8424 **Click Here for Field Notes**

ORIGINAL

TOWNSHIP 49 NORTH, RANGE 78 WEST, OF THE SIXTH PRINCIPAL MERIDIAN, WYOMING.

DEPENDENT RESURVEY

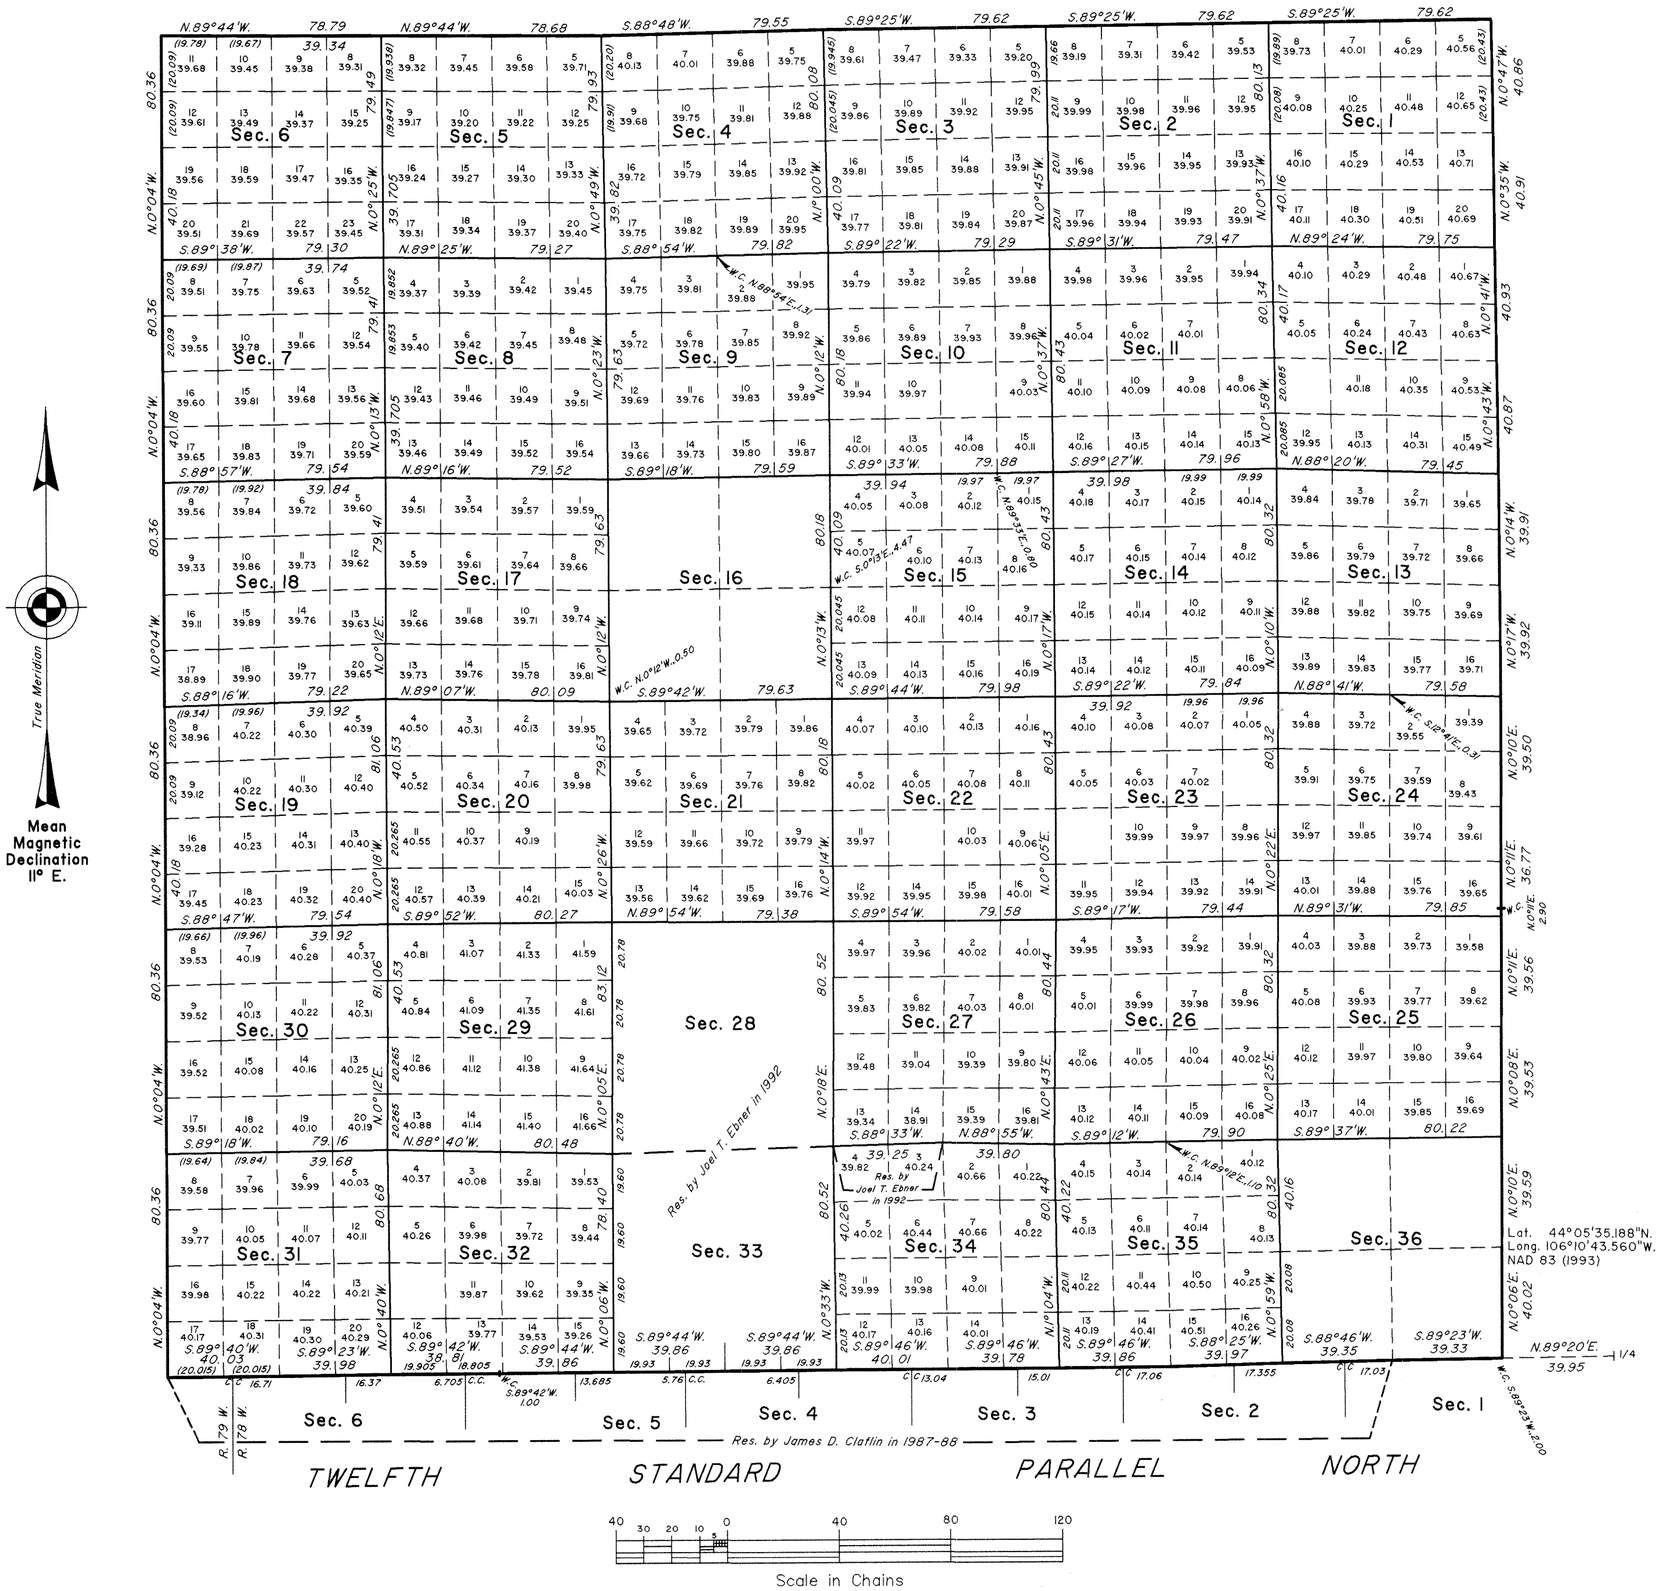

A history of surveys is contained in the field notes.

This plat represents the dependent resurvey of a portion of the Twelfth Standard Parallel North, through R. 78 W., the east, west and north boundaries and portions of the subdivisional lines, designed to restore the corners in their true original locations according to the best available evidence, T. 49 N., R. 78 W., Sixth Principal Meridian, Wyoming.

Certain modified lots and areas shown hereon pertain to Federal interest only. Except as indicated hereon, the lottings and areas are as shown on the plat approved November 30, 1883.

Survey executed by Joel T. Ebner, Cadastral Surveyor, beginning July 11, 2002, and completed June 9, 2003, pursuant to Special Instructions dated June 5, 2002, for Group No. 701, Wyoming.

UNITED STATES DEPARTMENT OF THE INTERIOR
BUREAU OF LAND MANAGEMENT

Cheyenne, Wyoming — February 3, 2006

Lat. 44°05'35.188"N.
Long. 106°10'43.560"W.
NAD 83 (1993)

This plat is strictly conformable to the approved field notes, and the survey, having been correctly executed in accordance with the requirements of law and the regulations of this Bureau, is hereby accepted.

For the Director

John P. Lee
Chief Cadastral Surveyor for Wyoming

J.T. E. / L.L.M.

1789 B

OFFICIALLY FILED: February 3, 2006