8630 Click Here for Field Notes ORIGINAL

# TOWNSHIP 52 NORTH, RANGE 77 WEST, OF THE SIXTH PRINCIPAL MERIDIAN, WYOMING.

## DEPENDENT RESURVEY, SUBDIVISION OF SECTION AND SURVEY

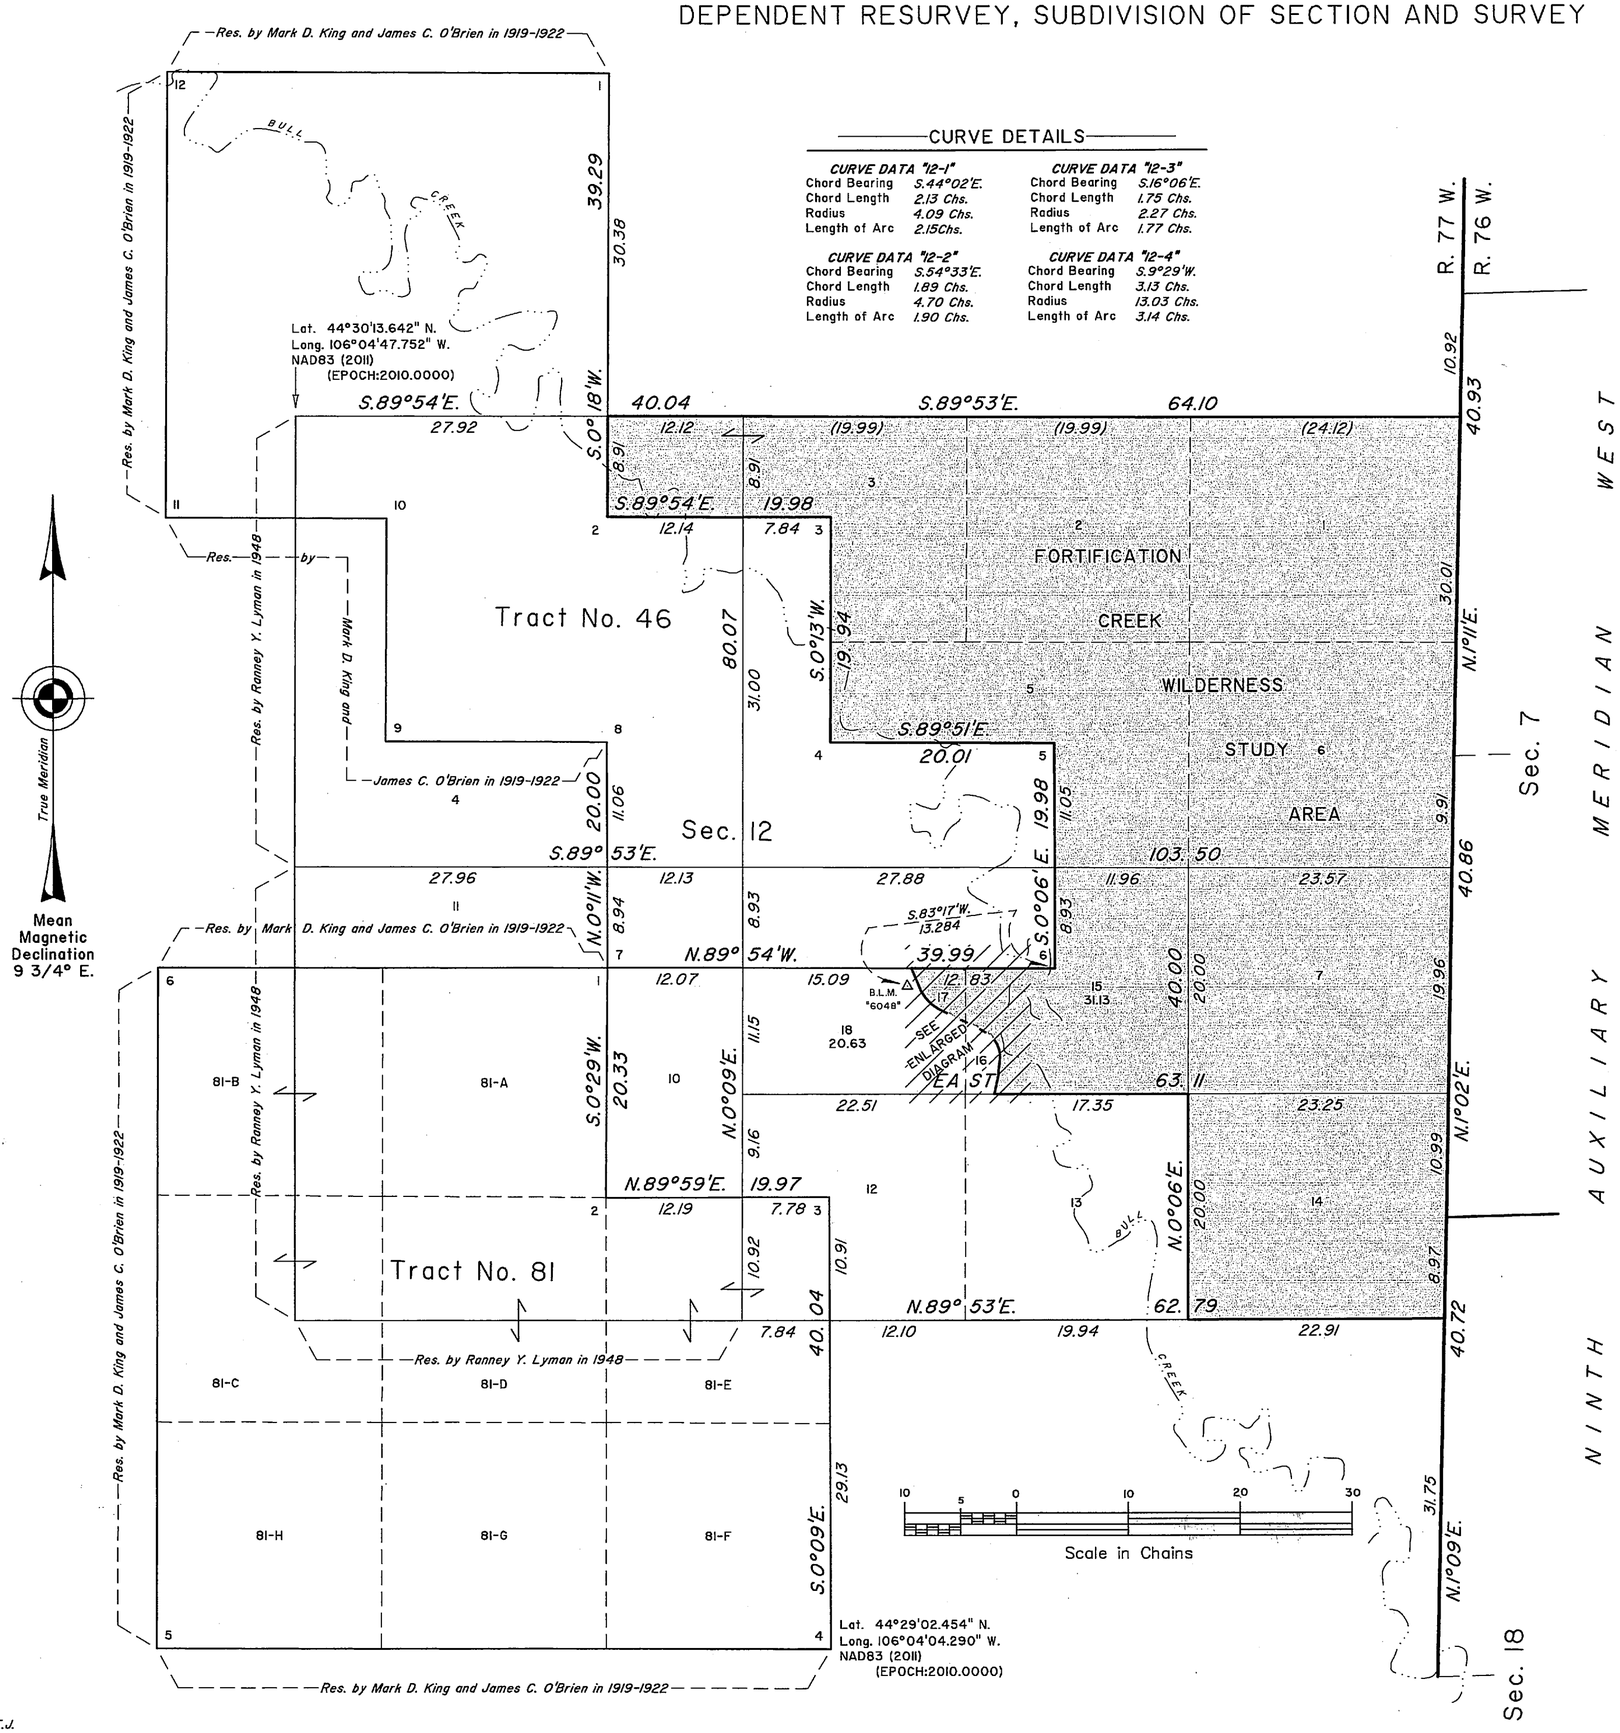


### CURVE DETAILS

| CURVE DATA "12-1" | | CURVE DATA "12-3" | |
|---|---|---|---|
| Chord Bearing | S.44°02'E. | Chord Bearing | S.16°06'E. |
| Chord Length | 2.13 Chs. | Chord Length | 1.75 Chs. |
| Radius | 4.09 Chs. | Radius | 2.27 Chs. |
| Length of Arc | 2.15Chs. | Length of Arc | 1.77 Chs. |

| CURVE DATA "12-2" | | CURVE DATA "12-4" | |
|---|---|---|---|
| Chord Bearing | S.54°33'E. | Chord Bearing | S.9°29'W. |
| Chord Length | 1.89 Chs. | Chord Length | 3.13 Chs. |
| Radius | 4.70 Chs. | Radius | 13.03 Chs. |
| Length of Arc | 1.90 Chs. | Length of Arc | 3.14 Chs. |

### ENLARGED DIAGRAM

SCALE: 2.5 chs. to the inch

Tract No. 46

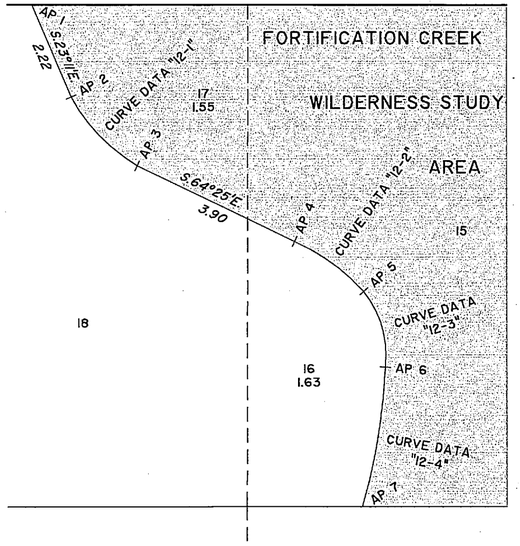


A history of surveys is contained in the field notes.

This plat represents the dependent resurvey of a portion of the Ninth Auxiliary Meridian West, through Township 52 North, between Ranges 76 and 77 West, a portion of Tract Nos. 46 and 81 and portions of the subdivisional lines, designed to restore the corners in their true original locations according to the best available evidence, the survey of the subdivision of section 12 and the survey of a portion of the Fortification Creek Wilderness Study Area boundary, T. 52 N., R. 77 W., Sixth Principal Meridian, Wyoming.

Except as indicated hereon, the lotting and areas are as shown on the plat approved August 16, 1922.

Survey executed by James E. Jacob, Cadastral Surveyor, beginning August 20, 2013, and completed September 11, 2013, pursuant to Special Instructions dated August 21, 2012, and Assignment Instructions dated April 16, 2013, for Group No. 872, Wyoming.

UNITED STATES DEPARTMENT OF THE INTERIOR
BUREAU OF LAND MANAGEMENT

Cheyenne, Wyoming March 19, 2014

This plat is strictly conformable to the approved field notes, and the survey, having been correctly executed in accordance with the requirements of law and the regulations of this Bureau, is hereby accepted.

For the Director

John P. Lee

John P. Lee
Chief Cadastral Surveyor for Wyoming

16261

OFFICIALLY FILED: March 19, 2014