Acces. 6511

**Click Here for Field Notes**

ORIGINAL

# TOWNSHIP Nº 53 NORTH, RANGE Nº 82 WEST, OF THE SIXTH PRINCIPAL MERIDIAN, WYOMING.

## DEPENDENT RESURVEY

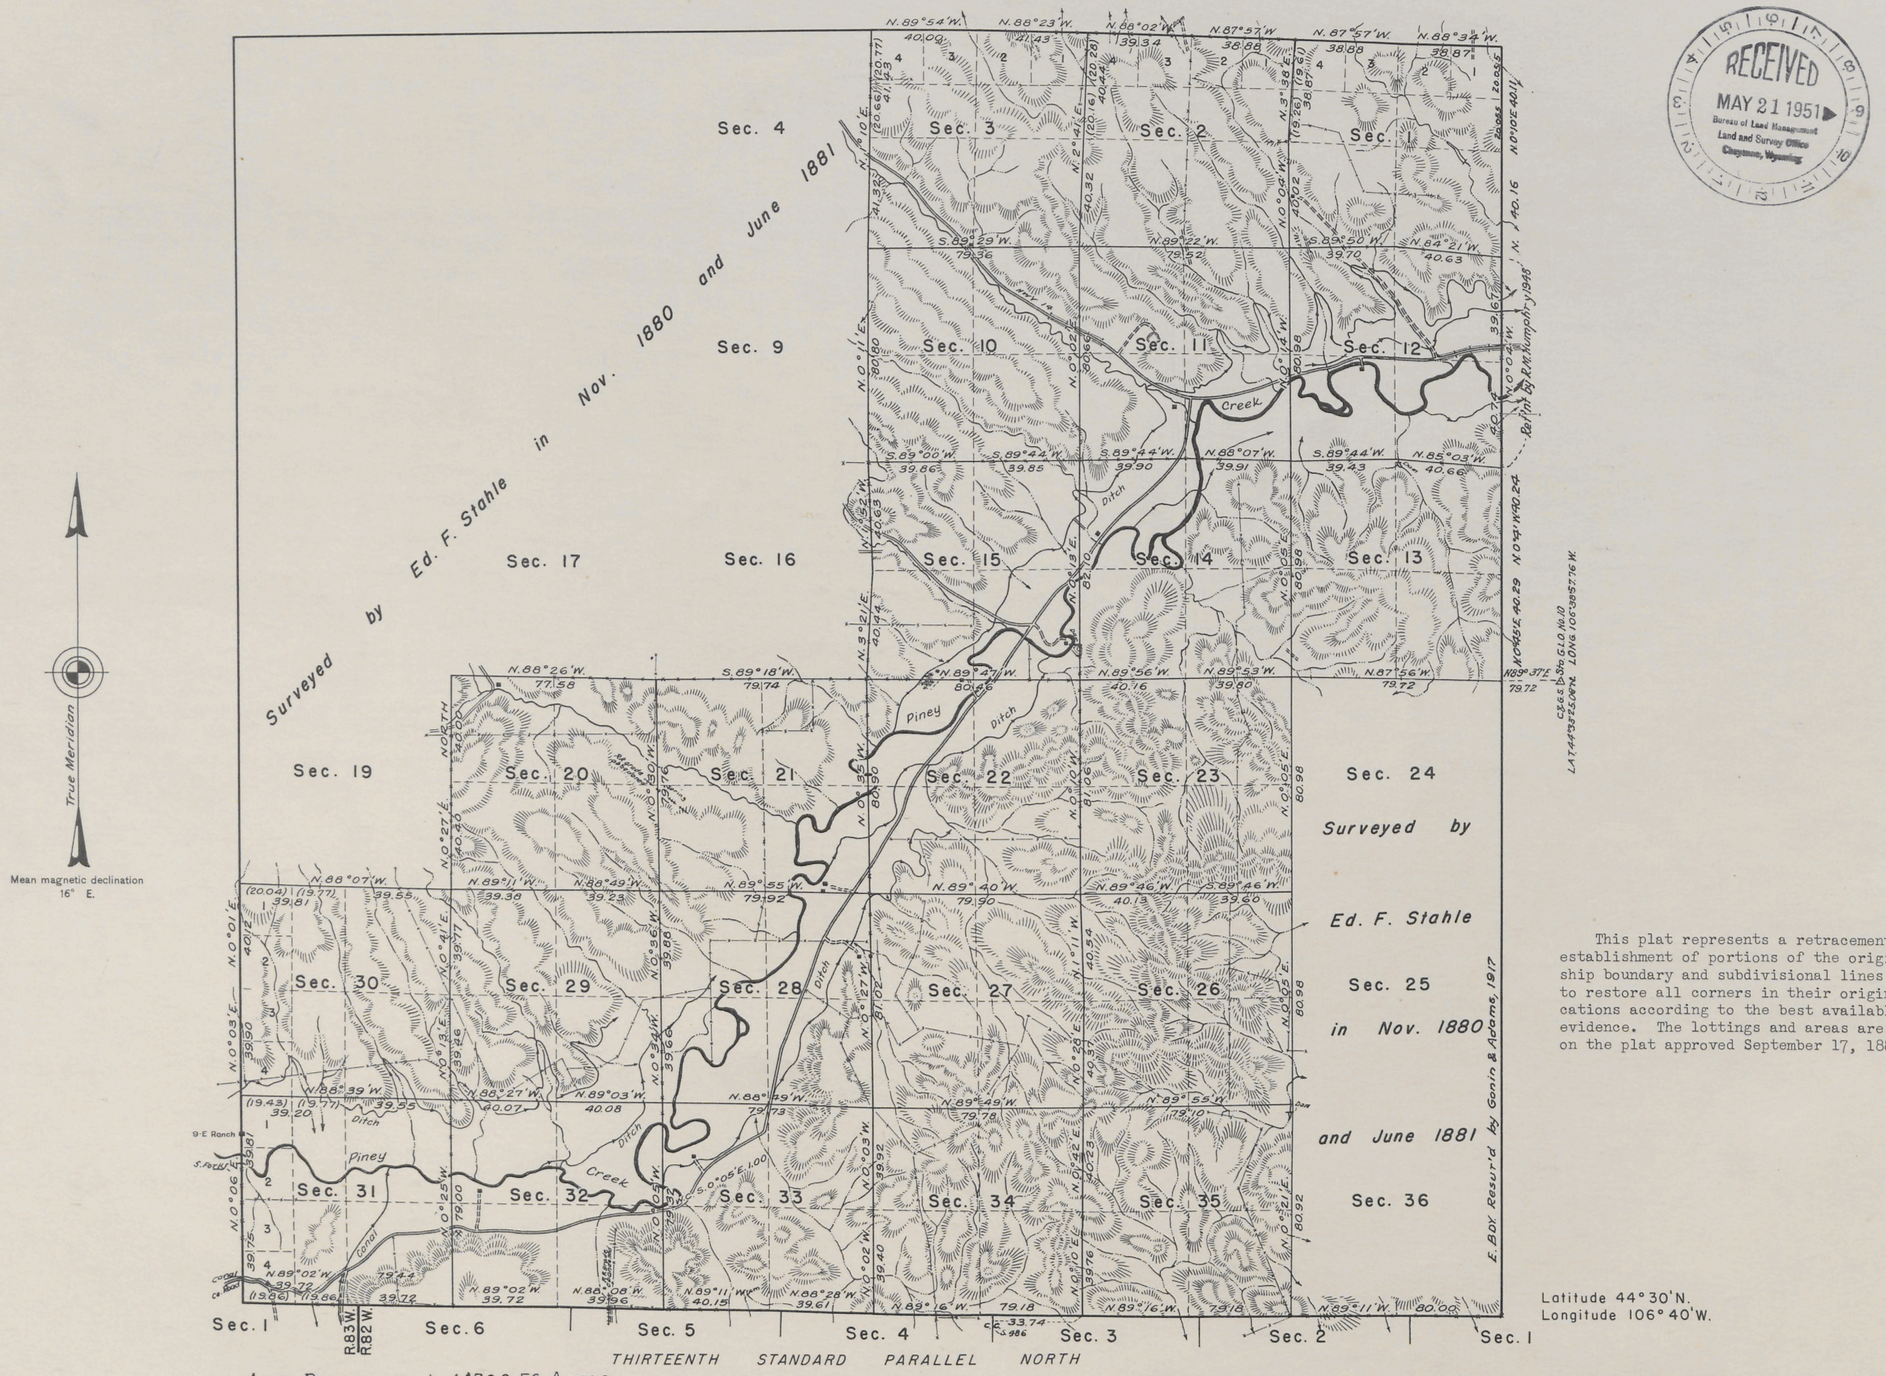


Area Resurveyed 14722.56 Acres

Resurvey of the south boundary (13th Standard Parallel North) and portions of the north and west boundaries and subdivisional lines executed by Lloyd E. Toland August 20 to September 21, 1948, under special instructions for Group 209, dated April 5, 1946.

J.G.H.

Scale in chains: 10 5 0 10 20 40 80

TOPOGRAPHY WITHIN SECTIONS COMPILED FROM AERIAL PHOTOGRAPHS AND COORDINATED WITH SECTION LINE CONTROL OBTAINED DURING SURVEY.

RECEIVED
MAY 21 1951
Bureau of Land Management
Land and Survey Office
Cheyenne, Wyoming

This plat represents a retracement and re-establishment of portions of the original township boundary and subdivisional lines designed to restore all corners in their original locations according to the best available evidence. The lottings and areas are as shown on the plat approved September 17, 1881.

Latitude 44° 30' N.
Longitude 106° 40' W.

UNITED STATES DEPARTMENT OF THE INTERIOR
BUREAU OF LAND MANAGEMENT
Washington, D. C., February 23, 1950

This plat is strictly conformable to the approved field notes, and the survey, having been correctly executed in accordance with the requirements of law and the regulations of this Bureau, is hereby accepted.

For the Director

William F. Peckarde

Chief, Branch of Surveys

P.E.C.

629-A

53 - 82

(4)

843

Click Here for Field Notes

71.

# TOWNSHIP Nº53 NORTH. RANGE Nº82 WEST of the 6TH Principal MERIDIAN.

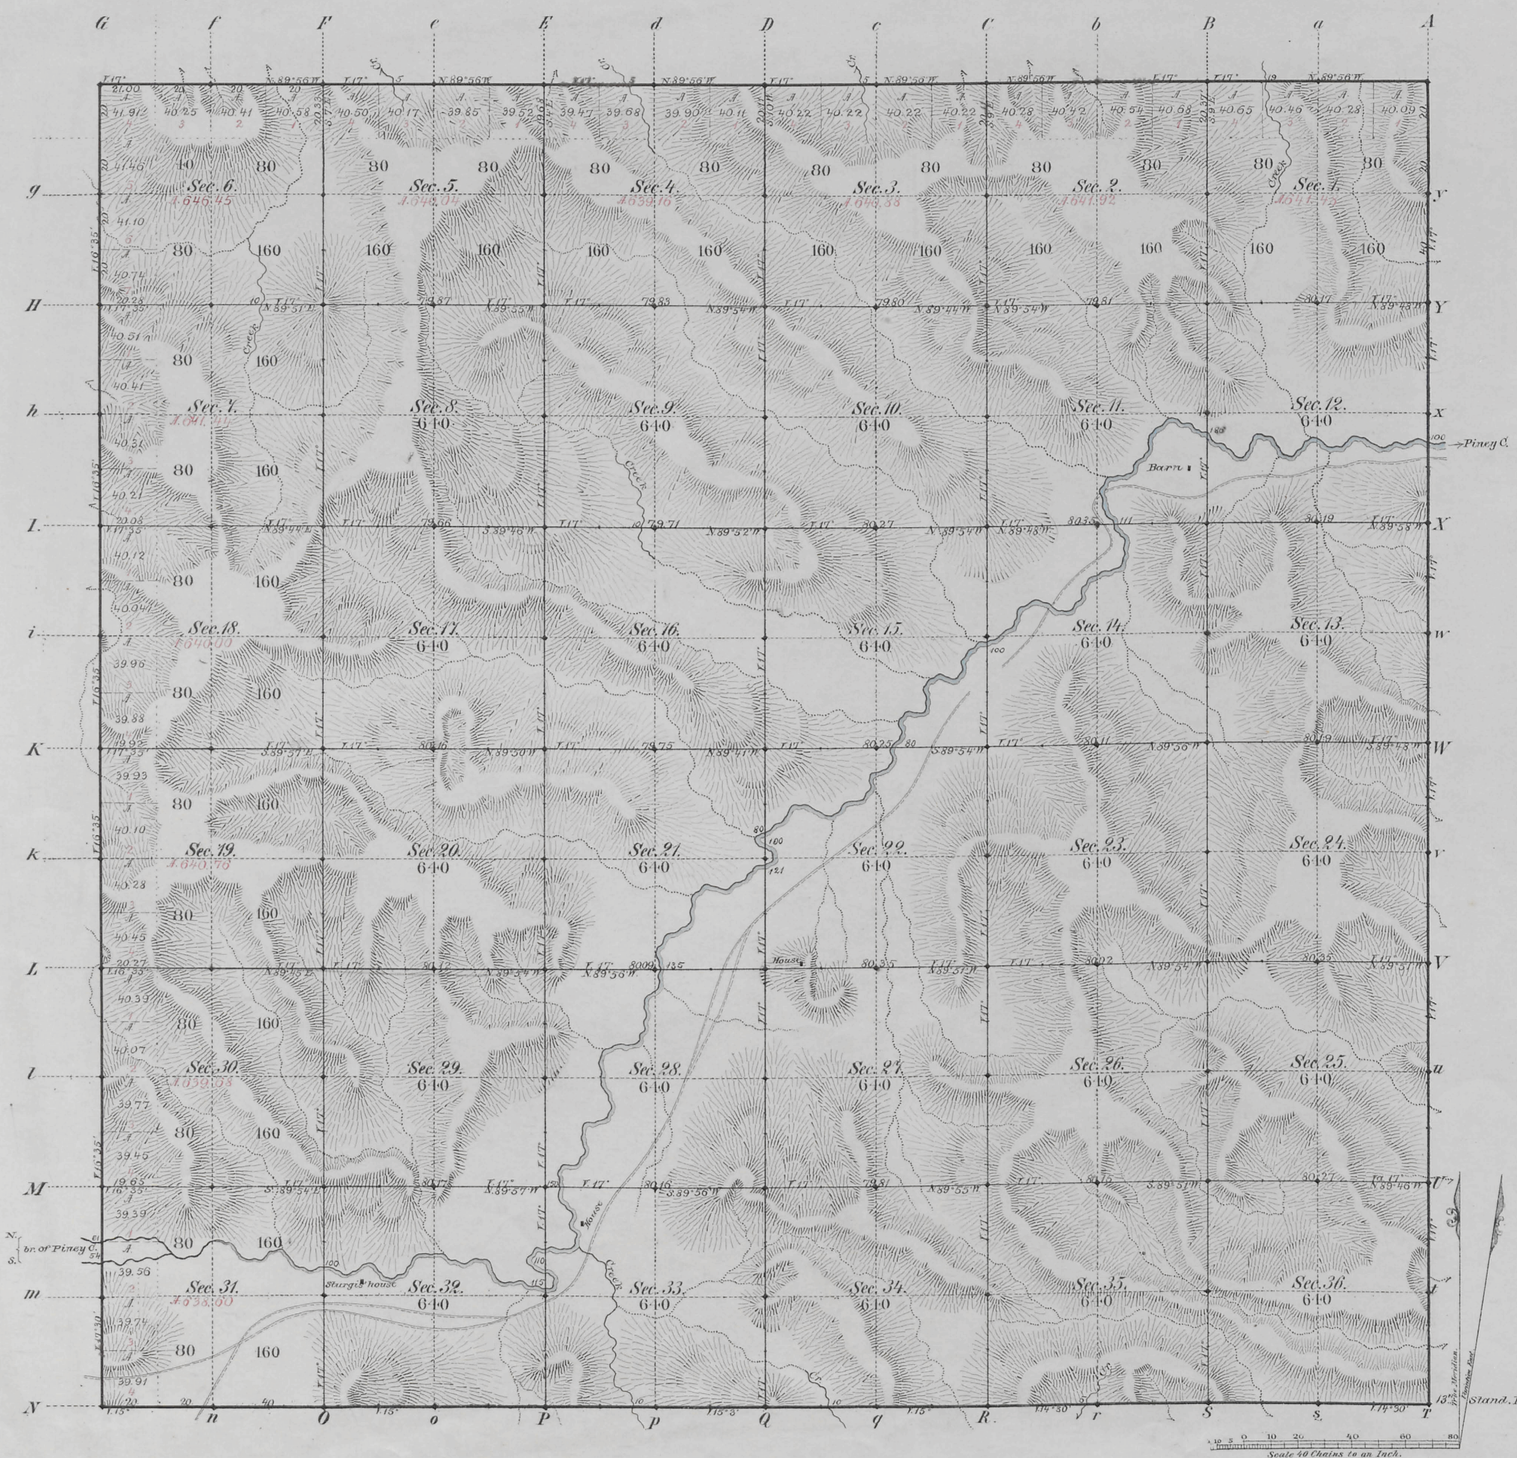


Total number of Acres. 23,050.41

| Surveys Designated | By Whom Surveyed | Date of Contract | Amount of Surveys Mls | Chs | Lks | When Surveyed | Magnetic Declination |
|---|---|---|---|---|---|---|---|
| N.E.&W. Township lines | Edn. F. Stahle | Septemb. 21, 1880 | 18 | 1 | 00 | Novemb. 1880 | 17° East |
| Subdivisions | " " " | August 12, 1880 | 60 | 2 | 41 | June 1881 | 17° " " |
| Connections | | | | | | | |
| 13th Stand. Pnr.t N. | Edn. F. Stahle | August 12, 1880 | 6 | 00 | 00 | October 1880 | |

The above Map of Township Nº 53 North of Range Nº 82 West of the Sixth Principal Meridian Wyoming Territory is strictly conformable to the field notes of the survey thereof on file in this Office, which have been examined and approved

Surveyor Generals Office,
Cheyenne Wyoming
September 17th 1881

Edw. C. Davis
Surv. Genl

A. Gast & Co., St. Louis, Mo.

629

53 - 82

Click Here for Field Notes

(12) 865

13

# EXTERIOR LINES.

Scale, 3 miles to an. inch. Magnetic variat. East.

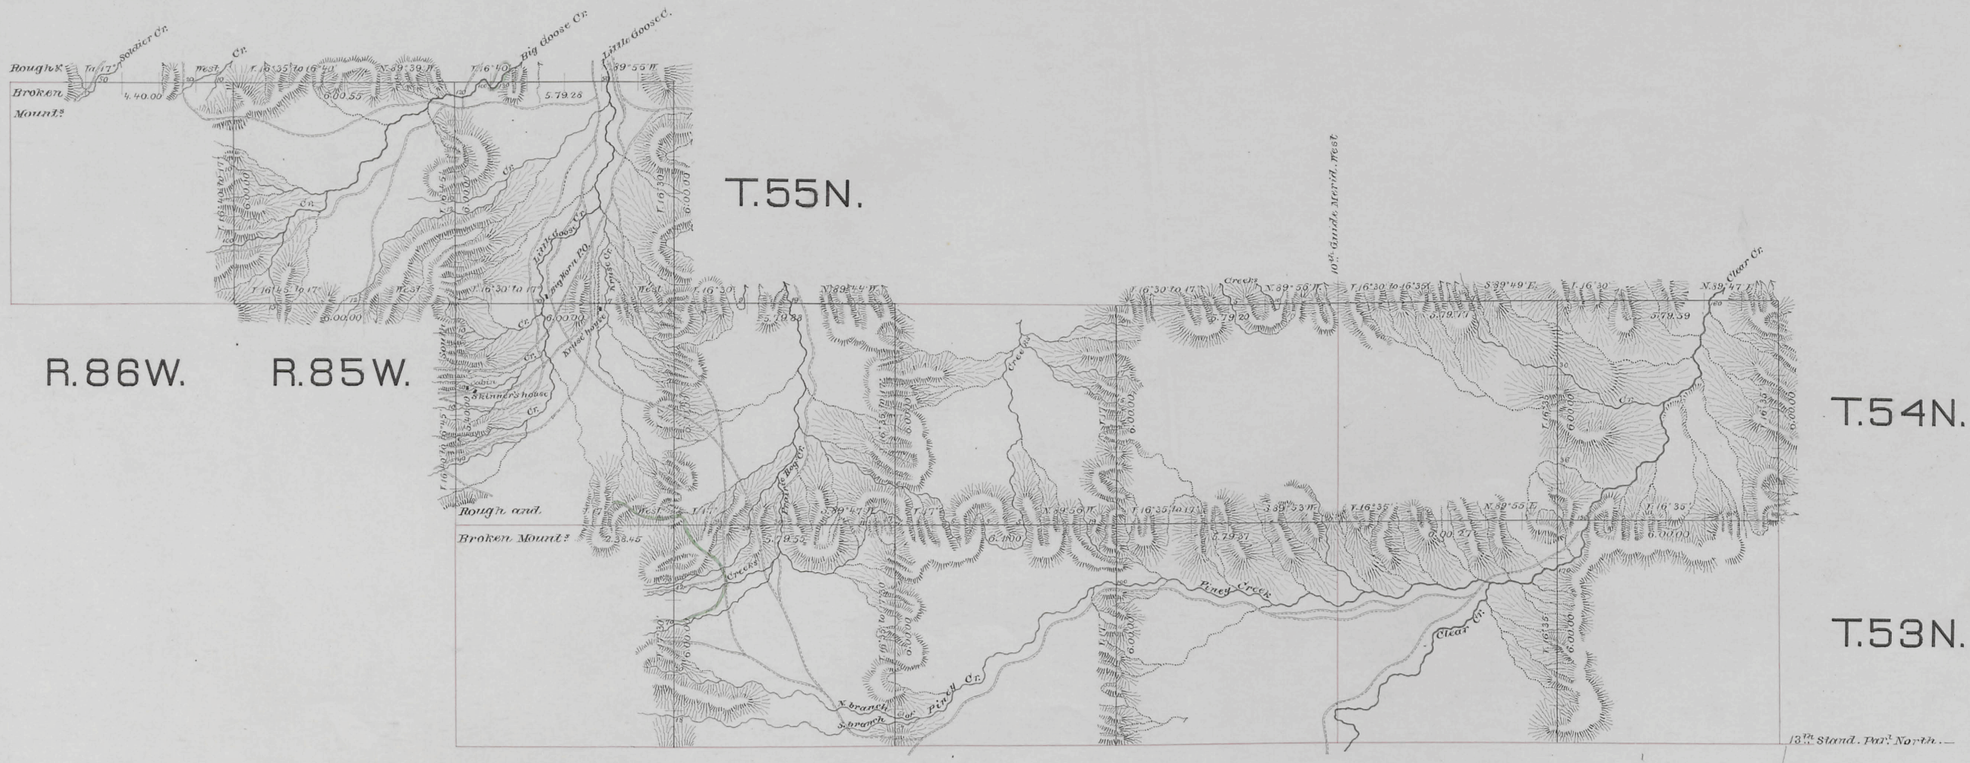


| Surveys Designated | By whom surveyed | Date of Contract | Amount of Surveys mls. | chs. | lks. | When Surveyed |
|---|---|---|---|---|---|---|
| Exter lines of T.53 N. R.82 W. | Ed. F. Stahle | August 12, 1880 | 18 | 1 | 00 | November 2, 1880 |
| Rest of Exterior lines | " " " | Septbr. 21, 1880 | 144 | 35 | 91 | November 25, 1880 |

I hereby certify that the above diagram of the exterior lines of Townships 53 and 54 North, Ranges 79 to 84 West, & Township 55 North, Ranges 84 to 86 West of the 6th Principal Meridian, Wyoming Territory is strictly conformable to the field notes of the survey thereof on file in this Office, which have been examined and approved.

Surveyor General's Office,
Cheyenne, Wyo. Oct. 22nd 1884.

Edw. C. David
Surveyor General.

78

80 48

(11)

Federal

846

**Click Here for Field Notes**

74.

# 13TH. STANDARD PARALLEL NORTH.

From the 10th Guide Meridian West, between Townships 52 & 53 North, Ranges 81 & 82 West of the 6th Principal Meridian, Wyo. Terr.

## T. 53 N. R. 82 W.

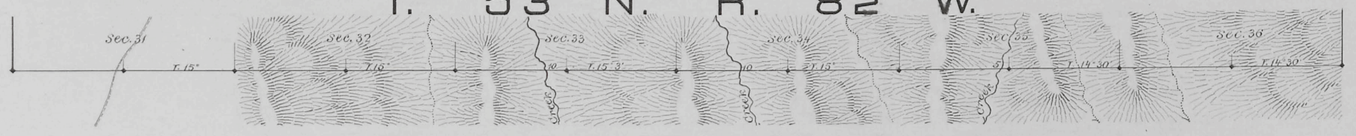


## T. 53 N. R. 81 W.

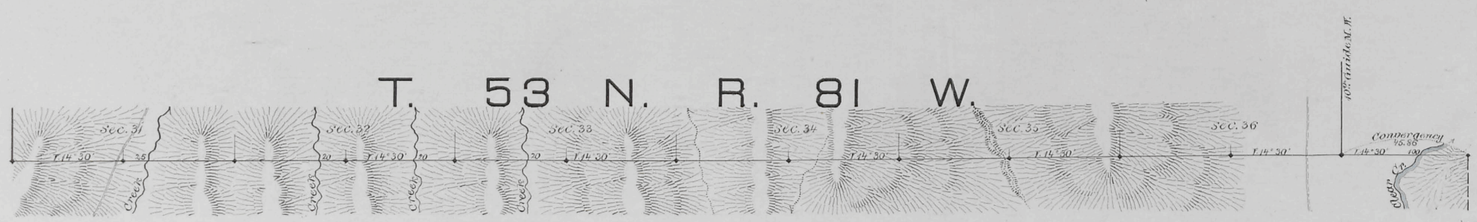


Scale, 40 chains to an inch.

Magnetic Variation, East.

| Surveys Designated | By whom surveyed | Date of Contract | Amount of Surveys | | | When Surveyed |
|---|---|---|---|---|---|---|
| | | | mls. | chs. | lks. | |
| 13th stand. Parallel N. | Edw. F. Stahle | August 12, 1880 | 12 | 00 | 00 | October 1880 |
| Convergency | " " " | " " " | | 45 | 86 | " " |

I hereby certify that the above diagram of the 13th Standard Parallel North, from the 10th Guide Meridian West, between Townships 52 & 53 North, Ranges 81 & 82 West of the 6th Principal Meridian, Wyo. Terr. is strictly conformable to the field notes of the Survey thereof on file in this Office, which have been examined and approved.

Surveyor General's Office,
Cheyenne, Wyom. Sept. 17th 1881.

Edw. C. Davis
Surveyor General.

632