8598

Click Here for Field Notes

ORIGINAL

TOWNSHIP 21 NORTH, RANGE 116 WEST, OF THE SIXTH PRINCIPAL MERIDIAN, WYOMING.

DEPENDENT RESURVEY AND SUBDIVISION OF SECTIONS 22 AND 23,

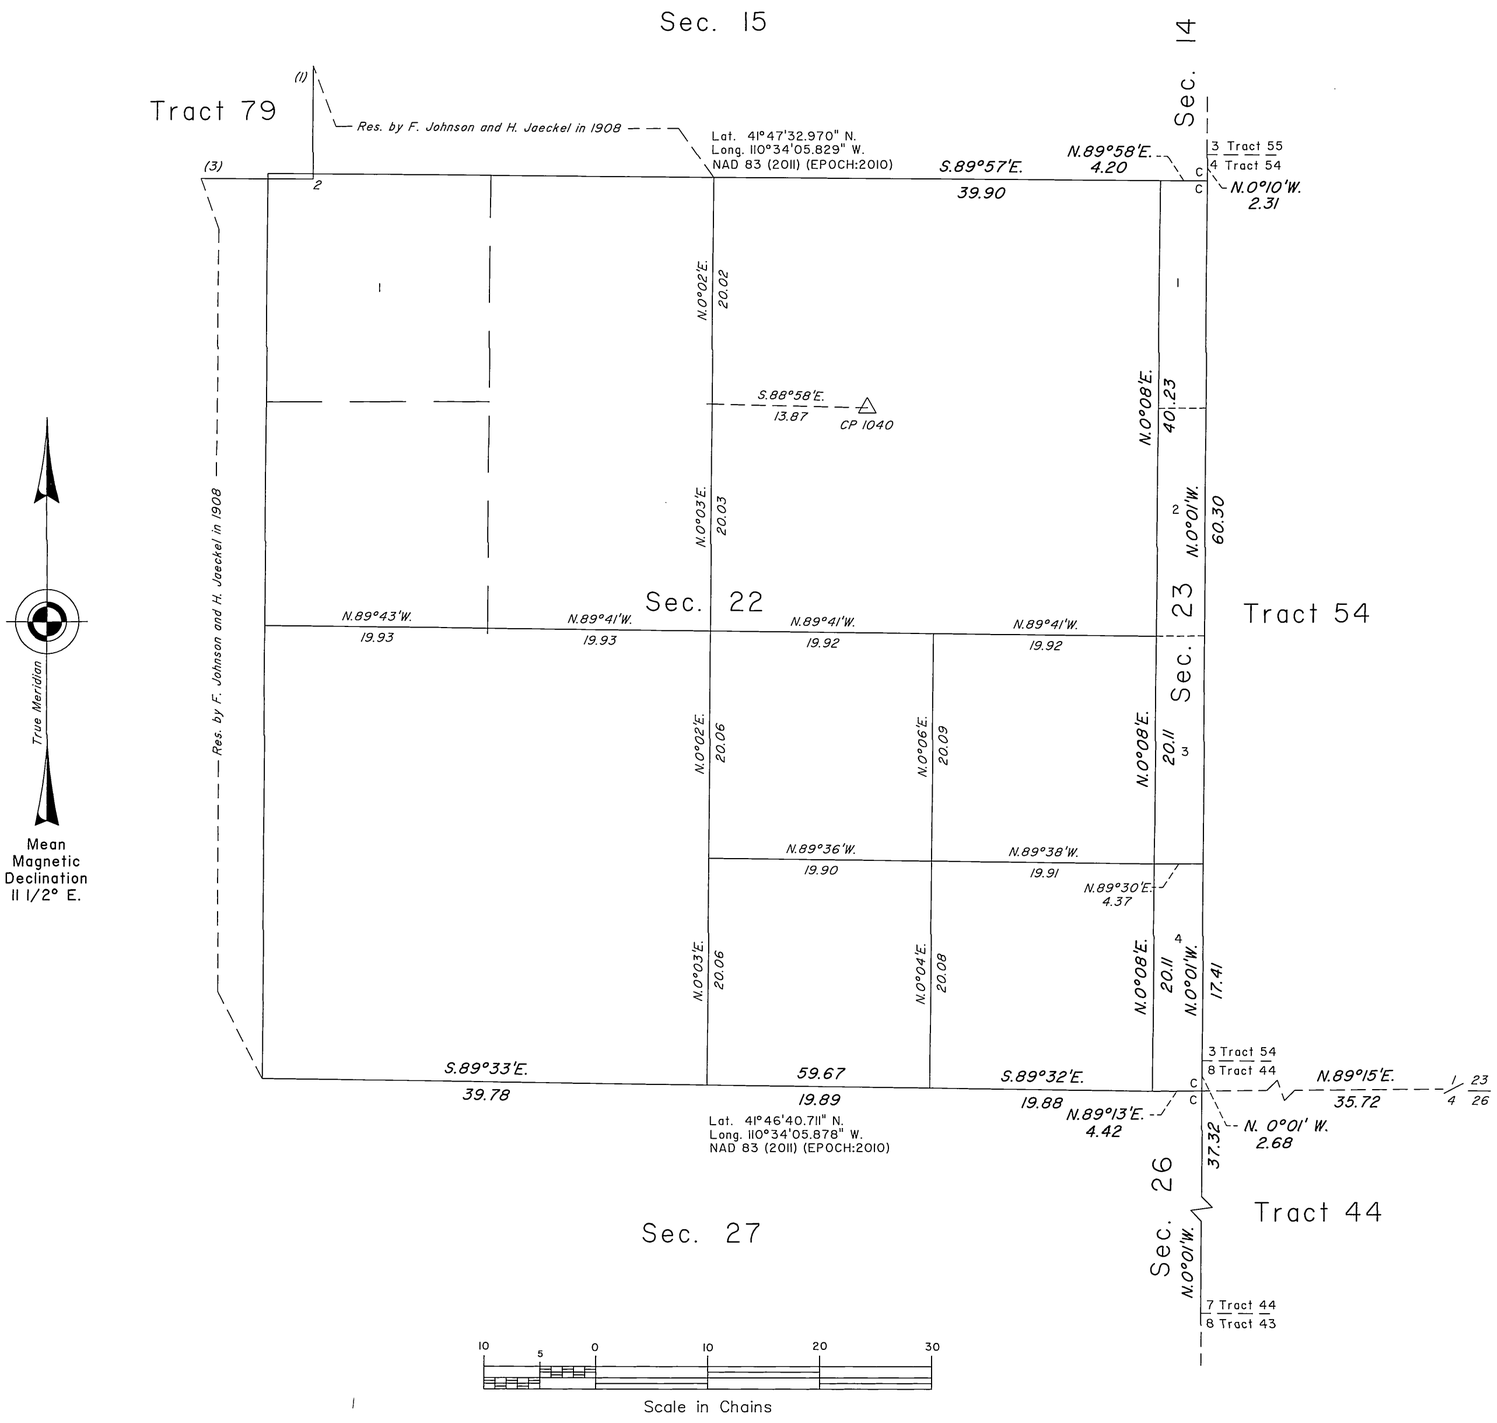

A history of surveys is contained in the field notes.

This plat represents the dependent resurvey of portions of Tract 44 and Tract 54, and a portion of the subdivisional lines, designed to restore the corners in their true original locations according to the best available evidence, and the survey of the subdivision of sections 22 and 23, T. 21 N., R. 116 W., Sixth Principal Meridian, Wyoming.

Except as indicated hereon, the lotting and areas are as shown on the plat approved September 8, 1911.

Survey executed by Bradley F. Dillon, Cadastral Surveyor, beginning November 14, 2011, and completed May 9, 2012, pursuant to Special Instructions and Assignment Instructions dated November 3, 2011, for Group No. 854, Wyoming.

UNITED STATES DEPARTMENT OF THE INTERIOR
BUREAU OF LAND MANAGEMENT

Cheyenne, Wyoming April 10, 2013

This plat is strictly conformable to the approved field notes, and the survey, having been correctly executed in accordance with the requirements of law and the regulations of this Bureau, is hereby accepted.

For the Director

John P. Lee
Chief Cadastral Surveyor for Wyoming

B.F.D.

713 J

OFFICIALLY FILED: April 10, 2013