8260

Click Here for Field Notes

ORIGINAL

TOWNSHIPS 22 AND 23 NORTH, RANGES 119 AND 120 WEST, OF THE SIXTH PRINCIPAL MERIDIAN, WYOMING.

DEPENDENT RESURVEY, SUBDIVISION OF SECTIONS, METES AND BOUNDS SURVEY

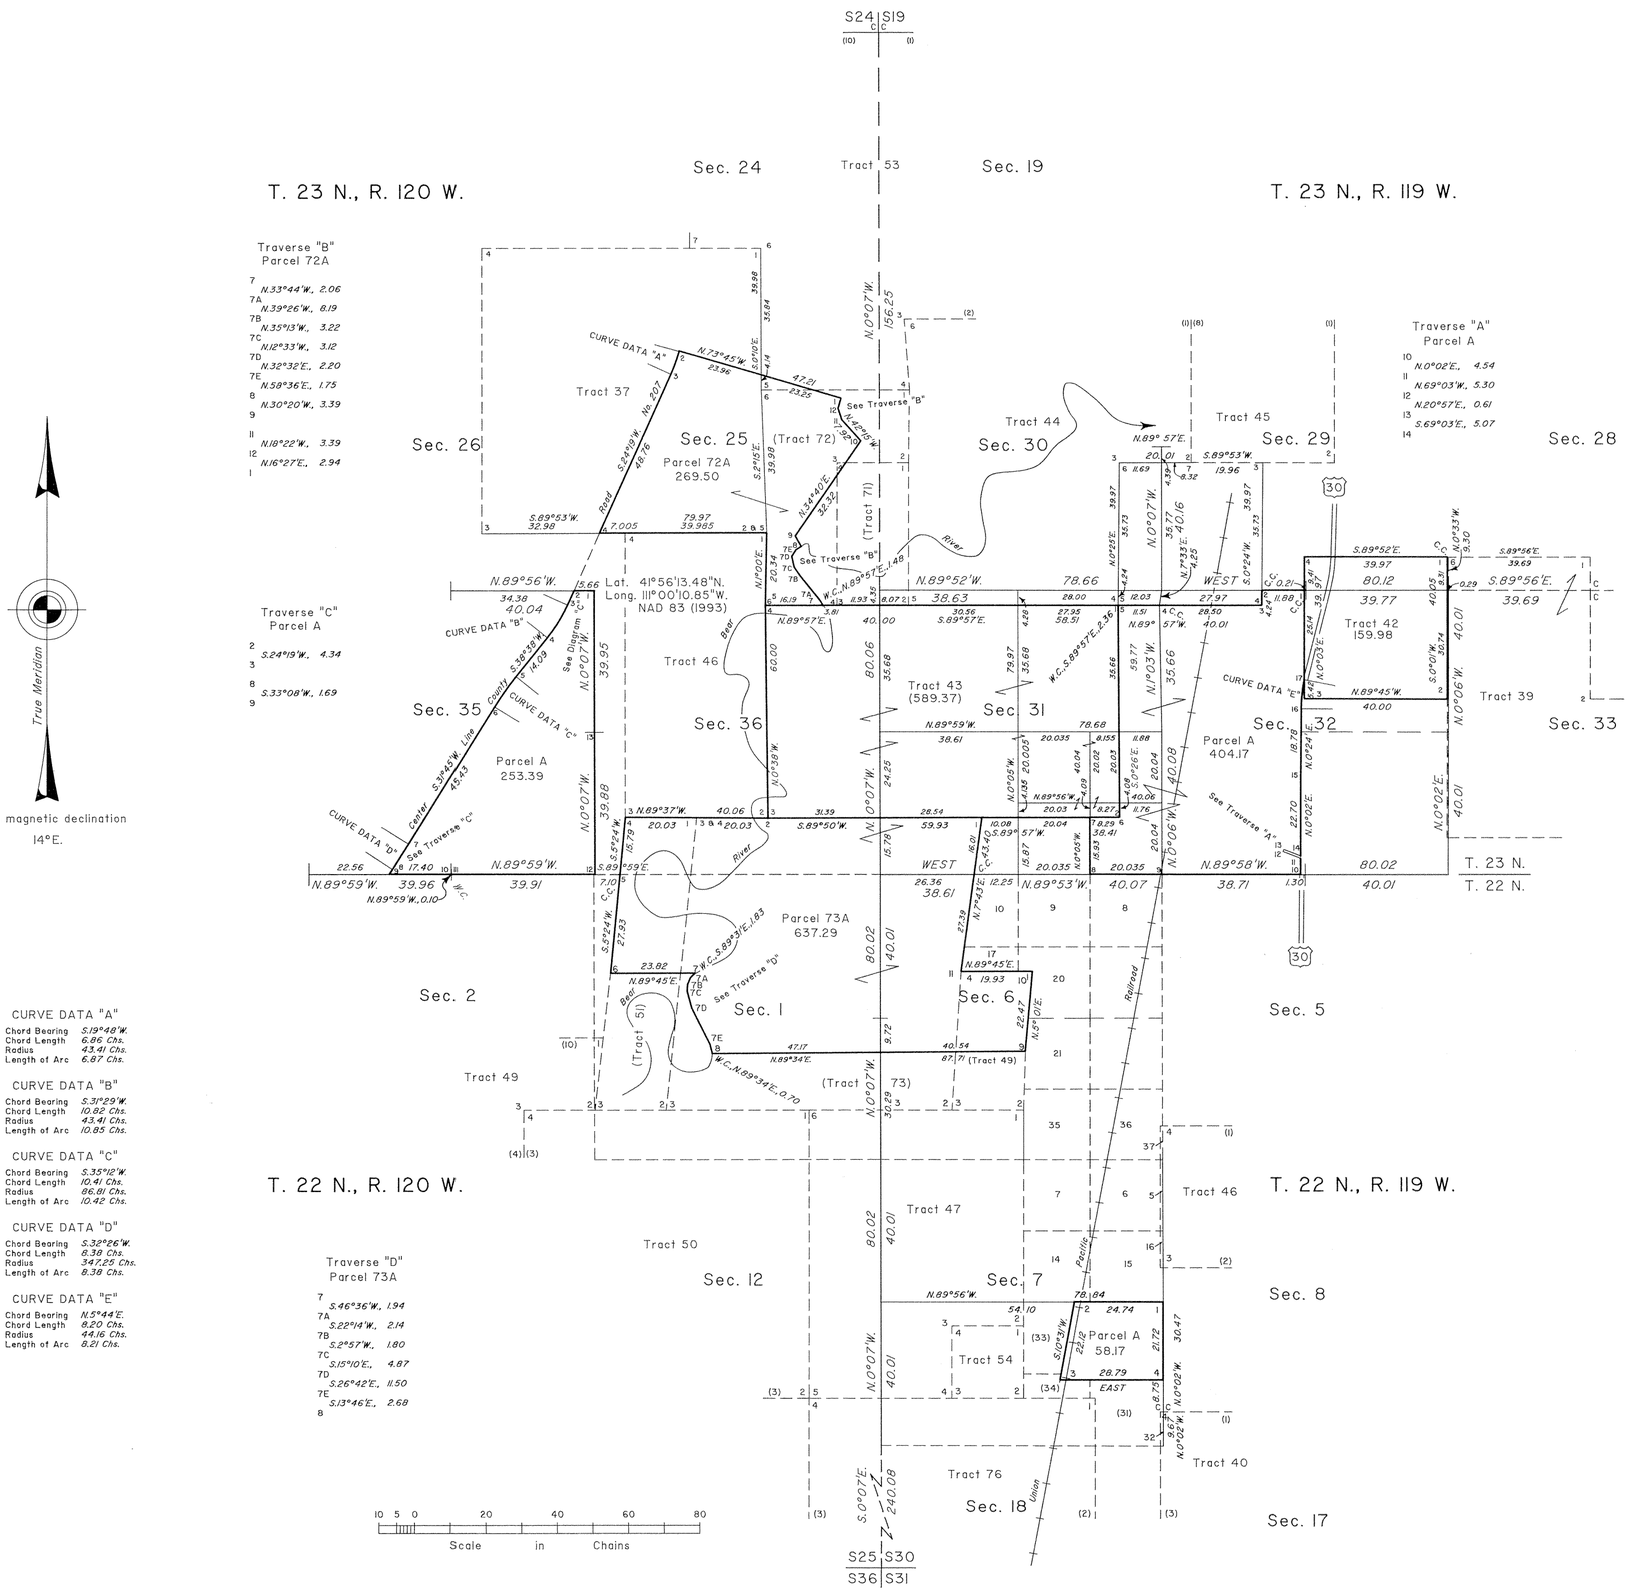

A history of surveys is contained in the field notes.

This plat represents the dependent resurvey of portions of certain tracts, exterior boundaries and subdivisional lines designed to restore the corners in their true original locations according to the best available evidence, and the subdivision of certain sections, and the metes and bounds surveys of certain parcels, Tps. 22 and 23 N., Rs. 119 and 120 W., Sixth Principal Meridian, Wyoming.

Except as indicated hereon, the lottings and areas are as shown on the plats approved March 31, 1909 and August 9, 1913.

Survey executed by Joel T. Ebner and Lynn A. Forbes, Cadastral Surveyors, beginning March 20, 1998, and completed October 8, 1998, pursuant to Special Instructions dated March 12, 1998, for Group No. 649, Wyoming.

UNITED STATES DEPARTMENT OF THE INTERIOR
BUREAU OF LAND MANAGEMENT

Cheyenne, Wyoming — August 17, 1999

This plat is strictly conformable to the approved field notes, and the survey, having been correctly executed in accordance with the requirements of law and the regulations of this Bureau, is hereby accepted.

For the Director

John P. Lee

Chief Cadastral Surveyor for Wyoming

W.H.B.

T. 23 N.,R. 120 W. - 567 E
T. 22 N.,R. 120 W. - 566 E
T. 23 N.,R. 119 W. - 558 H
T. 22 N.,R. 119 W. - 557 F

OFFICIALLY FILED: September 27, 1999

JEM

704

Supplemental Plat No. 2

Resurvey S½ Township No. 22 North, Range No. 120 West of the Sixth Principal Meridian, Wyoming

Scale 20 chains to 1 inch

Secs. 21, 22, 23, 24, 25, 26, 27, 28, 33, 34, 35 and 36.

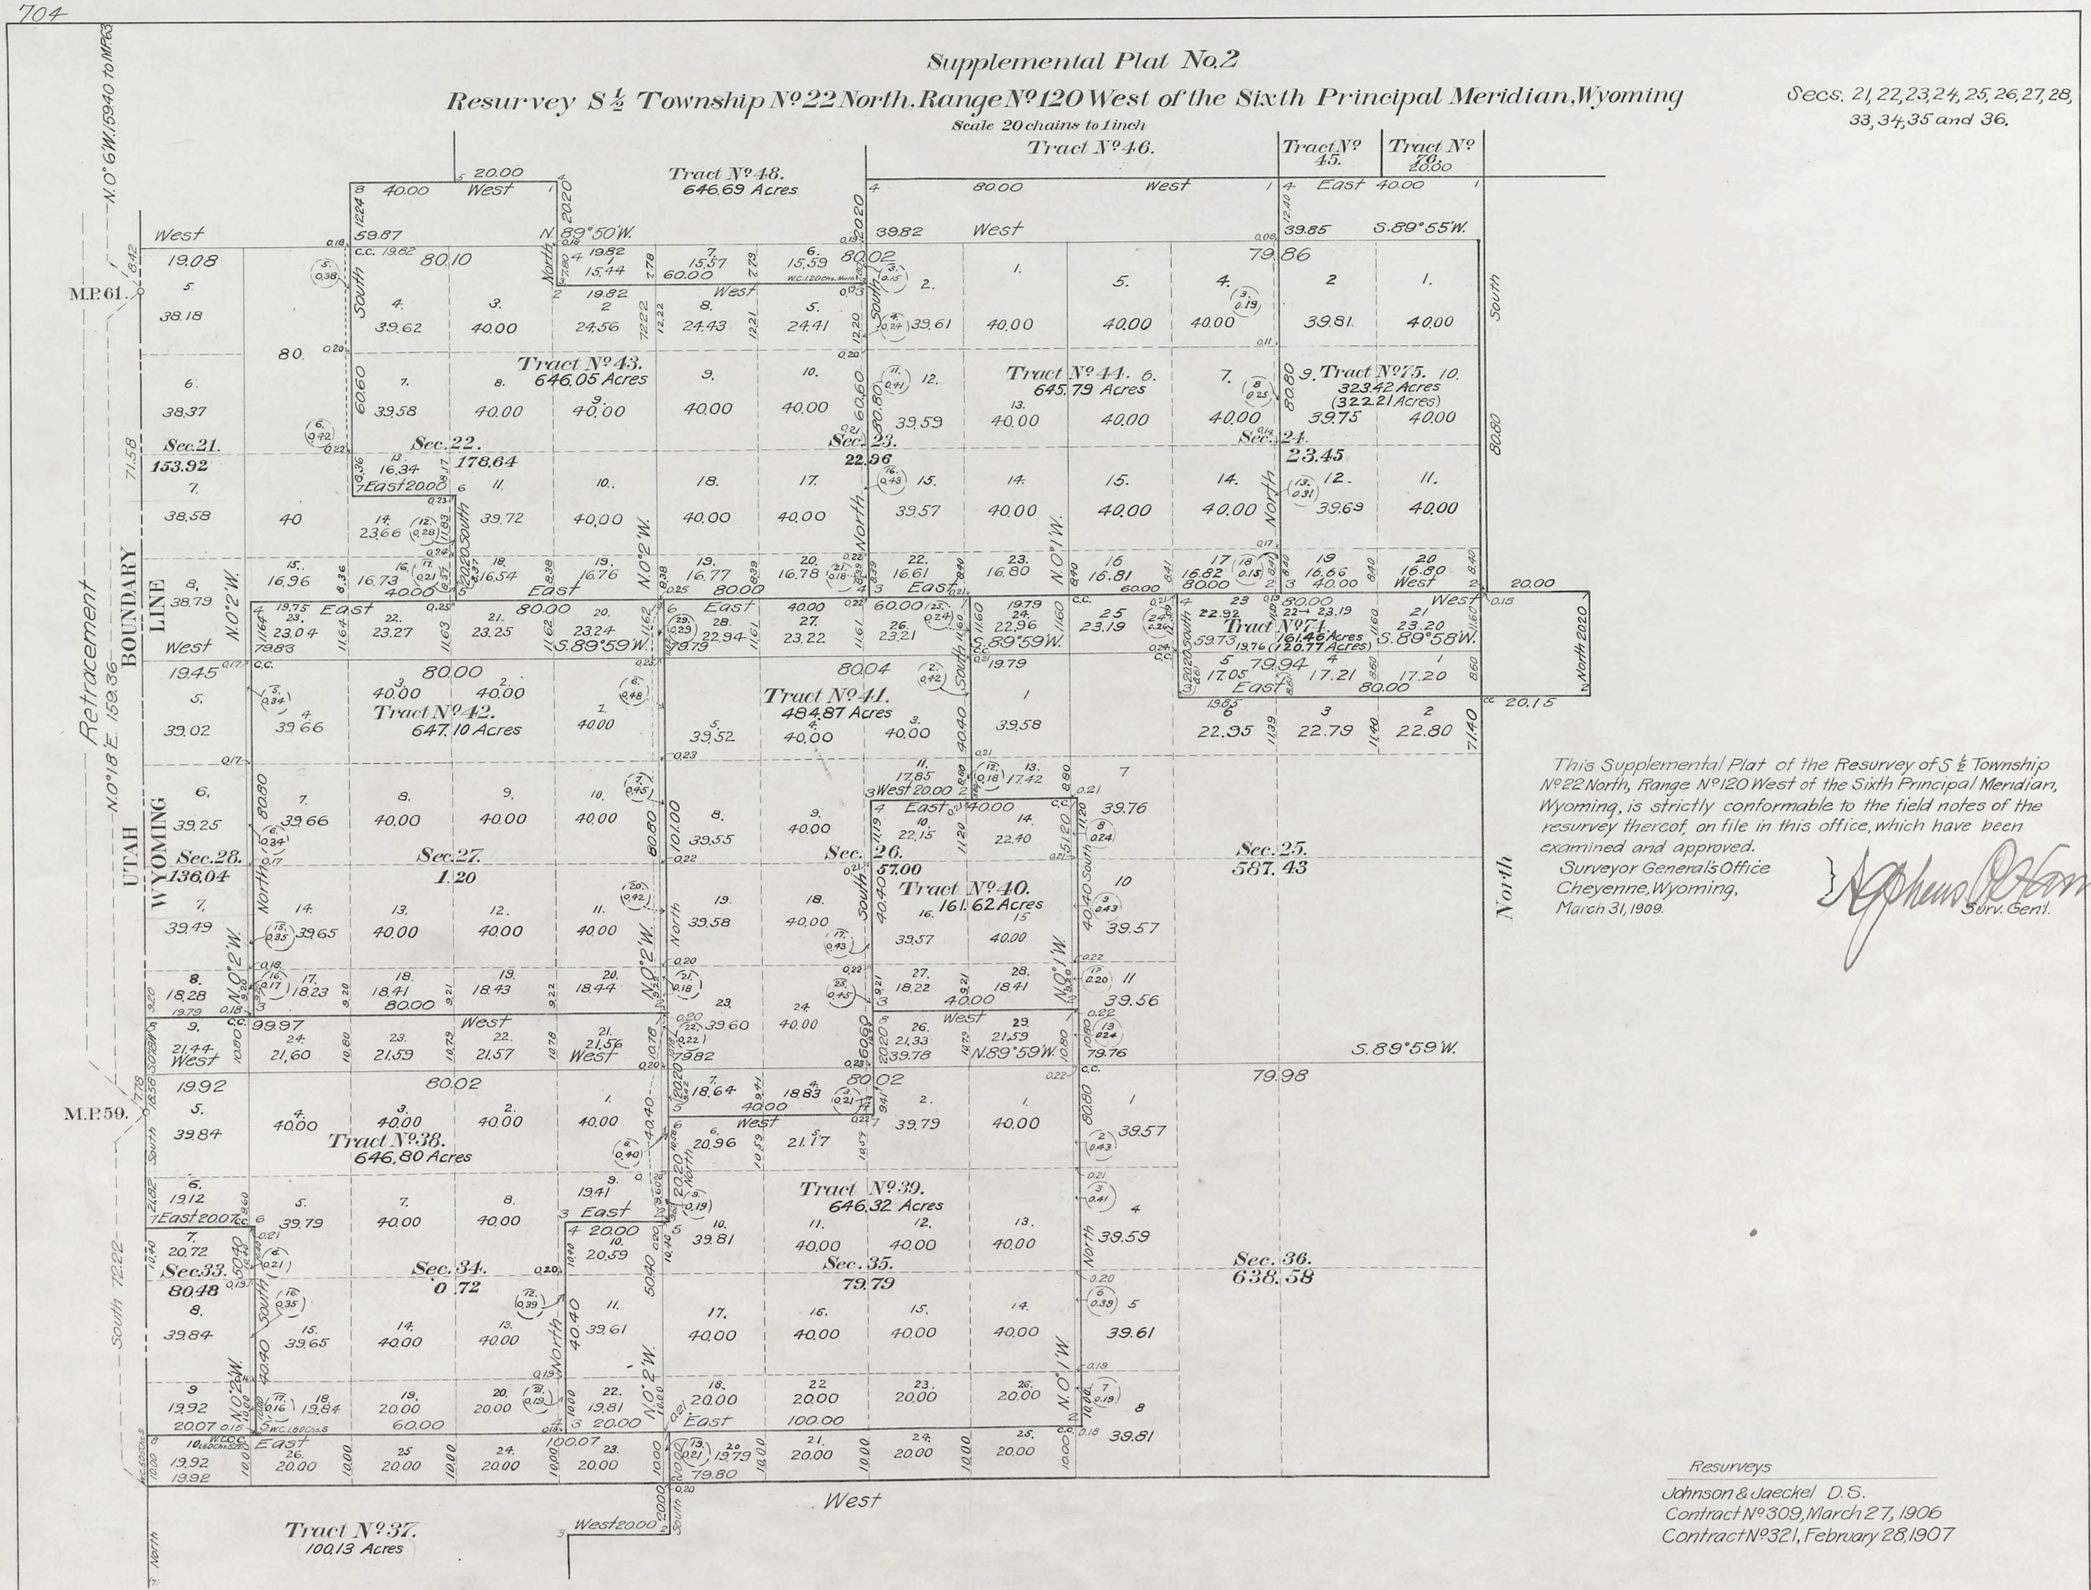

This Supplemental Plat of the Resurvey of S½ Township No. 22 North, Range No. 120 West of the Sixth Principal Meridian, Wyoming, is strictly conformable to the field notes of the resurvey thereof, on file in this office, which have been examined and approved.

Surveyor General's Office
Cheyenne, Wyoming,
March 31, 1909.

Surv. Gen'l.

Resurveys
Johnson & Jaeckel D.S.
Contract No. 309, March 27, 1906
Contract No. 321, February 28, 1907

Accepted by Hon. Commissioner in letter 6 June 1.1909.
Triplicate plat forwarded to Evanston Land Office,
June 10, 1909.

566D

22-120

703

Supplemental Plat No. 1.

Resurvey N½ Township No 22 North, Range No 120 West of the Sixth Principal Meridian, Wyoming.

Secs. 1, 2, 3, 4, 9, 10, 11, 12, 13, 14, 15 and 16.

Scale: 20 chains to 1 inch

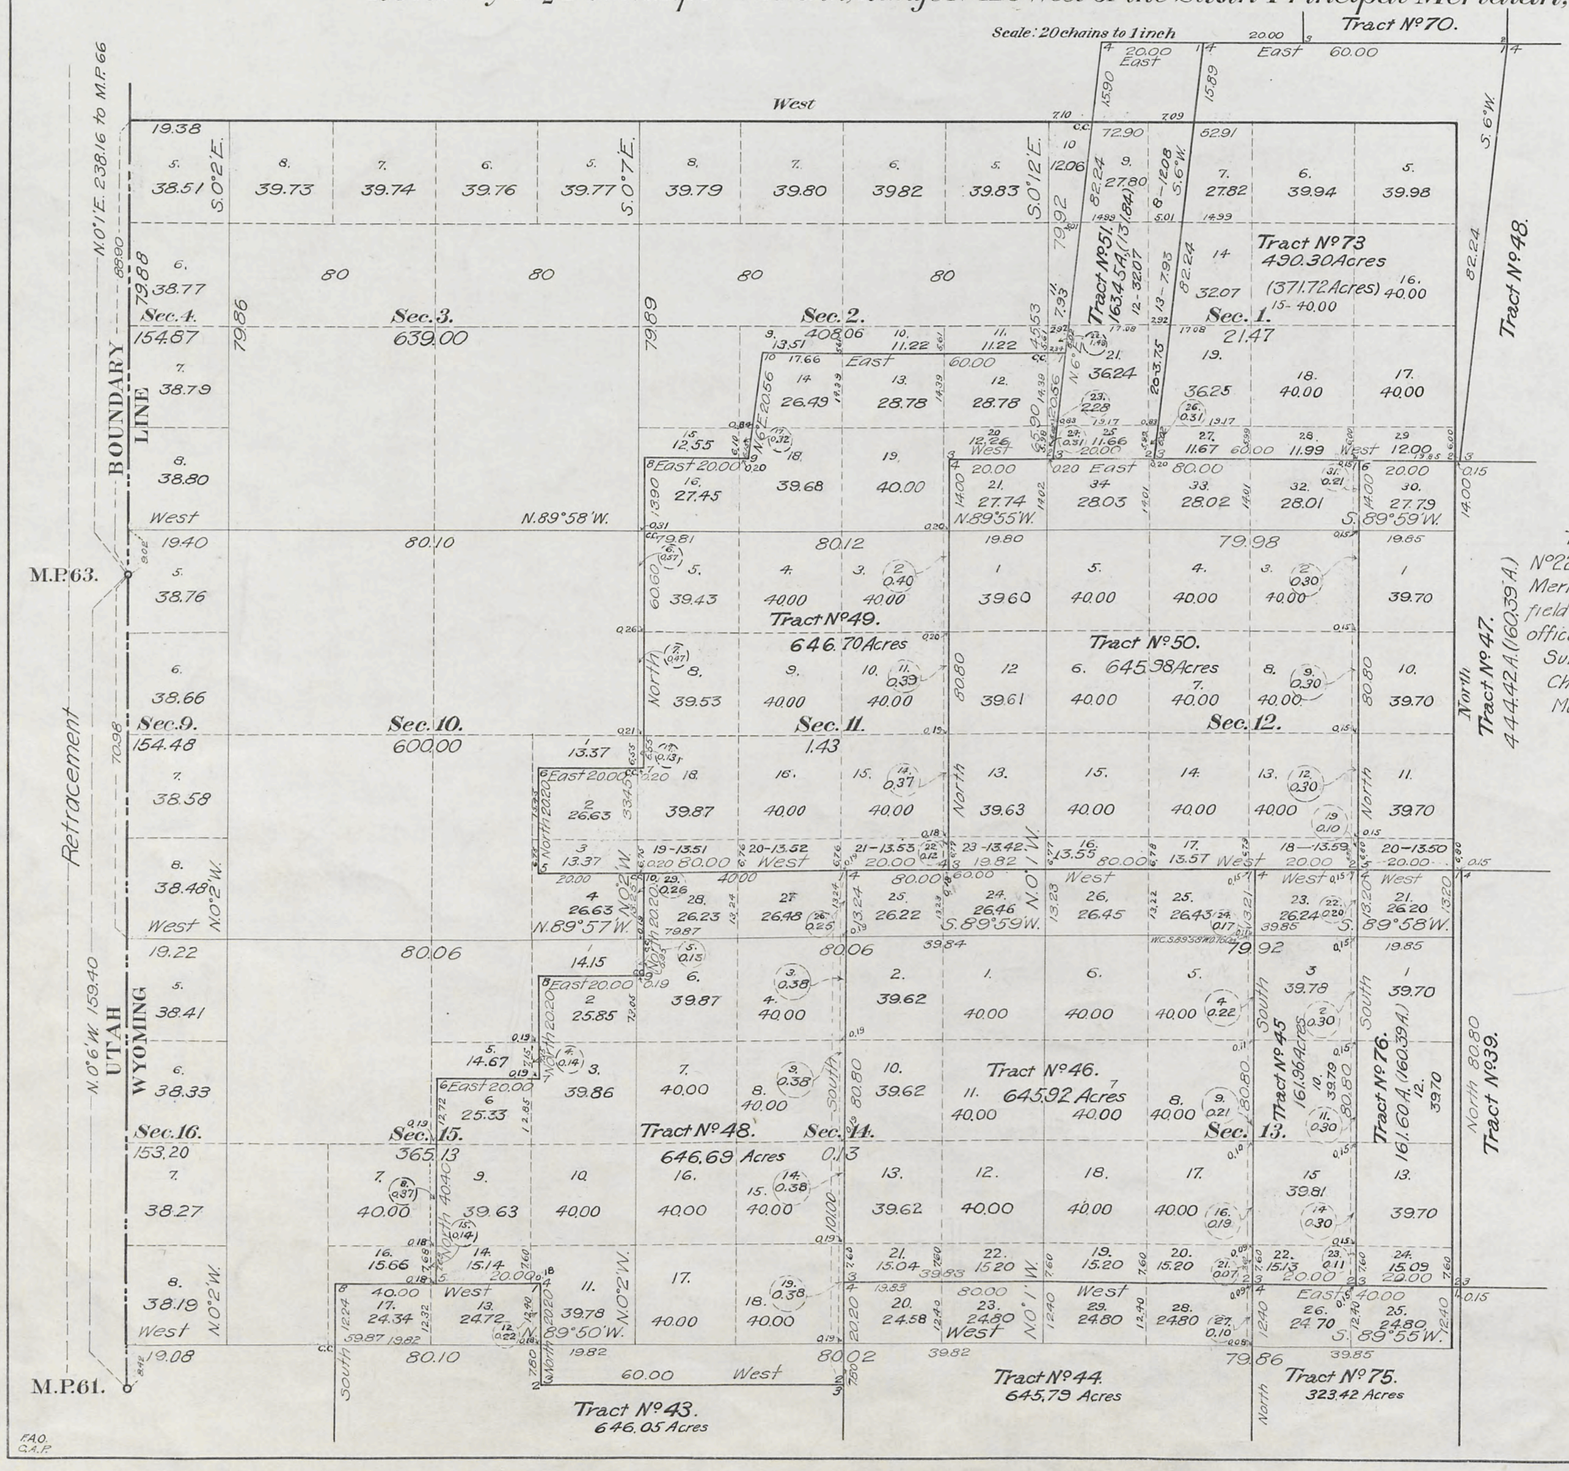

This Supplemental Plat of the Resurvey N½ Township No 22 North, Range No 120 West of the Sixth Principal Meridian, Wyoming, is strictly conformable to the field notes of the resurvey thereof on file in this office, which have been examined and approved.

Surveyor General's Office,
Cheyenne, Wyoming.
March 31, 1909.

Surv. Genl.

Resurveys
Johnson & Jaeckel D.S.
Contract No 309, March 27, 1906
Contract No 321, February 28, 1907

Accepted by Hon. Commissioner in letter E. June 1. 1909. Triplicate plat forwarded to Evanston Land Office, June 10, 1909.

566C

22-120

38

Click Here for Field Notes

61-a

702

(4-675 a)

Supplemental Plat

Resurvey Township No. 22 North, Range No. 120 West of the Sixth Principal Meridian, Wyoming

Note
Tracts surveyed 54, 58.
Tracts amended 73, 74.

INDEX TO SEGREGATED TRACTS

Re-Survey Tract No.	Original Survey T.	R.	Sec.	Subdivision	Entry Kind	Entry No.	Status in Land Office	Entryman
54	22	120	28	Lots 1, 2, 3	H	0579	Valid	Henry J.M.c Farland.
	"	"	21	Lot 4				
58	"	"	36	All	SS		Valid	Wyoming
73	"	"	1	Lots 1, 2, 3, S½NE¼	FD	5	Patented	Asahel C. Beckwith
	"	"	1	SE¼NW¼, E½SW¼, SE¼				
	"	119	6	Lots 4, 5, 6, 7.				
74	22	120	24	E½	D	131	Patented	Horace G. Drew.
	"	"	25	NE¼NW¼, N½NE¼				
	"	119	19	Lots 1, 2, 3, 4.				
	"	"	30	Lot 1.				
76	"	"	18	Lots 1, 2, 3, 4, E½W½, W½E½	D	226	Patented	Fannie M. Goble
	"	120	13	E½E½				

PATENTED LAND NOT SEGREGATED

Section	Subdivision	Kind	Entryman.
16	All	SS	Wyoming

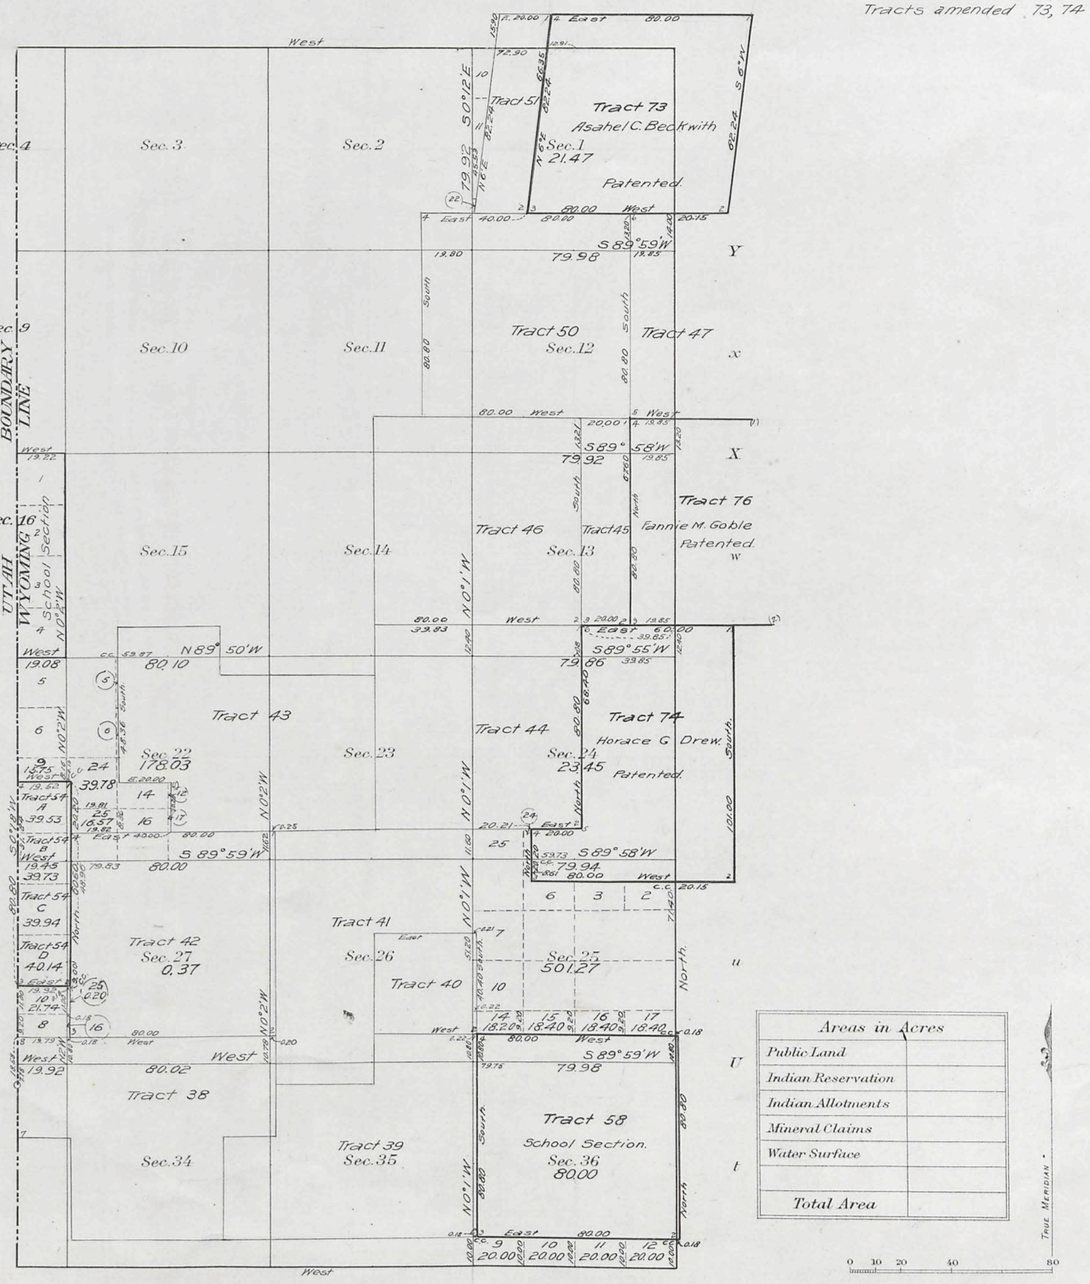

Surveys Designated	By Whom Surveyed	Group No.	Group Date	Amount of Surveys Mls.	Amount of Surveys chs.	Amount of Surveys lks.	When Surveyed Begun	When Surveyed Completed
Segregated Tracts	Jaeckel & Voigt	4	May 3, 1911	15	09	12	August 3, 1912	August 6, 1912
Connections.	" "	4	" "	1	51	06	" "	" "

The above, Supplemental map of Resurvey Township No. 22 North, Range No. 120 West of the Sixth Principal Meridian, Wyoming, is strictly conformable to the field notes of the Resurvey thereof on file in this office, which have been examined and approved.

U. S. Surveyor General's Office.
Cheyenne, Wyoming, August 9, 1913

Stephen S. Harman
Surveyor General.

AMT

22-120

Accepted by the Acting Assistant Commissioner in Letter "E" Dec. 22, 1913.
Triplicate plat filed in Evanston Land Office January 2, 1914.

566 B

38

Click Here for Field Notes

Click Here for Private Land Claim Notes

61
Lu 61a

(4-675a)

Accession No. 701

Resurvey Township No. 22 North, Range No. 120 West of the Sixth Principal Meridian Wyoming

See Suppl. Plat No. 1. N 1/2.
See Suppl. Plat No. 2. S 1/2.

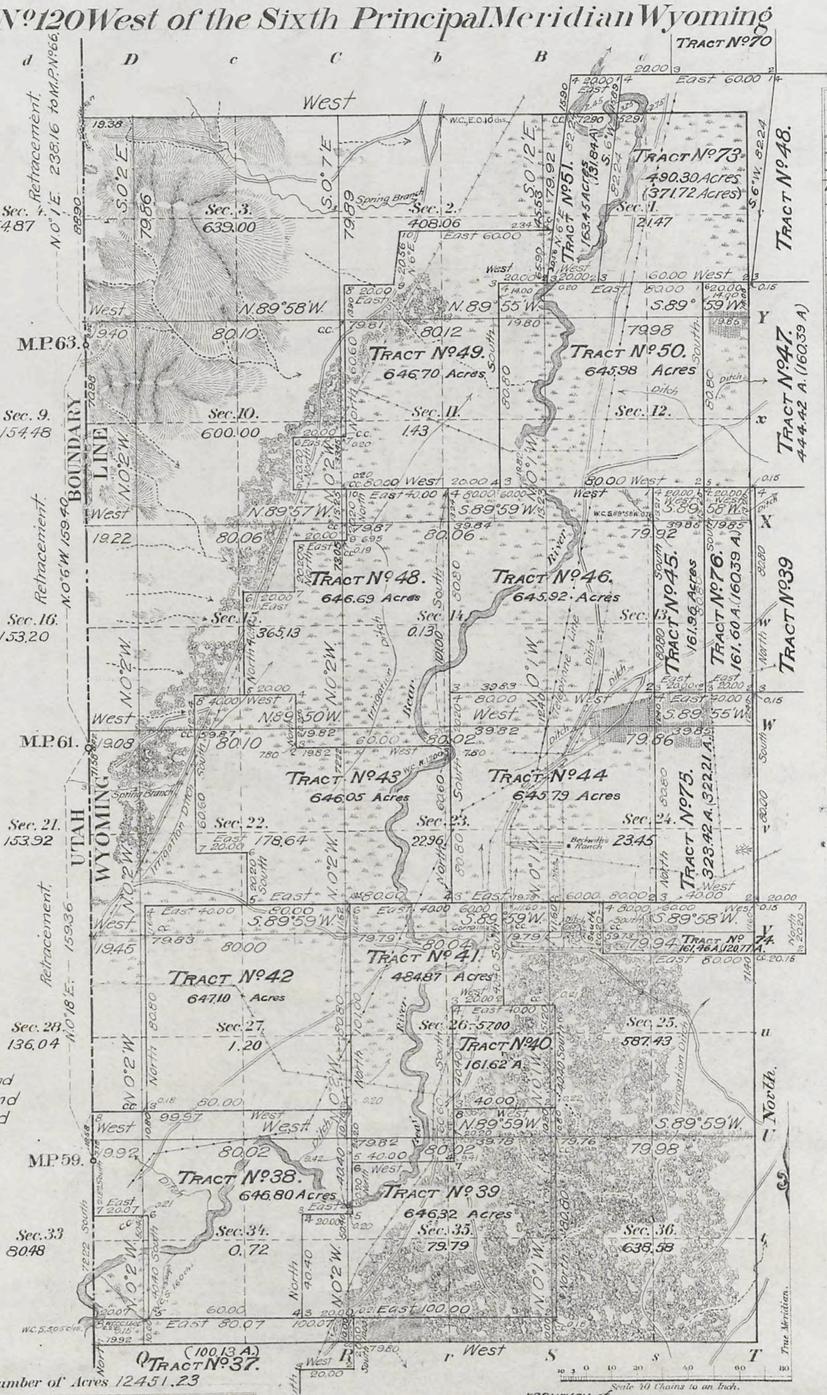

Sec. 6.	Sec. 5.
Sec. 7.	Sec. 8.
Sec. 18.	Sec. 17.
Sec. 19.	Sec. 20.
Sec. 30.	Sec. 29.
Sec. 31.	Sec. 32.

* D.E. 131, Horace G. Drew, included E½ Sec. 24, N½ NE¼, and NE¼ NW¼, Sec. 25, T. 22 N., R. 120 W. Lots 1, 2, 3 and 4, Sec. 19 and Lot 1, Sec. 30, T. 22 N., R. 119 W. This 640 acre tract should have been segregated as one tract but was returned in part as Tracts 74 and 75.

Meanders of

Posts	Courses	Ch. Lks.	Posts	Courses	Ch. Lks.	Posts	Courses	Ch. Lks.

INDEX TO SEGREGATED TRACTS
ORIGINAL SURVEY

Tract No.	T.	R.	Sec.	Subdivision	Entry Kind	Entry No.	Entryman
37	21	120	3	Lots 1, 2, 3, 4, SW¼S½NW¼	D.E.	223	Jane Lander
	,,	,,	,,	SW¼NE¼ & NW¼SE¼			
	,,	,,	4	Lots 1, 2, 3 & 4			
38	22	,,	33	Lots 1 & 2	F.D.	50	Wm. H. O'Donnell
	,,	,,	34	NE¼NW¼, SW¼ & W½SE¼			
39	,,	,,	,,	E½SE¼	F.D.	49	Oliver C. Smith
	,,	,,	35	E½SW¼ & S½NW¼			
40	,,	,,	26	SE¼	Cash	109	Michael Henley
41	,,	,,	,,	W½ & W½NE¼	F.D.	6	George H. Goble
	,,	,,	35	N½NW¼			
42	,,	,,	27	All	F.D.	28	Martin V. Morse
43	,,	,,	22	SE¼NE¼, SW¼, W½NE¼	F.D.	36	Mary R. Beckwith
	,,	,,	,,	SE¼NE¼ & E½NW¼			
	,,	,,	23	SW¼ & S½NW¼			
44	,,	,,	,,	E½	F.D.	2	Albus Smith
	,,	,,	24	W½			
45	,,	,,	13	W½NE¼ & W½SE¼	Cash	110	James Bradley
46	,,	,,	,,	W½	F.D.	4	Edward W. Smith
	,,	,,	14	E½			
47	,,	,,	12	E½NE¼ & E½SE¼	F.D.	174	Benton R. Wells
	,,	119	7	E½NW¼, NE¼SW¼ (Lots)			
	,,	,,	,,	2, 3 & 4.			
48	,,	120	14	W½	F.D.	37	Jonathan E. Quinn
	,,	,,	15	SE¼ & SE¼NE¼			
	,,	,,	22	NE¼NE¼			
	,,	,,	23	N½NW¼			
49	,,	,,	2	S½SE¼ & SE¼SW¼	F.D.	35	Mattie Quinn
	,,	,,	11	W½W½NE¼ & W½SE¼			
	,,	,,	10	SE¼SE¼			
50	,,	,,	11	E½NE¼ & E½SE¼	F.D.	3	Anthony W. Quinn
	,,	,,	12	W½W½NE¼ & W½SE¼			
51	,,	,,	1	W½NW¼ & W½SW¼	Cash	12	Chas. Hoffman
73	,,	,,	1	SE¼E½SW¼S½NE¼	F.D.	5	Asahel C. Beckwith
	,,	,,	,,	SE¼NW¼ & Lots 1, 2, 3			
74	,,	119	30	Lot 1	D.	131	Horace G. Drew
	,,	120	25	N½NE¼ & NE¼NW¼			
75	,,	,,	24	E½	D.	131	,, ,,
76	,,	,,	13	E½E½	D.E.	226	Fannie M. Goble

SEGREGATED TRACTS

Number	Area Total	Area In Township
37 (21-120)	Acres	100.13 Acres.
38	646.80 "	646.80 "
39	646.32 "	646.32 "
40	161.62 "	161.62 "
41	484.87 "	484.87 "
42	647.10 "	647.10 "
43	646.05 "	646.05 "
44	645.79 "	645.79 "
45	161.96 "	161.96 "
46	645.92 "	645.92 "
47 (22-119)	444.42 "	160.39 "
48	646.69 "	646.69 "
49	646.70 "	646.70 "
50	645.98 "	645.98 "
51	163.45 "	131.84 "
73	490.30 "	371.72 "
74	161.46 "	120.77 "
75	323.42 "	322.21 "
76	161.60 "	160.39 "
	Total	7993.25 Acres.

Latitude 41° 55' N.
Longitude 111° 00' W.
Mag. Dec. 17° 57' E.

Segregated Tracts 7993.25 Acres.
Public Land 4457.98 "
Total number of Acres 12451.23

Surveys Designated	By Whom Surveyed	Date of Contract No.	Amount of Surveys M.	Chs.	Lks.	When Surveyed
Resurvey N. & S. Township lines	Johnson & Jaechel	309, March 27, 1906	12	33	30	Aug. 29 - Sept. 4, 1907.
Resurvey Subdivisions	,, ,,	,, ,,	34	16	96	Sep. 11 - 16, 1907.
Connections	,, ,,	,, ,,	5	74	02	,, ,,
Retracement W. Bdy.	,, ,,	,, ,,	5	7	66	September 14, 1907.
W. Boundary	A. V. Richards	G.L.O. May 29-1873	6	00	00	June 14, 1874.
Segregated Tracts	Johnson & Jaechel	321, February 28, 1907	46	23	07	Aug. 12 - Sept. 10, 1907.

F.A.O. Topog.
C.A.P. Comp. & Let.

resurvey of

The above Map of Township No. 22 North, of Range No. 120 West of the Sixth Principal Meridian, Wyoming, is strictly conformable to the field notes of the survey thereof on file in this office, which have been examined and approved.

Surveyor Generals Office.
Cheyenne, Wyoming, March 31, 1909.

Sur. Gen.

THE NORRIS PETERS CO. LITHO. WASHINGTON, D. C.

Accepted by Hon. Commissioner in letter E. June 1, 1909.
Triplicate plat forwarded to Evanston Land Office.
June 10, 1909.

22-120

566a

Click Here for Field Notes

Ret. of WY-UT Bdy.

(11)

700

TOWNSHIP Nº 22 NORTH RANGE Nº 120 WEST of the 6TH Principal MERIDIAN.

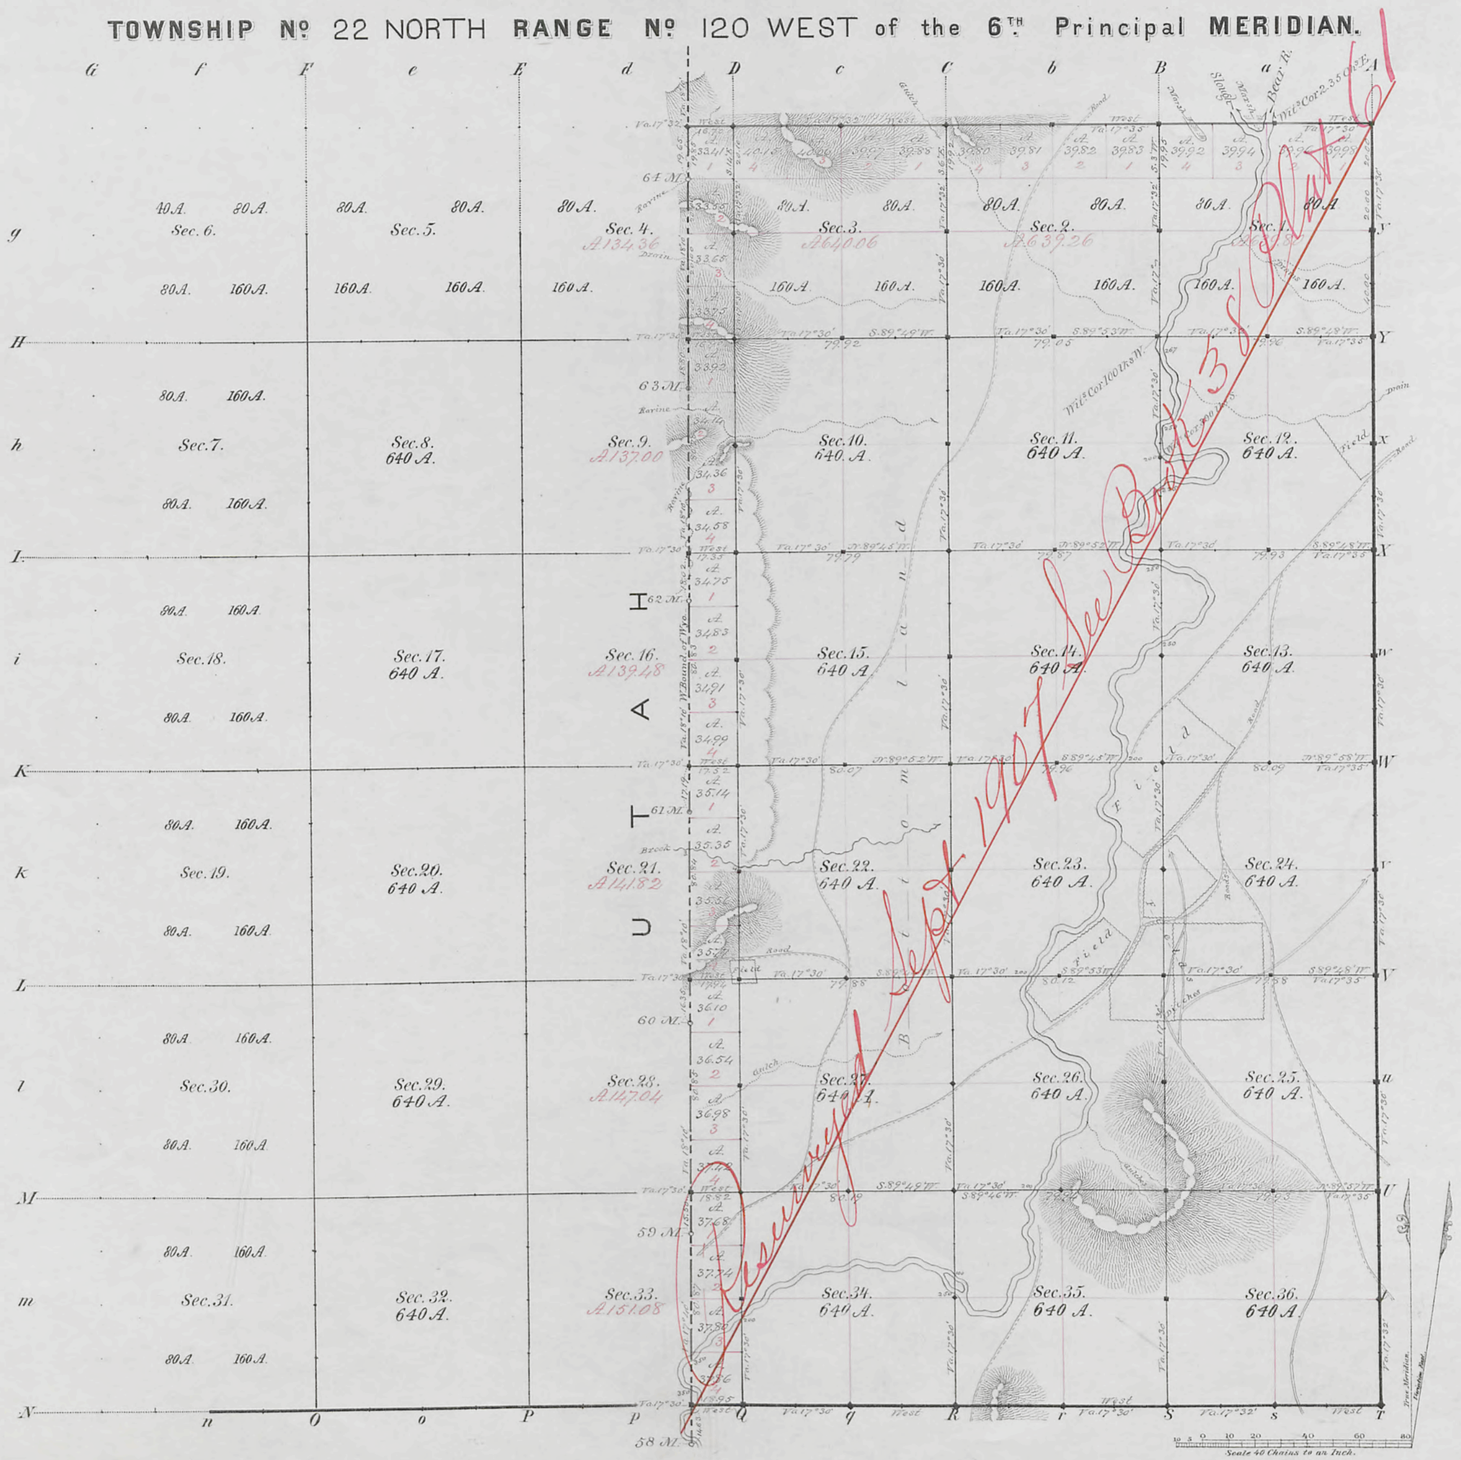

Total number of Acres. 12,369.90

	Surveys Designated	By Whom Surveyed	Date of Contract	Amount of Surveys Mls Chs Lks	When Surveyed	Magnet. Decl.
E. N. &	S. Township lines	J. E. Woods	Aug. 31, 1880	12 . 35 . 65	Sept & Nov. 1880	17°31' East
	Subdivisions	" " " "	" " " "	34 . 7 . 08	Dec. "	17°31' East
	Connections	" " " "	" " " "	1 . 5 . 86	" "	
	W. Bound. of Wyo.	J. V. Richards	May 29, 1873	6 . 5 . 02	June, 1874	

The above Map of Township Nº 22 North, of Range Nº 120 West of the 6th Principal Meridian, Wyoming Territory, is strictly conformable to the field notes of the survey thereof on file in this Office, which have been examined and approved.

Surveyor Generals Office, Cheyenne, Wyo. Feb. 23, 1881.

Edw. C. David
Dep. Surv. Gen.l

A. Gast & Co., St. Louis, Mo.

566

2

Rel 1907 See Plat 138 Plat 2

Resurveyed Sept. 1907

Rel 1907

Rel 1907

Rel

2923

Click Here for Field Notes

Ret. / Resurvey Notes, All or Part

38
Indexed

4878

RESURVEY

TOWNSHIP EXTERIORS

Scale: 1 inch to 160 chains

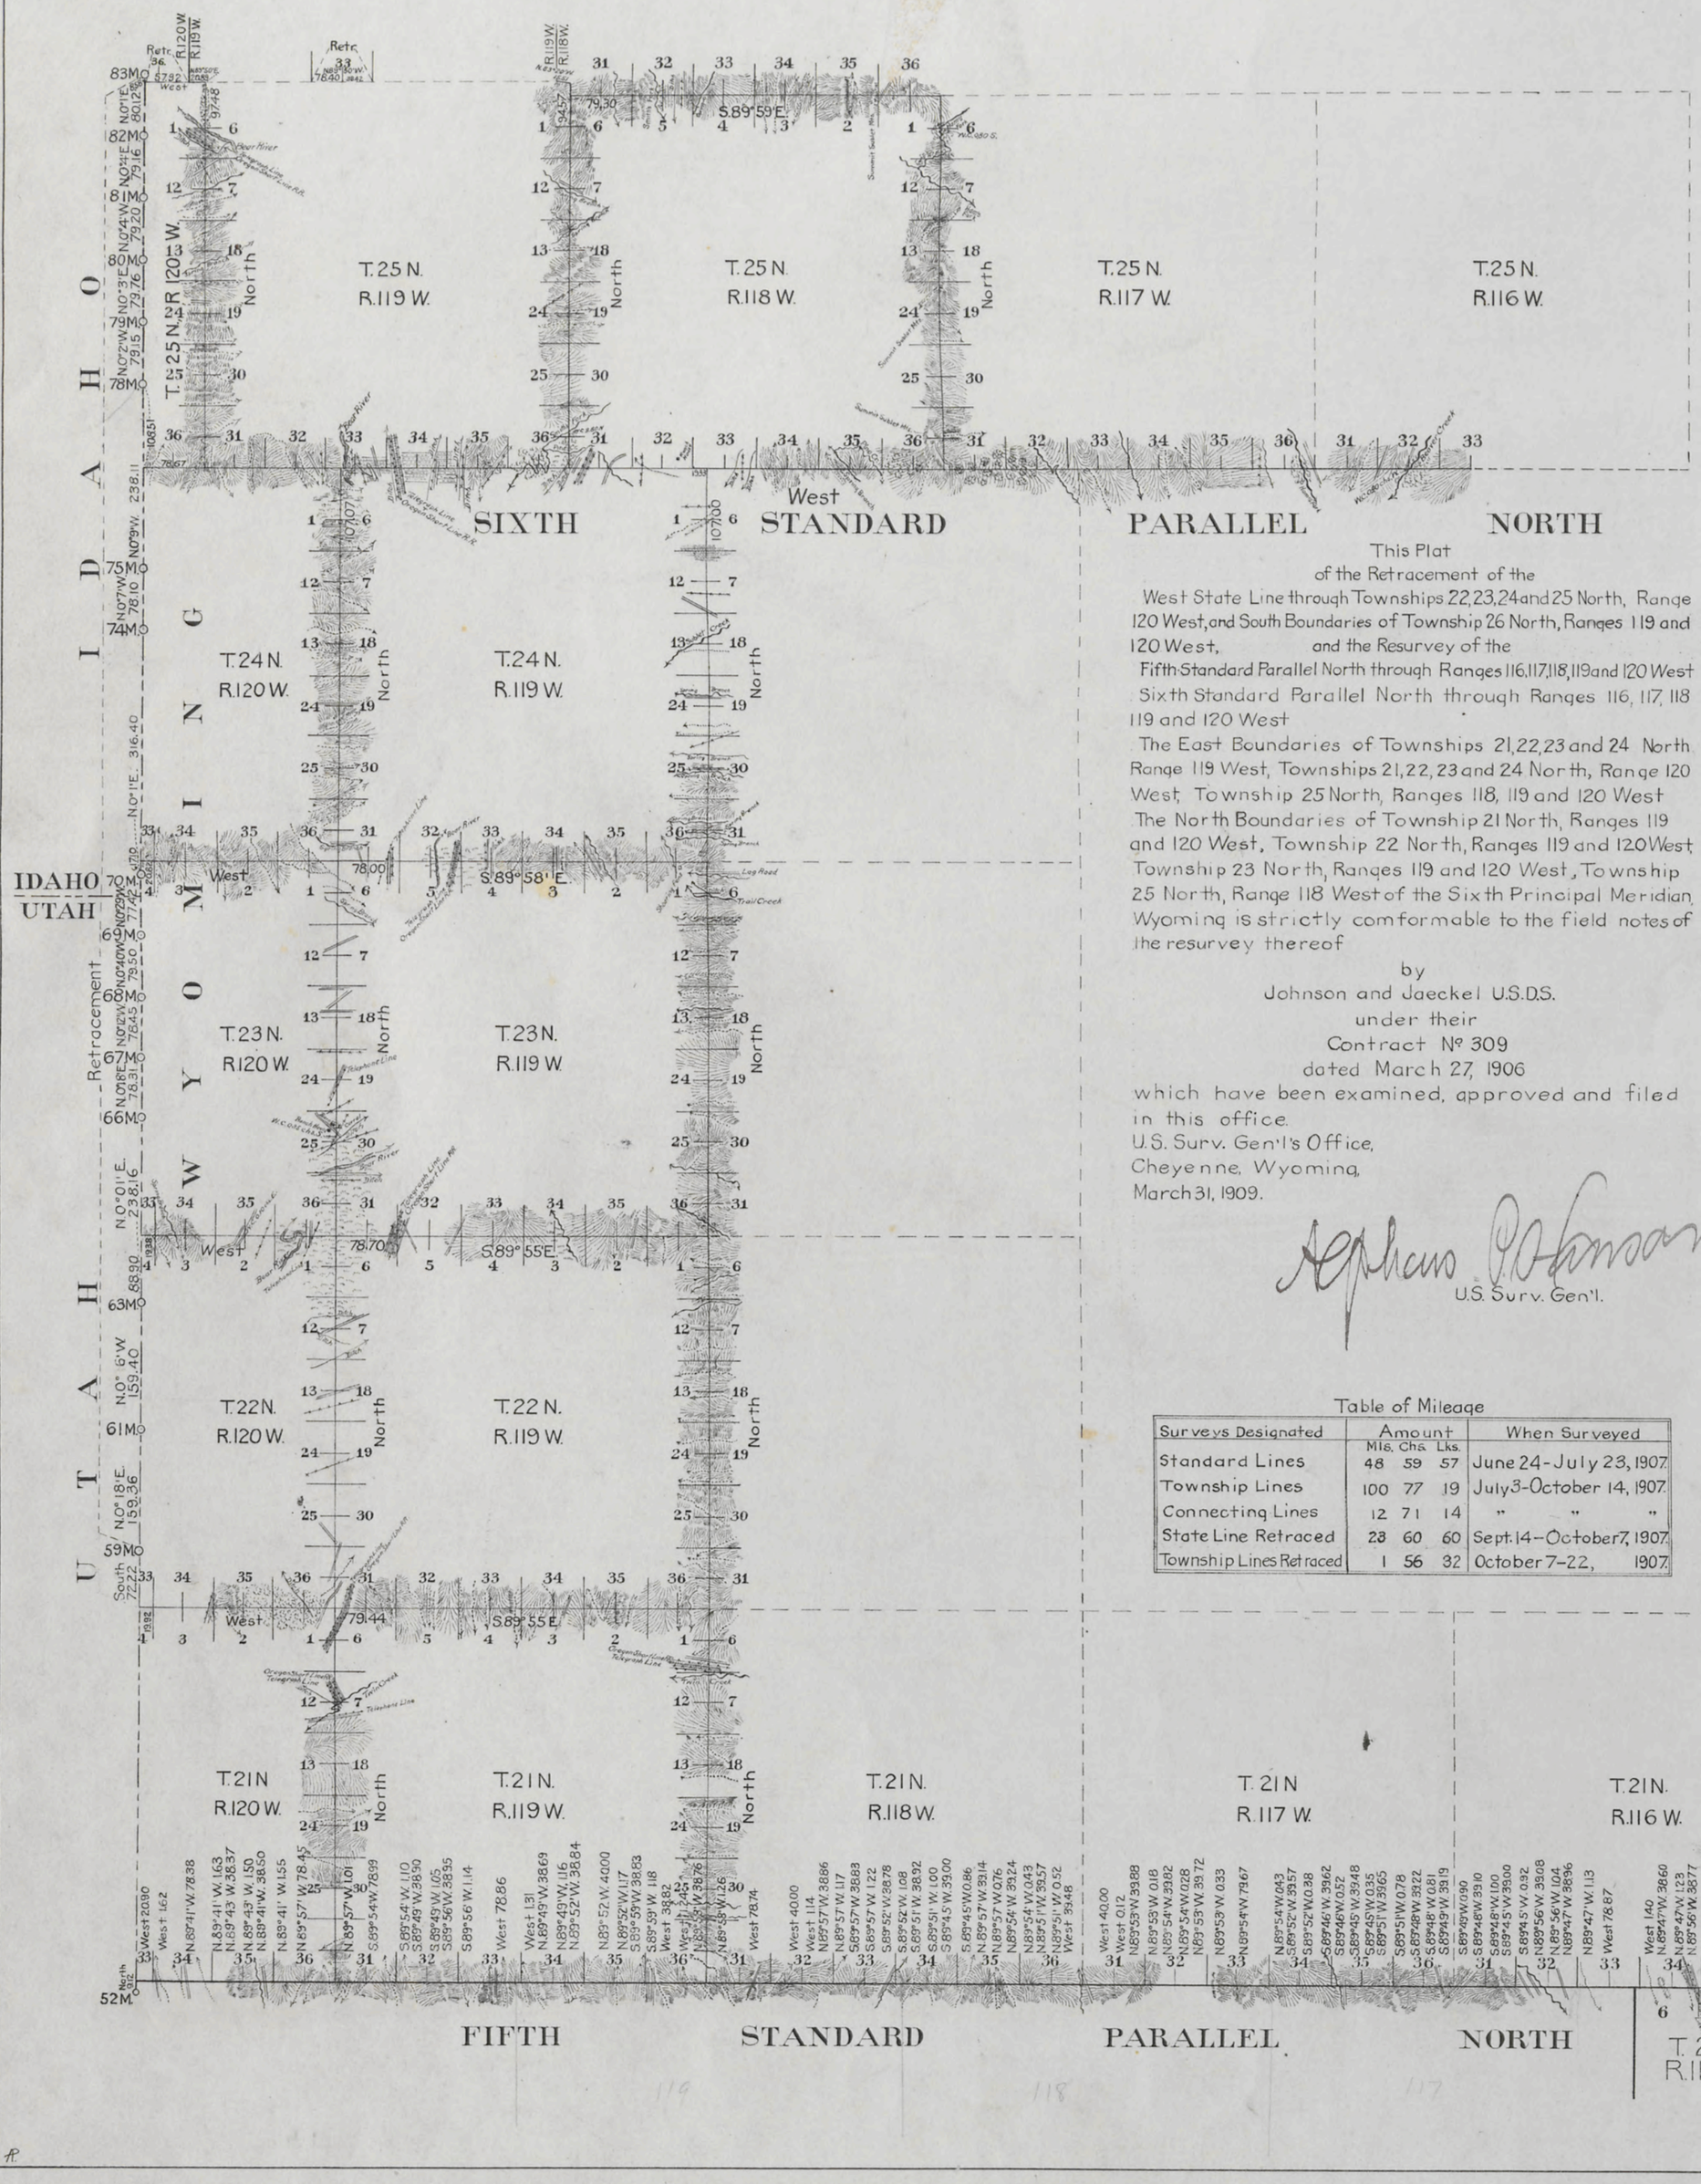

This Plat
of the Retracement of the
West State Line through Townships 22, 23, 24 and 25 North, Range 120 West, and South Boundaries of Township 26 North, Ranges 119 and 120 West, and the Resurvey of the
Fifth Standard Parallel North through Ranges 116, 117, 118, 119 and 120 West
Sixth Standard Parallel North through Ranges 116, 117, 118 119 and 120 West
The East Boundaries of Townships 21, 22, 23 and 24 North Range 119 West, Townships 21, 22, 23 and 24 North, Range 120 West, Township 25 North, Ranges 118, 119 and 120 West
The North Boundaries of Township 21 North, Ranges 119 and 120 West, Township 22 North, Ranges 119 and 120 West, Township 23 North, Ranges 119 and 120 West, Township 25 North, Range 118 West of the Sixth Principal Meridian, Wyoming is strictly conformable to the field notes of the resurvey thereof

by
Johnson and Jaeckel U.S.D.S.
under their
Contract Nº 309
dated March 27, 1906
which have been examined, approved and filed in this office.
U.S. Surv. Gen'l's Office,
Cheyenne, Wyoming,
March 31, 1909.

Alphaeus P. Johnson
U.S. Surv. Gen'l.

Table of Mileage

Surveys Designated	Amount Mls.	Chs.	Lks.	When Surveyed
Standard Lines	48	59	57	June 24 - July 23, 1907.
Township Lines	100	77	19	July 3 - October 14, 1907.
Connecting Lines	12	71	14	" " "
State Line Retraced	23	60	60	Sept. 14 - October 7, 1907.
Township Lines Retraced	1	56	32	October 7-22, 1907.

Accepted by Com Commissioner, in letter E, June 1. 1909.

33

41.

Click Here for Field Notes

1

1976

RESURVEY

TOWNSHIP EXTERIORS

SCALE: 160 CHAINS TO 1 INCH

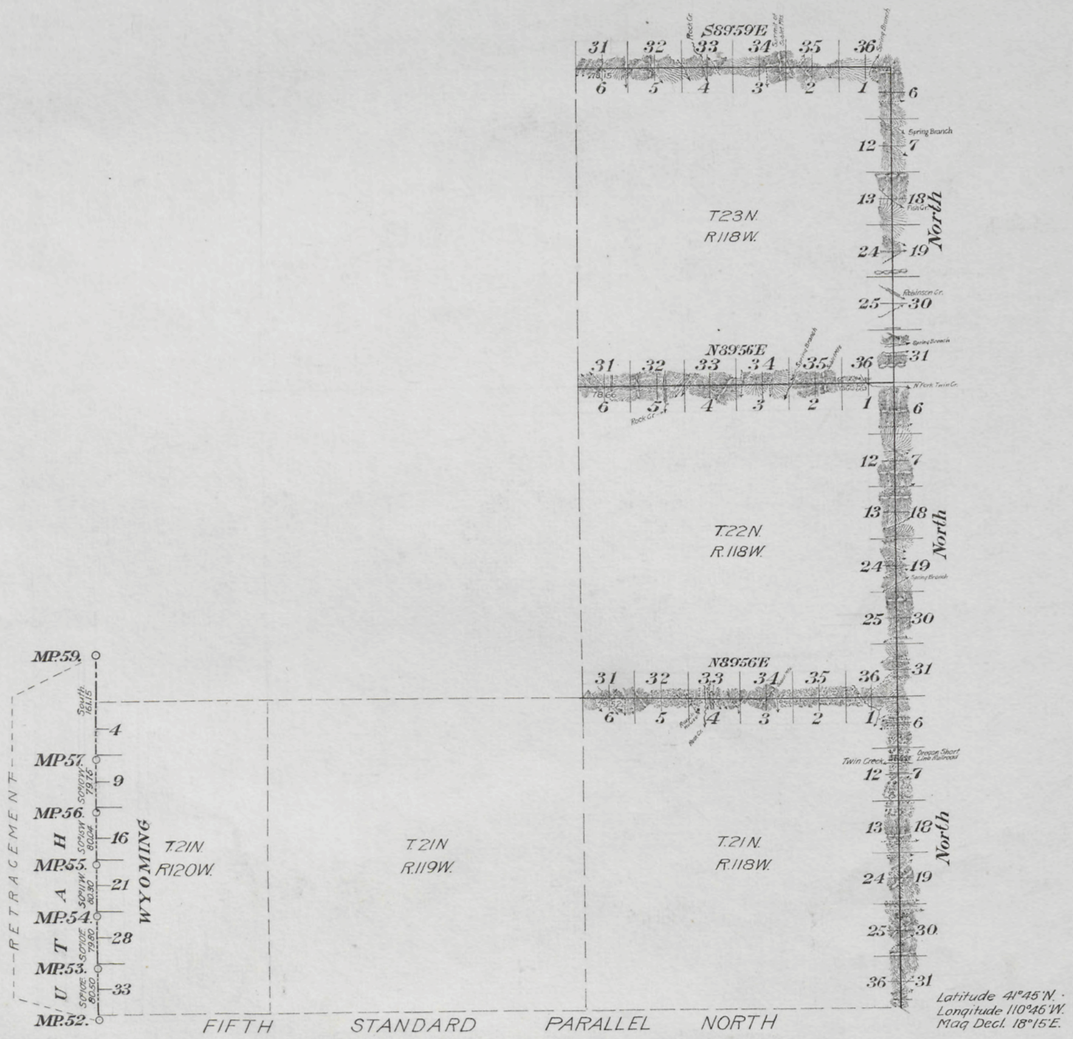

This Plat
of the
Resurvey of the North and East Boundaries of Townships 21, 22 and 23 North, Range 118 West of the Sixth Principal Meridian, Wyoming; and of the Retracement of the West Boundary of Wyoming from Mile Post 59 to Mile Post 52 is strictly conformable to the field notes of the resurvey thereof by
Newell J. Burnham, U.S.D.S.,
under his Contract No 330, dated December 4, 1907, which have been examined, approved and filed in this office.
Surv. Gen'l's Office,
Cheyenne, Wyoming
March 31, 1911.

Stephen. D. Hanson
Surveyor General.

Table of Mileage

Surveys Designated	Amount	When Surveyed
Township Lines	35-76-33	June 6 - July 28, 1908.
Retracement W. Boundary	7-01-54	July 23 1908.

W.C.H.

RNT

1438

Accepted by the Hon. Commissioner in his letters "E" Mar. 14th & Apr. 15th, 1912.

(11)

Indexed

Click Here for Field Notes | Retracement Notes, All or Part

694

EXTERIOR LINES.

Scale, 3 miles to an inch. Magnetic variation East.

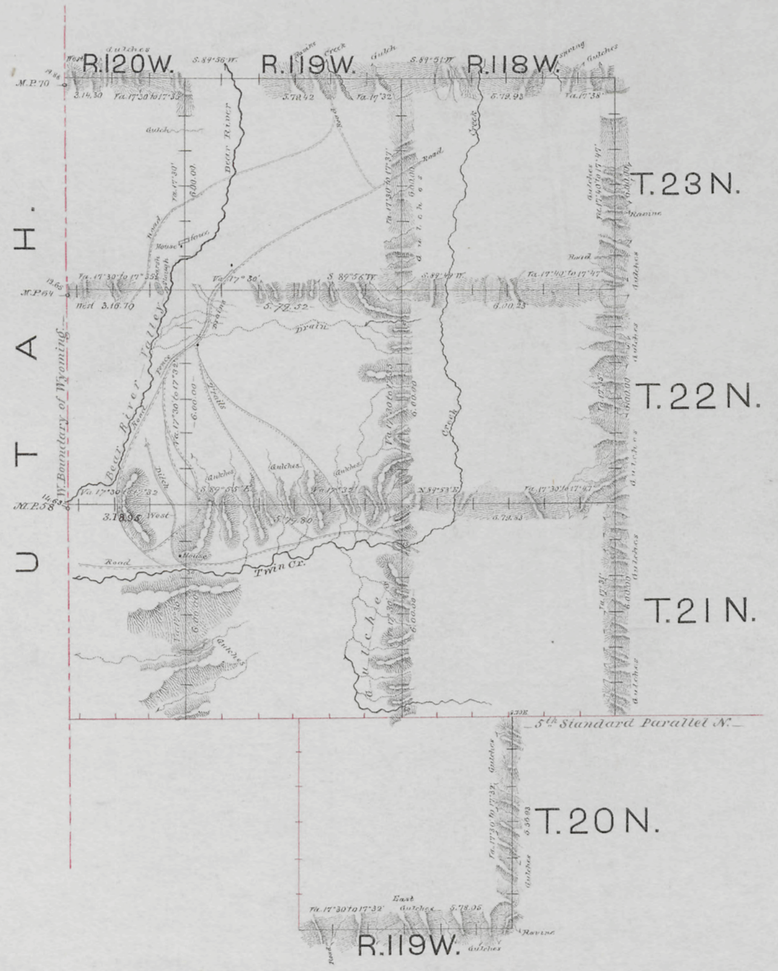

Surveys designated	By whom surveyed.	Date of contract.	Amount of surveys.			When surveyed.
			Mls.	Chs.	Lks.	
Exterior lines.	James E. Woods.	August 31, 1880.	111	23	66	November 3rd 15th 1880
Connections.	" " "	" " "		62	86	" " "

I hereby certify that the above diagram of the exterior lines of Townships 21, 22, & 23 N. Ranges 118, 119 & 120 W. & Township 20 N. Range 119 West of the 6th Principal Meridian, Wyoming Territory, is strictly conformable to the original field notes of the survey thereof, on file in this office, which have been examined & approved.

Surveyor General's Office, Cheyenne Wyo Feb 23, 1881.

Edw. C. David

Surveyor General.

560

Click Here for Field Notes

No. 3.

WEST BOUNDARY OF WYOMING

LONGITUDE 34 WEST

From mile-post No. 58 *, to mile-post No.* 86.

Scale 2 miles to an inch. Magnetic Variation East

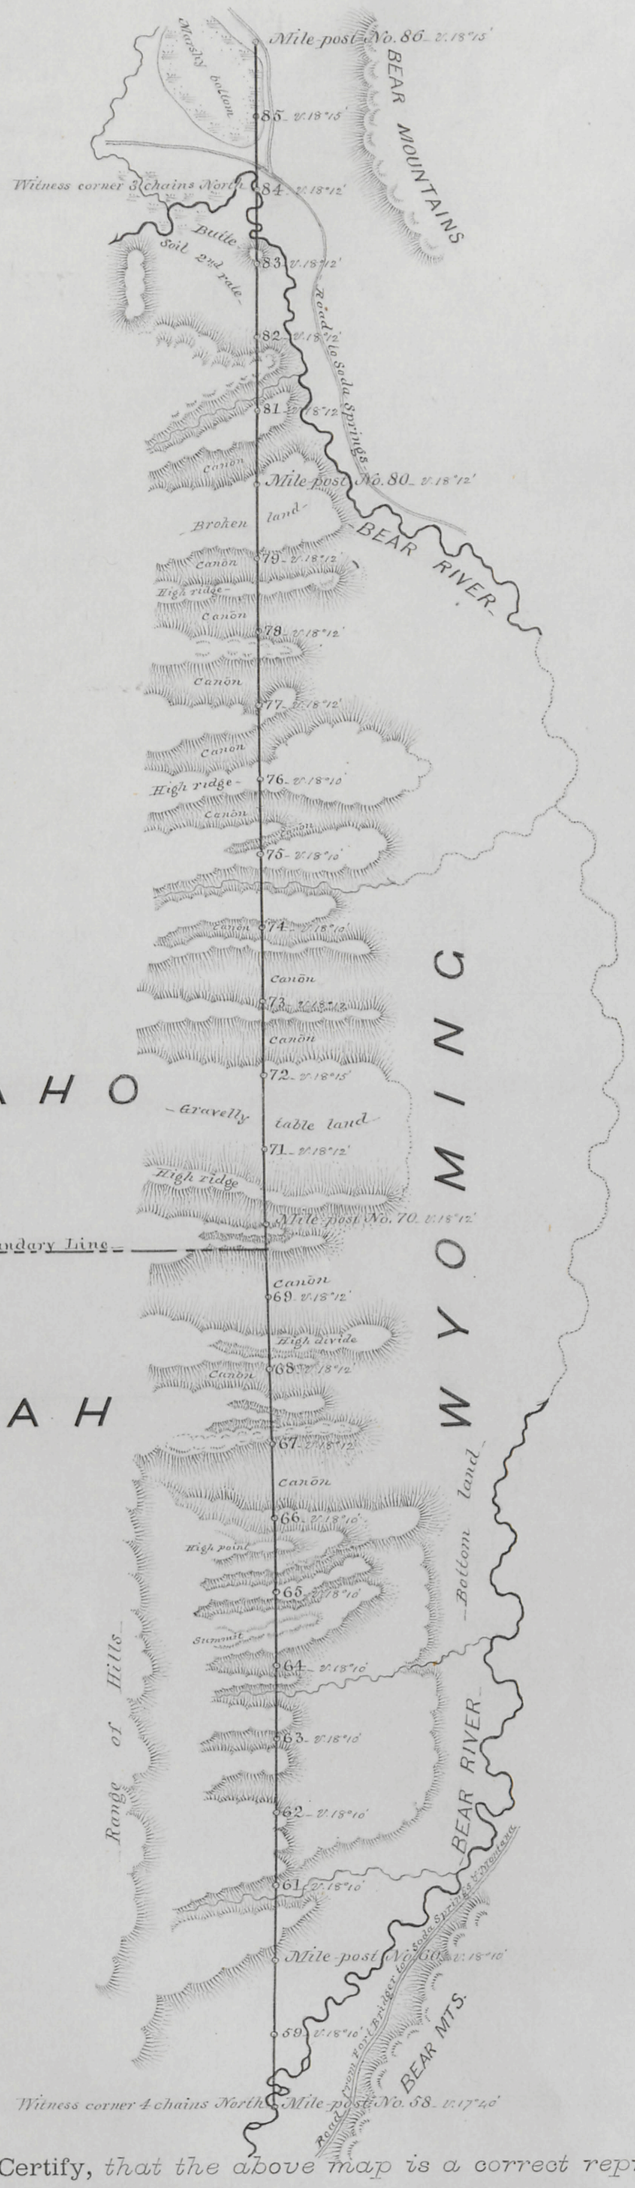

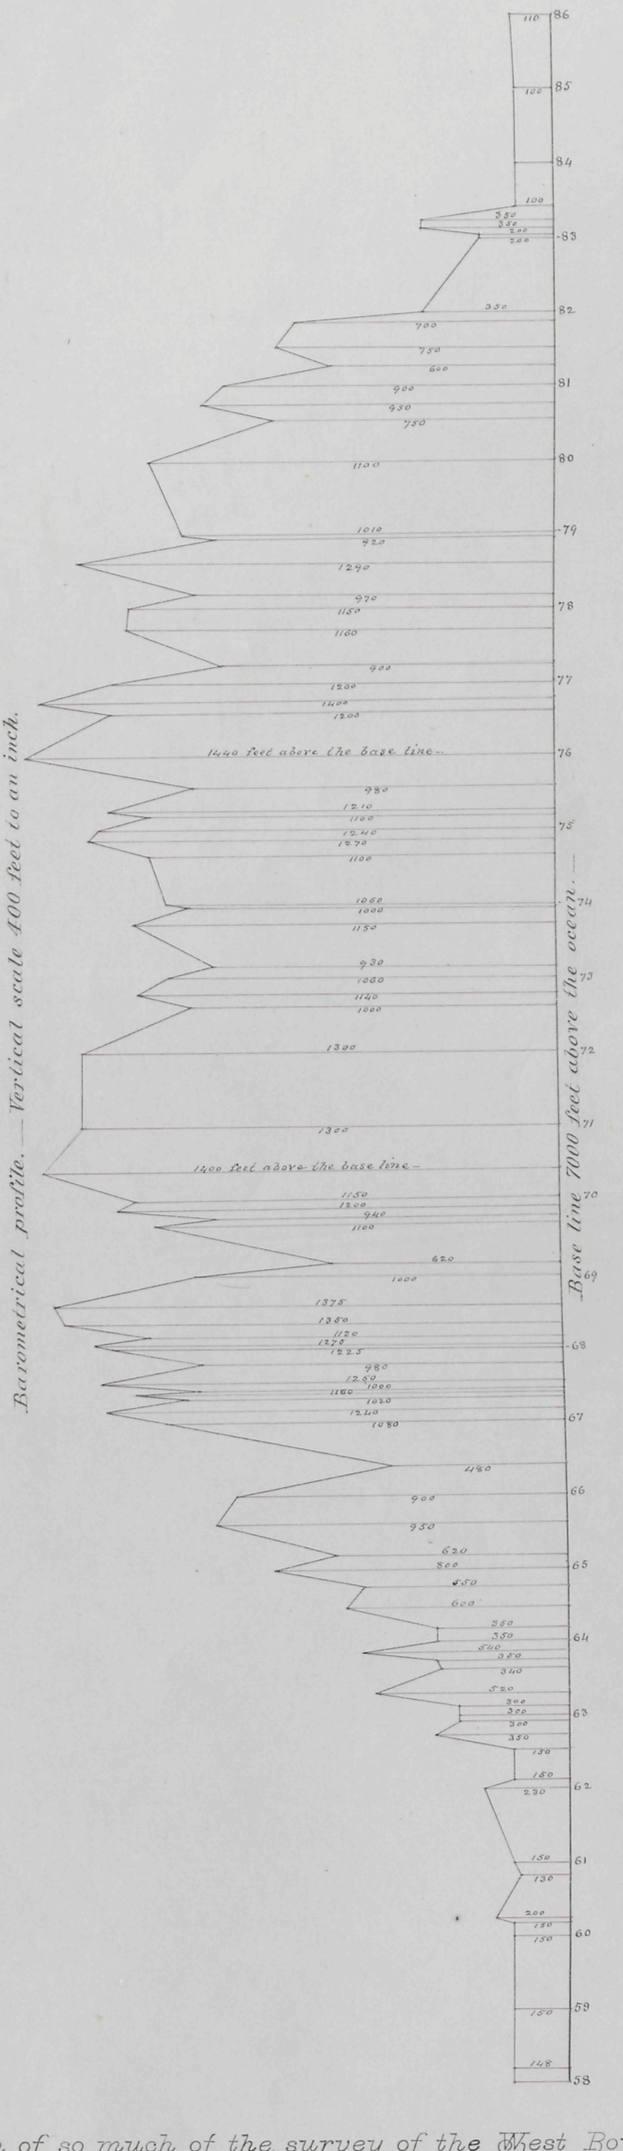

I Hereby Certify, *that the above map is a correct representation of so much of the survey of the West Boundary of Wyoming, as extends from mile-post No.* 58 *to mile-post No.* 86, *as surveyed and marked by me, under Contract from the Commissioner of the General Land Office, dated* May 29th 1873

A. V. Richards.

U. S. Astronomer and Surveyor.

46