35

Indexed

Click Here for Field Notes

Ret. / Resurvey Notes, All or Part

4793

TOWNSHIP EXTERIORS

Scale: 1 inch ≈ 160 chains

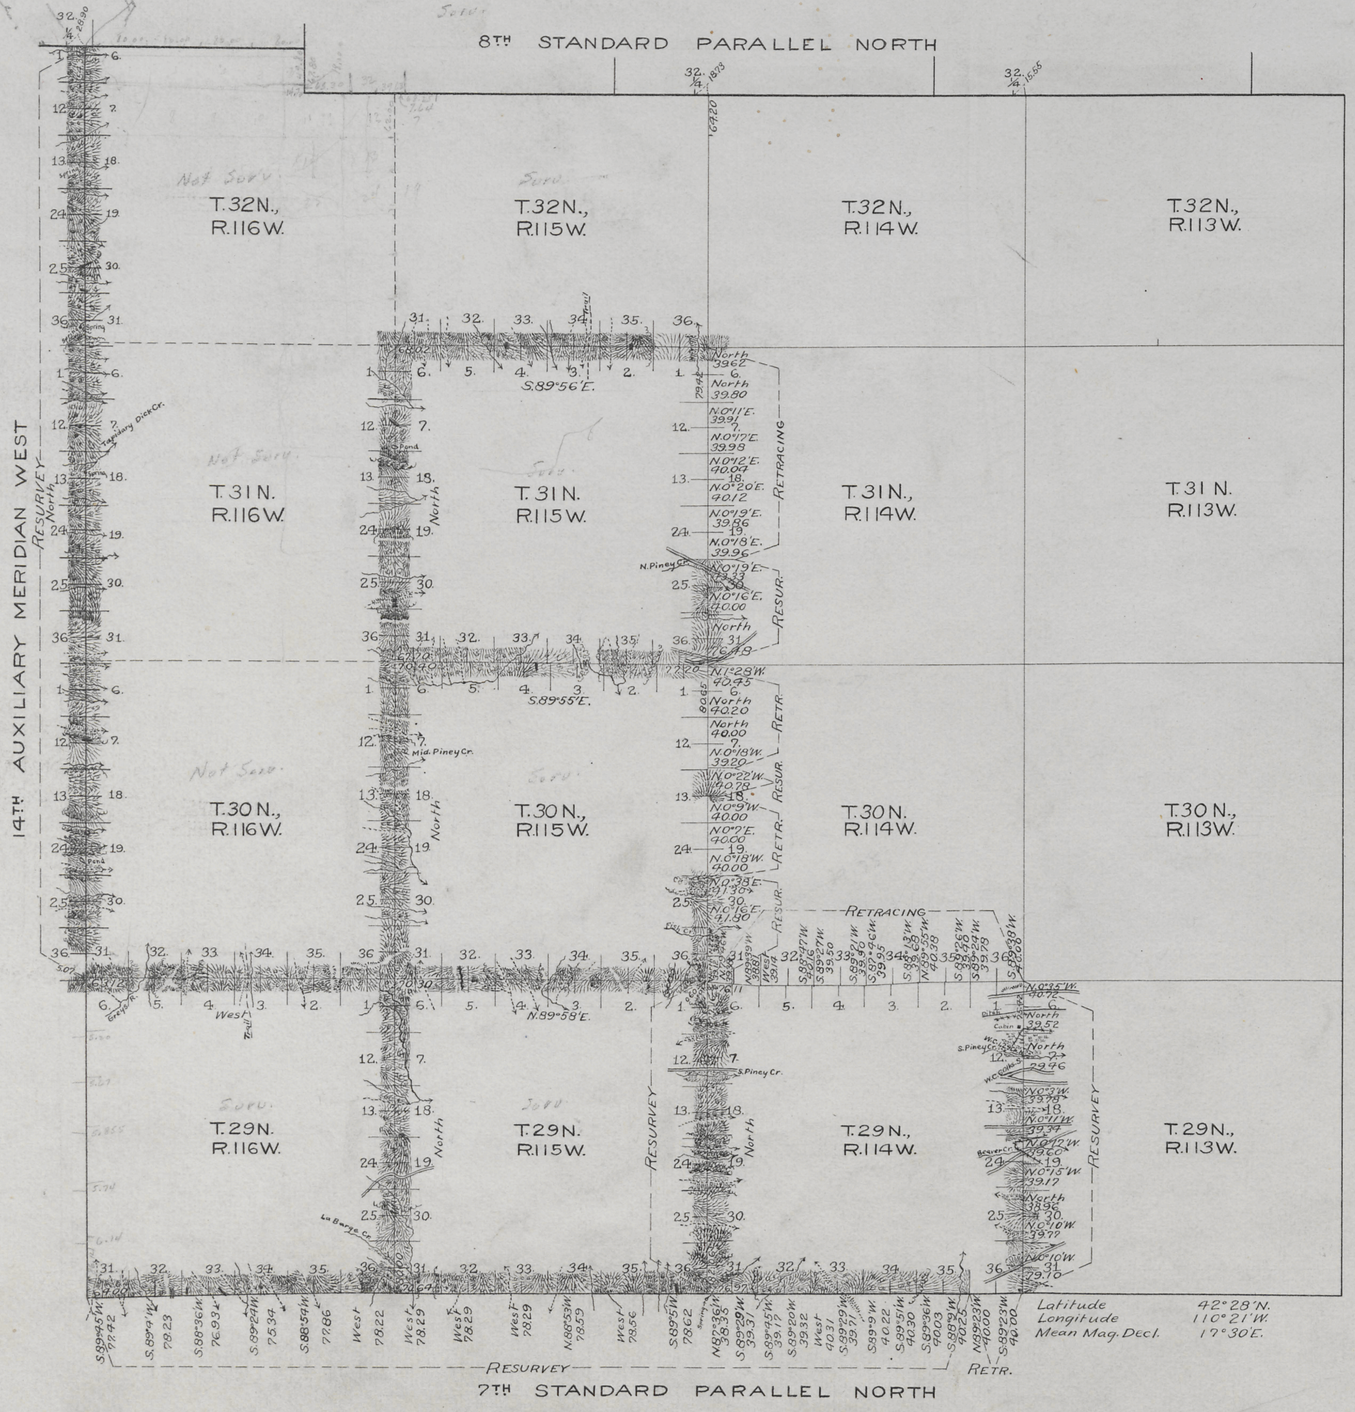

Table of Mileage.

Surveys Designated	Amount Mls.	Amount Chs.	Lks.	When Surveyed.
Standard Lines Retraced	1	00	00	June 22, 1900
" " Resurveyed	34	25	95	June 30-Aug. 18, 1900
Township Lines Surveyed		28	90	August 18, "
" Connections	41	29	14	July 3-Aug. 5, "
" Connections		5	07	July 19, "
" Lines Retraced	13	35	22	June 29-Aug. 21, "
" " Resurveyed	16	36	01	June 28-Aug. 22, "

This Plat
of
The East and North boundaries of T.29N., R.116W.;
The North boundary of T.29N., R.115W.;
The West and North boundaries of T.30N., R.115W.;
The West and North boundaries of T.31N., R.115W.;
the retracing of
The North boundary of T.29N., R.114W.;
A part of the East boundary of T.30N., R.115W.;
A part of the East boundary of T.31N., R.115W.;
and the 7th Standard Parallel North through
a part of R.114W.; and the
resurvey of
The East boundary of T.29N., R.114W.;
The East boundary of T.29N., R.115W.;
A part of the East boundary of T.30N., R.115W.;
A part of the East boundary of T.31N., R.115W.;
The 7th Standard Parallel North through
a part of R.114W., and through Rgs. 115 & 116W.;
and the 14th Auxiliary Meridian West through
Tps. 30, 31 and 32 N., all west of the
6th Principal Meridian,
Wyoming,
is strictly conformable to the field notes of
the survey thereof by
Warner and Blout, U.S.D.S.,
under their
Contract No. 282,
dated June 7, 1900,
which have been examined, approved
and Filed in this office.

U.S. Surv. Gen'ls Office
Cheyenne, Wyoming,
June 10, 1901

Alpheus P. Harmon
U.S. Surv. Gen'l

2862

Triplicate filed MAY 5 1902
Survey accepted by the Hon. Commissioner in his Letter E. dated Oct. 25-1901

Indexed

Click Here for Field Notes

4262

14TH AUXILIARY MERIDIAN WEST.

In Tps. 29, 30, 31 and 32 N., bet. Rgs. 116 and 117 West of the 6th Principal Meridian.
Scale 40 chs. to 1 inch. Magnetic Var. 17° 38' East.

All at intermediate rates.

Surveys Designated.	By Whom Surveyed.	Date of Contract.	Amount of Surveys. MILS. CHS. LKS.	When Surveyed.
14th Aux. Mer. W.	Frank H. Jones.	June 19, 1889	24 00 00	Aug. 9–17, 1889

The above diagram of the 14th Auxiliary Meridian West in Tps. 29, 30, 31 and 32 N., between Rgs. 116 and 117 West of the 6th Principal Meridian, Wyo. Ter., is strictly conformable to the field notes of survey thereof on file in this office, which have been examined and approved.

U.S. Surveyor General's Office
Cheyenne, Wyo. Oct. 15th, 1890

Wm A. Richards
U.S. Surveyor General.