Click Here for Field Notes

Click Here for Exterior Notes

Acces. 6354

ORIGINAL

TOWNSHIP Nº34 NORTH, RANGE Nº117 WEST OF THE SIXTH PRINCIPAL MERIDIAN, WYOMING

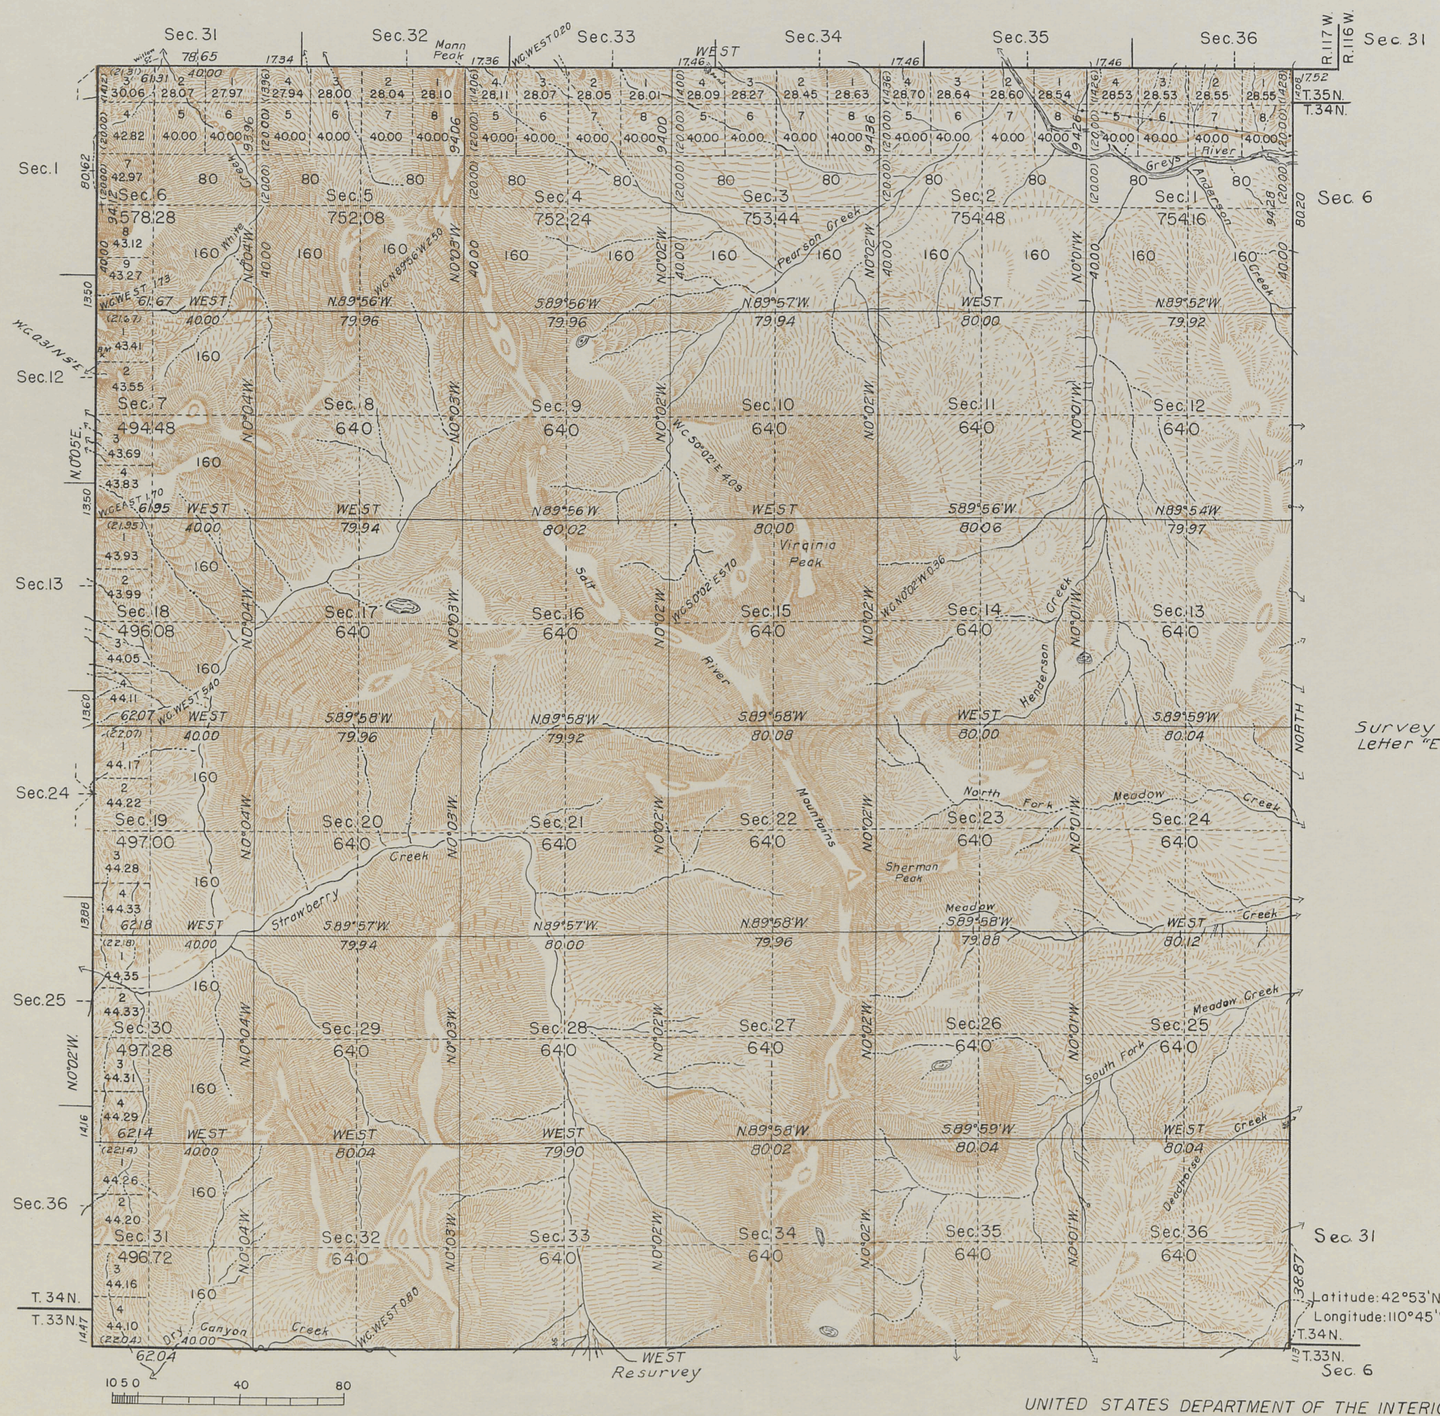

Scale: 1 Inch = 40 Chains

Area Surveyed 22,826.24 Acres.

Survey authorized by the Commissioner's Letter "E" August 1, 1936

LINES DESIGNATED	BY WHOM SURVEYED	GROUP No.	DATE OF SPECIAL INSTRUCTIONS	WHEN SURVEYED	
				BEGUN	COMPLETED
S. Exterior	Russell C. MacDonald	168	February 28, 1939	May 26, 1939	August 16, 1939
Subdivisional	"	"	"	"	"
N. & Port. W. Exterior	Emil Voigt	105	March 26, 1928	August 9, 1928	August 22, 1928
Port. W. Exterior	W. J. Millrick	72	April 25, 1923	August 17, 1923	August 18, 1923
E. Exterior	A. C. Kimmell	124	February 10, 1932	July 27, 1935	September 10, 1935

EHC

UNITED STATES DEPARTMENT OF THE INTERIOR
GENERAL LAND OFFICE

Denver, Colorado, Dec. 19, 1944
This plat of Township No. 34 North, Range No. 117 West, of the Sixth Principal Meridian, Wyoming, is strictly conformable to the field notes of the survey thereof which have been examined and approved.

A. C. Horton Jr.
Supervisor of Surveys

Washington, D.C., MAY 16, 1945
The survey represented by this plat having been correctly executed in accordance with the requiremets of law and the regulations of this office, is hereby accepted.

Joel David Wolfsohn
Assistant Commissioner

3045

Trans to Evanston L. O
June 13, 1945

34-117