Click Here for Field Notes

7158

ORIGINAL

TOWNSHIP 32 NORTH, RANGE 80 WEST OF THE SIXTH PRINCIPAL MERIDIAN, WYOMING.

DEPENDENT RESURVEY

Magnetic Declination
14½°E.

Area Resurveyed 17,323.98 Acres

A history of previous surveys is contained in the field note record.

This plat represents a dependent resurvey of a portion of the Eighth Standard Parallel North, along the north boundary of Township 32 North, through Range 80 West, a portion of the east boundary, a portion of the Tenth Guide Meridian West, through Township 32 North, between Ranges 80 and 81 West and a portion of the subdivisional lines of Township 32 North, Range 80 West, Sixth Principal Meridian, Wyoming, designed to restore the corners in their true original locations according to the best available evidence.

Except as indicated, the lottings and areas are as shown on the plat approved February 8, 1884.

The south boundary was resurveyed concurrently and appears in the field note record of Township 31 North, Range 80 West.

This resurvey was executed by Clifford A. Robinson and Frank W. Rogers, Supervisory Cadastral Surveyors, beginning October 24, 1967 and completed September 10, 1968, pursuant to Special Instructions for Group No. 314, Wyoming, dated September 22, 1967.

UNITED STATES DEPARTMENT OF THE INTERIOR
BUREAU OF LAND MANAGEMENT
Washington, D.C. January 24, 1972

This plat is strictly conformable to the approved field notes, and the survey having been correctly executed in accordance with the requirements of law and the regulations of this Bureau, is hereby accepted.

For the Director

Clark F. Gumm

Chief, Division of Cadastral Survey

W.H.B.

1950 C

32-80

accession no. 3080

ORIGINAL

Supplemental Plat No. 1

SUPPLEMENTAL PLAT OF SECTION 12

DEPENDENT RESURVEY OF

TOWNSHIP No. 32 NORTH, RANGE No. 80 WEST OF THE SIXTH PRINCIPAL MERIDIAN, WYOMING

Scale, 10 Chains to an Inch

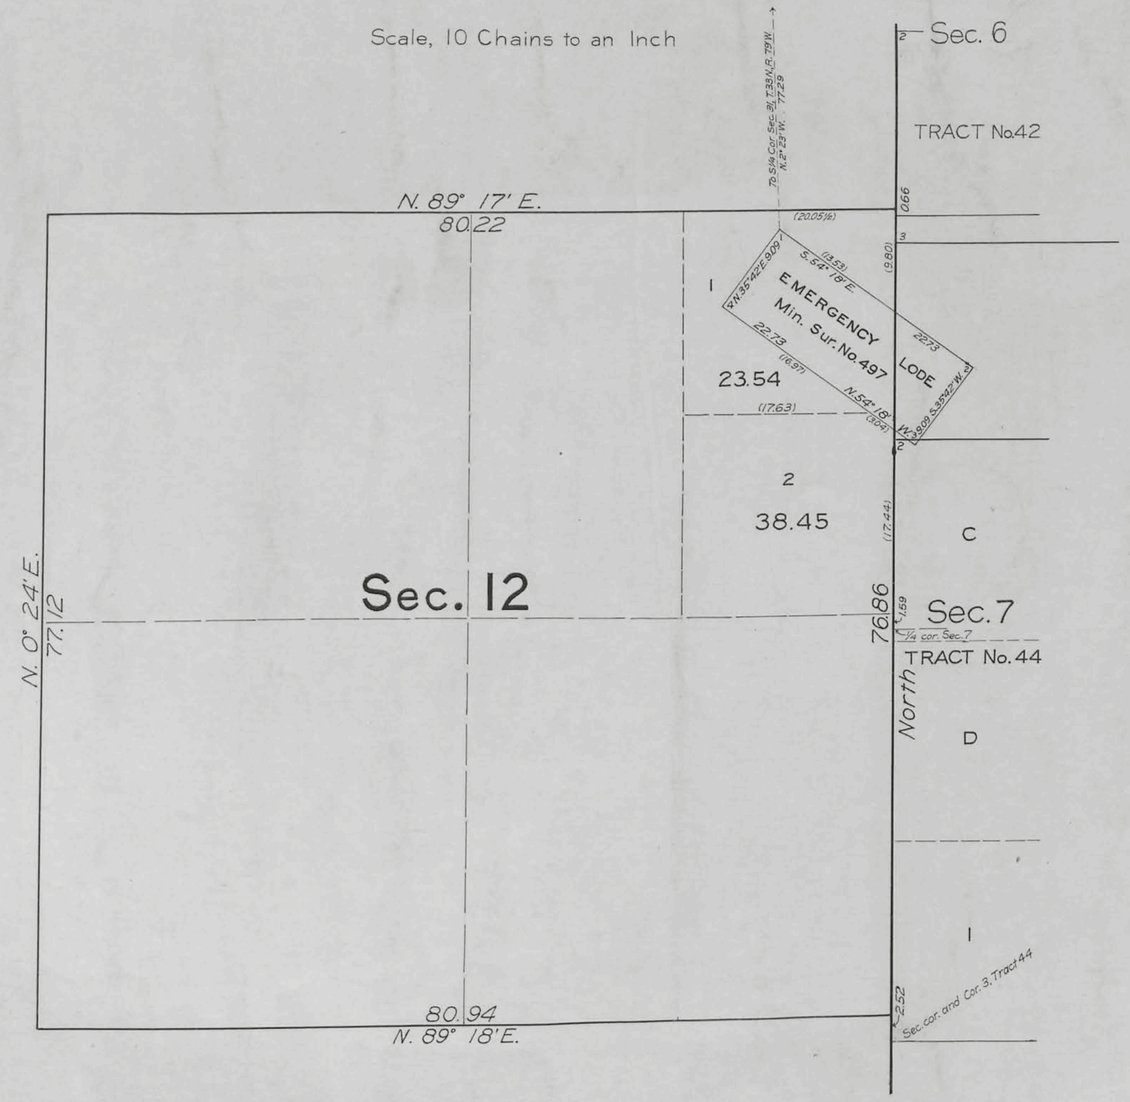

Public Survey Office

Cheyenne, Wyoming, September 26, 1929

This supplemental plat of Section 12, Township No. 32 North, Range No. 80 West of the Sixth Principal Meridian, Wyoming, based upon the plat approved February 8, 1924, showing lottings of fractional areas created by the segregation of the Emergency Lode, Mineral Survey No. 497, to accommodate S. R. H. E., Cheyenne 036175, prepared in accordance with the Commissioner's letter "N" dated May 18, 1929, is hereby approved

Joel Q. Naret
Office Cadastral Engineer

DEPARTMENT OF THE INTERIOR

GENERAL LAND OFFICE

Washington, D.C., October 5, 1929

The amended lottings represented by this supplemental plat, having been correctly made in accordance with the regulations of this office, the plat is hereby accepted

Thos. C. Havell
Assistant Commissioner

AMT

1950-B

Plans to Cheyenne L.O. Oct. 15, 1929

A.R.H. 6/30

32 - 80

Click Here for Field Notes

3059 (4-675 a) ORIGINAL Accepted March 14. 1924

Resurvey Township Nº 32 North, Range Nº 80 West of the Sixth Principal Meridian, Wyoming.

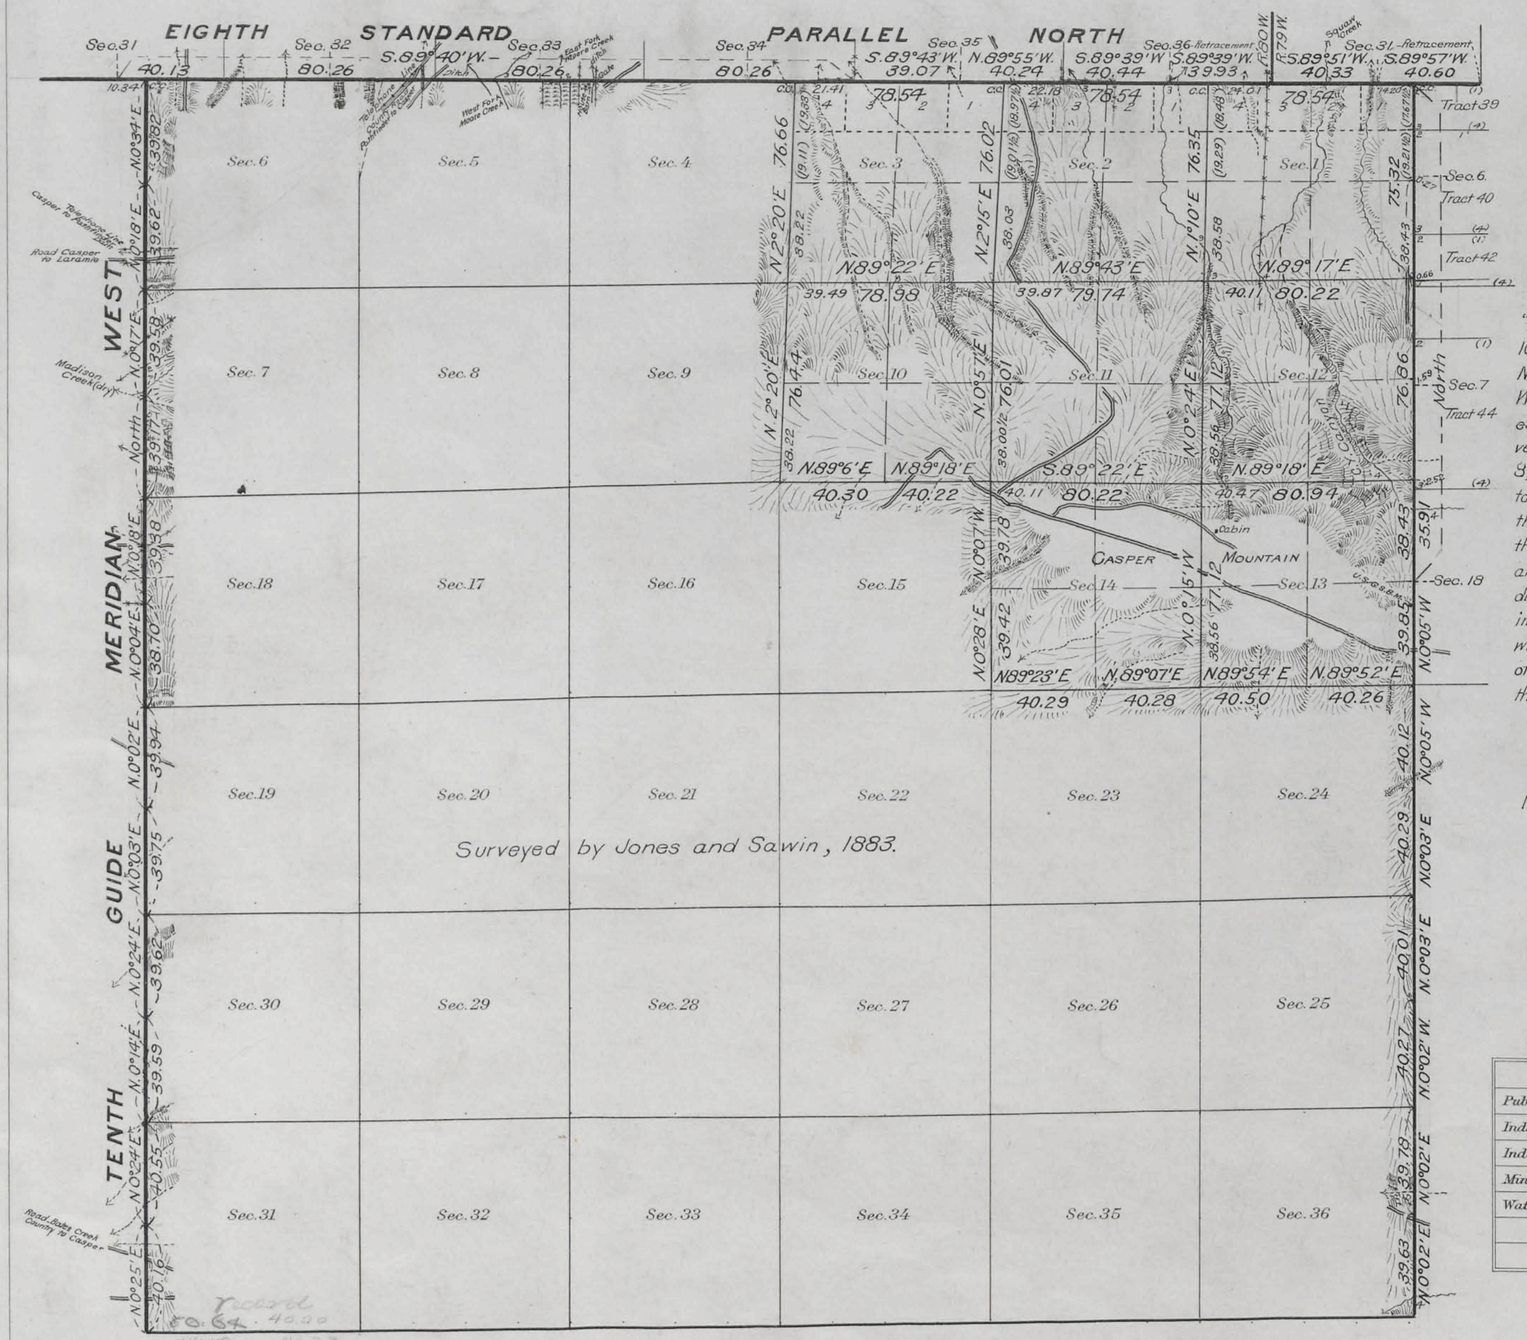

"This plat of the resurvey of sections 1, 2, 3, 10, 11, 12, 13 and 14, Township Nº 32 North, Range Nº 80 West of the Sixth Principal Meridian, Wyoming, delineates a retracement and re-establishment of the lines of the original survey as shown upon the plat approved February 3, 1884, in their true original position according to the best available evidence of the position of the original corners; all differences between the measurements shown on the original plat and those derived in the retracement have been distributed proportionally between accepted corners in accordance with surveying rules; reference will be made to the original plat for the showing of the areas and more detailed descriptions of the various smaller subdivisions"

Indications of mineral on North slopes.

Areas in Acres	
Public Land	
Indian Reservation	
Indian Allotments	
Mineral Claims	
Water Surface	
Total Area	

True Meridian

0 10 20 40 80

Scale 40 Chains to an inch

Mean Magnetic Declination
Latitude 42°42' N
Longitude 106°21' W

Surveys Designated	By Whom Surveyed	Group No.	Group Date	Amount of Surveys Mls.	Amount of Surveys chs.	Amount of Surveys lks.	When Surveyed Begun	When Surveyed Completed
Resurvey Subdivisions	Ruban W. Riley	62	July 20, 1922	15	56	87	Sept. 5, 1922	Sept. 12, 1922
Connections	" "	"	" "		67	60	" "	" "
Resurvey East Boundary	" "	"	" "	5	70	56	June 30, 1922	Aug. 29, 1922
Resurvey 8th St. Par. N.	W. H. Clark	5	April 25, 1911	6	04	62	Nov. 5, 1914	Nov. 6, 1914
Resurvey 10th Guide Mer. W.	" "	"	" " "	5	75	88	Aug. 28, 1915	Aug. 31, 1915
Retracement 8th St. Par. N.	Ruban W. Riley	62	July 20, 1922		39	93	Sept. 5, 1922	Sept. 12, 1922

Resurvey

The above map of Township No. 32 North Range No. 80 West of the Sixth Principal Meridian Wyoming is strictly conformable to the field notes of the resurvey thereof on file in this office, which have been examined and approved.

U. S. Surveyor General's Office.
Cheyenne, Wyoming February 8, 1924

Clyde W. Athearn
Surveyor General

A.L.R. ANT

1950-A

32-80

Thos. E. Douglas
June 10, 1924

(25)

13

Click Here for Field Notes

3058

TOWNSHIP Nº 32 NORTH. RANGE Nº 80 WEST of the 6TH Principal MERIDIAN.

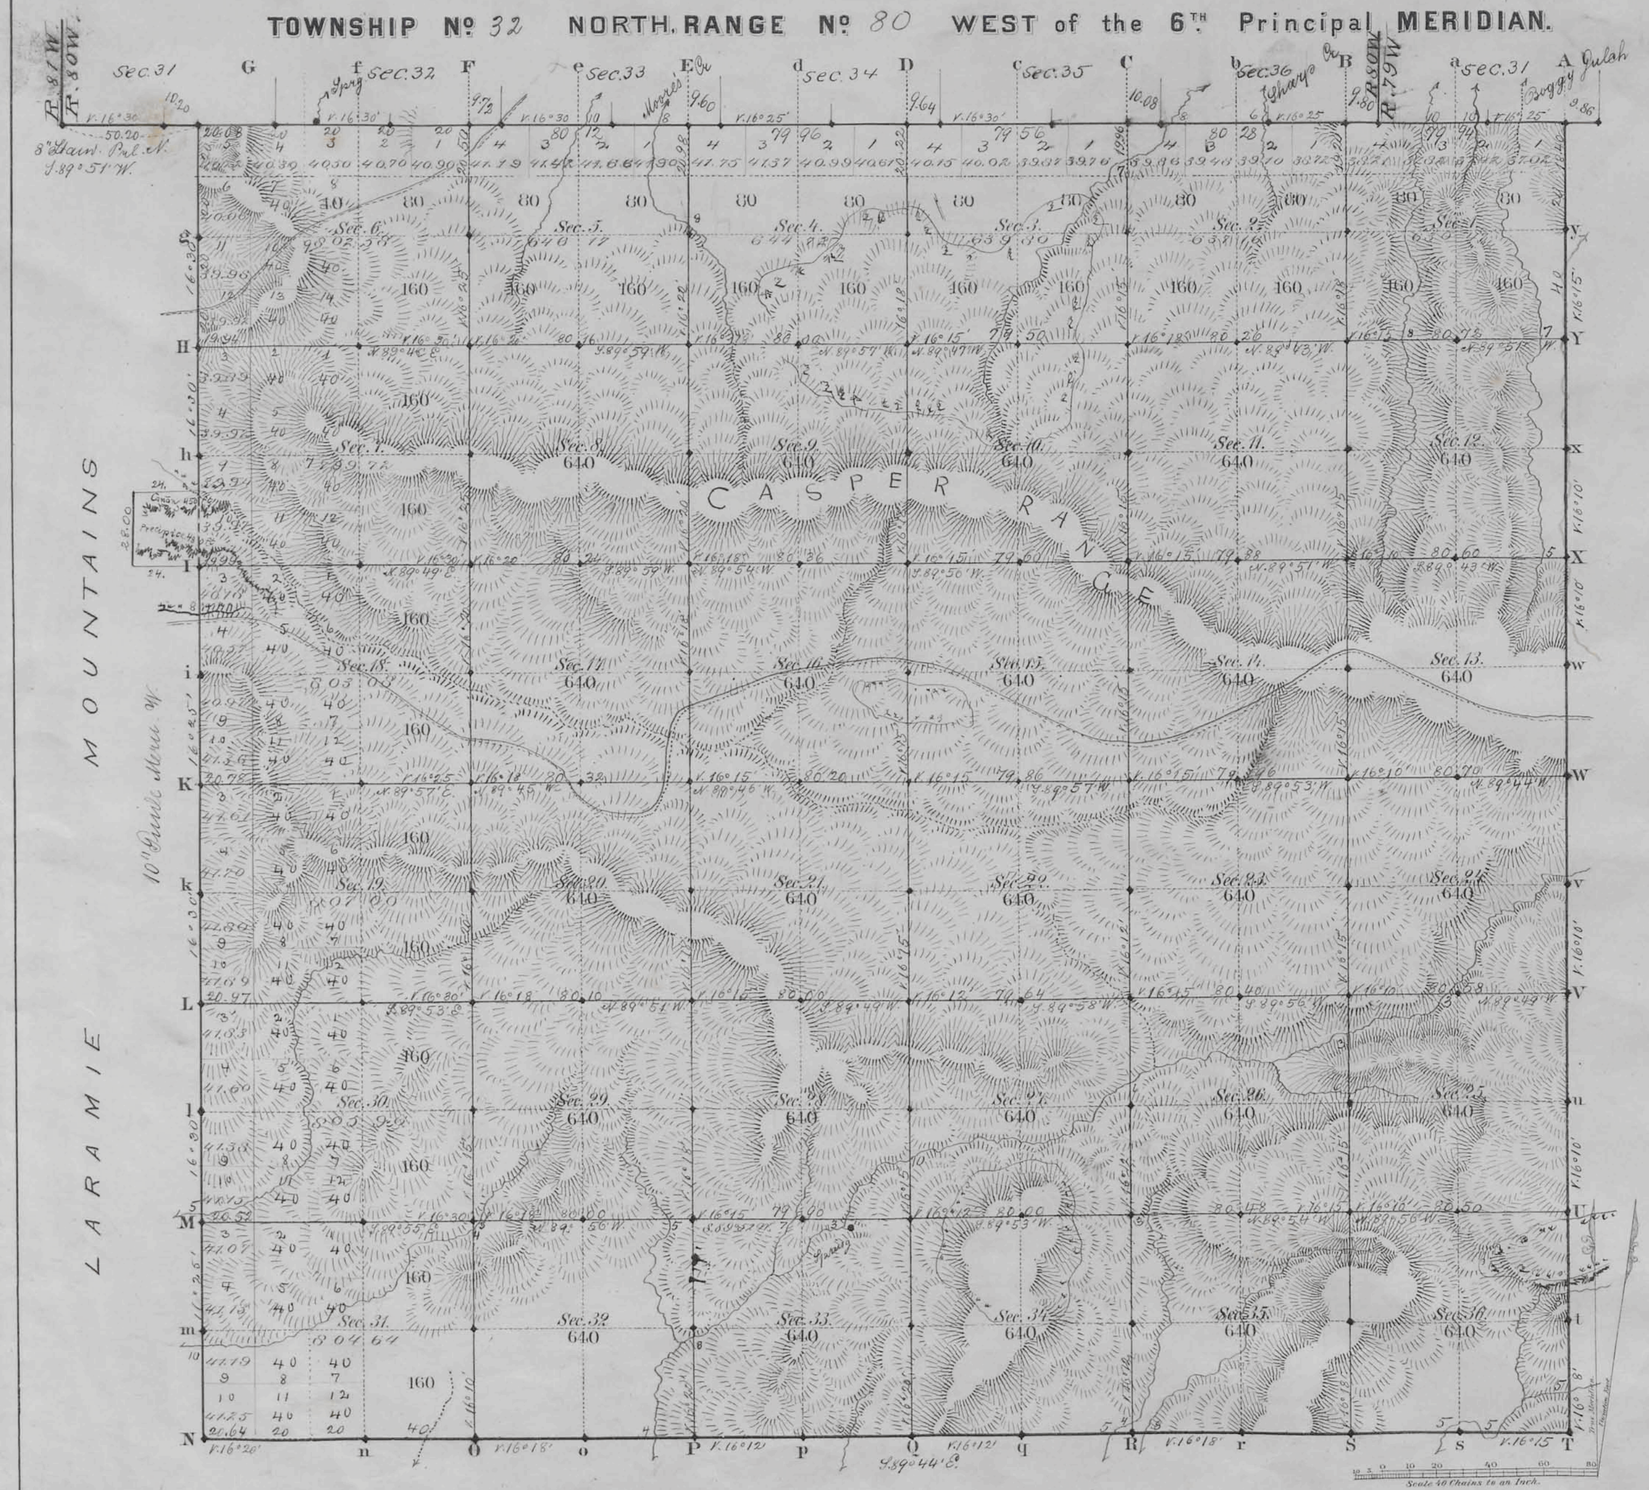

Total number of Acres. 24,021.30

Surveys Designated	By Whom Surveyed	Date of Contract	Amount of Surveys Mls	Chs	Lks	When Surveyed	Magnetic Declination
S. & E. Township lines	Jones & Lewis	July 9. 1883	12	17	04	Aug. 15, 16, 1883	16° 15' East
Subdivisions	" "	" 4	01	27	02	Sept 10-17, 1883	16° 17' " "
Connections	" "	" " 4		48	34	" "	
8th Guide Mer. N.	Downey & Grant	Aug. 12, 1880	6	13	94	Sept. 12, 1880	
10th Guide Mer. W.	Downey & Grant	Aug. 12, 1880	6	00	00	Sept. 2, 1880	

The above Map of Township Nº 32 North Range Nº 80 West of the Sixth Principal Meridian Wyoming Territory is strictly conformable to the field notes of the survey thereof on file in this Office, which have been examined and approved

Surveyor Generals Office,
Cheyenne Wyoming
February 8th 1884

Edw. C. Dawes
Sur. Gen.l

A. Gast & Co., St. Louis Mo.

1950

32 - 80

Click Here for Field Notes

1942

ORIGINAL

PLAT A

TOWNSHIP EXTERIORS

Scale: 1 inch to 40 chains.

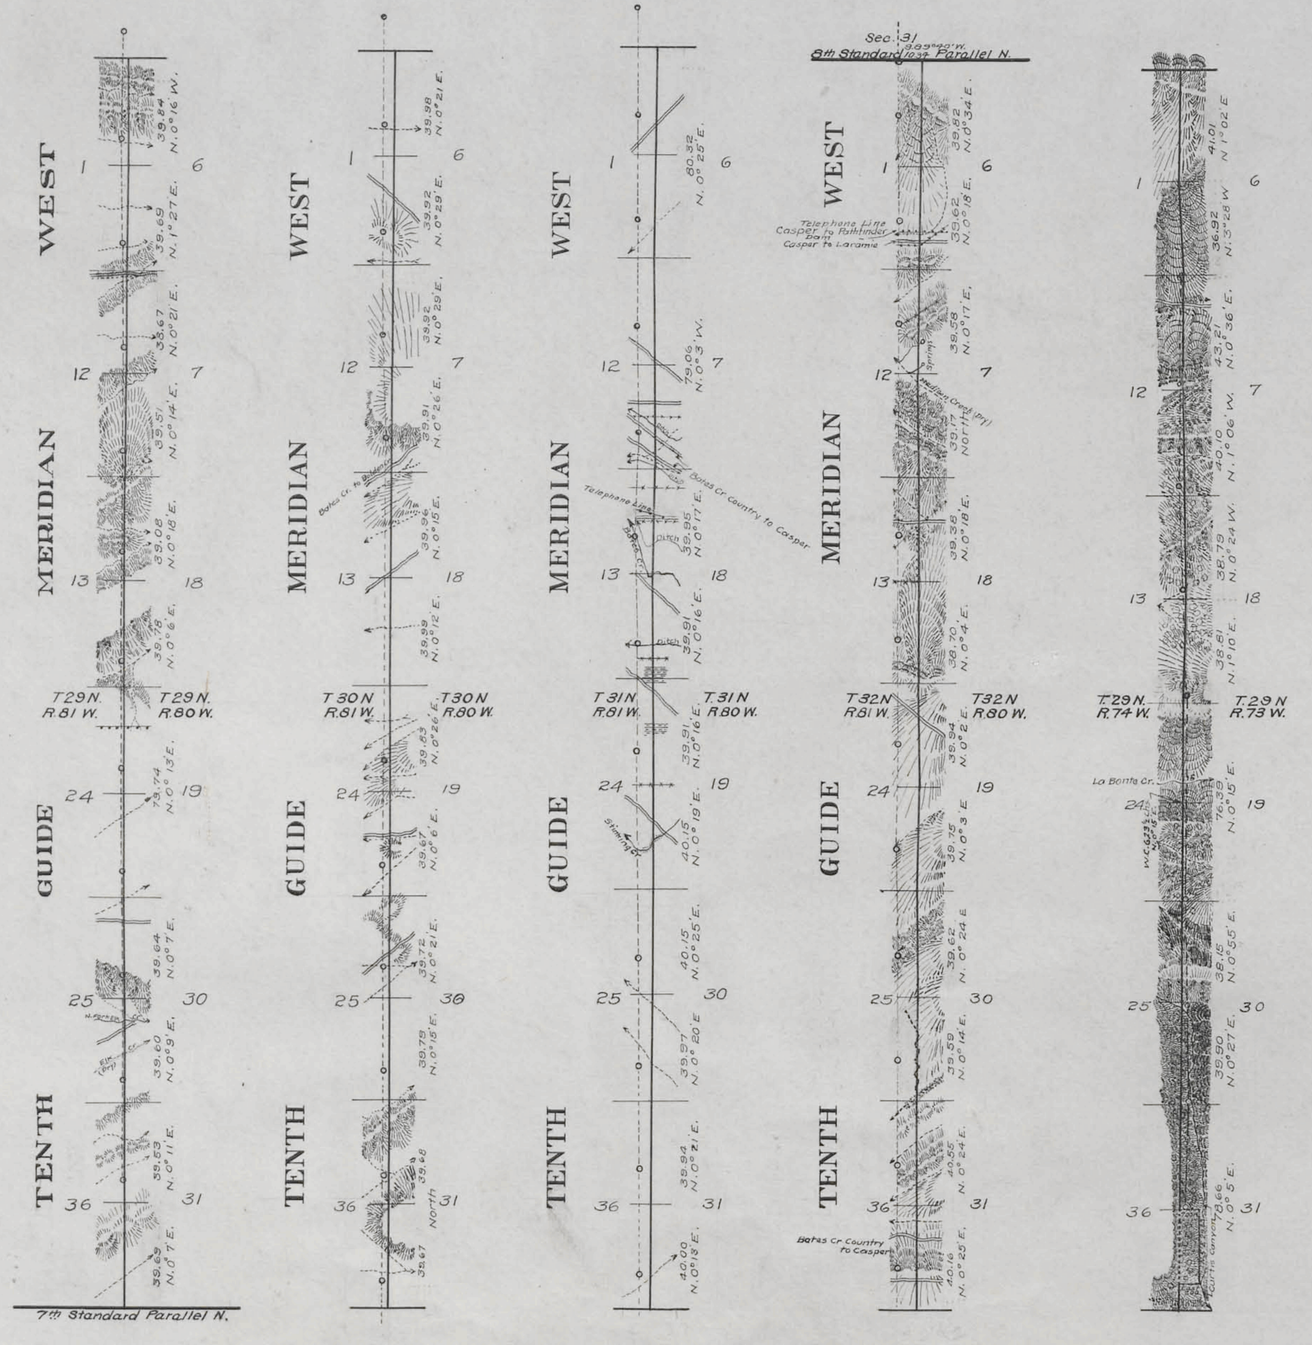

This plat "A" and the accompanying plat "B" of the Tenth Guide Meridian West, through Ts. 29, 30, 31 and 32 N. between Rs. 80 and 81 W.; the east boundary of T. 29 N., R. 74 W.; the south and east boundaries of Ts. 31 and 32 N., R. 74 W.; the east boundary of T. 31 N., R. 75 W., and the south boundaries of Ts. 31, and 32 N., R. 73 W., of the Sixth Principal Meridian, in the State of Wyoming, shows the restoration resurvey of said lines based on the position of monuments of the original surveys and indicates the position of the obliterated Owen 1891 resurvey of said lines; also a retracement of the Ninth Guide Meridian West, No. 1, through T. 31 N. and part of T. 32 N., between Rs. 72½ and 73 W., is shown.

This plat is strictly conformable to the field notes of the above mentioned resurveys and retracements by W. H. Clark, U.S. Surveyor, under his special instructions, for Group No. 5, Wyoming, dated April 25, 1911, which have been examined, approved and filed in this office.

U.S. Surveyor General's Office.
Cheyenne, Wyoming,
May 21, 1917

Charles L. Decker
Surveyor General.

Surveys Designated	Amount			When Surveyed	
	Mls.	Chs.	Lks.	Begun	Completed
Resurvey Meridian Lines	23	68	05	Nov. 28, 1914	Aug. 31, 1915
Resurvey Township Lines	46	72	71	Oct 8, 1914	June 4, 1915
Retracement Meridian Lines	11	36	61	May 12, 1915	June 4, 1915
Connections		23	61	Nov. 28, 1914	Aug. 31, 1915

E.L.H.

A.L.R.

2978 A

Click Here for Field Notes

30

Phillips

1347

93

EXTERIOR LINES

Scale 1 inch = 2 miles. Mag. Var: East.

8TH STANDARD PARALLEL NORTH

N 89°51' E

T.32 N. R.80 W.

T.31 N. R.80 W.

T.30 N. R.80 W.

T.32 N. R.77 W.

S 29°10 W, 15.10 Chs from old Closing Corner
or S 66°16 W, 16.9 Chs from old Closing Corner

10TH GUIDE MERIDIAN WEST

T.29 N. R.80 W.

T.29 N. R.79 W.

T.29 N. R.78 W.

T.29 N. R.77 W.

N 89°55 W

7TH STANDARD PARALLEL NORTH

Old Stand. Cor.

Surveys Designated	By Whom Surveyed	Date of Contract	Amount of Surveys Mls	Chs	Lks	Date of Survey	Magnetic Declin'n
Exterior Lines	Wm O Owen	June 25, 1891 (238)	11	72	27	July 3-6, 1891	15° 30' East
7th Stand. Par	" " "	" " "	24	50	55	June 3-6, "	16° 05' "
8th Stand. Par	" " "	" " "	23	40	00	" 11-14 "	15° 48' "
10th Guide Mer.	" " "	" " "	23	60	30	" 8-10 "	16° 10' "
Connections	" " "	" " "		40	14		

		Mls	Chs	Lks
Standard lines at	minimum rates	46	50	55
" "	intermediate "	1	40	0
Guide "	minimum "	15	24	15
" "	intermediate "	5	36	15
Exterior "	minimum "	9	11	27
" "	intermediate "	3	61	0
Connection "	minimum "		40	14

I hereby certify that the above diagram of the 7th Standard Parallel North in Ranges 77, 78, 79 and 80 West; The 8th Standard Parallel North in Ranges 77, 78, 79 and 80 West; The 10th Guide Meridian West in Townships 29, 30, 31 and 32 North; and the Exterior lines of Township 32 North, Range 77 West of the 6th Principal Meridian in Wyoming, is strictly conformable to the field notes of the survey thereof on file in this office which have been examined and approved.

Surveyor Generals Office
Cheyenne, Wyoming. Dec. 7th, 1891

Wm A. Richards
Surveyor General

2509

Click Here for Field Notes

(25) Indexed accession no. 3165

52

EXTERIOR LINES.

Scale 3 miles to 1 inch Magnetic Variation, E.

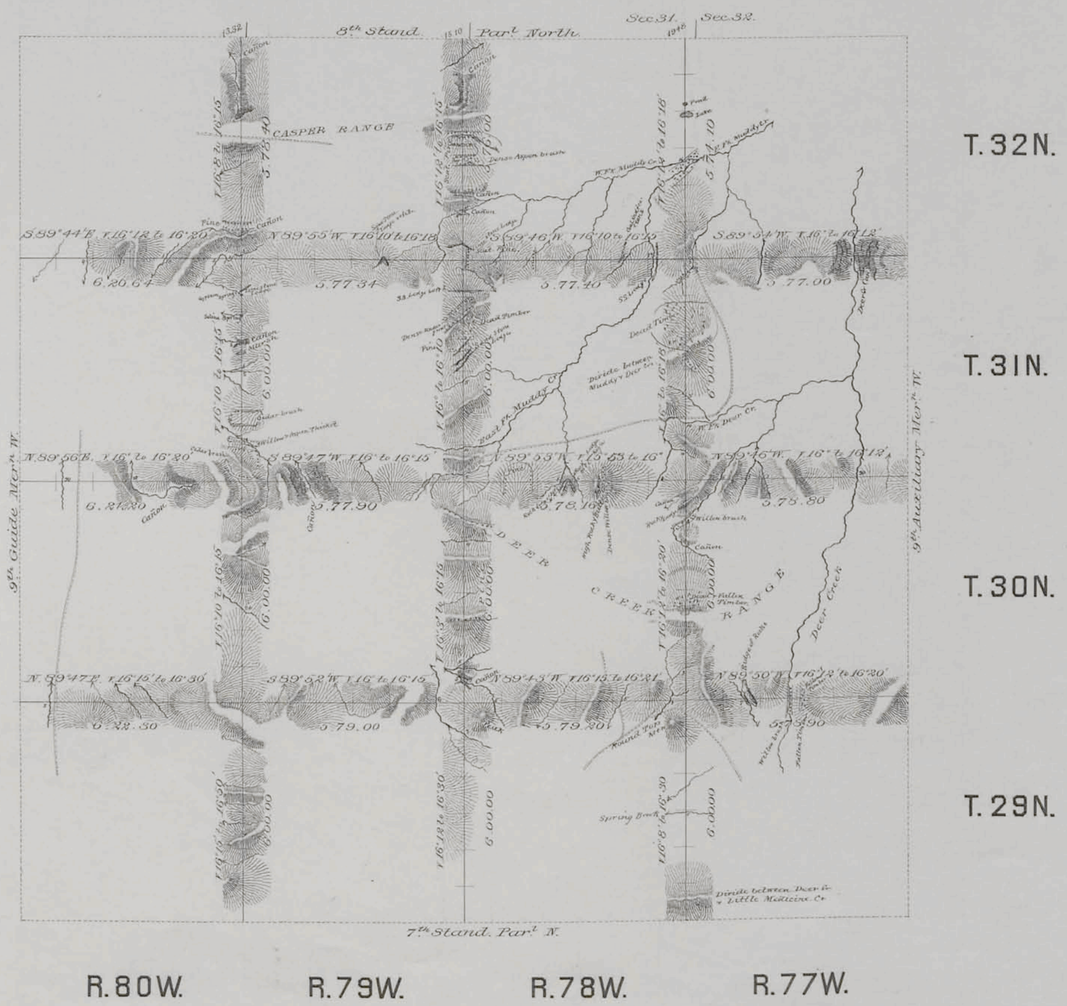

Surveys Designated	By Whom Surveyed.	Date of Contract	Amount of Surveys			When Surveyed.
			mls	chs	lks	
Exterior lines	Jones & Sawin	July 9th 1883	144	36	34	July 19th–Aug 16th 1883
Connections	" "	" " "		47	90	" " "

I hereby certify that the above diagram of the Exterior lines of Tps 29, 30, 31 & 32 N., Rs 77, 78, 79 & 80 W. of the 6th P.M., Wyoming Territory is strictly conformable to the field notes of the survey thereof on file in this office which have been examined and approved

Surveyor General's Office,
Cheyenne, Wyoming February 8th 1884 } Edw. C. David Sur.r Gen.l

1993

(11)

Click Here for Field Notes

Ret. / Resurvey Notes, All or Part

695

10TH GUIDE MERIDIAN WEST

From the 6th to the 8th Stand.d Par.l North, betw. Ranges 80 & 81 West, of the 6th Prop.l Merd.n

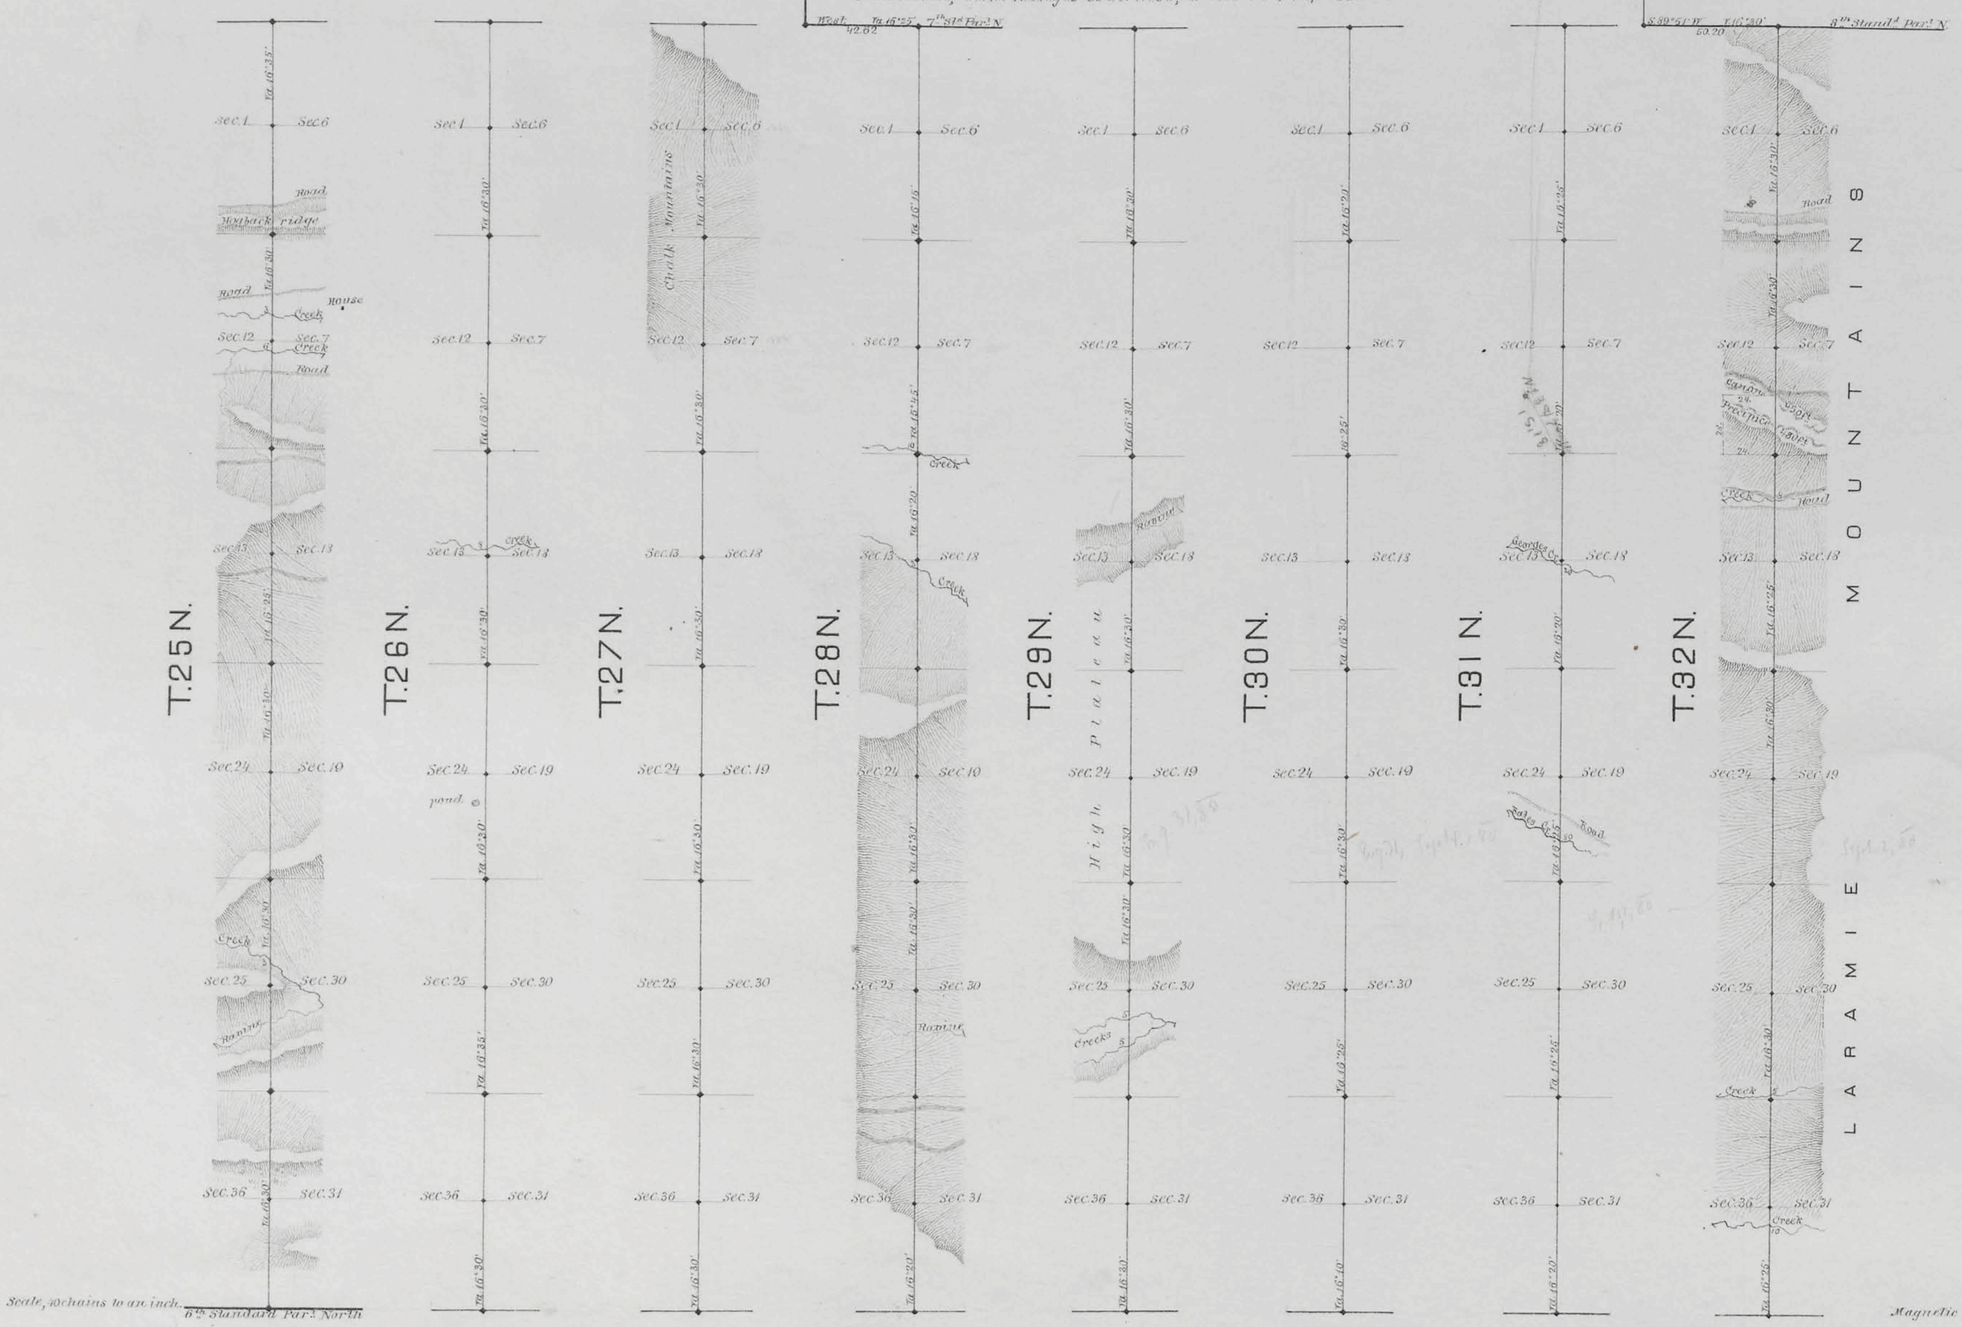

Surveys Designated	By whom surveyed	Date of contract	Amount of surveys			When surveyed
			miles.	chs.	lks.	
10th Guide Mer.d W.	Dorney & Grant	August 12, 1880	48	00	00	Aug.s & Septbr 1880
Connections	" " "	" "		42	62	" " "

I hereby certify that the above diagram of the 10th Guide Meridian West of the 6th Principal Mer, from the 6th to the 8th Standard Parallel N. in Wyo. Ter. is strictly conformable to the field notes of the survey thereof on file in this office, which have been examined and approved.

Surveyor Generals Office

Cheyenne, Wyo. March 12, 1881.

Edw. C. David

Surveyor General.

561

Township 32 North, Range 80 West, Sixth Principal Meridian, Wyoming

Click on the survey number to view the plat(s).

Mineral Survey No.	Section																																	
	1	2	3	4	5	6	7	8	9	10	11	12	13	14	15	16	17	18	19	20	21	22	23	24	25	26	27	28	29	30	31	32	33	34	35	36
497												**X**																								