Click Here for Field Notes

(20)

2058

88

TOWNSHIP No 33 NORTH, RANGE No 78 WEST of the 6TH Principal MERIDIAN.

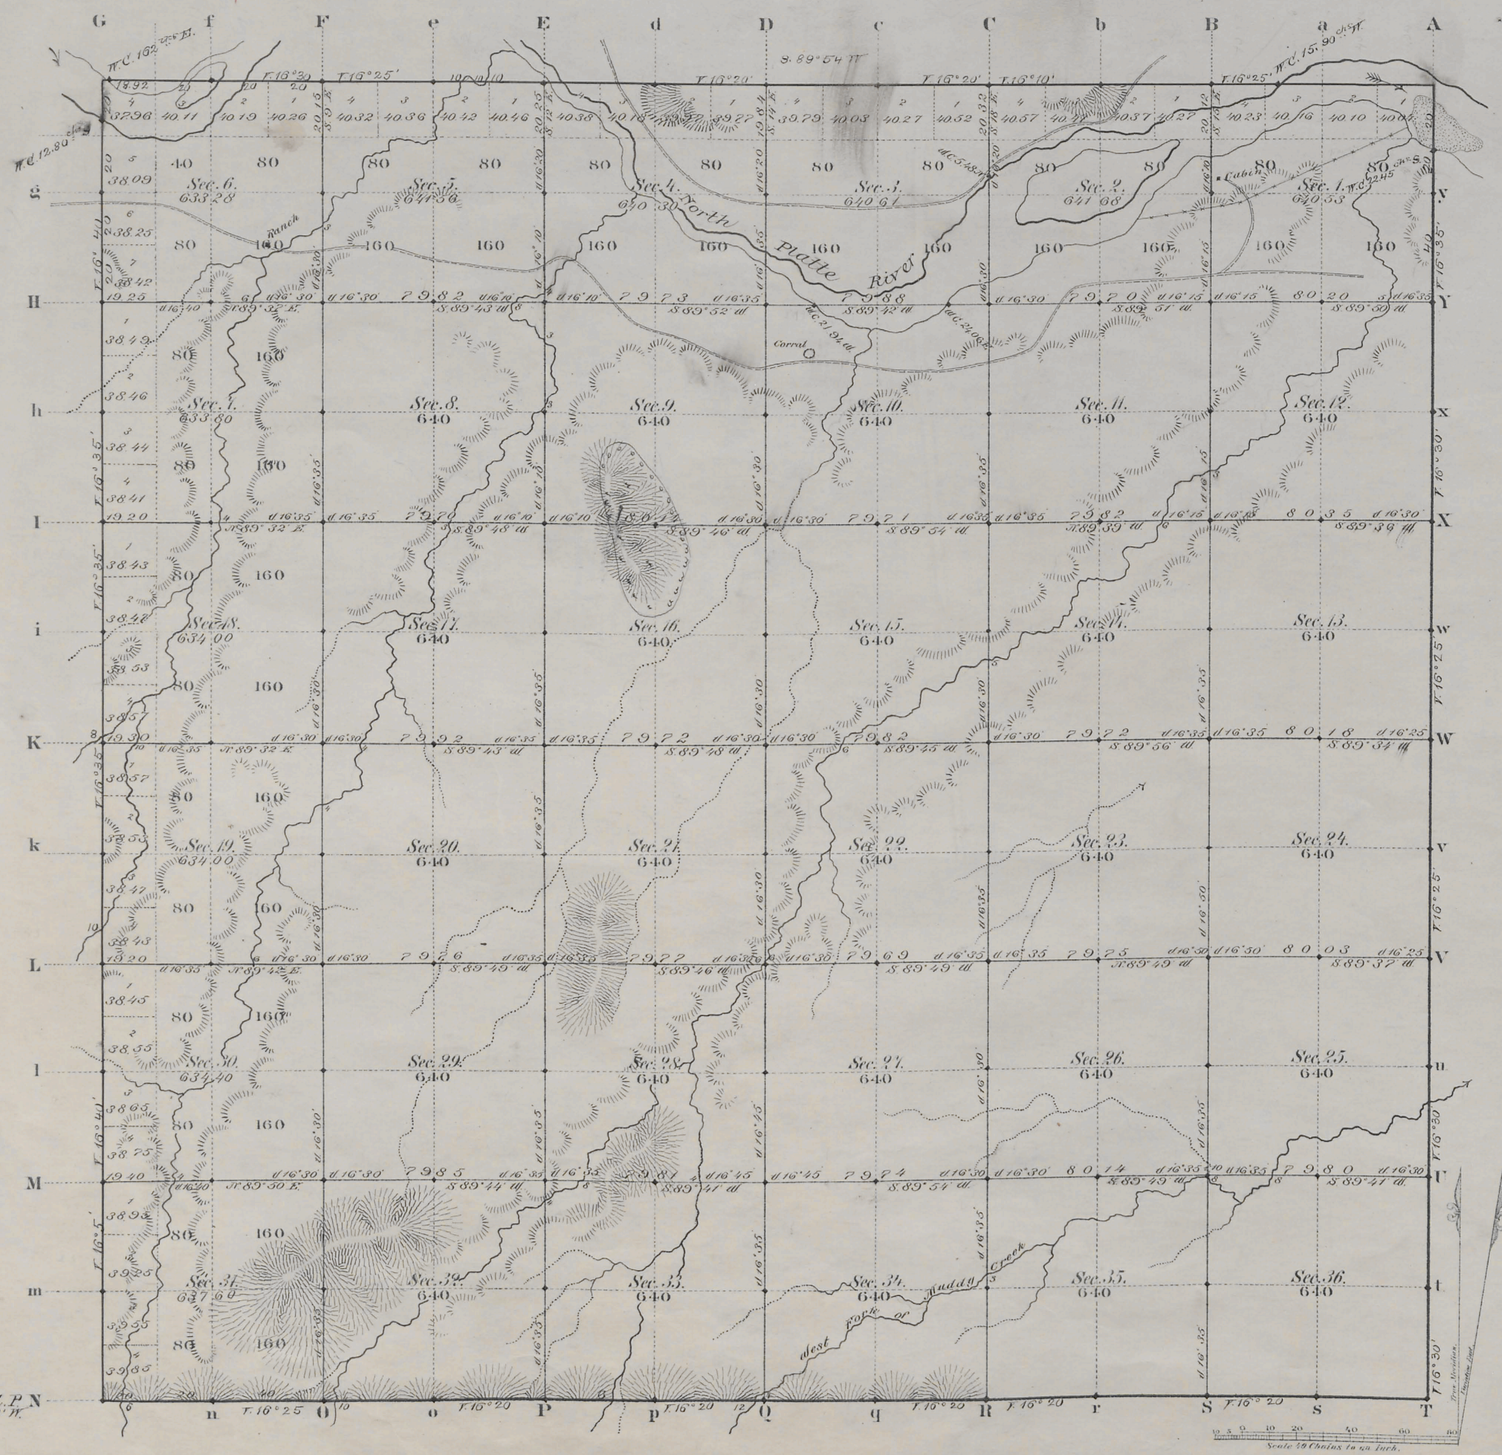

Total number of Acres 23011.76

	Surveys Designated	By Whom Surveyed	Date of Contract	Amount of Surveys Mls	Chs	Lks	When Surveyed	Magnetic Declination
E. W. & N.	Township lines	Wm O. Owen	Sept. 24, 1881	17	78	92	Nov. 11, 17, 18, 1881	16° 30' East
	Subdivisions	" " "	" " "	59	73	78	Nov 27 Dec 2, 1882	16° 30' "
	Connections							
	8th Stand. P N	Barney & Grant	Aug. 12, 1880	6	00	00	Sept. 10 & 14, 1880	

The above Map of Township No 33 North Range No 78 West of the Sixth Principal Meridian Wyoming Territory is strictly conformable to the field notes of the survey thereof on file in this Office, which have been examined and approved.

Surveyor General's Office,
Cheyenne, Wyoming
June 4th 1883

Edw. C. Dawes
Surv. Genl

1505

A. Gast & Co., St. Louis Mo.

33 - 78

2985

Click Here for Field Notes

ORIGINAL

Accepted September 20, 1919.

1961

RESURVEY

EIGHTH STANDARD PARALLEL NORTH

BY W. H. CLARK, OCTOBER 15-NOVEMBER 16, 1914

Scale: 1 inch to 40 chains

T. 33 N., R. 73 W.

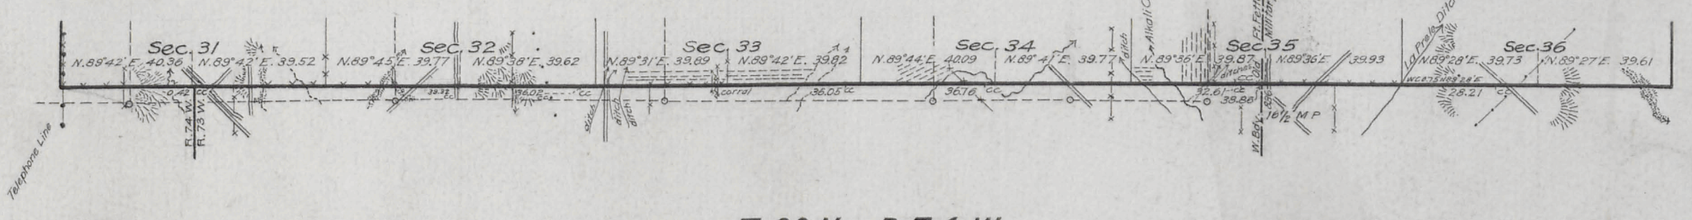

T. 33 N., R. 74 W.

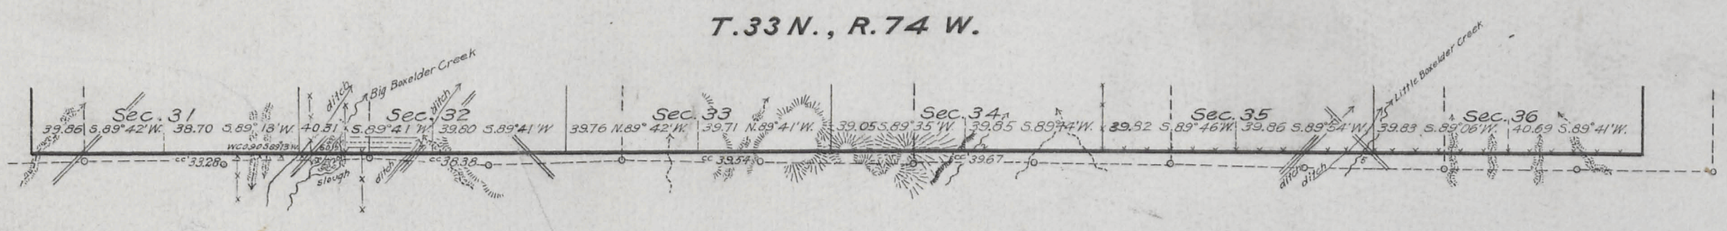

T. 33 N., R. 75 W.

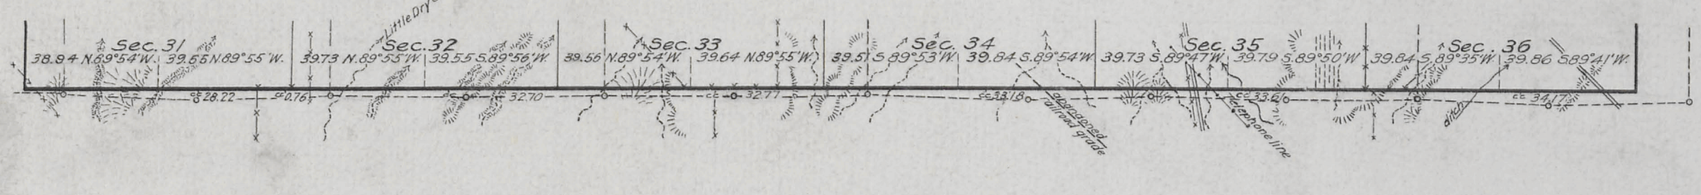

T. 33 N., R. 76 W.

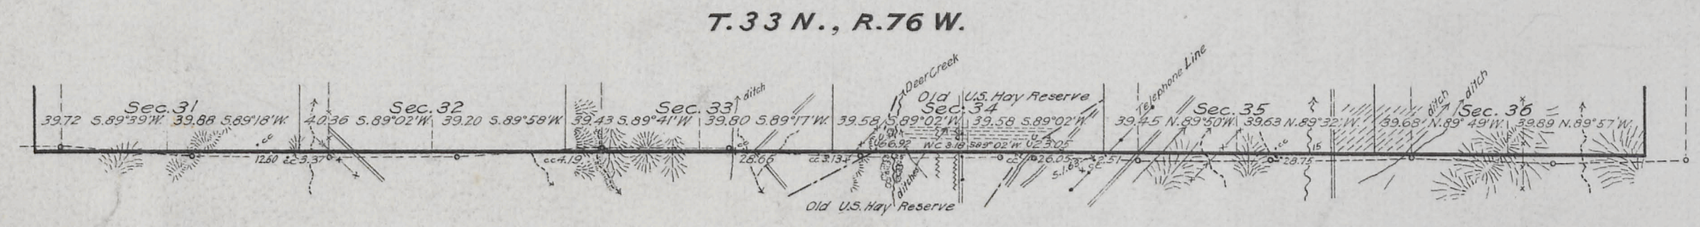

T. 33 N., R. 77 W.

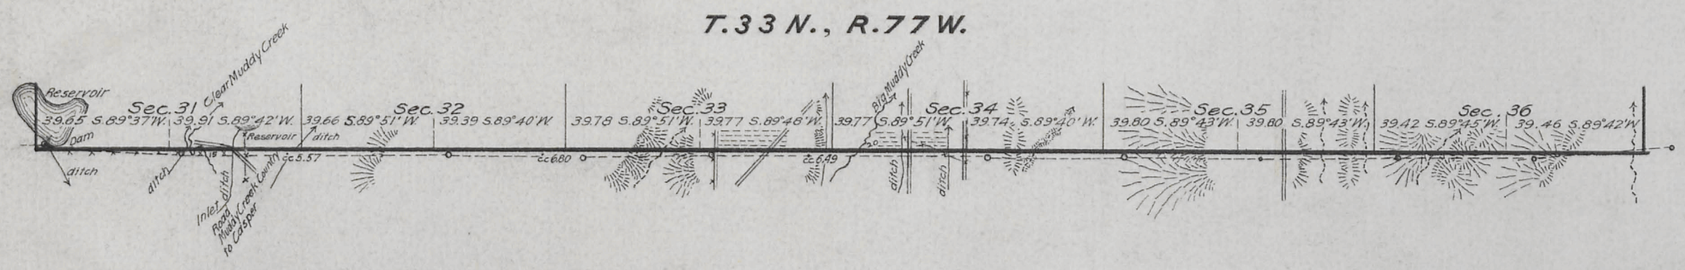

T. 33 N., R. 78 W.

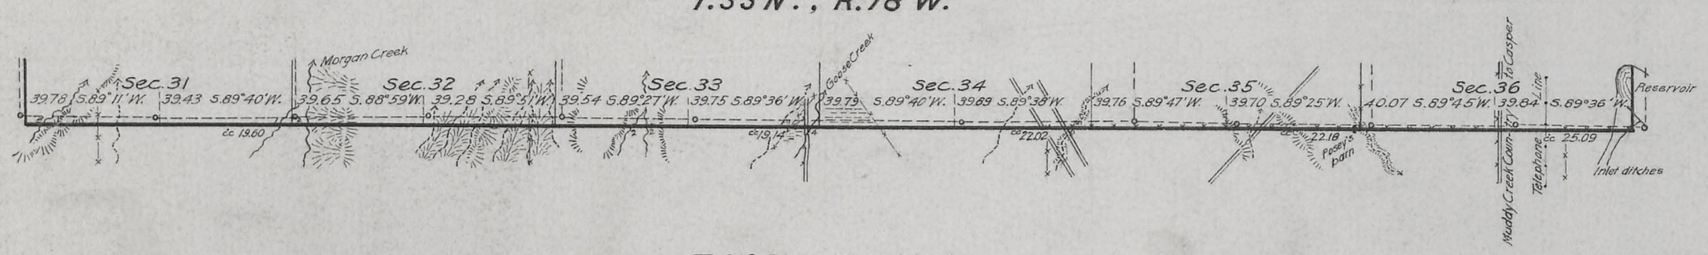

T. 33 N., R. 79 W

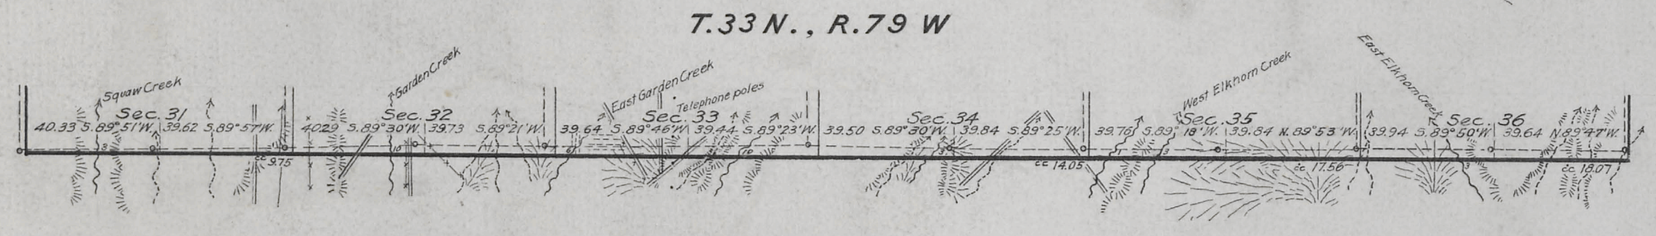

T. 33 N., R. 80 W.

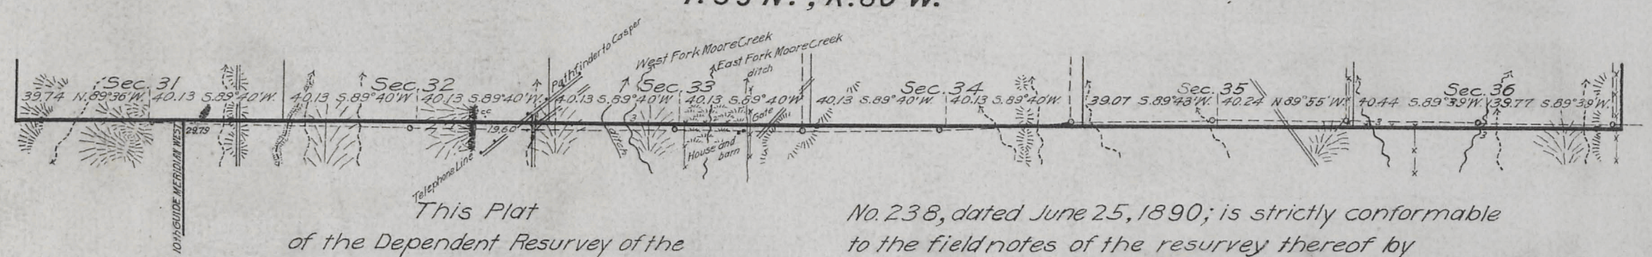

This Plat of the Dependent Resurvey of the Eighth Standard Parallel North through Ranges 73, 74, 75, 76, 77, 78, 79 and 80 West of the Sixth Principal Meridian, Wyoming, which is a restoration of the original survey thereof, executed by Downey and Grant under Contract No. 109, dated August 12, 1880, and shows the position in relation to same of the obliterated survey of said standard parallel, executed by W. O. Owen, under Contract No. 238, dated June 25, 1890; is strictly conformable to the field notes of the resurvey thereof by W. H. Clark, October 15 to November 6, 1914 executed under instructions dated April 25, 1911 Group 5 which have been examined, approved and filed in this office

U.S. Surveyor General's Office,
Cheyenne, Wyoming,
February 15, 1916.

Charles L. Decker
U.S. Surveyor General

R.M.T.

Cancelled by Cancellation Ap. Sept. 21, 1922

Indexed

4347

EXTERIOR LINES

Scale 1 inch = 2 miles. Mag. Var: East.

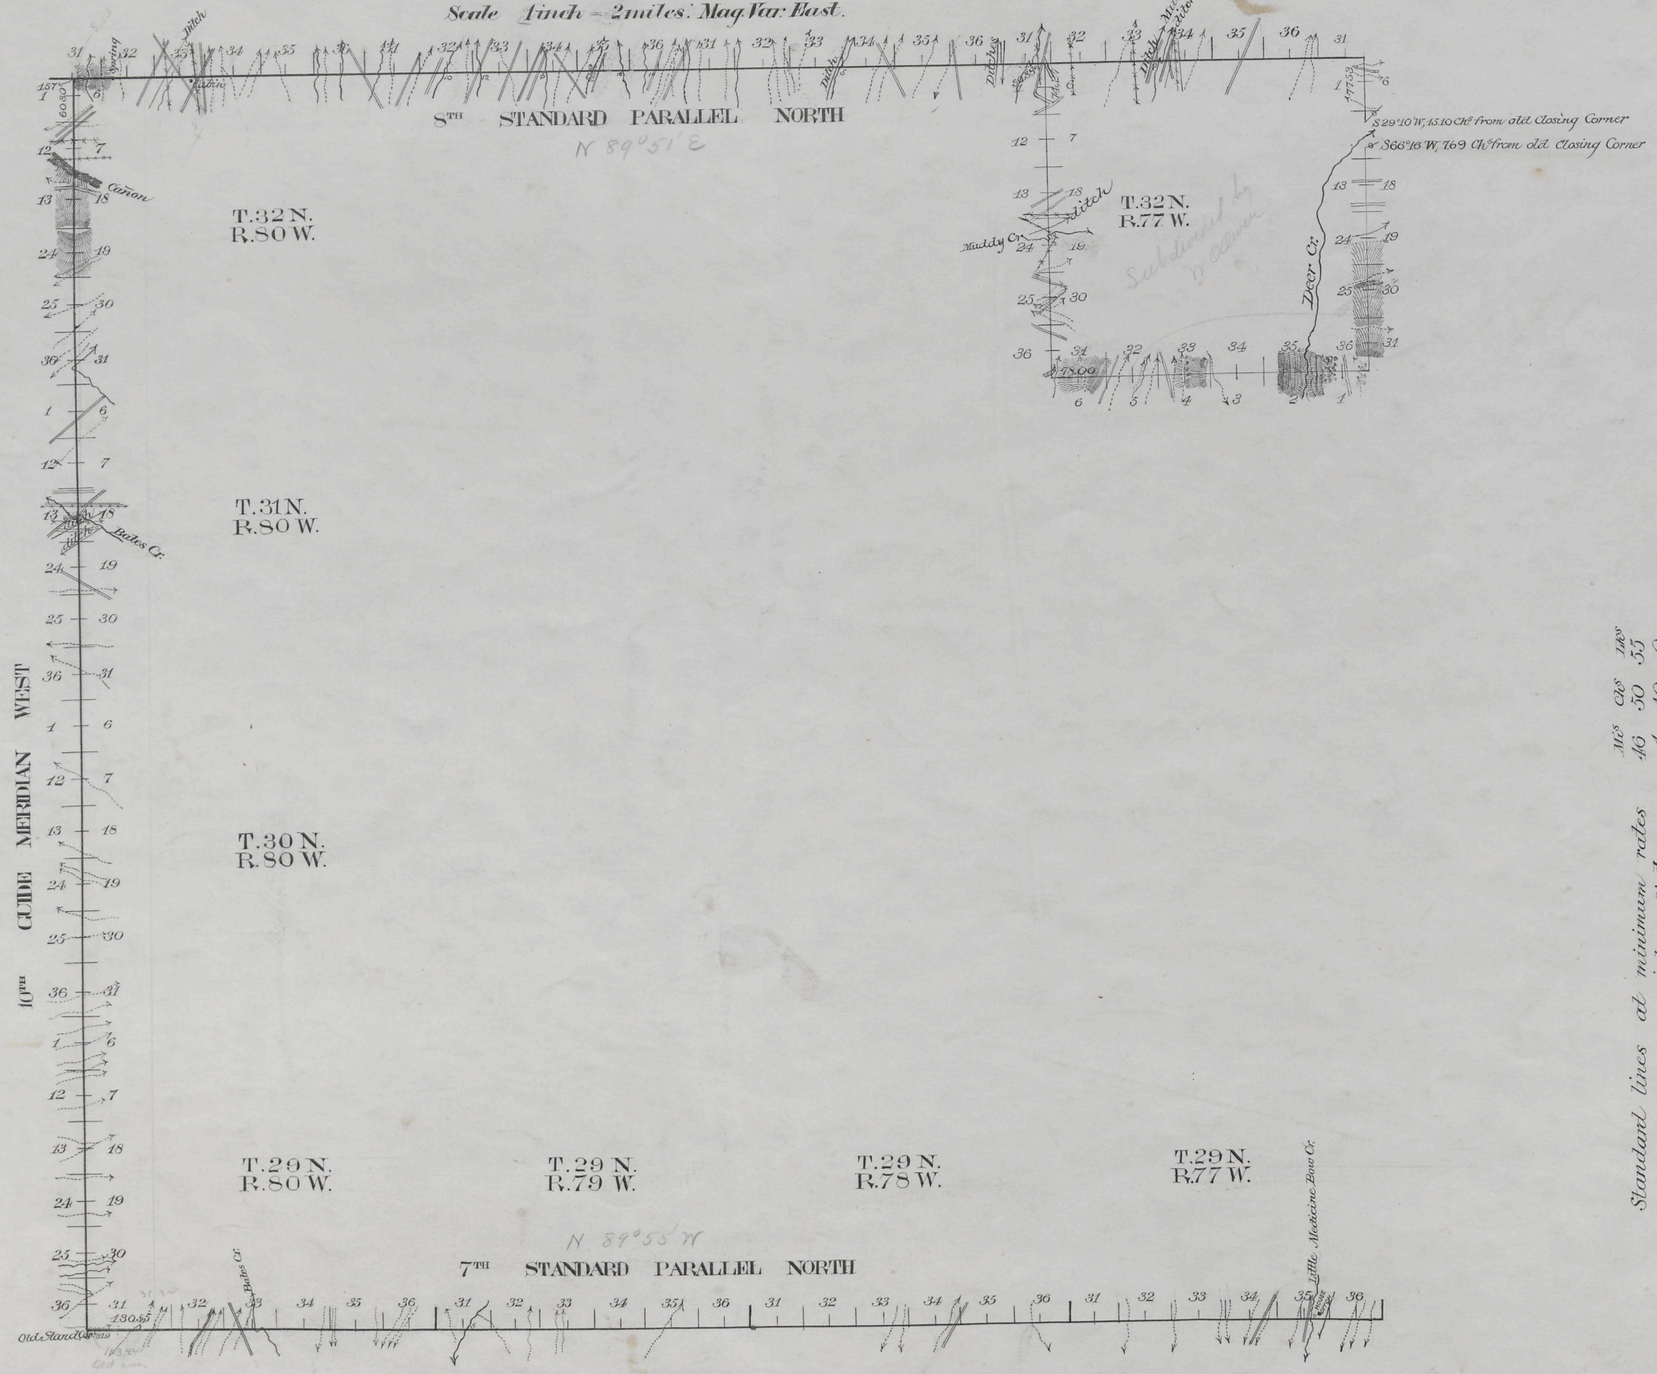

Standard lines at minimum rates	46 Mes	50 Chs	55 Lks
" " " intermediate "	1	40	0
Guide " " minimum "	15	24	15
" " " intermediate "	5	36	15
Exterior " " minimum "	8	11	27
" " " intermediate "	3	61	0
Connection " " minimum "		40	14

I hereby certify that the above diagram of the 7th Standard Parallel North in Ranges 77, 78, 79 and 80 West; The 8th Standard Parallel North in Ranges 77, 78, 79 and 80 West; The 10th Guide Meridian West in Townships 29, 30, 31 and 32 North; and the Exterior lines of Township 32 North, Range 77 West of the 6th Principal Meridian in Wyoming, is strictly conformable to the field notes of the survey thereof on file in this office which have been examined and approved.

Surveyor Generals Office
Cheyenne, Wyoming. Dec. 7th, 1891

Wm A. Richards
Surveyor General

Surveys Designated	By Whom Surveyed	Date of Contract	Amount of Surveys Mes	Chs	Lks	Date of Survey	Magnetic Declin'n
Exterior Lines	Wm O Owen	June 25, ~~1894~~ 1890 #238	11	72	27	July 5 6, 1891	15° 30' East
7th Stand. Par	" " "	" " "	24	50	55	June 3 6, "	16° 05' "
8th Stand. Par	" " "	" " "	23	40	00	" 11-14 "	15° 48' "
10th Guide Mer.	" " "	" " "	23	60	30	" 8-10 "	16° 10' "
Connections	" " "	" " "		40	14		

2509

(20)
Indexes

Click Here for Field Notes

Retracement Notes, All or Part

2086

EXTERIOR LINES.

of Tp's 33 to 36 inclusive, N., R's 73 to 80 inclusive, W. of 6th P.M. Wyo. Ter.

SCALE, 3 MILES TO 1 INCH. MAGNETIC VAR. EAST.

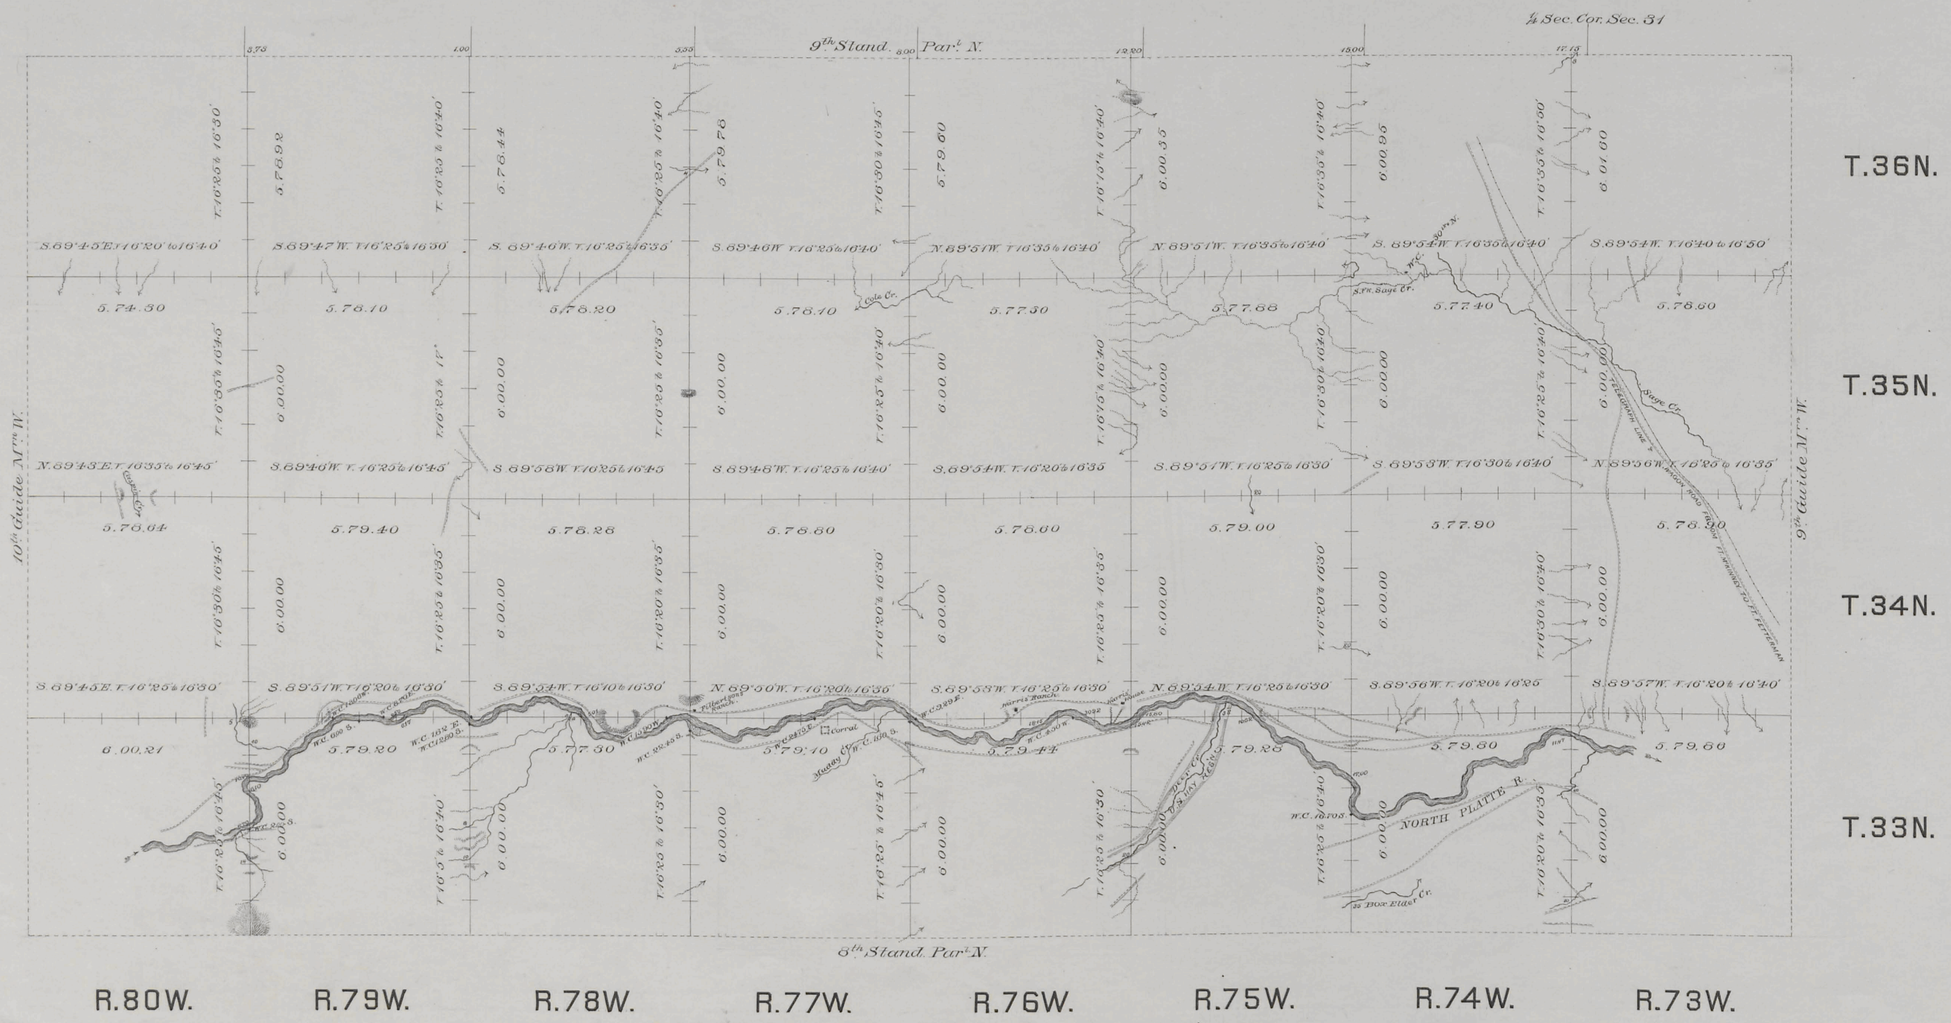

Surveys Designated.	By Whom Surveyed.	Date of Contract.	Amount of Surveys. Mls.	Chs.	Lks.	When Surveyed.
Exterior lines.	Wm O. Owen	Sep. 20th 1881	311	45	23	Oct. 18 - Nov. 30th 1881
Connections.	" " "	" " "		62	03	" " "

I hereby certify that the above diagram of the Exterior lines of Townships 33 to 36 inclusive N. Ranges 73 to 80 inclusive W. of the 6th Principal Meridian, Wyoming Territory, is strictly conformable to the field notes of the survey thereof on file in this Office, which have been examined and approved.

Surveyor General's Office,
Cheyenne Wyoming. June 4th 1883

Edw. C. David
Sur. Gen.

1532

Click Here for Field Notes

Retracement Notes, All or Part

698

8TH STANDARD PARALLEL NORTH

from the 9th to the 10th Guide Meridian West, between Townships 32 and 33 North.

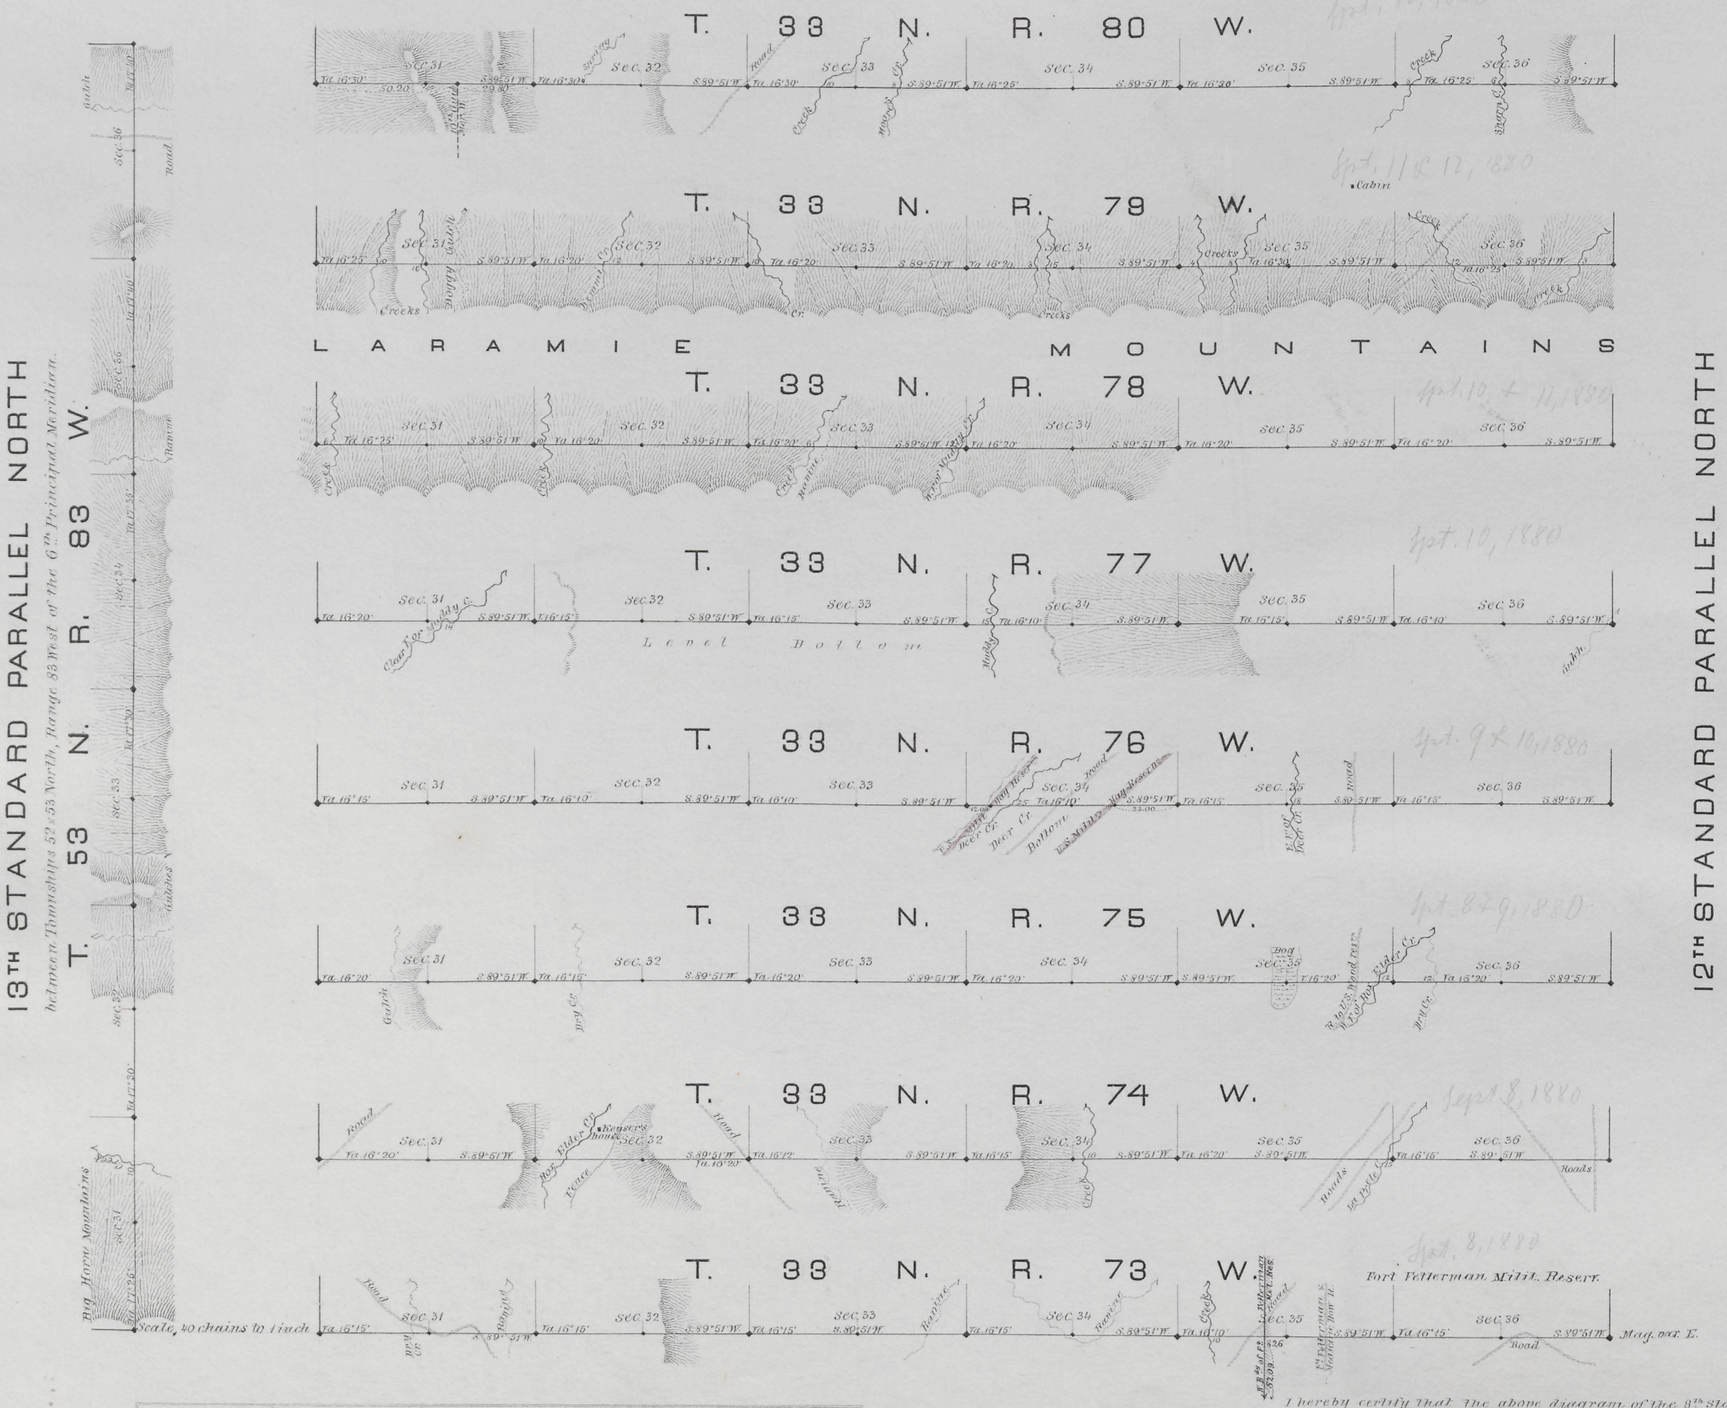

Surveys Designated	By whom surveyed	Date of contract	Amount of surveys mls	chs	lks	When surveyed
8th 12th & 13th St. Par.s N.	Downey & Grant	Aug. 12, 1880	66	0	0	Sept.s & Oct. 1880.

I hereby certify that the above diagram of the 8th Standard Parallel North, from the 9th to the 10th Guide Mer.s W. betw. T.ps 32 & 33 N, Rs 73 to 80 W. inclusive; the 12th Stand.d Para.l North, from the 10th Guide Mer.s West, betw. T.ps 48 & 49 N, Ranges 81 & 82 West, and the 13th Stand.d Par.l North, betw. T.ps 52 & 53 N, Range 83 West of the 6th Princ.l Meridian, Wyo. Ter. is strictly conformable to the field notes of the survey thereof on file in this office which have been examined and approved.

Surveyor General's Office

Cheyenne, Wyo. March 12, 1881.

Edw. C. David

Surveyor General.