6024

Click Here for Field Notes

Click Here for Witness Corners

ORIGINAL

TOWNSHIP Nº 33 NORTH, RANGE Nº 81 WEST OF THE SIXTH PRINCIPAL MERIDIAN, WYOMING.

DEPENDENT RESURVEY AND SUBDIVISION OF CERTAIN SECTIONS

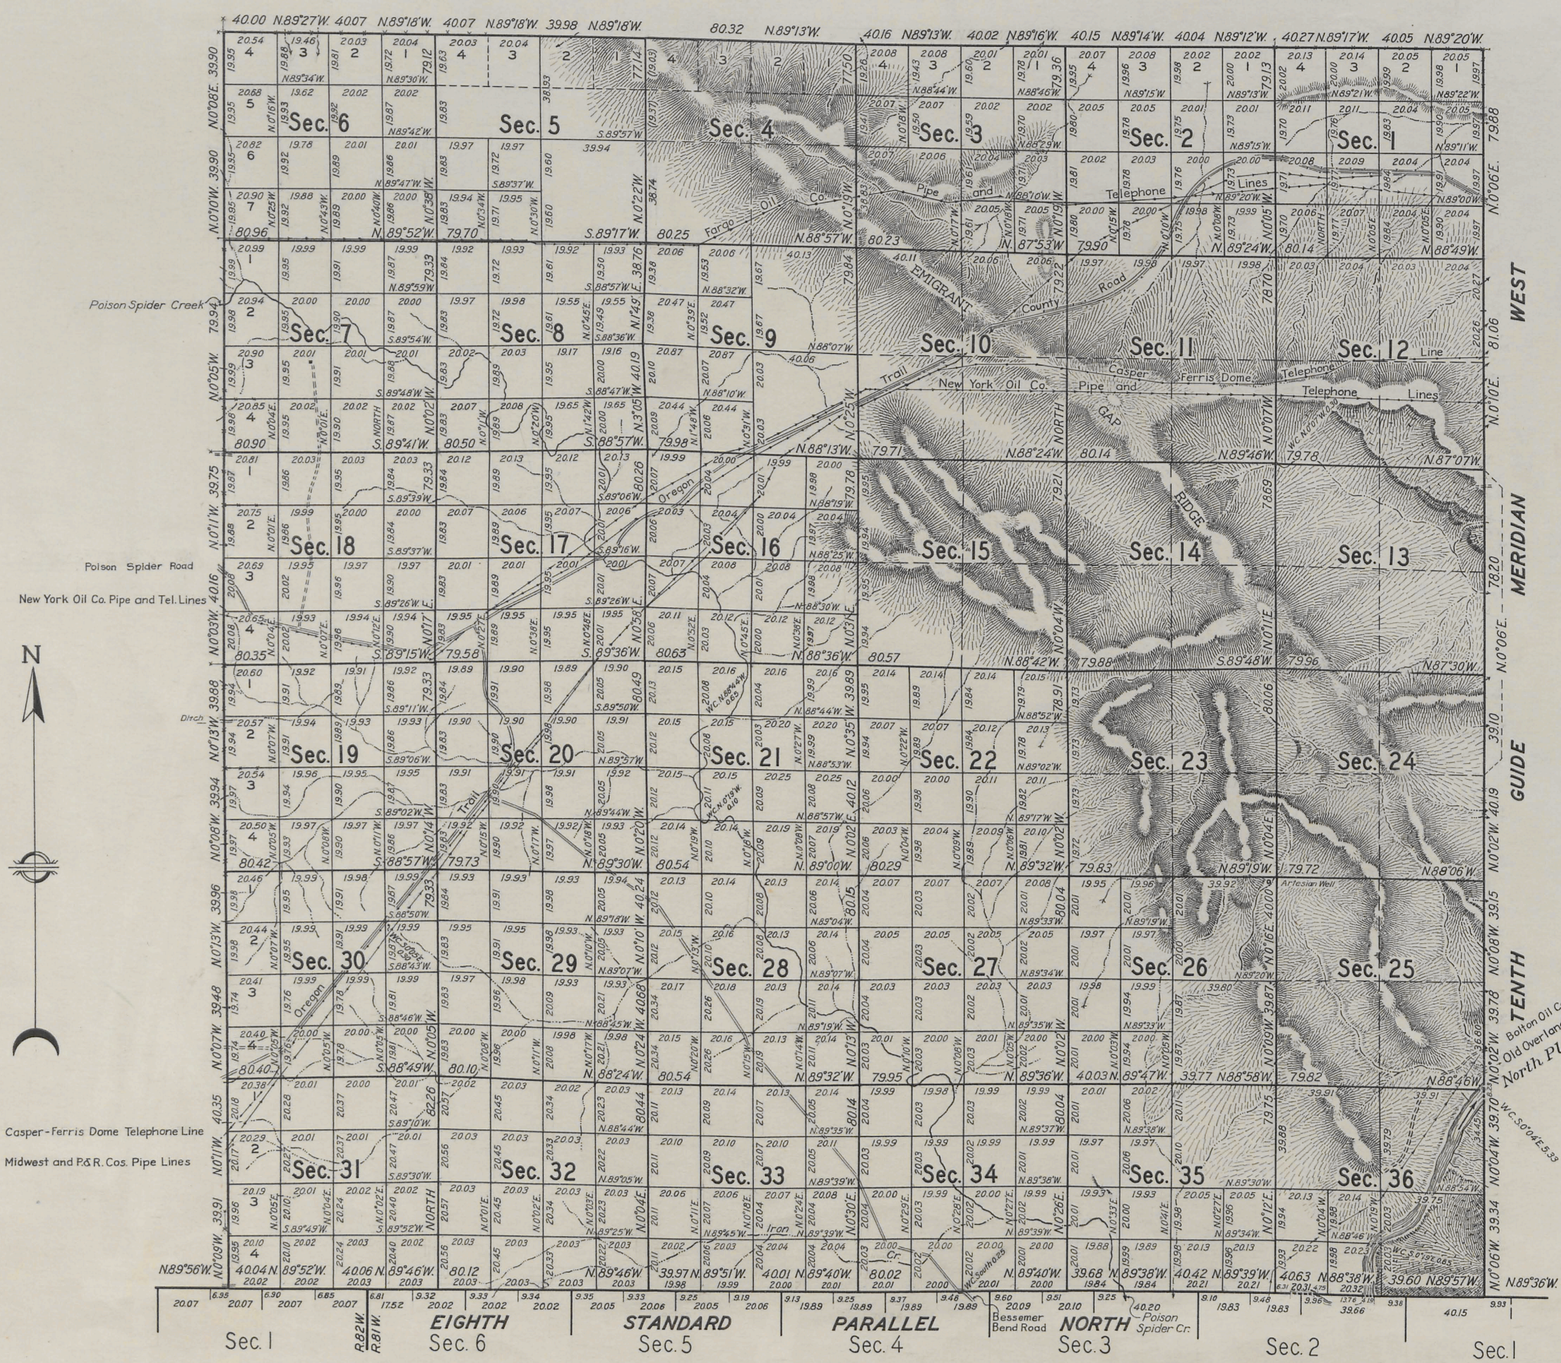

AREA RESURVEYED. 23.069.09 ACRES

LINES DESIGNATED	BY WHOM SURVEYED	GROUP Nº	GROUP DATE	MILEAGE MLS.	MILEAGE CHS.	WHEN SURVEYED BEGUN	WHEN SURVEYED COMPLETED
EXTERIOR	M.J. Lytle, R.C. MacDonald W.L. Brown, Bruce Young	131	Dec. 12, 1933	23	77.25	Dec. 12, 1933	May 16, 1934
SUBDIVISIONAL	M.D. King, Lad Klohs, R.C. MacDonald W.L. Brown, V.H. Knisely, W.F. Purvis	"	"	203	76.77	Mar. 28, 1934	May 16, 1934

Latitude 42°47'N
Longitude 106°30'W.

This plat of the resurvey of Township No. 33 North, Range No. 81 West, delineates a retracement and reestablishment of the lines of the original survey as shown upon the plat approved February 23, 1883, in their true original position according to the best available evidence of the position of the original corners; all differences between the measurements shown on the original plat and those derived in the retracement have been distributed proportionally between accepted corners in accordance with surveying rules; reference will be made to the original plat for the showing of areas.

Certain sections have been subdivided by survey to accommodate the Bureau of Reclamation.

Office of U.S. Supervisor of Surveys
Denver, Colorado, May 24, 1935.

The above plat of Township No. 33 North, Range No. 81 West of the Sixth Principal Meridian, Wyoming, is strictly conformable to the field notes of the resurvey thereof which have been examined and approved.

U.S. Supervisor of Surveys.

DEPARTMENT OF THE INTERIOR
GENERAL LAND OFFICE

Washington, D.C., June 12, 1935.

The resurvey represented by this plat having been correctly executed in accordance with the requirements of law and the regulations of this office is hereby accepted.

Assistant Commissioner.

1240-A

Transmitted to Cheyenne L.O. August 1985

33 - 81

(18)

Click Here for Field Notes

2

accession no. 1718

TOWNSHIP Nº 33 NORTH, RANGE Nº 81 WEST of the 6TH Principal MERIDIAN.

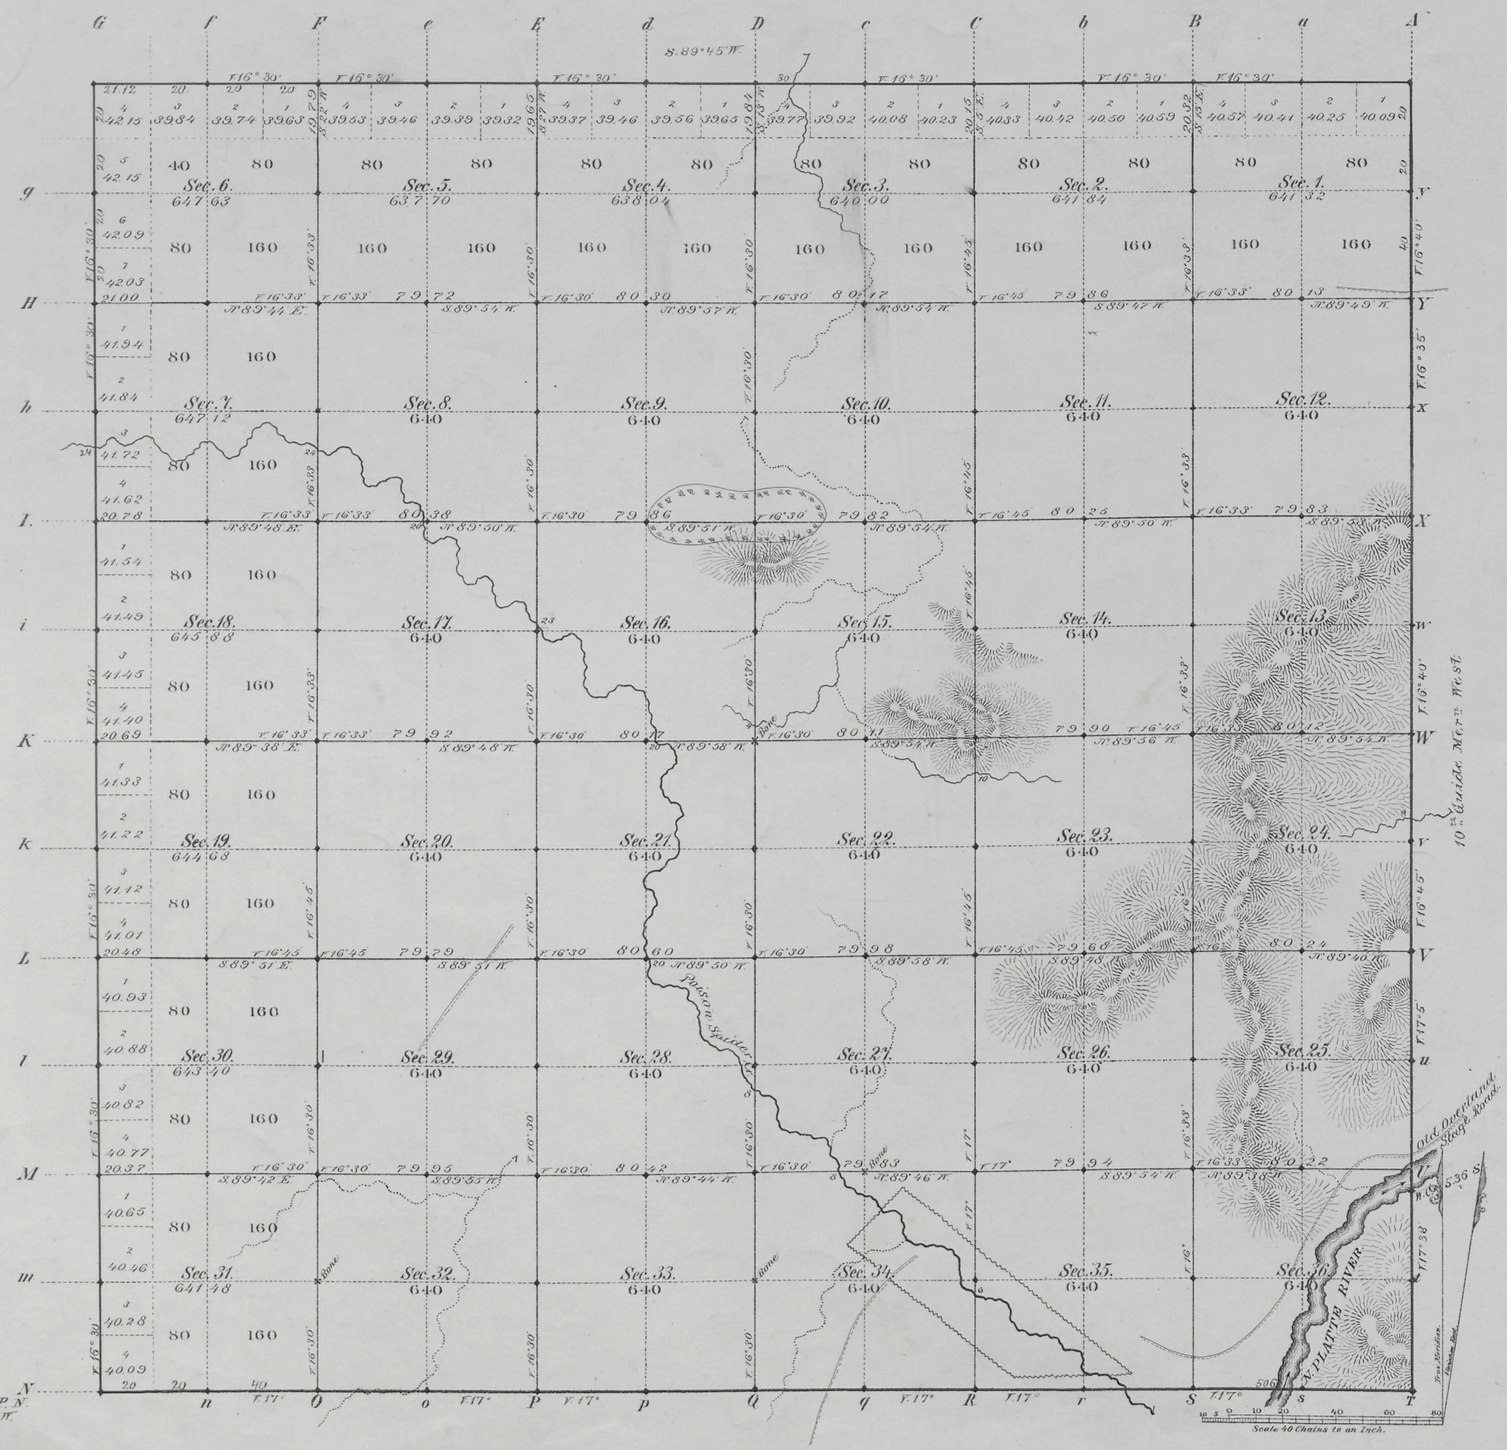

Total number of Acres. 23069.09

Surveys Designated	By Whom Surveyed	Date of Contract	Amount of Surveys Mls	Chs	Lks	When Surveyed	Magnetic Declination
W. & N. Township lines	F.O. Survin	May 15, 1882	12	01	12	June 16 & 17, 1882	16° 30' East
Subdivisions	J.B. Menardi	" " "	60	4	26	Oct. 16-21, 1882	16° 30' "
Connections							
8TH Stand. P.N.	Wm. O. Owens	Febr. 4, 1882	6	00	00	Febr. 16, 1882	
10TH Guide M.W.	Bonney & Grand	Aug. 12, 1880	6	00	00	Sept. 13, 1880	

The above Map of Township Nº 33 North Range Nº 81 West of the Sixth Principal Meridian Wyoming Territory is strictly conformable to the field notes of the survey thereof on file in this Office, which have been examined and approved

Surveyor Generals Office,
Cheyenne Wyoming
February 23rd, 1883

Edw. C. David
Chief Clerk

1240

A. Gast & Co., St. Louis, Mo.

33 - 81

Click Here for Field Notes
Retracement Notes, All or Part

(17)
Indexed

Accession no. 1705

EXTERIOR LINES.

Scale 3 miles to 1 inch. Magnetic Variation E.

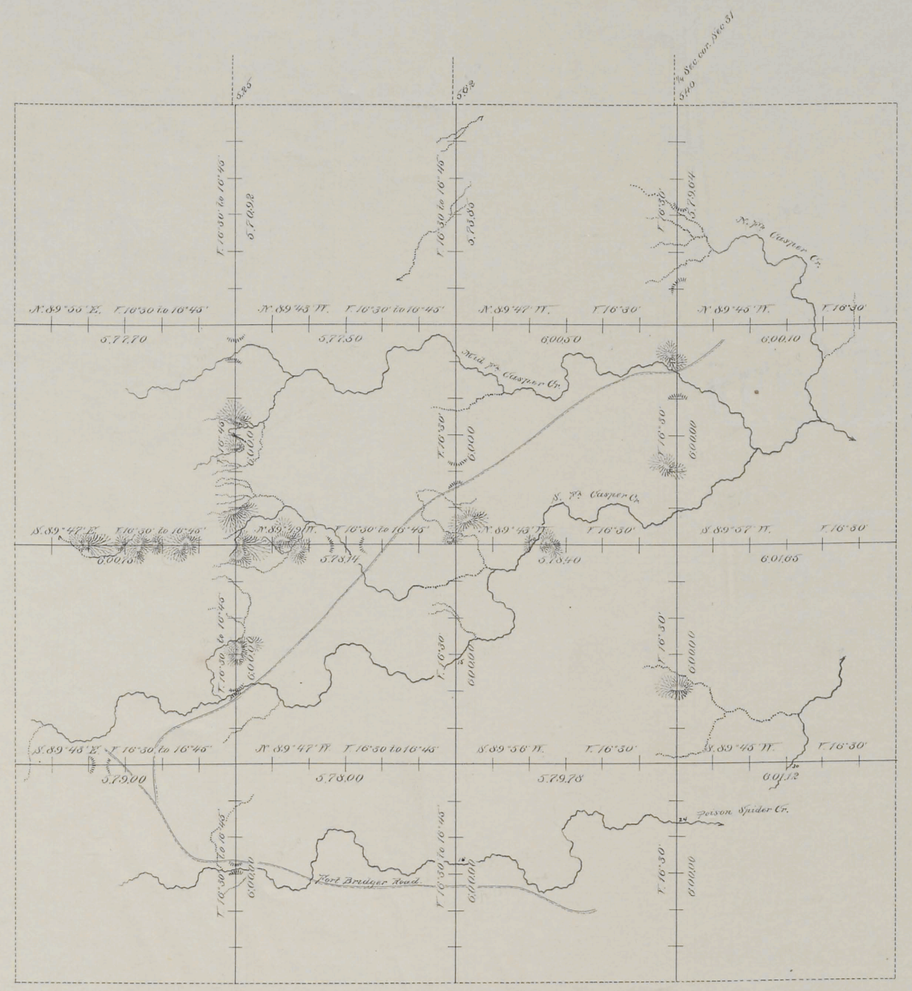

Surveys Designated	By Whom Surveyed	Date of Contract.	Amount of Surveys			When Surveyed
			m.s.	chs.	lks.	
Exterior lines	T. O. Sautin	May 15, 1882	143	37	05	June 16 July 6, 1882.
Connections	- - -	- - -		10	27	- - -

I hereby certify that the above diagram of Townships No. 33, 34, 35 & 36 North, Ranges No. 81, 82, 83 & 84, West of the 6th Principal Meridian, Wyoming Territory, is strictly conformable to the field notes of the survey thereof on file in this Office, which have been examined and approved.
Surveyor Generals Office,
Cheyenne Wyo. Feby. 21st, 1883.

Edw. C. David
Sur. Gen.l

Click Here for Field Notes

Retracement Notes, All or Part

(17)

Indexed

1672

55

8TH STANDARD PARALLEL NORTH.

along South Boundary of Townships No 33 N, Rs. 81 to 88 inclusive, W. of 6th P.M. Wyoming Territory.

N. 89° 50 W. Variation 17° East.

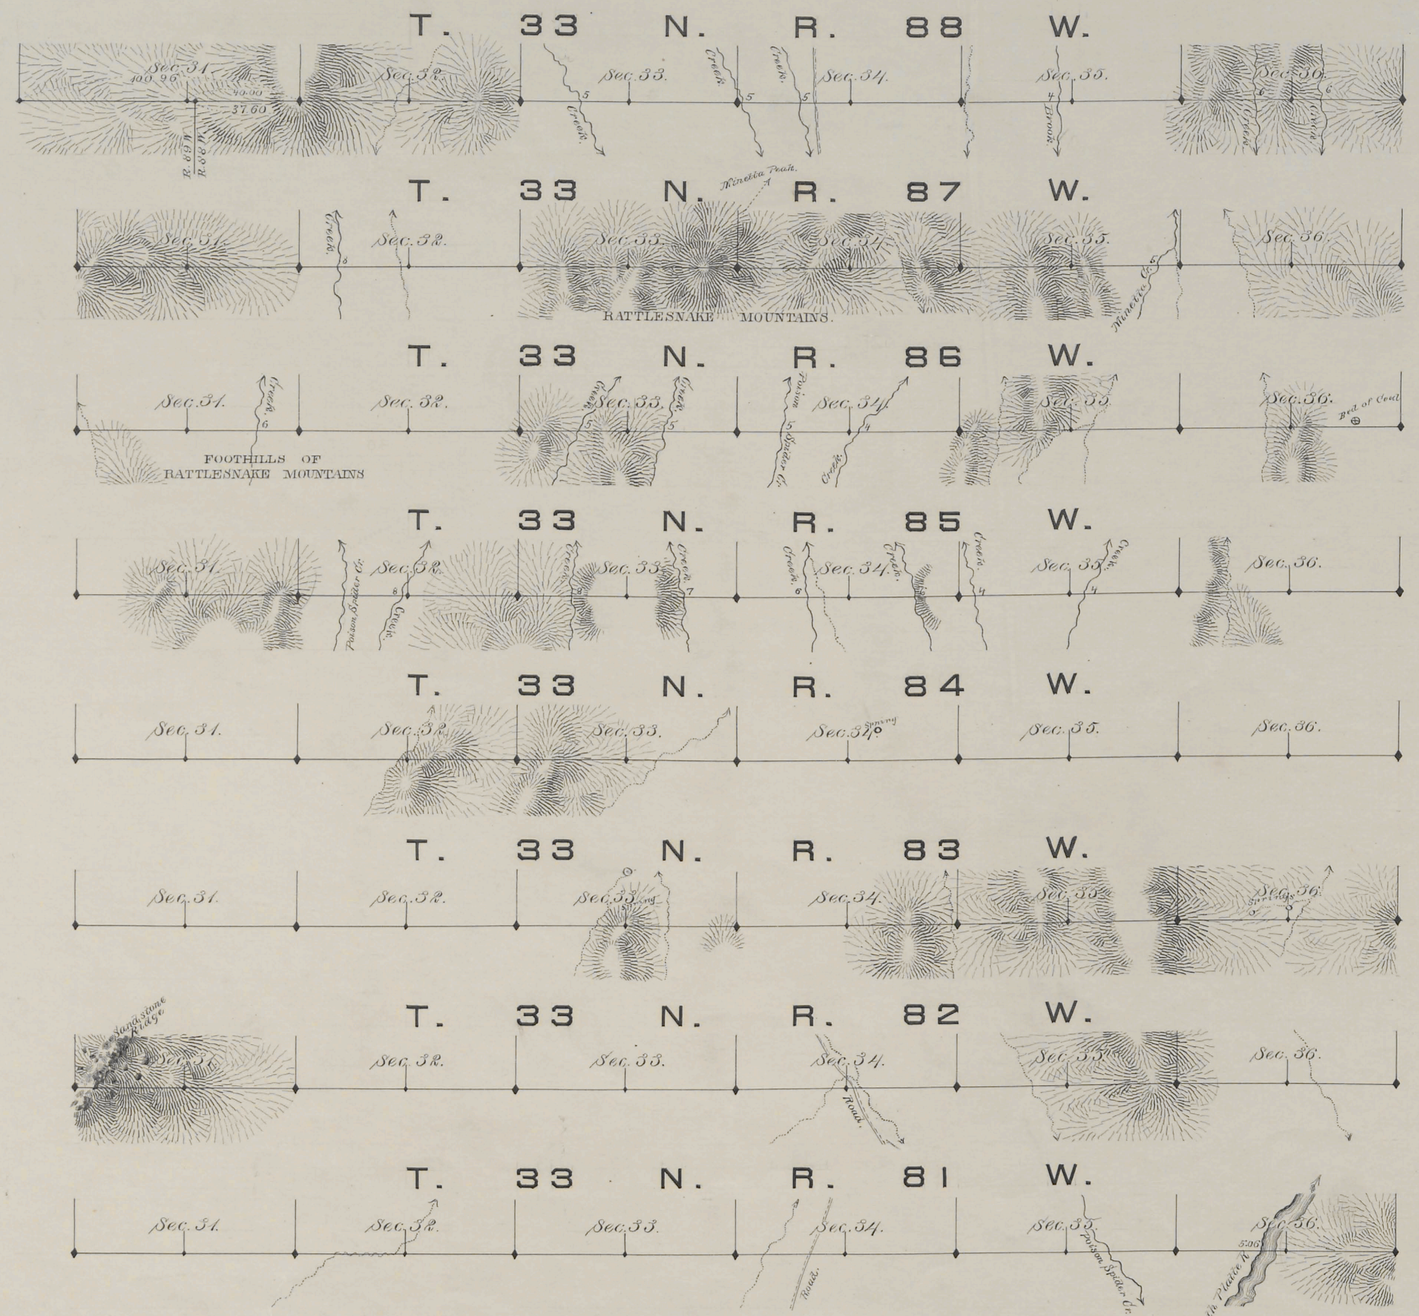

Scale 40 Chains to an inch.

Magnetic Variation East.

Surveys Designated	By Whom Surveyed	Date of Contract.	Amount of Surveys			When Surveyed.
			mls.	Chs.	lks.	
8th Stand P.d N.	Wm O. Owen	Feb. 4th 1882	48	20	36	Feb. 11-20 1882

I hereby certify that the above diagram of the 8th Standard Parallel N. from the 10th to the 11th Guide Meridian West, between Townships 32 & 33 N. Rs. 81 to 88 inclusive W. is strictly conformable to the field notes of the survey thereof on file in this office, which have been examined and approved.

Surveyor General's Office,
Cheyenne Wyoming February 16th 1883

Edw. C. David
Sur. Gen.

1196

(11)

Click Here for Field Notes

Retracement Notes, All or Part

6.

Indexed

696

10TH GUIDE MERIDIAN WEST

From the 8th to the 10th Stand.d Par.l North, betw. Ranges 80 & 81 West, of the 6th Principal Meridian.

Surveys Designated	By whom surveyed	Date of contract	Amount of surveys			When surveyed
			mls.	chs.	lks.	
10th Guide Merd West	Downey & Grant	August 12, 1880	43	00	00	Septbr 1880
Connections	" " "	" " "	0	43	70	" "

I hereby certify that the above diagram of the 10th Guide Meridian West of the 6th Principal Mer from the 8th to the 10th Standard Parallel N. in Wyo.Ter is strictly conformable to the field notes of the survey thereof on file in this office, which have been examined and approved.

Surveyor General's Office
Cheyenne, Wyo. March 12th 1881.

Edw. C. Faird
" Surveyor General.

562