T. 33 N., R. 89 W., Sixth Principal Meridian, Wyoming, Field Note Links

Plat Accession Number(s)	Year(s) of Survey	
		Township Subdivision Plats
7355	1973	https://www.wy.blm.gov/cadastral/countyplats/natrona/fieldnotes/t33nr89w_gp351fn.pdf
4551	1893	https://www.wy.blm.gov/cadastral/countyplats/natrona/fieldnotes/t33nr89w_c249fn.pdf
		Township Exterior Plats
4586	1893	https://www.wy.blm.gov/cadastral/countyplats/fremont/fieldnotes/ext2679.pdf
4586	1894	https://www.wy.blm.gov/cadastral/countyplats/fremont/fieldnotes/retext2679.pdf
1911	1882	https://www.wy.blm.gov/cadastral/countyplats/natrona/fieldnotes/ext1911.pdf
1911	1882	https://www.wy.blm.gov/cadastral/countyplats/natrona/fieldnotes/retext1406.pdf
1438	1882	https://www.wy.blm.gov/cadastral/countyplats/natrona/fieldnotes/ext1438.pdf
1438	1883	https://www.wy.blm.gov/cadastral/countyplats/natrona/fieldnotes/retext1059.pdf

7355

ORIGINAL

TOWNSHIP 33 NORTH, RANGE 89 WEST, OF THE SIXTH PRINCIPAL MERIDIAN, WYOMING.

DEPENDENT RESURVEY

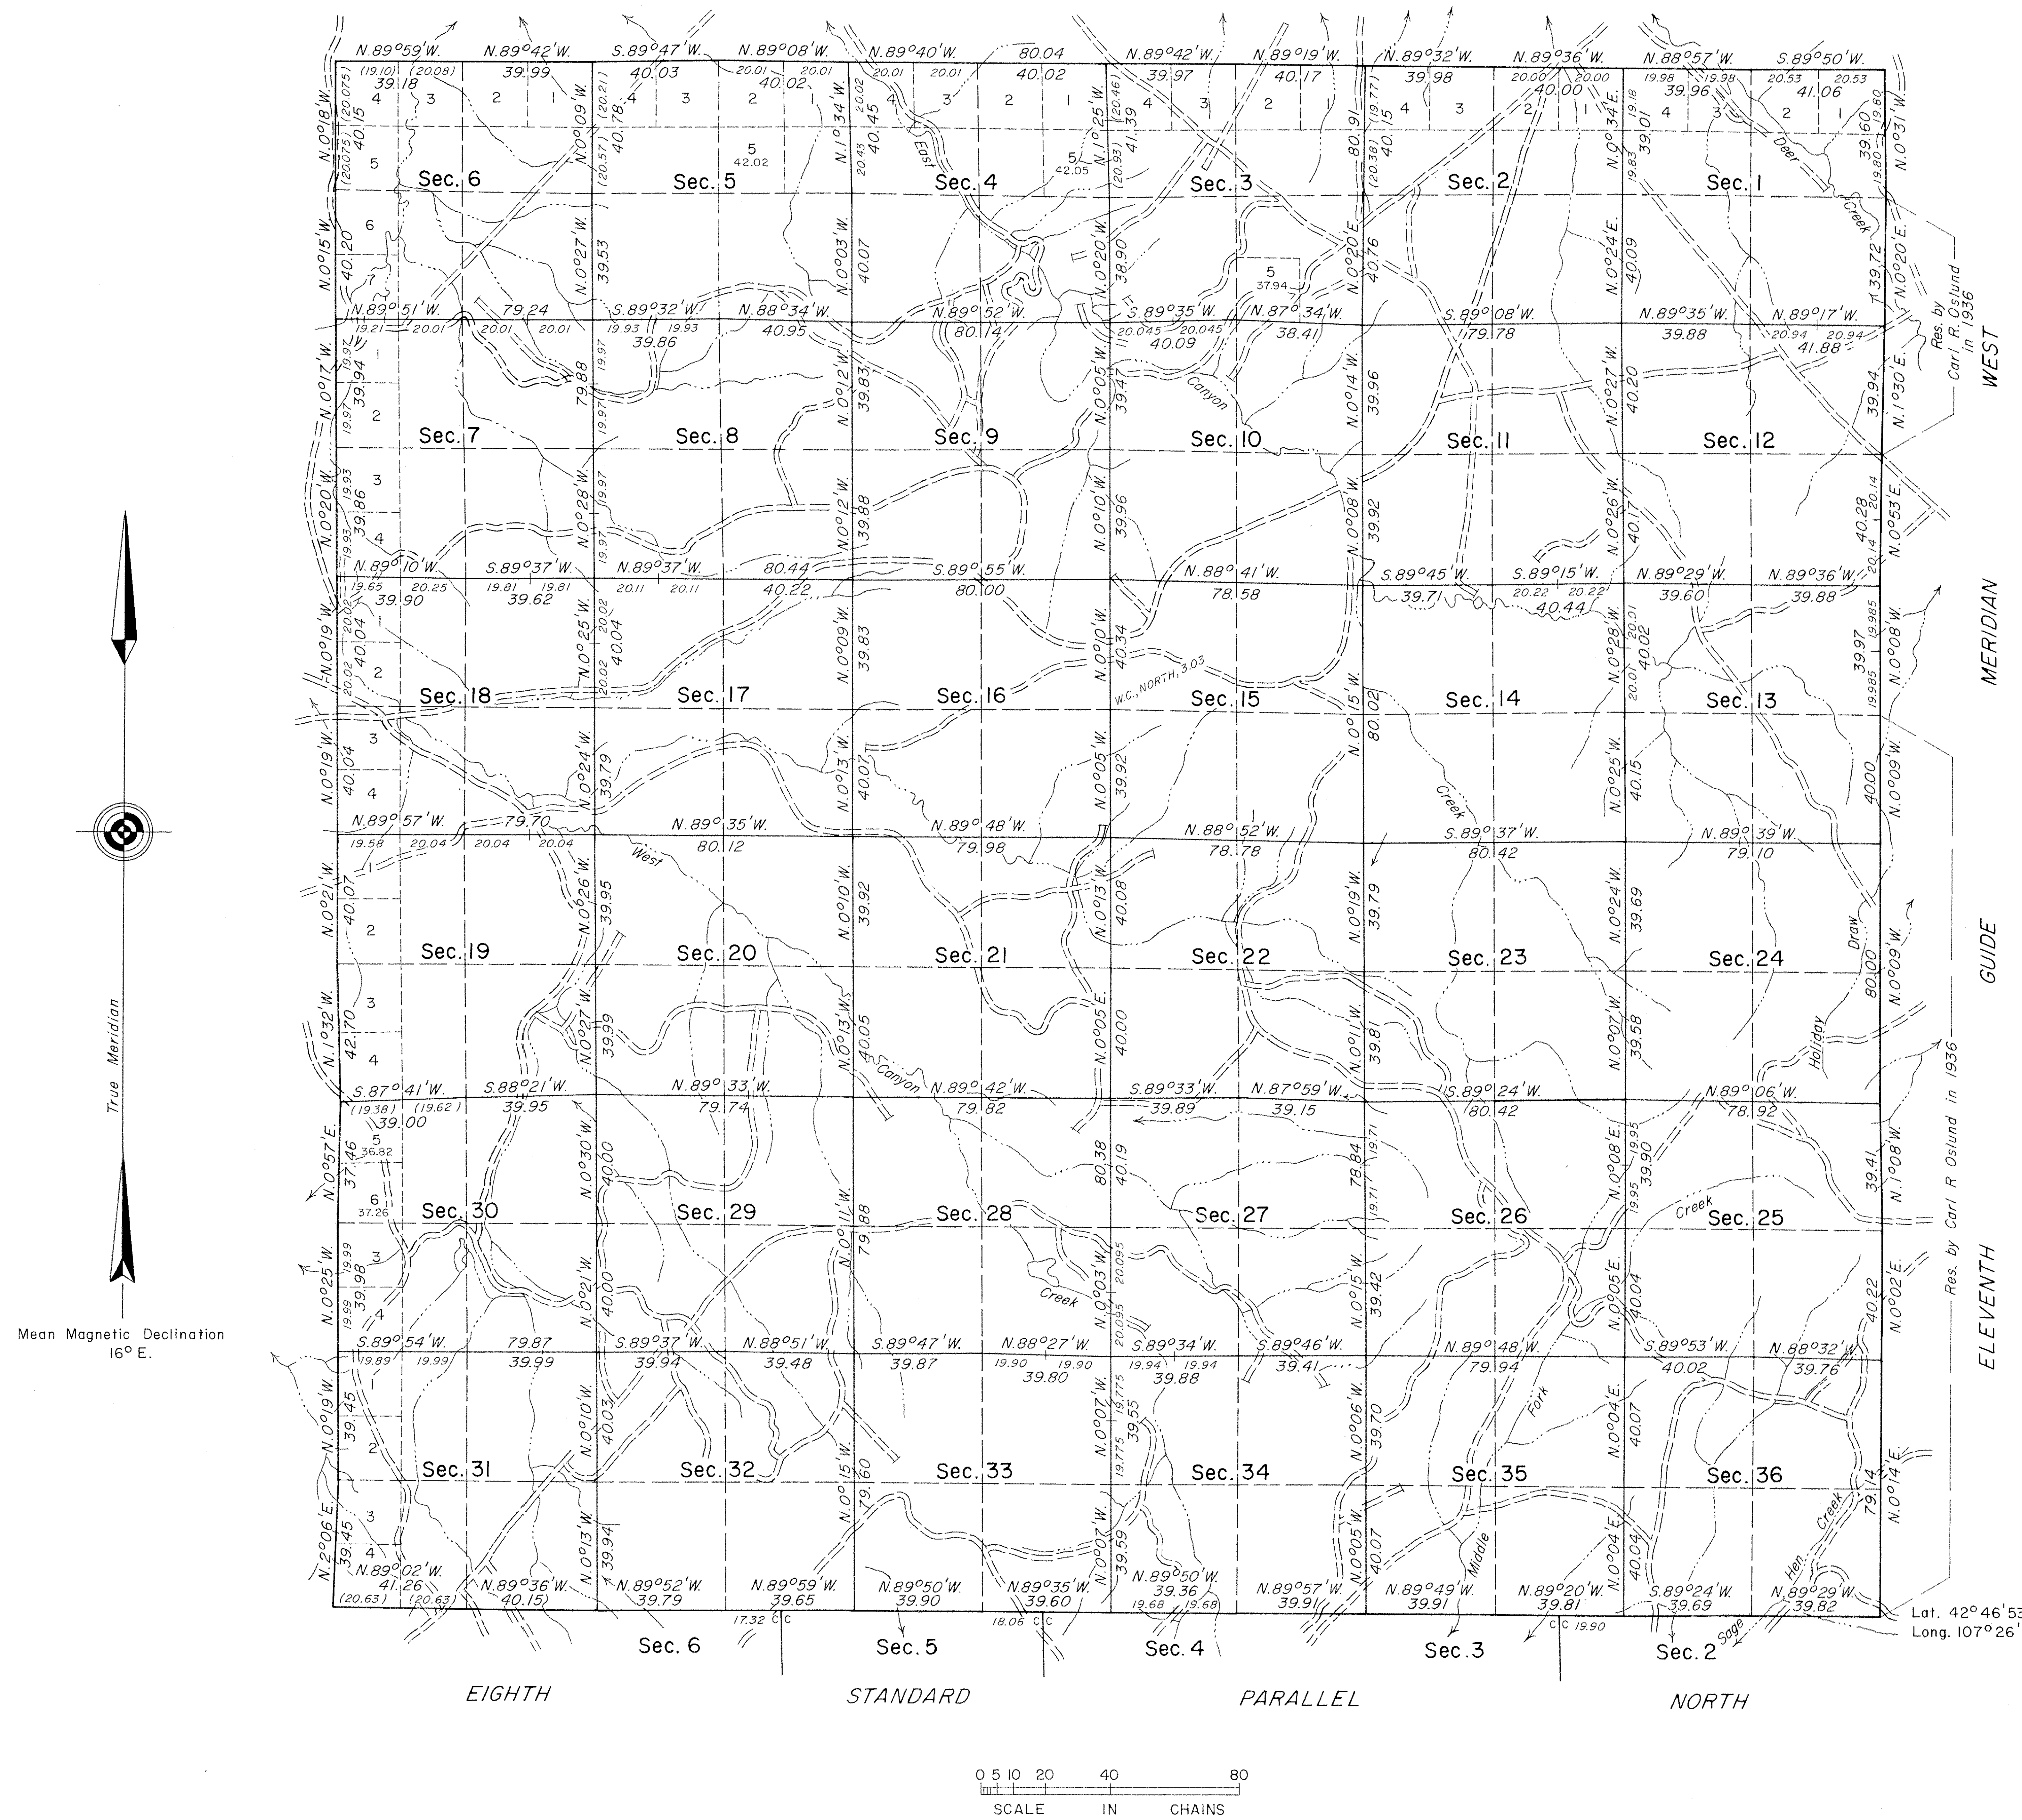

A history of surveys is contained in the field notes.

This plat represents the dependent resurvey of the Eighth Standard Parallel North, through Range 89 West, a portion of the Eleventh Guide Meridian West, through Township 33 North, between Ranges 88 and 89 West, the north and west boundaries and subdivisional lines, designed to restore the corners in their true original locations based on the best available evidence.

Except as indicated hereon, the lottings and areas are as shown on the plat approved October 18, 1893.

Survey executed by Dennis D. Bland, Supervisory Cadastral Surveyor, and Jerry L. Messick, Supervisory Surveying Technician, beginning May 31, 1973, and completed July 15, 1973, pursuant to Special Instructions dated February 21, 1973, for Group No. 351, Wyoming.

UNITED STATES DEPARTMENT OF THE INTERIOR
BUREAU OF LAND MANAGEMENT
Washington, D.C. October 19, 1977

This plat is strictly conformable to the approved field notes, and the survey, having been correctly executed in accordance with the requirements of law and the regulations of this Bureau, is hereby accepted.

For the Director

Acting Chief, Division of Cadastral Survey

W.H.B.

2645A

4551

Township No. 33 North Range No. 89 West of the 6th Principal Meridian

1/4 cor. 15/16 witnessed with 1/2" x 30" galv. i.p. set 200 ft. N. of true pt. See affidavit from Robert Jack Smith dated Jan. 20, 1959.

Total number of Acres 22,998.89

Meanders of								
Posts	Courses	Chs. Lks.	Posts	Courses	Chs. Lks.	Posts	Courses	Chs. Lks.

Subdiv. lines at	minimum rates	44 Ms 22 Chs 89 Lks
" " "	intermediate "	15 " 53 " 13 "

Surveys Designated	By Whom Surveyed	Date of Contract	Amount of Surveys M. Chs. Lks.	When Surveyed	Mag. Dec.
Township lines					
Subdivisions	Coleman & Gilcrest	Sept, 2, 1892	59 76 02	May 11-15, 1893	16° 30' East

The above Map of Township No. 33 North of Range No. 89 West of the 6th Principal Meridian, Wyoming., is strictly conformable to the field notes of the survey thereof on file in this Office, which have been examined and approved.

Surveyor General's Office,
Cheyenne, Wyo. Oct 18th 1893

Wm. A. Richards
Sur. Gen.

2645

33-89

Indexed

Orig

EXTERIOR LINES

Scale 1 inch = 2 Miles

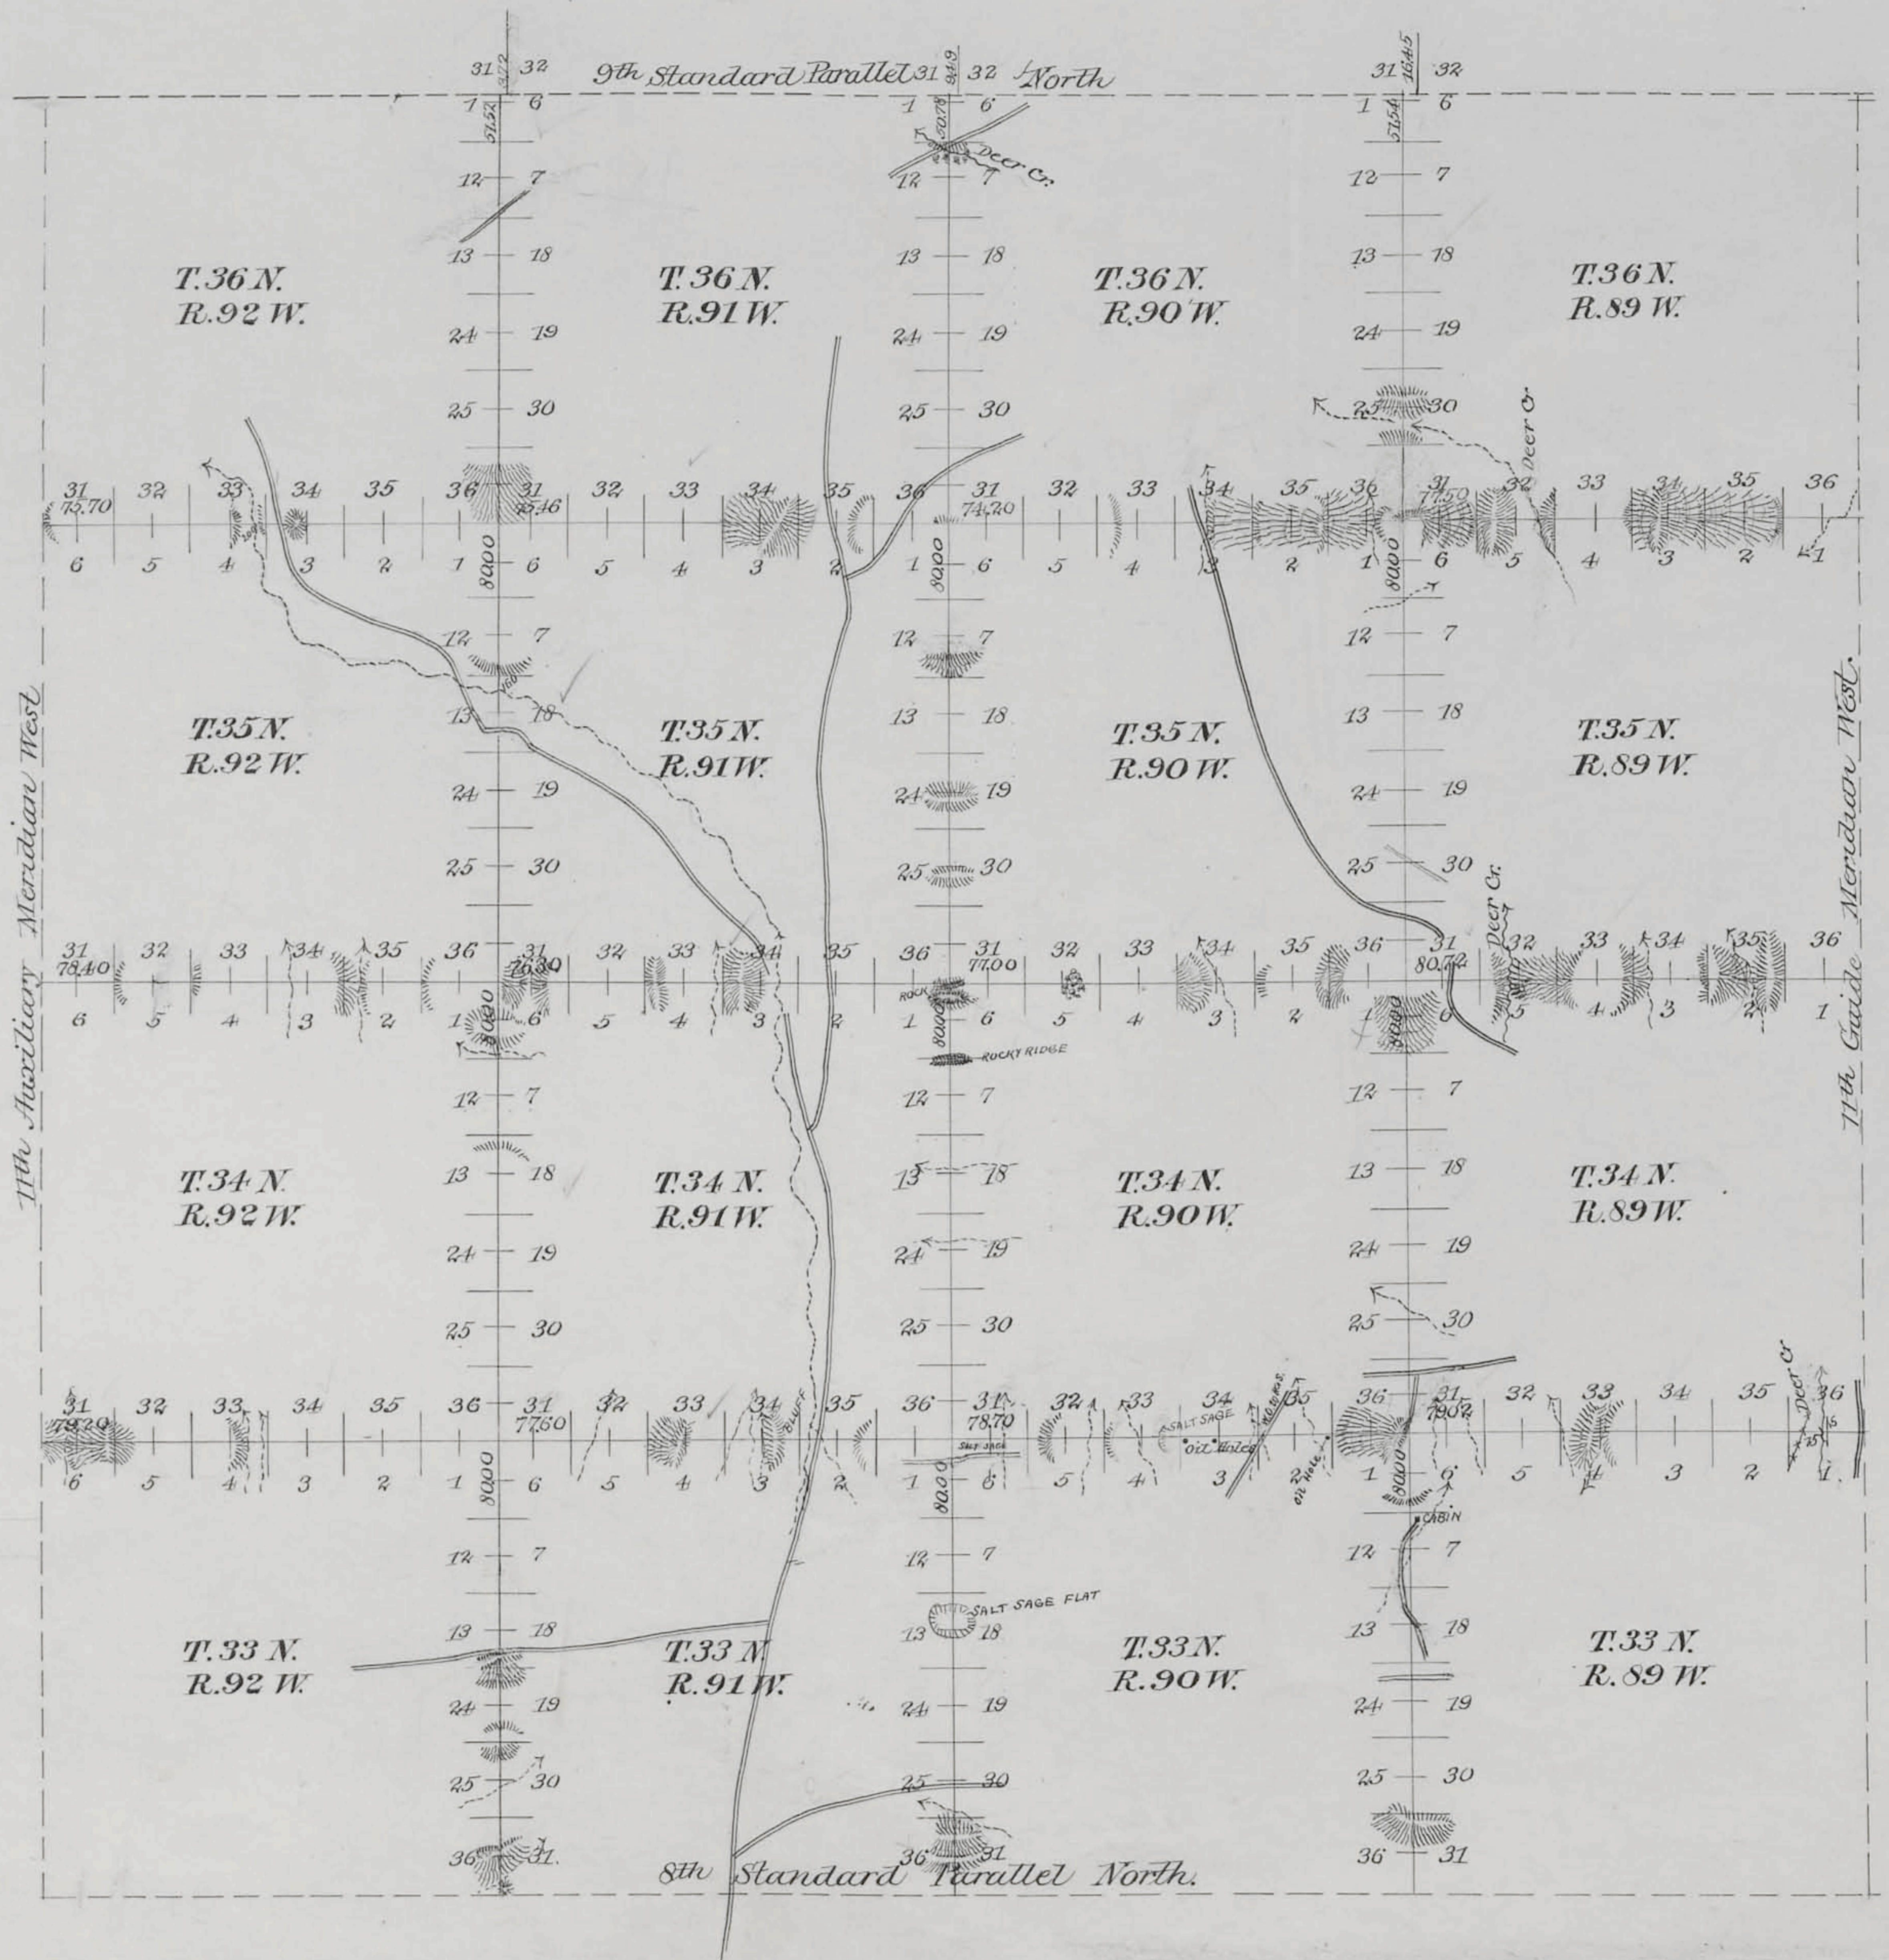

Township lines at intermediate rates 1 mls 25 chs 00 lks
" " " minimum " 141 " 18 " 64 "

Extension	Minimum	Intermediate
33-92	11 - 79.20	
34-92	11 - 78.40	
35-92	11 - 75.70	
36-92	5 - 51.52	
33-91	11 - 77.60	
34-91	11 - 76.30	
35-91	11 - 75.46	
36-91	5 - 50.78	
33-90	11 - 78.70	
34-90	11 - 77.00	
35-90	11 - 74.20	
36-90	5 - 51.54	
33-89	5 - 47.02	0 - 32.00
34-89	5 - 7.72	0 - 73.00
35-89	5 - 77.50	
36-89		

Surveys Designated	By Whom Surveyed	Date of Contract	Amount of Surveys M Chs Lks	When Surveyed	Magnetic Declination
Exterior Lines	Coleman & Gilcrest	Sept. 2, 1892	142 43 64	April 20 - June 6 - 93	16°30' - 16°48' E

The above diagram of the Exterior Lines of Townships 33, 34, 35 and 36 North, of Ranges 89, 90, 91 and 92 West of the 6th Principal Meridian Wyoming, is strictly conformable to the field notes of the survey thereof on file in this office which have been examined and approved.

Surveyor General's Office
Cheyenne Wyo. Oct 18th 1893

Wm A. Richards
Surveyor General.

2679

Indexed

8TH. STANDARD PARALLEL NORTH

from the 11th Guide Merdn. West to the 11th Auxiliary Merdn. West between Tps. 32 & 33 N., Ranges 89 to 92 inclusive West of the 6th Principal Meridian, Wyoming Territory.
Course N. 89°54' W.
Scale 40 chains to an inch.

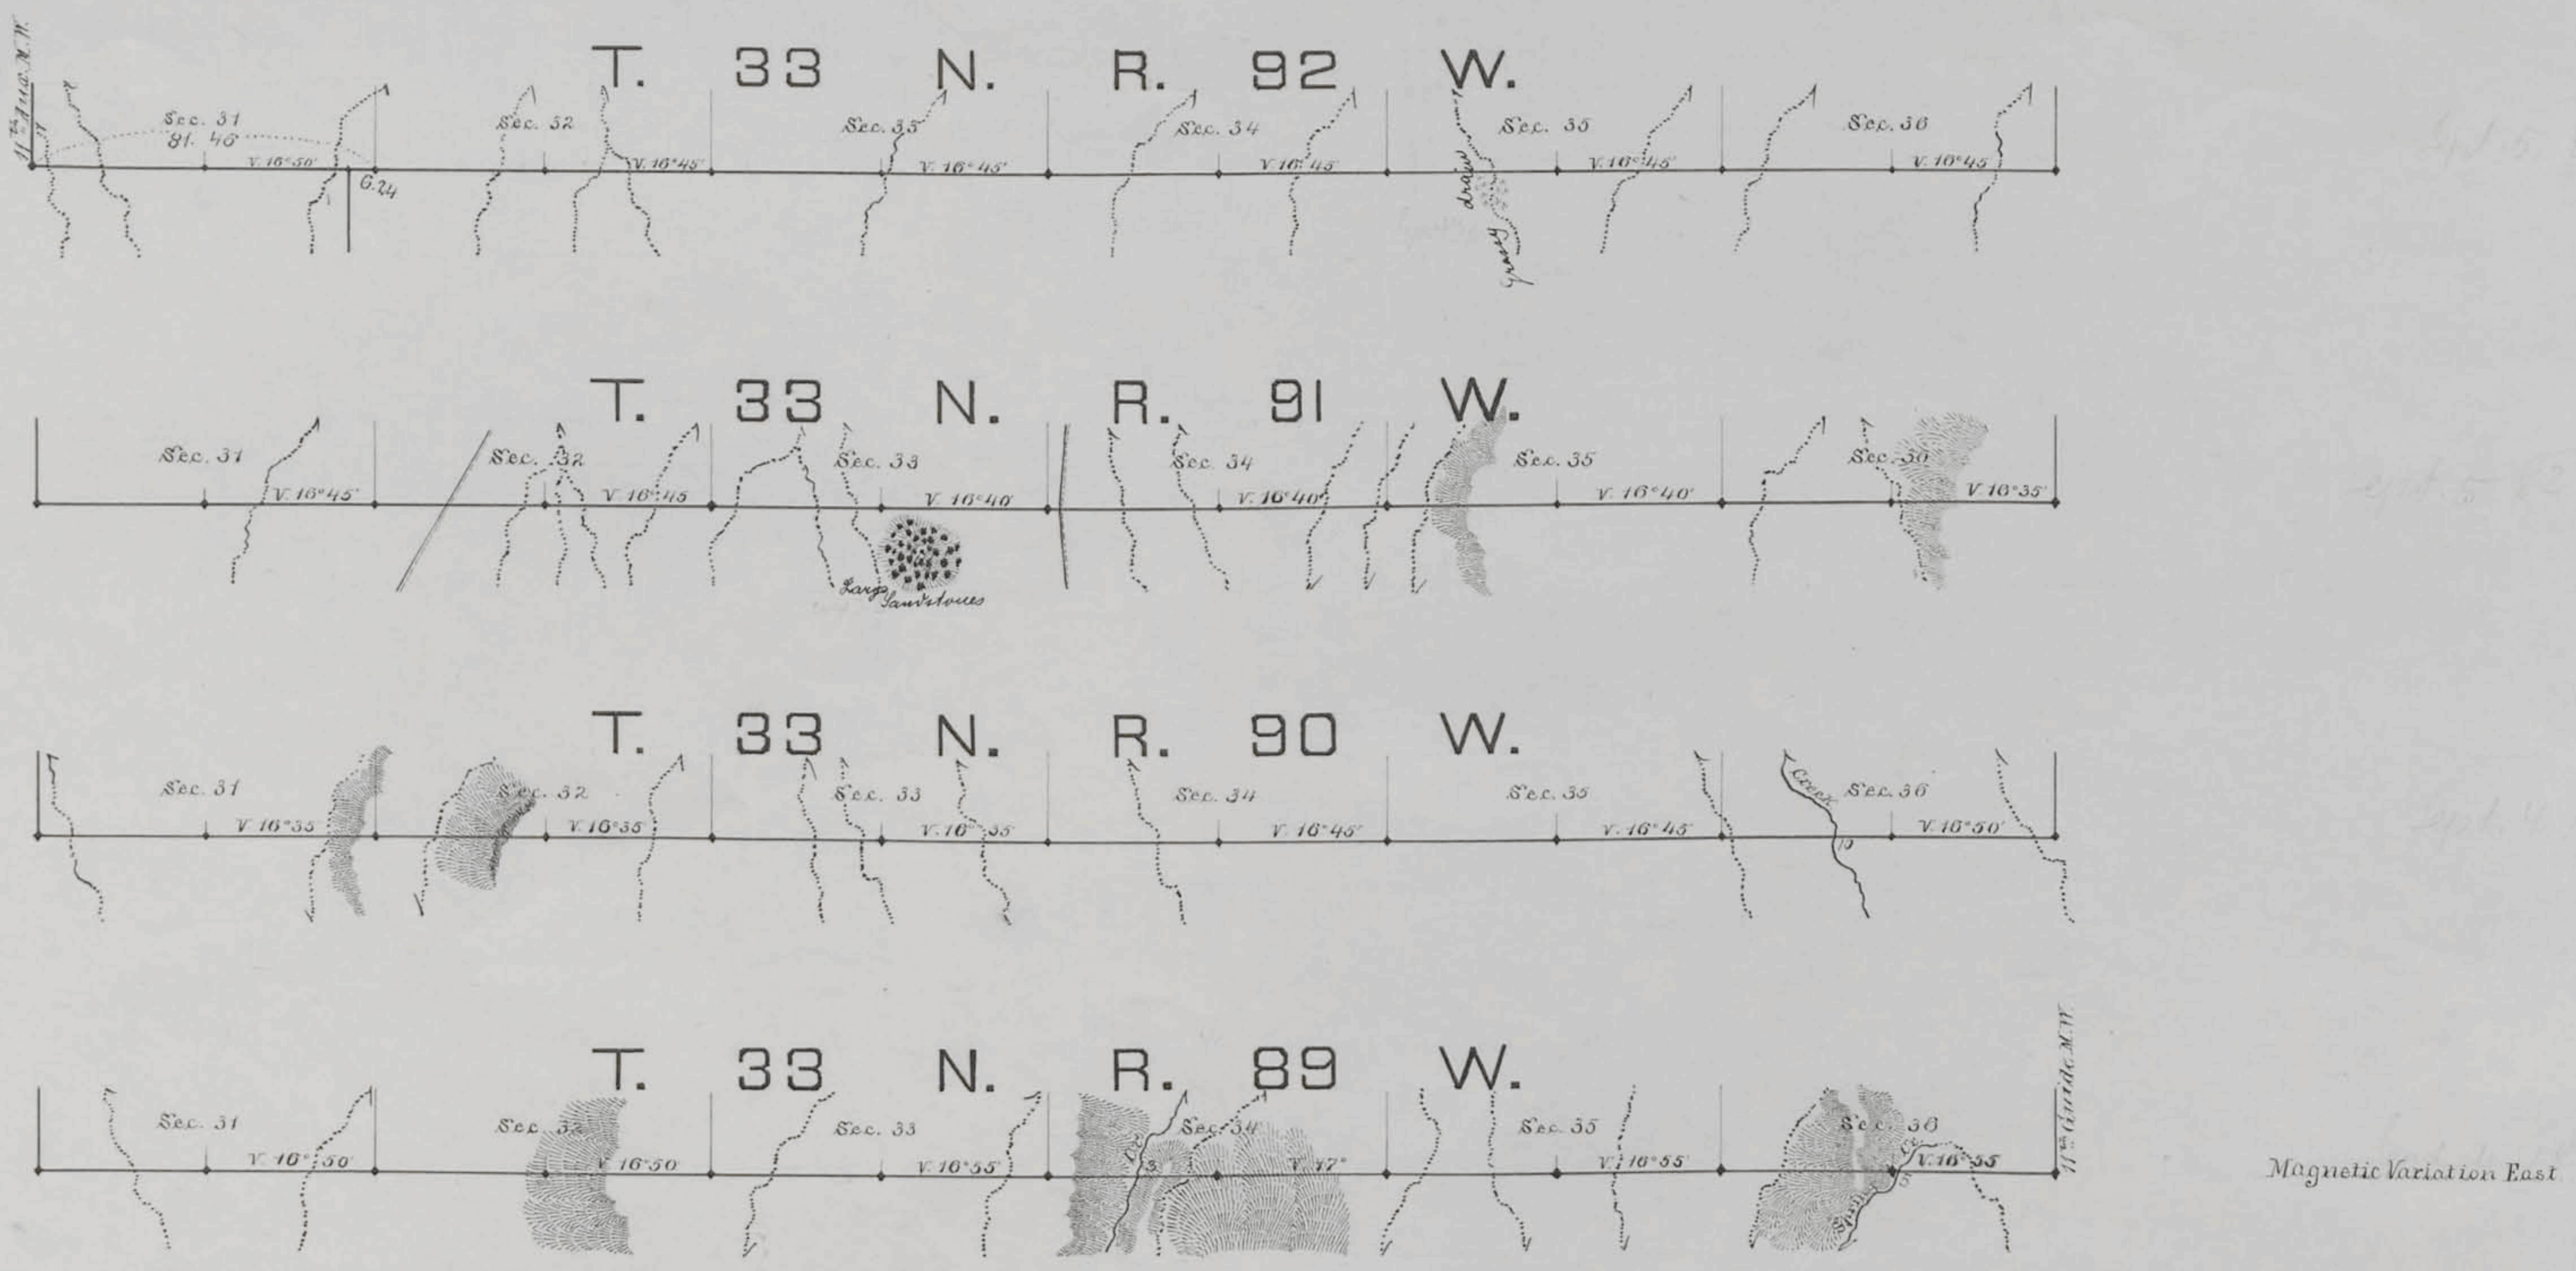

Surveys designated.	By whom surveyed	Date of Contract	Amount of Surveys			When surveyed.
			mls	chs	lks	
8th Stand. Parl. North	John L. Propst.	July 11th 1882	24	01	46	Augt. 30th to Sept. 5th, 1882

I hereby certify that the above diagram of the 8th Standard Parallel North, from the 11th Guide Meridian West to the 11th Auxiliary Merdn. West, between Townships 32 & 33 N. in Ranges 89 to 92 W. inclusive is strictly conformable to the field notes of the survey thereof on file in this office, which have been examined and approved
Surveyor-General's Office
Cheyenne, Wyo. April 11th 1883.

Edw. C. David
Surveyor-General.

(16)

Indexed

1438

11TH GUIDE MERIDIAN WEST.

In Townships 29 to 39 North, inclusive, Ranges 88 & 89 West of the 6th Principal Meridian, Wyoming Territory

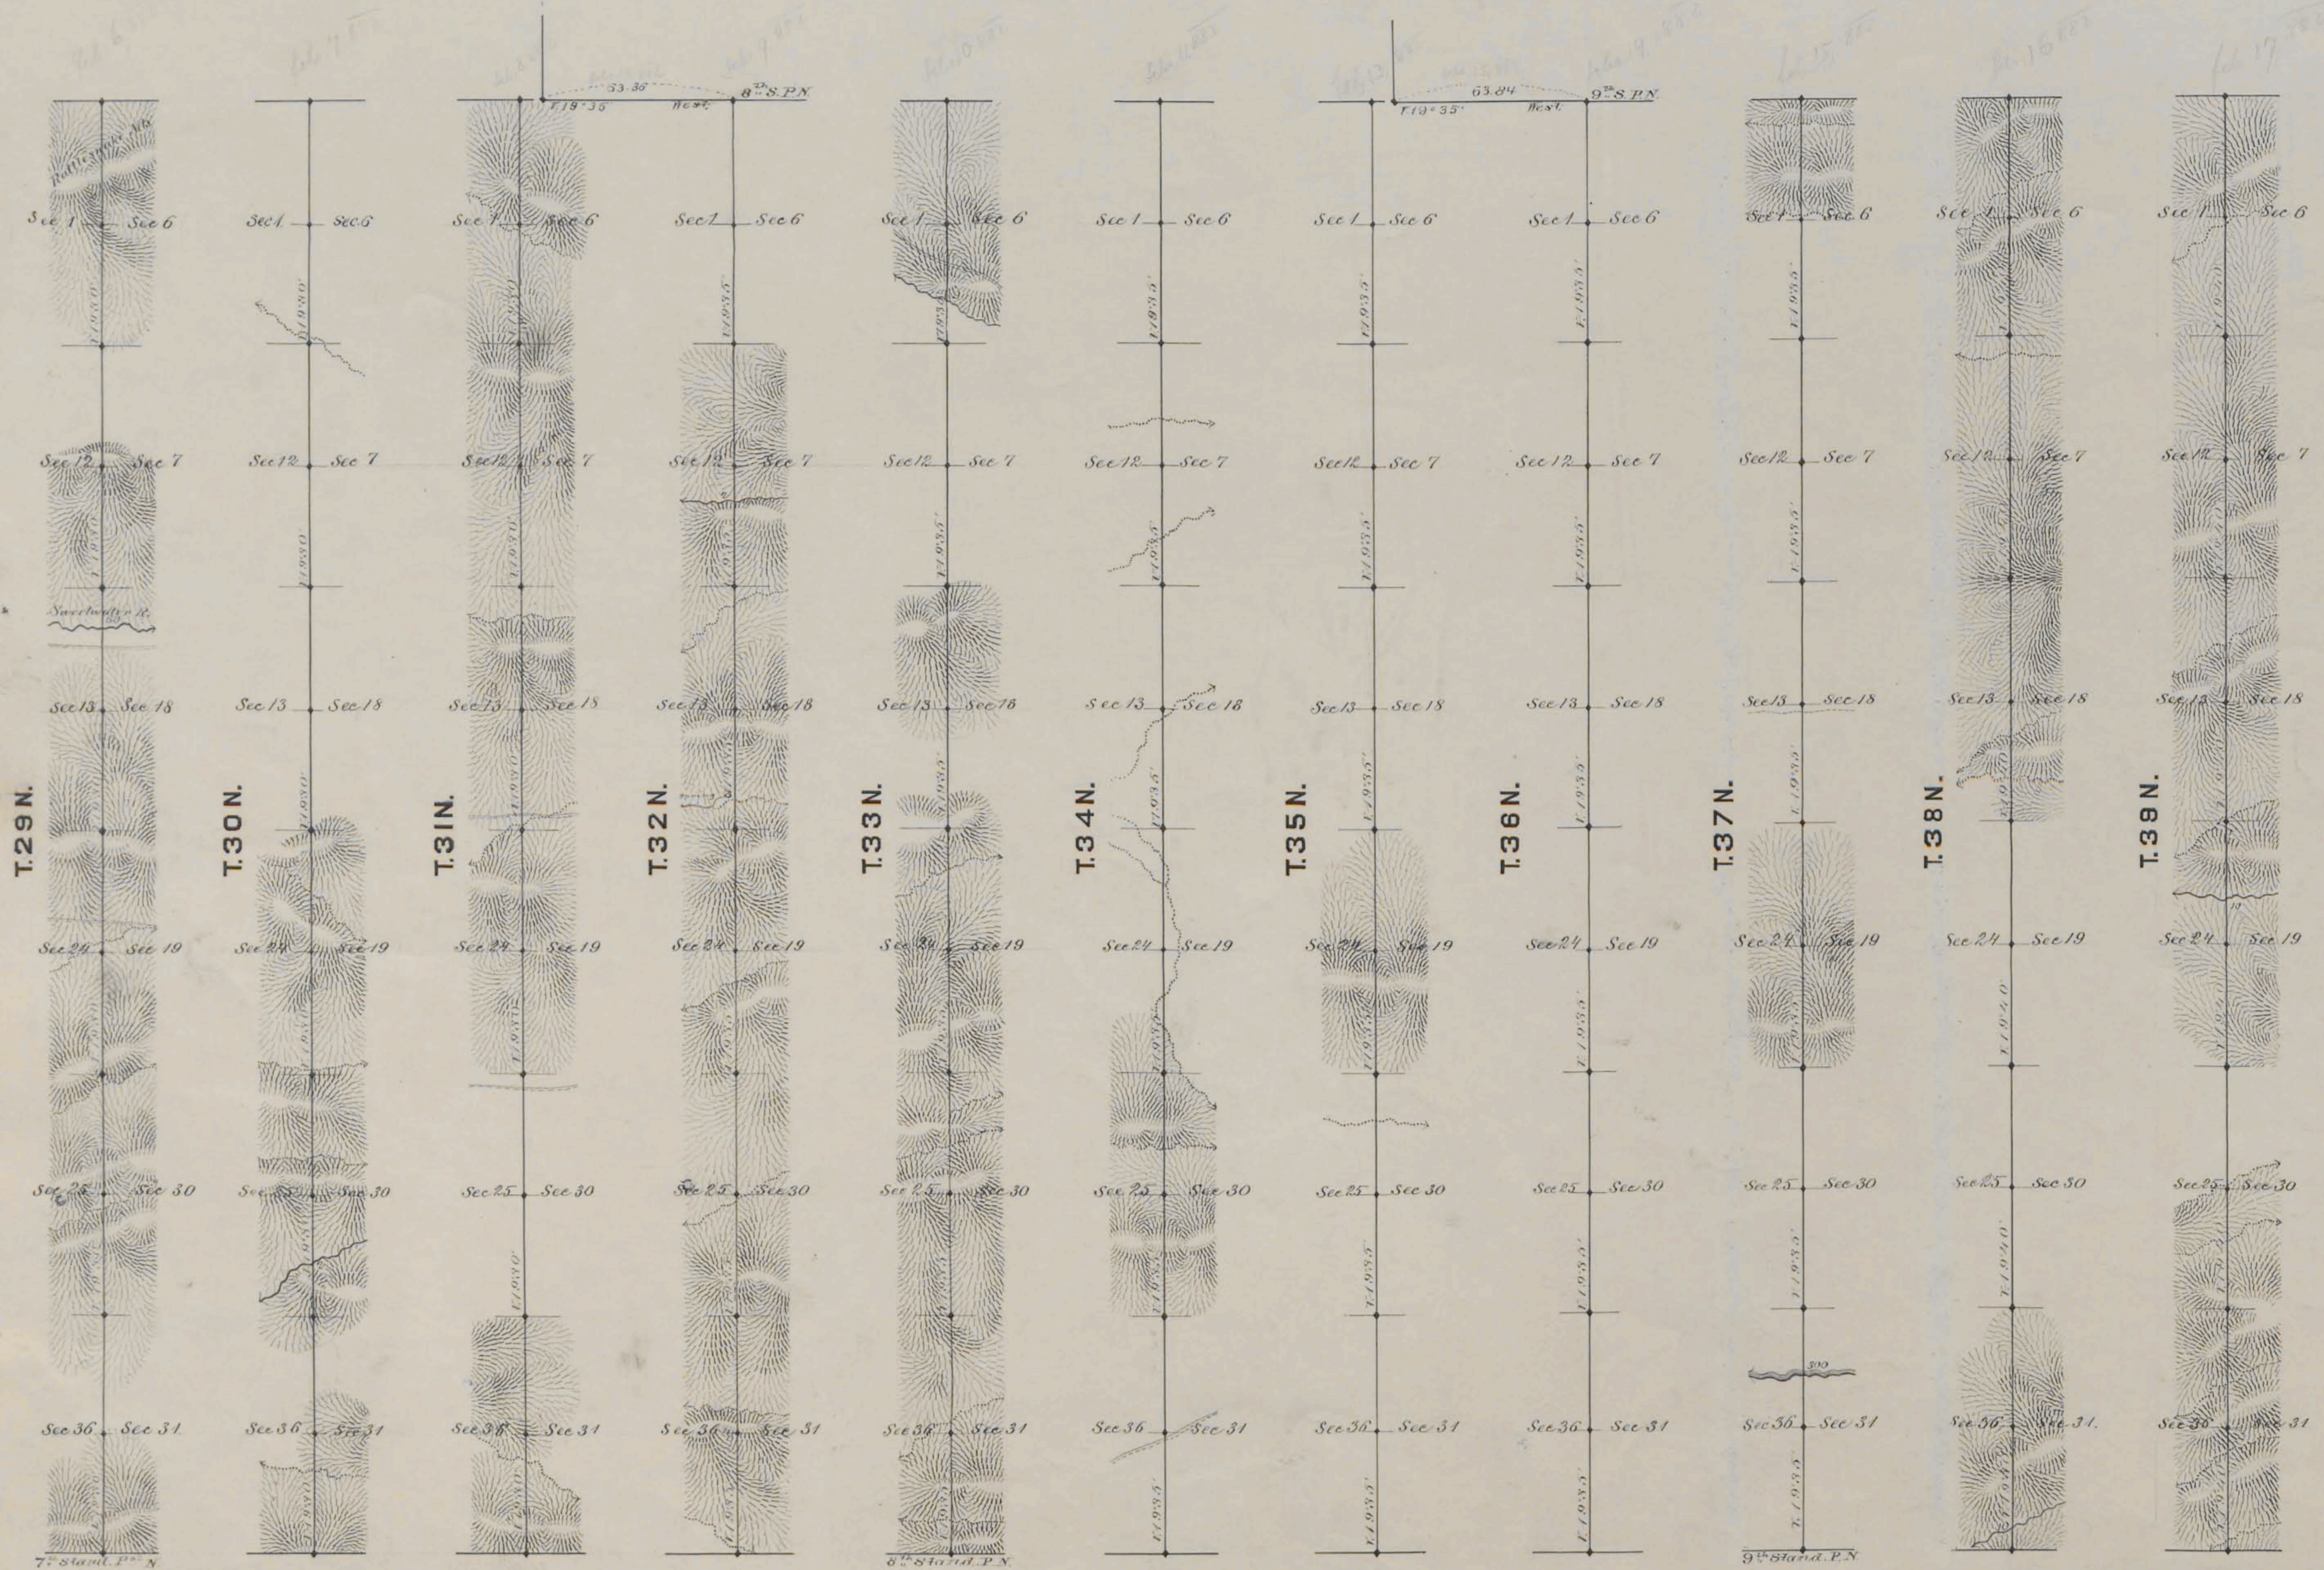

Scale 40 Chains to an inch

Magnetic Variation East

Surveys Designated	By Whom Surveyed	Date of Contract	Amount of Surveys Mls. Chs. lks.	When Surveyed
11th Guide Mer. West	Chas. A. Howey	Jan. 12th 1882	66 00 00	Feb. 6-17. 1882
Connections	" " "	" " "	1 47 80	" " "

I hereby certify that the above diagram of the 11 Guide Meridian West, in Townships 29 to 39 inclusive, Ranges 88 to 89 West of the 6th Principal Meridian, Wyoming Territory, is strictly conformable to the field notes of the survey thereof on file in this Office, which have been examined and Approved

Surveyor Generals Office
Cheyenne Wyoming
December 18th 1882.

Edw. C. David Sur. Genl.

1059

T. 33 N., R. 89 W., Sixth Principal Meridian, Wyoming, Mineral Survey Links

Accession Number(s)	Year(s) of Survey	
		Mineral Survey 712 (Sections 32 and 33)
7556; 7557	1980	https://www.wy.blm.gov/cadastral/mineralsurvey/700-749/ms712.pdf
		Mineral Survey 718 (Sections 27, 28 and 34)
7602; 7603; 7604; 7605	1978	https://www.wy.blm.gov/cadastral/mineralsurvey/700-749/ms718.pdf
		Mineral Survey 726 (Sections 31 and 32)
7613; 7614; 7615; 7616	1978	https://www.wy.blm.gov/cadastral/mineralsurvey/700-749/ms726.pdf