Accession No. 6122

Click Here for Field Notes

Click Here for Exterior Notes

Original

TOWNSHIP No. 36 NORTH, RANGE No. 83 WEST OF THE SIXTH PRINCIPAL MERIDIAN, WYOMING.

DEPENDENT RESURVEY

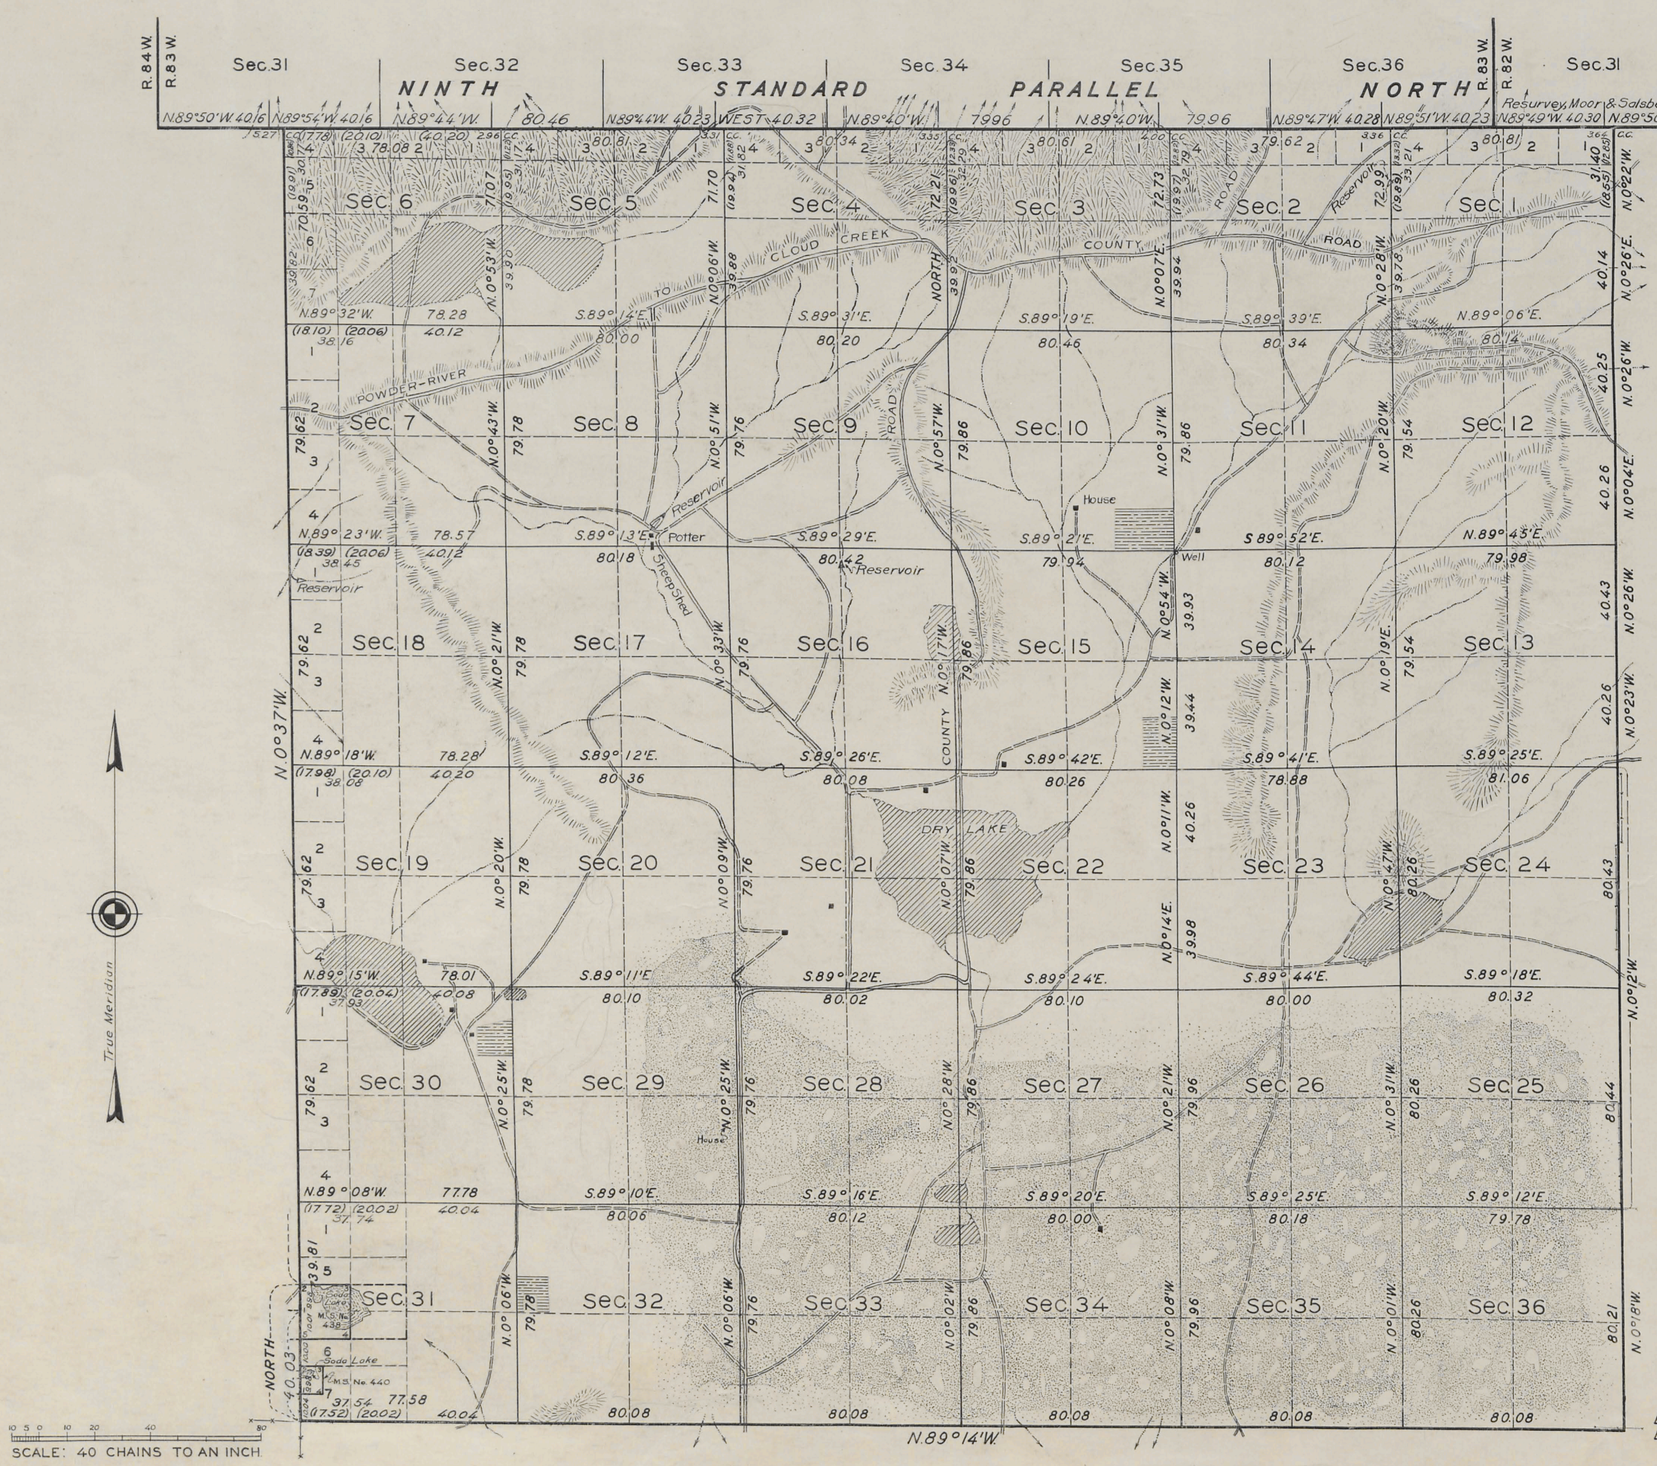

THIS PLAT OF THE RESURVEY OF TOWNSHIP NO. 36 NORTH, RANGE NO. 83 WEST, DELINEATES A RETRACEMENT AND REESTABLISHMENT OF THE LINES OF THE ORIGINAL SURVEY AS SHOWN UPON THE PLAT APPROVED FEBRUARY 23, 1883, IN THEIR TRUE ORIGINAL POSITION ACCORDING TO THE BEST AVAILABLE EVIDENCE OF THE POSITION OF THE ORIGINAL CORNERS; ALL DIFFERENCES BETWEEN THE MEASUREMENTS SHOWN ON THE ORIGINAL PLAT AND THOSE DERIVED IN THE RETRACEMENT HAVE BEEN DISTRIBUTED PROPORTIONALLY BETWEEN ACCEPTED CORNERS IN ACCORDANCE WITH SURVEYING RULES; REFERENCE WILL BE MADE TO THE ORIGINAL PLAT AND TO THE SUPPLEMENTAL PLAT OF SECTION 31, APPROVED JUNE 25, 1923 FOR THE SHOWING OF THE AREAS AND MORE DETAILED DESCRIPTIONS OF THE VARIOUS SMALLER SUBDIVISIONS.

RESURVEY AUTHORIZED BY COMMISSIONER'S LETTER "E" DATED AUGUST 12, 1935.

LIST OF MINERAL CLAIMS

SURVEY NO. 438 NATRONA PLACER
" " 440 ANORTAN "

LATITUDE 43° 02' N.
LONGITUDE 106° 44' W.

AREA RESURVEYED, 22,577.88 ACRES.

LINES DESIGNATED	BY WHOM SURVEYED	GROUP No.	GROUP DATE	MILEAGE MLS.	MILEAGE CHS.	WHEN SURVEYED BEGUN	WHEN SURVEYED COMPLETED
N. & E. EXTERIORS	SALSBERY & MOOR	133	DEC. 12, 1933	6	37.76	FEB. 9, 1934	MAR. 26, 1934
SUBDIVISIONAL	LYTLE, GAYLORD, HILTON	148	AUG. 25, 1936	59	30.97	OCT. 26, 1936	NOV. 5, 1936
CONNECTIONS	" " "	"	" "	0	22.25	" "	" "
S. & W. EXTERIORS	ATHERLY & STOKES	"	" "	11	66.89	SEPT. 19, 1936	OCT 31, 1936
NORTH EXTERIOR	MARK D. KING	146	" "	6	1.76	SEPT. 17, 1936	SEPT. 18, 1936

O.G.G.

OFFICE OF U.S. SUPERVISOR OF SURVEYS
DENVER, COLORADO, MARCH 1, 1937
THE ABOVE PLAT OF TOWNSHIP NO. 36 NORTH, RANGE NO. 83 WEST, OF THE SIXTH PRINCIPAL MERIDIAN, WYOMING, IS STRICTLY CONFORMABLE TO THE FIELD NOTES OF THE RESURVEY THEREOF WHICH HAVE BEEN EXAMINED AND APPROVED.

Martin L. Simon
U.S. SUPERVISOR OF SURVEYS.

DEPARTMENT OF THE INTERIOR
GENERAL LAND OFFICE
WASHINGTON, D.C., JULY 23, 1937
THE RESURVEY REPRESENTED BY THIS PLAT HAVING BEEN CORRECTLY EXECUTED IN ACCORDANCE WITH THE REQUIREMENTS OF LAW AND THE REGULATIONS OF THIS OFFICE, IS HEREBY ACCEPTED.

Antoinette Funk,
ASSISTANT COMMISSIONER.

1251-B

Transmitted to Cheyenne L.O. Nov 6, 1933

RWS

36 - 83

accession no. 1730

(4-675 b)

Original

Supplemental Plat No. 1
Township No. 36 North Range No. 83 West of the Sixth Principal Meridian, Wyoming

Scale 1 in. = 500 ft.

Survey accepted G. L. O.
August 31 1923

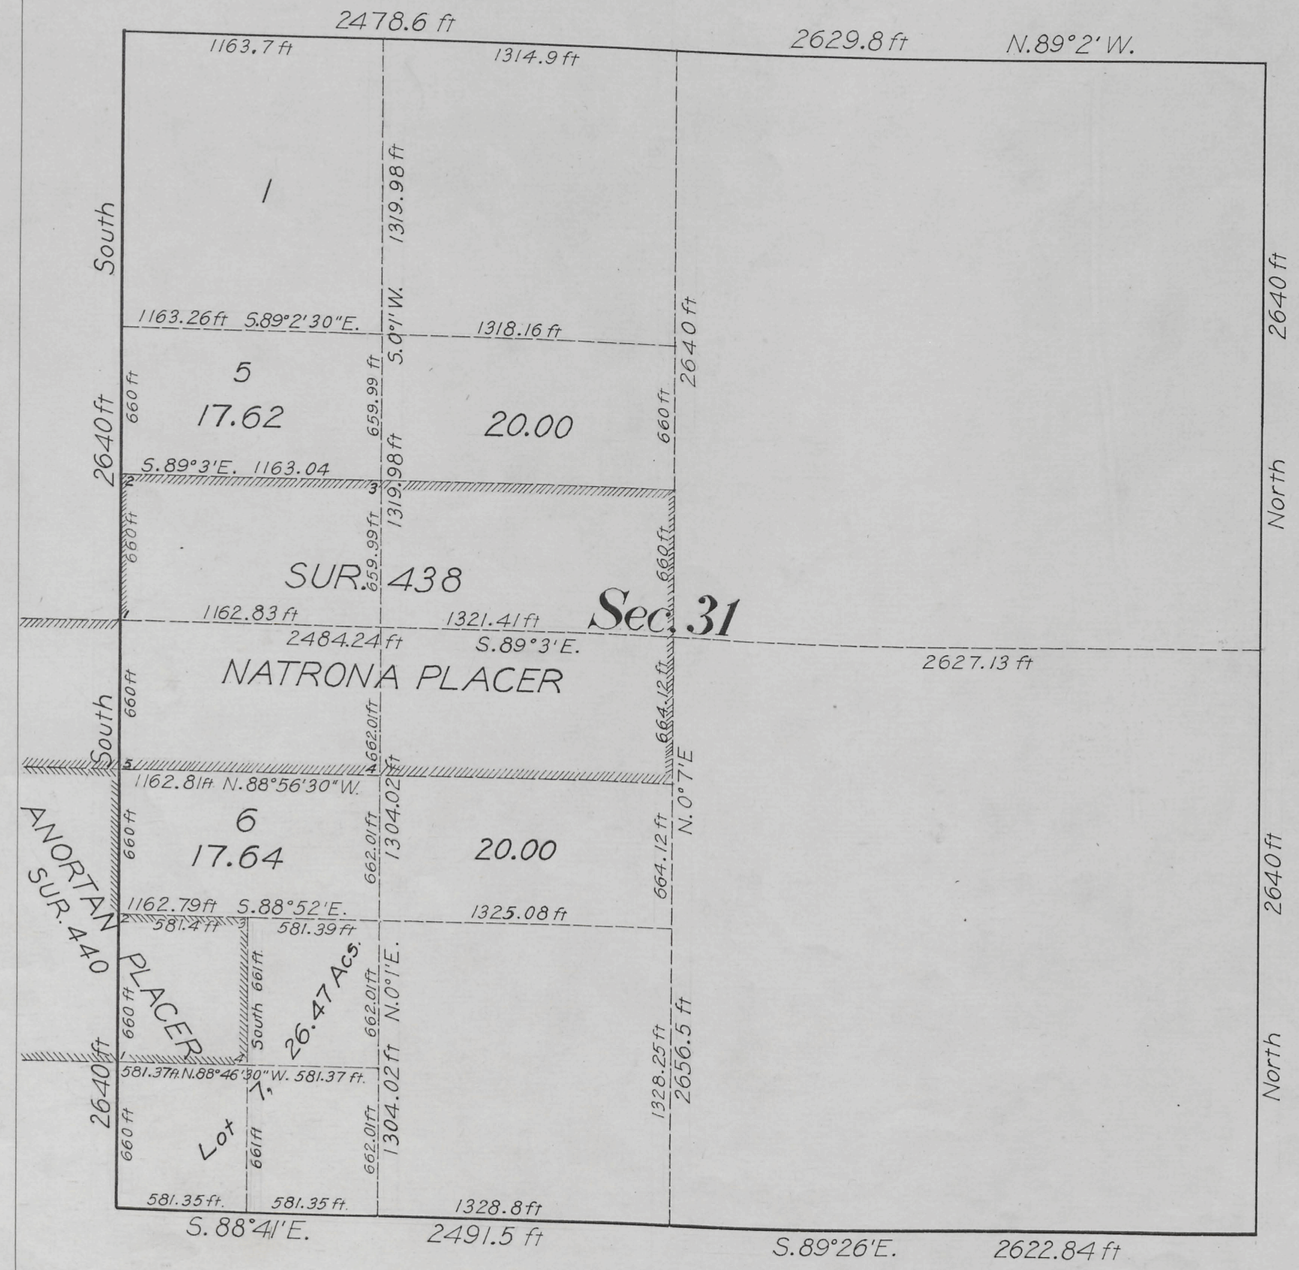

This Supplemental Plat No. 1, Township No. 36 North, Range No. 83 West, of the Sixth Principal Meridian, Wyoming, survey and plat approved February 23, 1883, is prepared in accordance with directions given in Commissioner's letter "N" dated March 15, 1923, for the purpose of showing the segregation in Section 31, of patented Mineral Surveys Nos. 438 and 440, Natrona and Anortan Placers, in order to accommodate S.R.H.E. 030448 Douglas series; and is hereby approved.

Office of U. S. Surveyor General,
Cheyenne, Wyoming, June 25, 1923.

Clyde W. Athey
Surveyor General.

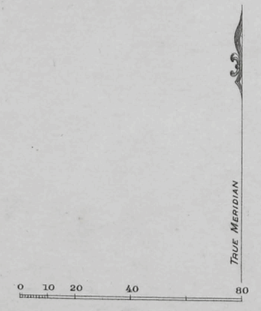

Scale 40 Chains to an inch
Mean Magnetic Declination

Surveys Designated	By Whom Surveyed	Group		Amount of Surveys			When Surveyed	
		No.	Date	Mls.	chs.	lks.	Begun	Completed

The above map of Township No. ..... Range No. ..... of the ..... Meridian ..... is strictly conformable to the field notes of the survey thereof on file in this office, which have been examined and approved

U. S. Surveyor General's Office.

Surveyor General.

A. Hoen & Co. Lith. Baltimore.

12.51-A

Transmitted to Douglas Land Office September 6, 1923.

36 - 83

Click Here for Field Notes

1729

TOWNSHIP No. 36 NORTH, RANGE No. 83 WEST of the 6TH Principal MERIDIAN.

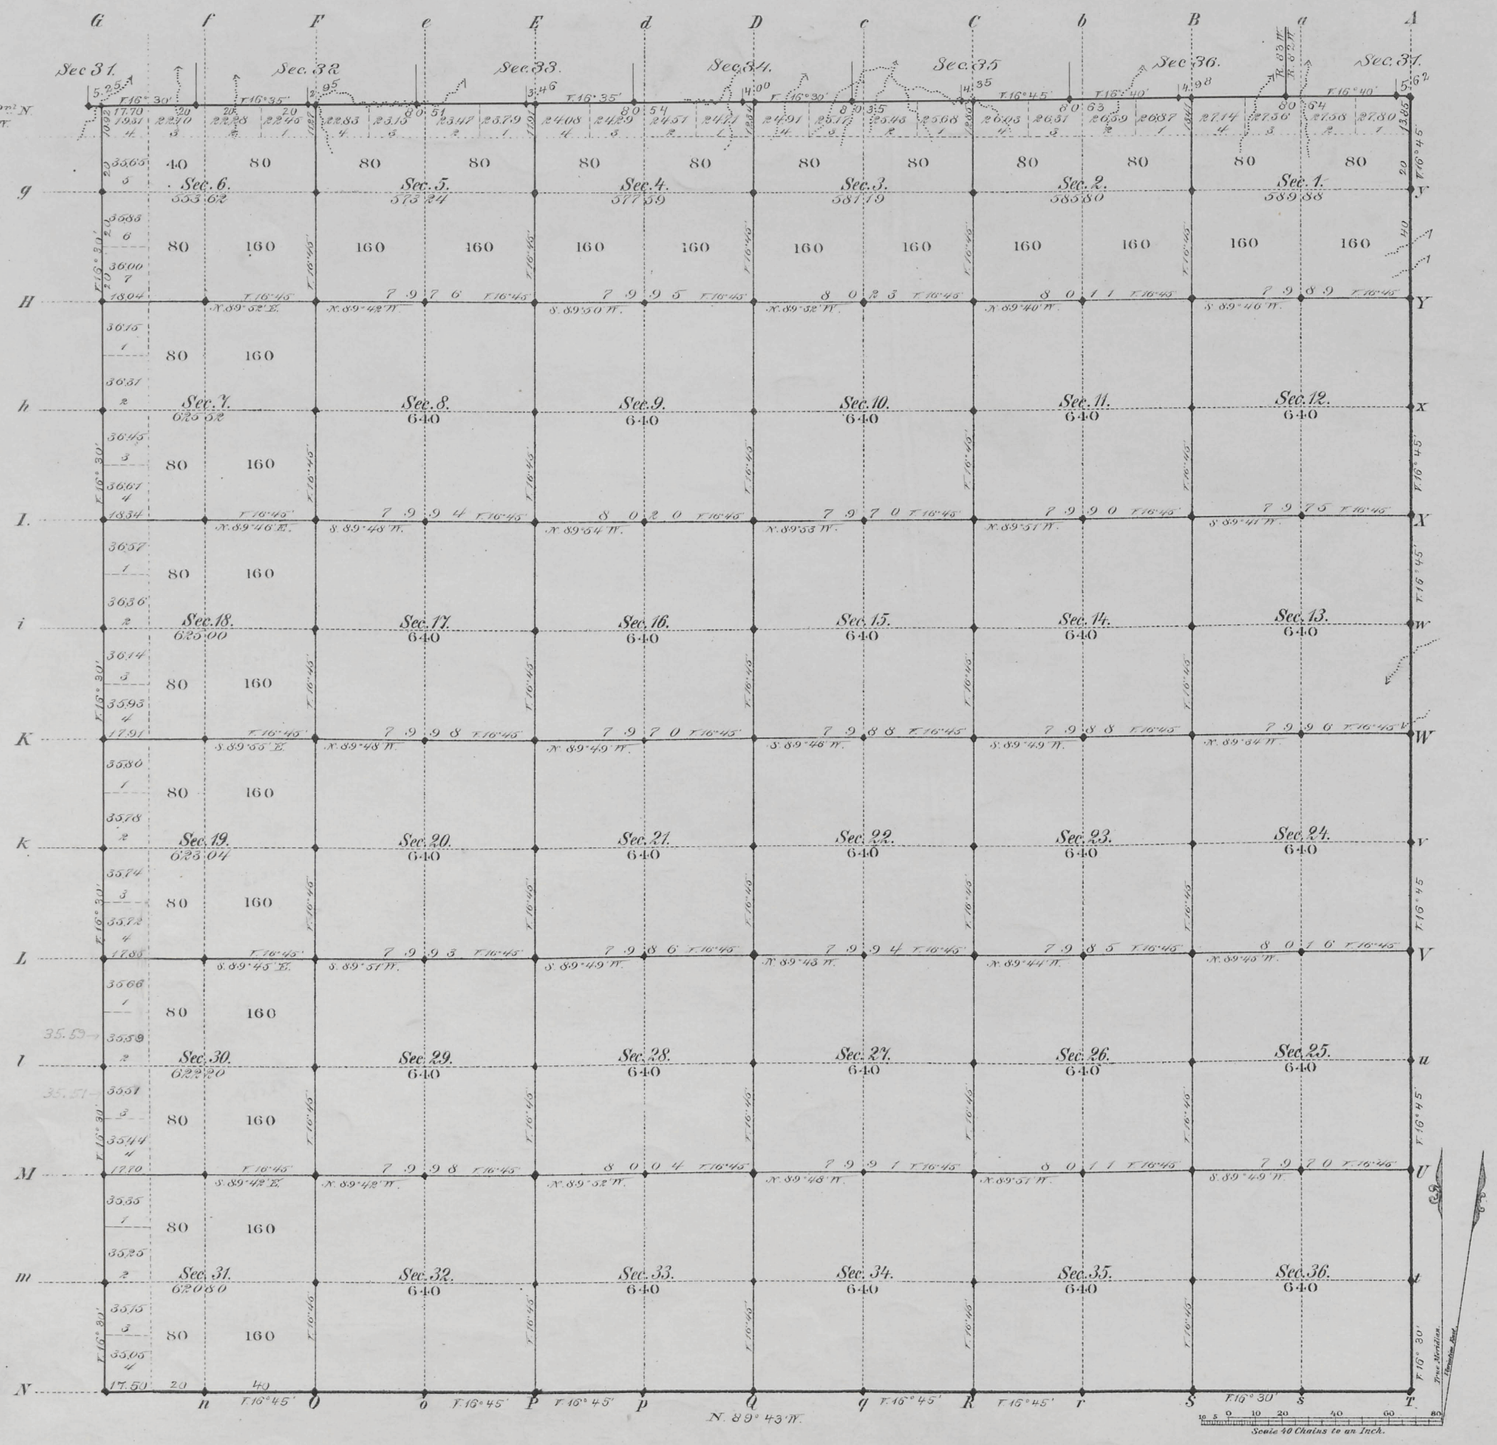

Total number of Acres. 2257788

Surveys Designated	By Whom Surveyed	Date of Contract	Amount of Surveys Mls.	Chs.	Lks.	When Surveyed	Magnetic Declination
E. S. & W. Township lines	F. O. Sawin	May 15, 1882	17	62	27	June 27, July 5 & 6, 1882	16° 42' East
Subdivisions	J. B. Menardi	" " "	59	29	93	July 31 - Aug. 5, 1882	16° 45' " "
Connections	" " "	" " "		19	74	" " "	
9th Stand. Pnl. N.	" " "	" " "	6	00	37	July 17, 1882	

The above Map of Township No. 36 North Range No. 83 West of the Sixth Principal Meridian Wyoming Territory is strictly conformable to the field notes of the survey thereof on file in this Office, which have been examined and approved.

Surveyor General's Office,
Cheyenne Wyoming
February 23rd, 1883

Edw. C. David
Sur. Genl.

A. Gast & Co. St. Louis, Mo.

1251

36 - 83

(17)
Indexed

accession no. 1705

Click Here for Field Notes

Retracement Notes, All or Part

88

EXTERIOR LINES.

Scale 3 miles to 1 inch. Magnetic Variation E.

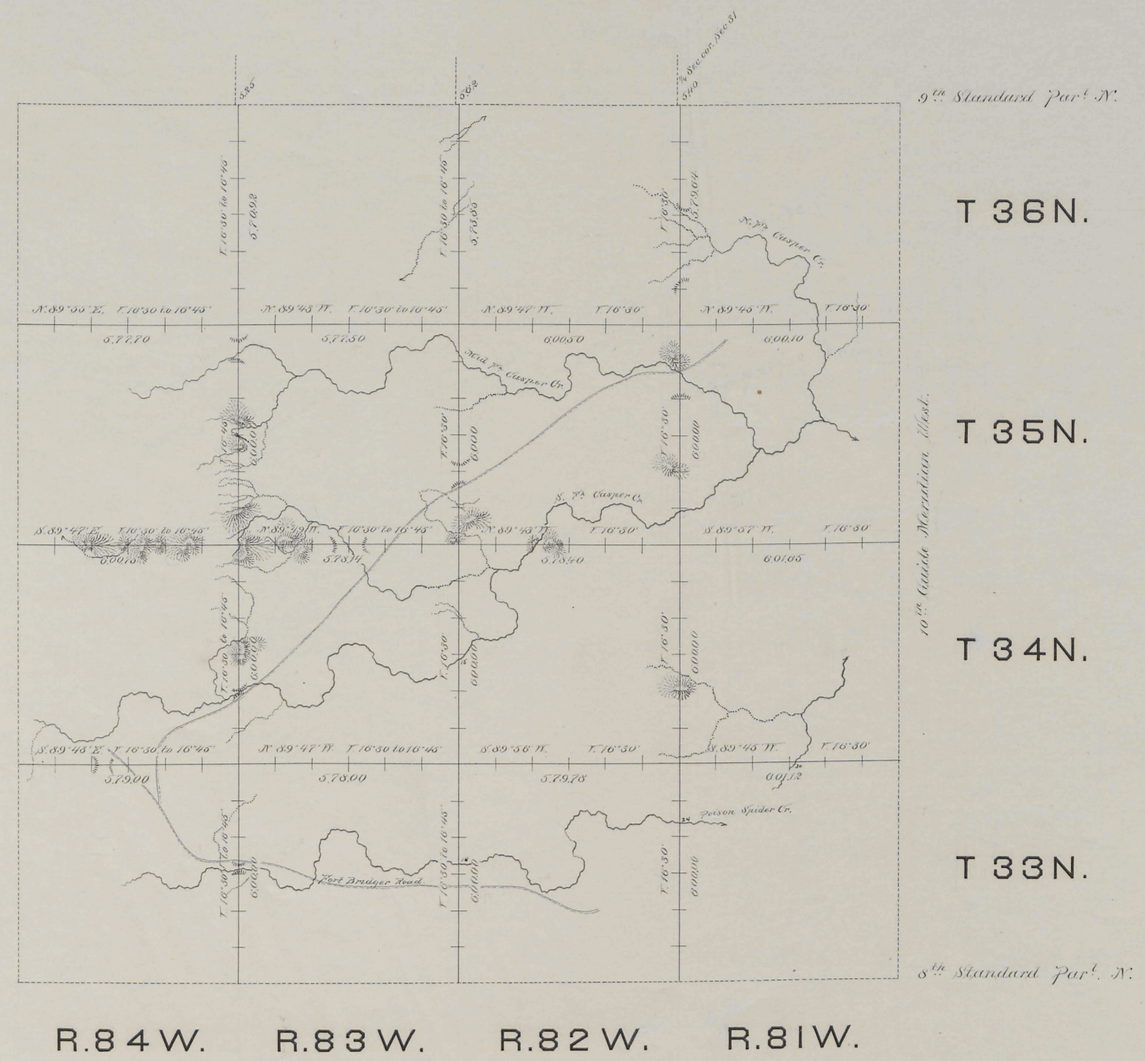

Surveys Designated	By Whom Surveyed	Date of Contract.	Amount of Surveys			When Surveyed
			mls.	chs.	lks.	
Exterior lines	F. O. Sawin	May 15, 1882	143	37	05	June 16-July 6, 1882.
Connections	- - -	- - -		10	27	- - -

I hereby certify that the above diagram of Townships No. 33, 34, 35 & 36 North, Ranges No. 81, 82, 83 & 84, West of the 6th Principal Meridian, Wyoming Territory, is strictly conformable to the field notes of the survey thereof on file in this Office, which have been examined and approved.

Surveyor Generals Office,
Cheyenne Wyo. Feby. 21st 1883.

Edw. C. David
Sur. Gen.l

Township 36 North, Range 83 West, Sixth Principal Meridian, Wyoming

Click on the survey number to view the plat(s).

Mineral Survey No.	Section 1	2	3	4	5	6	7	8	9	10	11	12	13	14	15	16	17	18	19	20	21	22	23	24	25	26	27	28	29	30	31	32	33	34	35	36
438																															**X**					
440																															**X**					