Click Here for Field Notes

6998

ORIGINAL

TOWNSHIP 37 NORTH, RANGE 89 WEST OF THE SIXTH PRINCIPAL MERIDIAN, WYOMING.

DEPENDENT RESURVEY

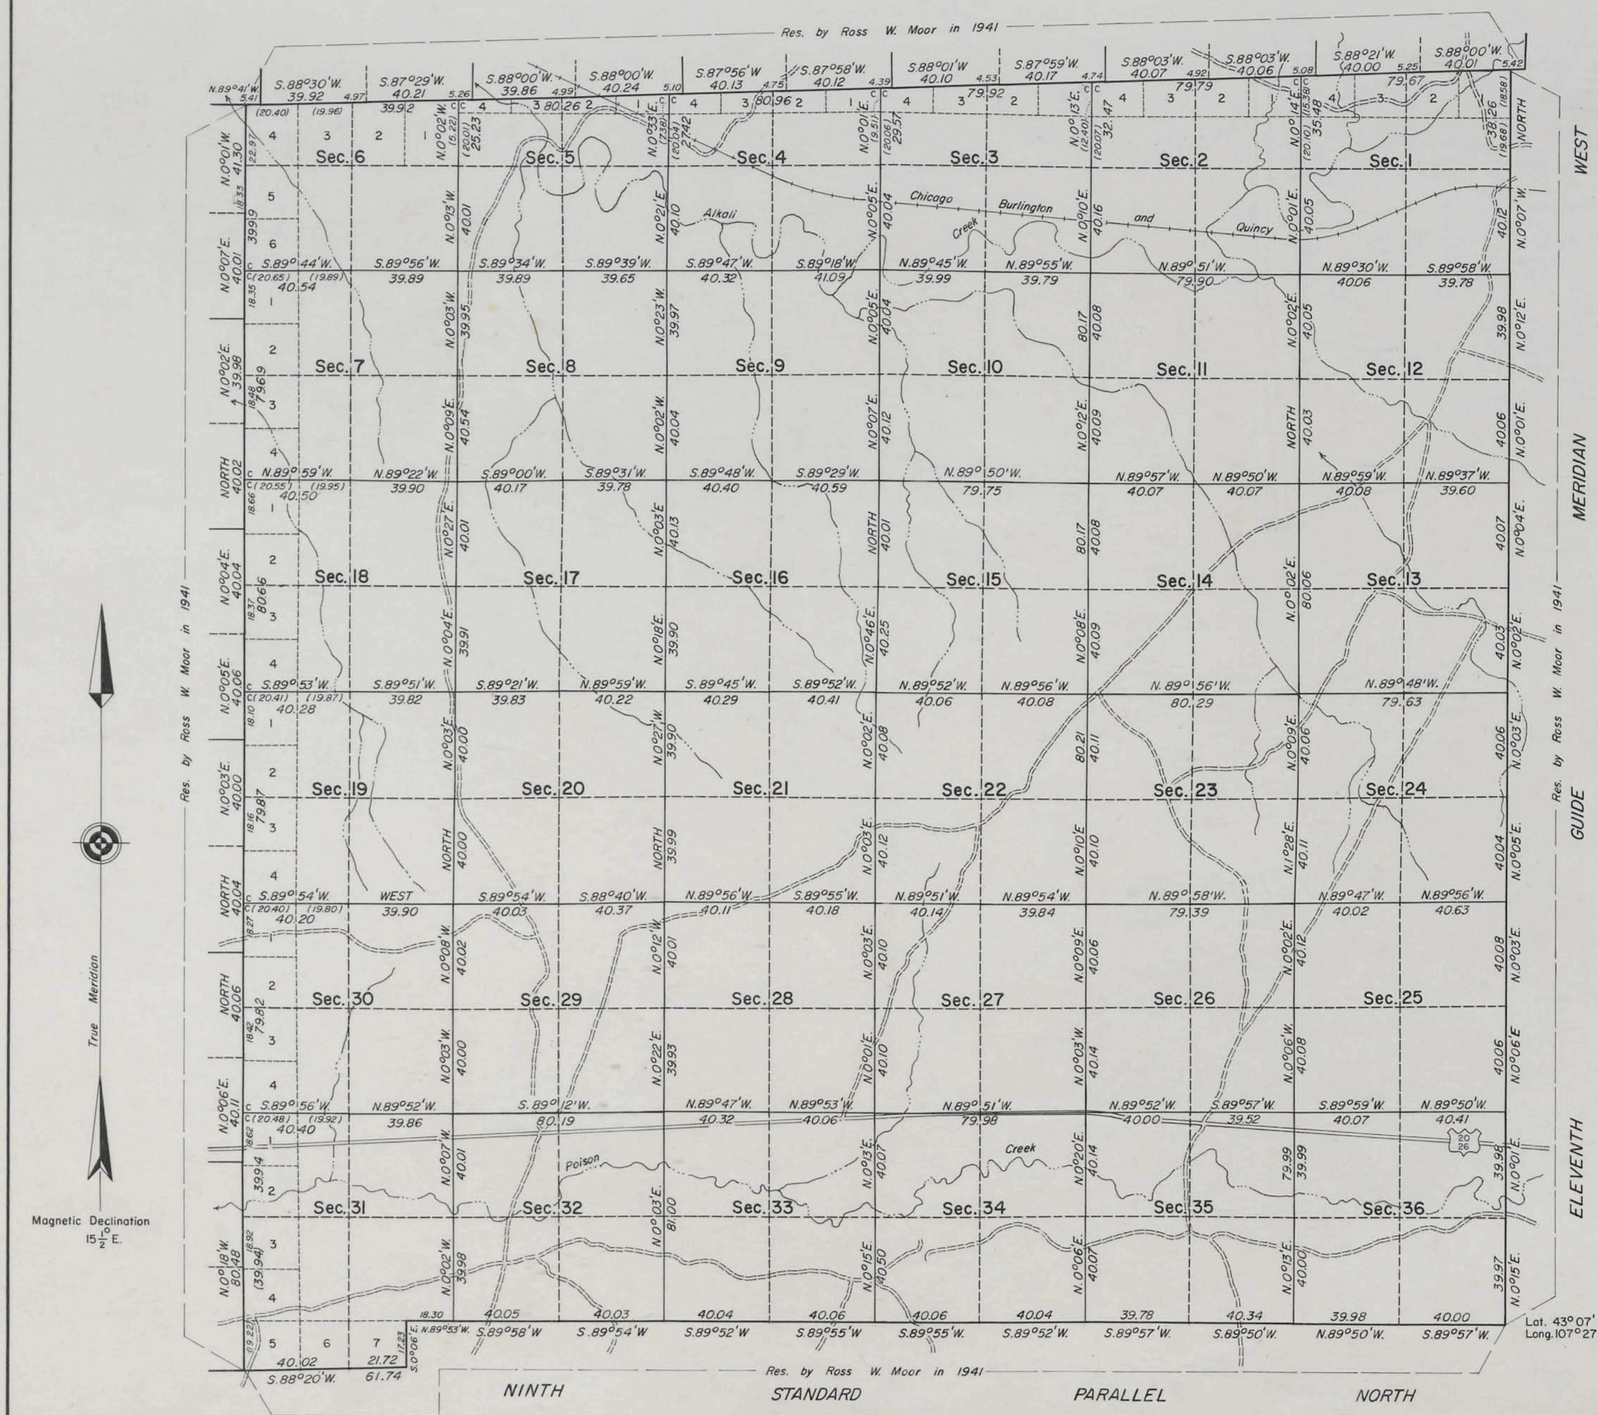

Area Resurveyed 22,711.84 Acres

This plat represents a retracement and reestablishment of the subdivisional lines, designed to restore the corners in their true original locations according to the best available evidence. The lottings and areas are as shown on the plat approved June 7, 1898.

The history of prior surveys is contained in the field note record.

Survey executed by Clifford A. Robinson, Supervisory Surveying Technician, beginning September 16, 1964, and completed October 14, 1964, pursuant to Special Instructions for Group No. 296, Wyoming, dated August 4, 1964.

UNITED STATES DEPARTMENT OF THE INTERIOR
BUREAU OF LAND MANAGEMENT
Washington, D. C. May 4, 1966

This plat is strictly conformable to the approved field notes, and the survey, having been correctly executed in accordance with the requirements of law and the regulations of this Bureau, is hereby accepted.

For the Director

E. E. Remington

Chief, Division of Engineering

Lat. 43° 07' 40.8" N.
Long. 107° 27' 26.1" W.

W.H.B.

2777-A

37-89

Click Here for Field Notes

Accession No. 4700

Township No. 37 North, Range No. 89 West of the 6th Principal Meridian

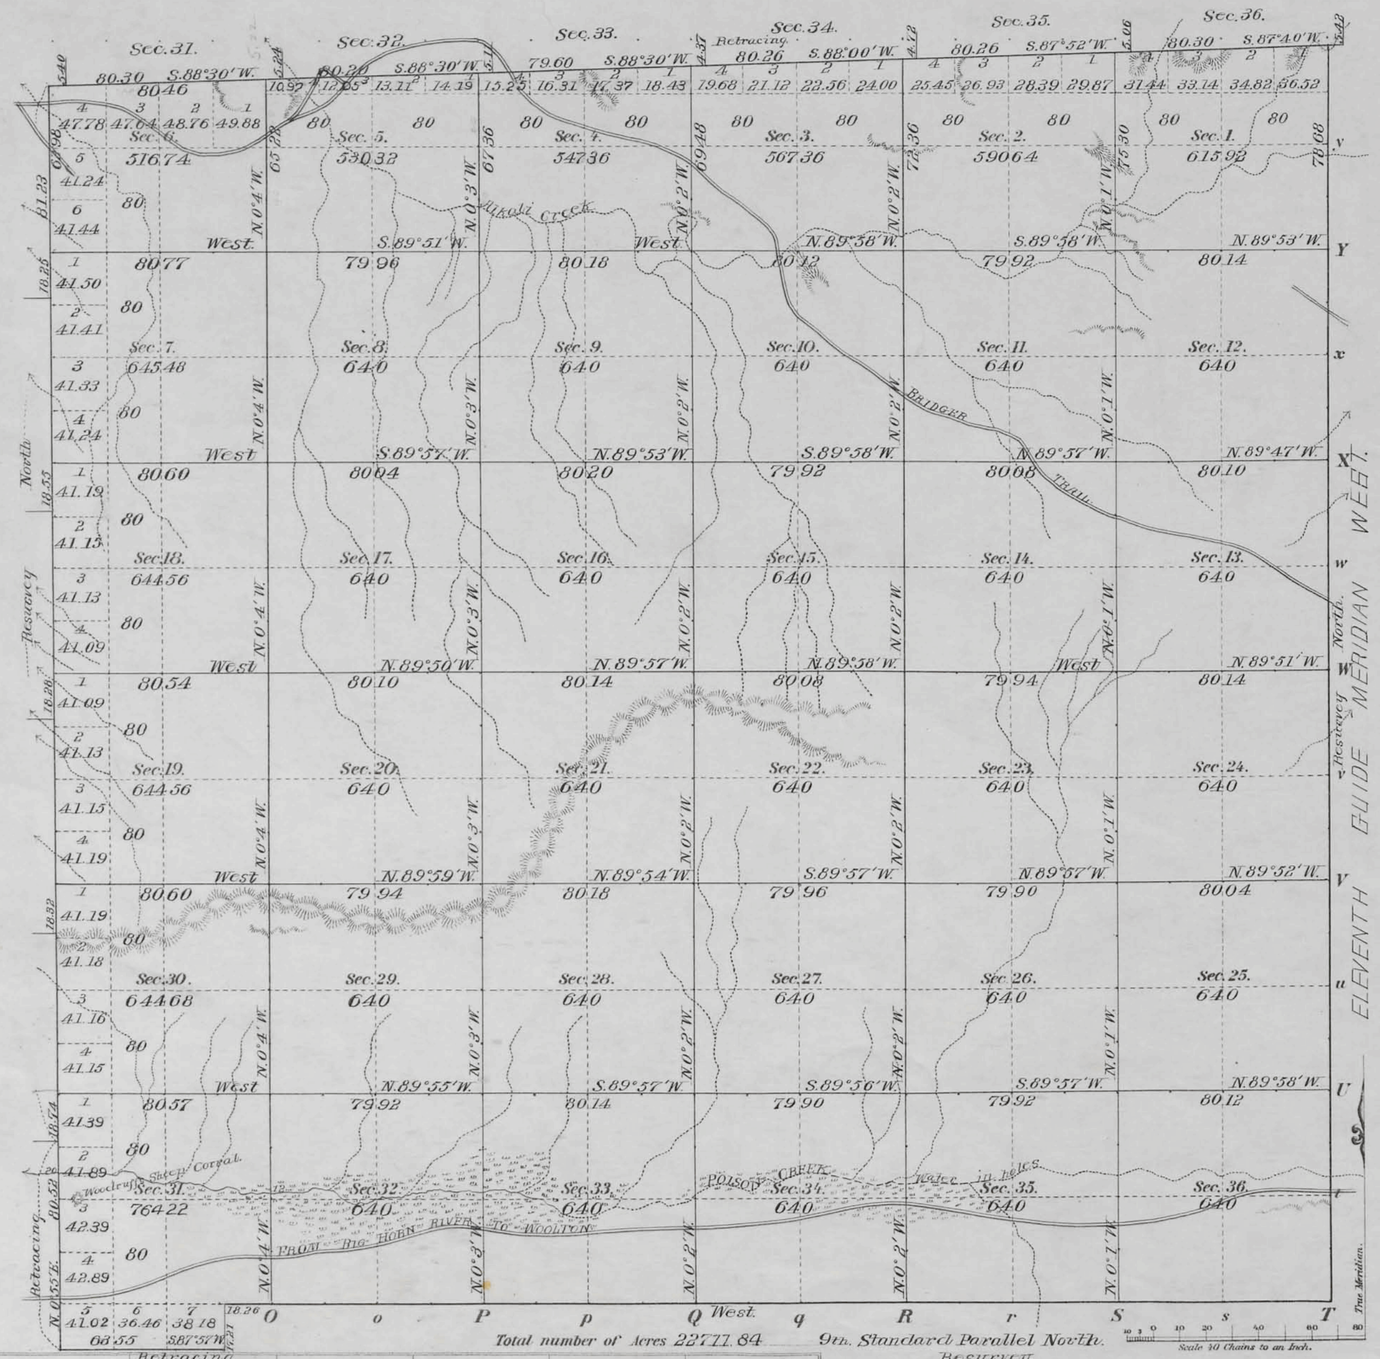

Total number of Acres 22771.84

9th. Standard Parallel North.

Surveys Designated	Retracing. By Whom Surveyed	Date of Contract No.	Amount of Surveys M.	Ch.s	Lks	When Surveyed
Resurvey E. S.th W. Township lines	J. Frank Warner	266 Apr. 23, 1897	16	18	17	June 28- July 19, 1897.
Subdivisions	"	" "	59	33	88	July 19-25, "
Connections.	"	" "	1	36	64	" " "
Retracing N.S. and W. Bdrs.	"	" "	7	64	99	" " "
East Boundary	Curtis & Libby	213 May 18, 1883	5	78	68	August 11, 1883.
S. and W. Bdrs.	John E. Shannon	237 June 18, 1890	12	00	00	October 7-13, 1890.
North Boundary	Shannon & Gilcrest	253 Feby 21, 1893	5	79	90	June 21, 1893.

Meanders of

Posts	Courses	Ch.s Lk.s	Posts	Courses	Ch.s Lk.s	Posts	Courses	Ch.s Lk.s

Latitude	43° 07' N.
Longitude	107° 27' W.
Mean Mag. Decl.	16° 30' E.

The above Map, of Township No. 37 North of Range No. 89 West of the 6th Principal Meridian, Wyoming, is strictly conformable to the field notes of the survey thereof on file in this Office, which have been examined and approved.

Surveyor Generals Office.
Cheyenne, Wyo. June 7, 1898.

Alpheus P. Hansson
Sur.r Gen.l

Approved by Comm. letter June 1-1899

THE ROBB PETERS CO. LITHO., WASHINGTON, D. C.

2777

37 - 89

Click Here for Field Notes

ORIGINAL

TOWNSHIP Nos. 37 - 40 NORTH, RANGE Nos. 89 - 92 WEST OF THE 6th. PRINCIPAL MERIDIAN, WYO.

DEPENDENT RESURVEY OF EXTERIOR LINES

SHEET 2 OF 2

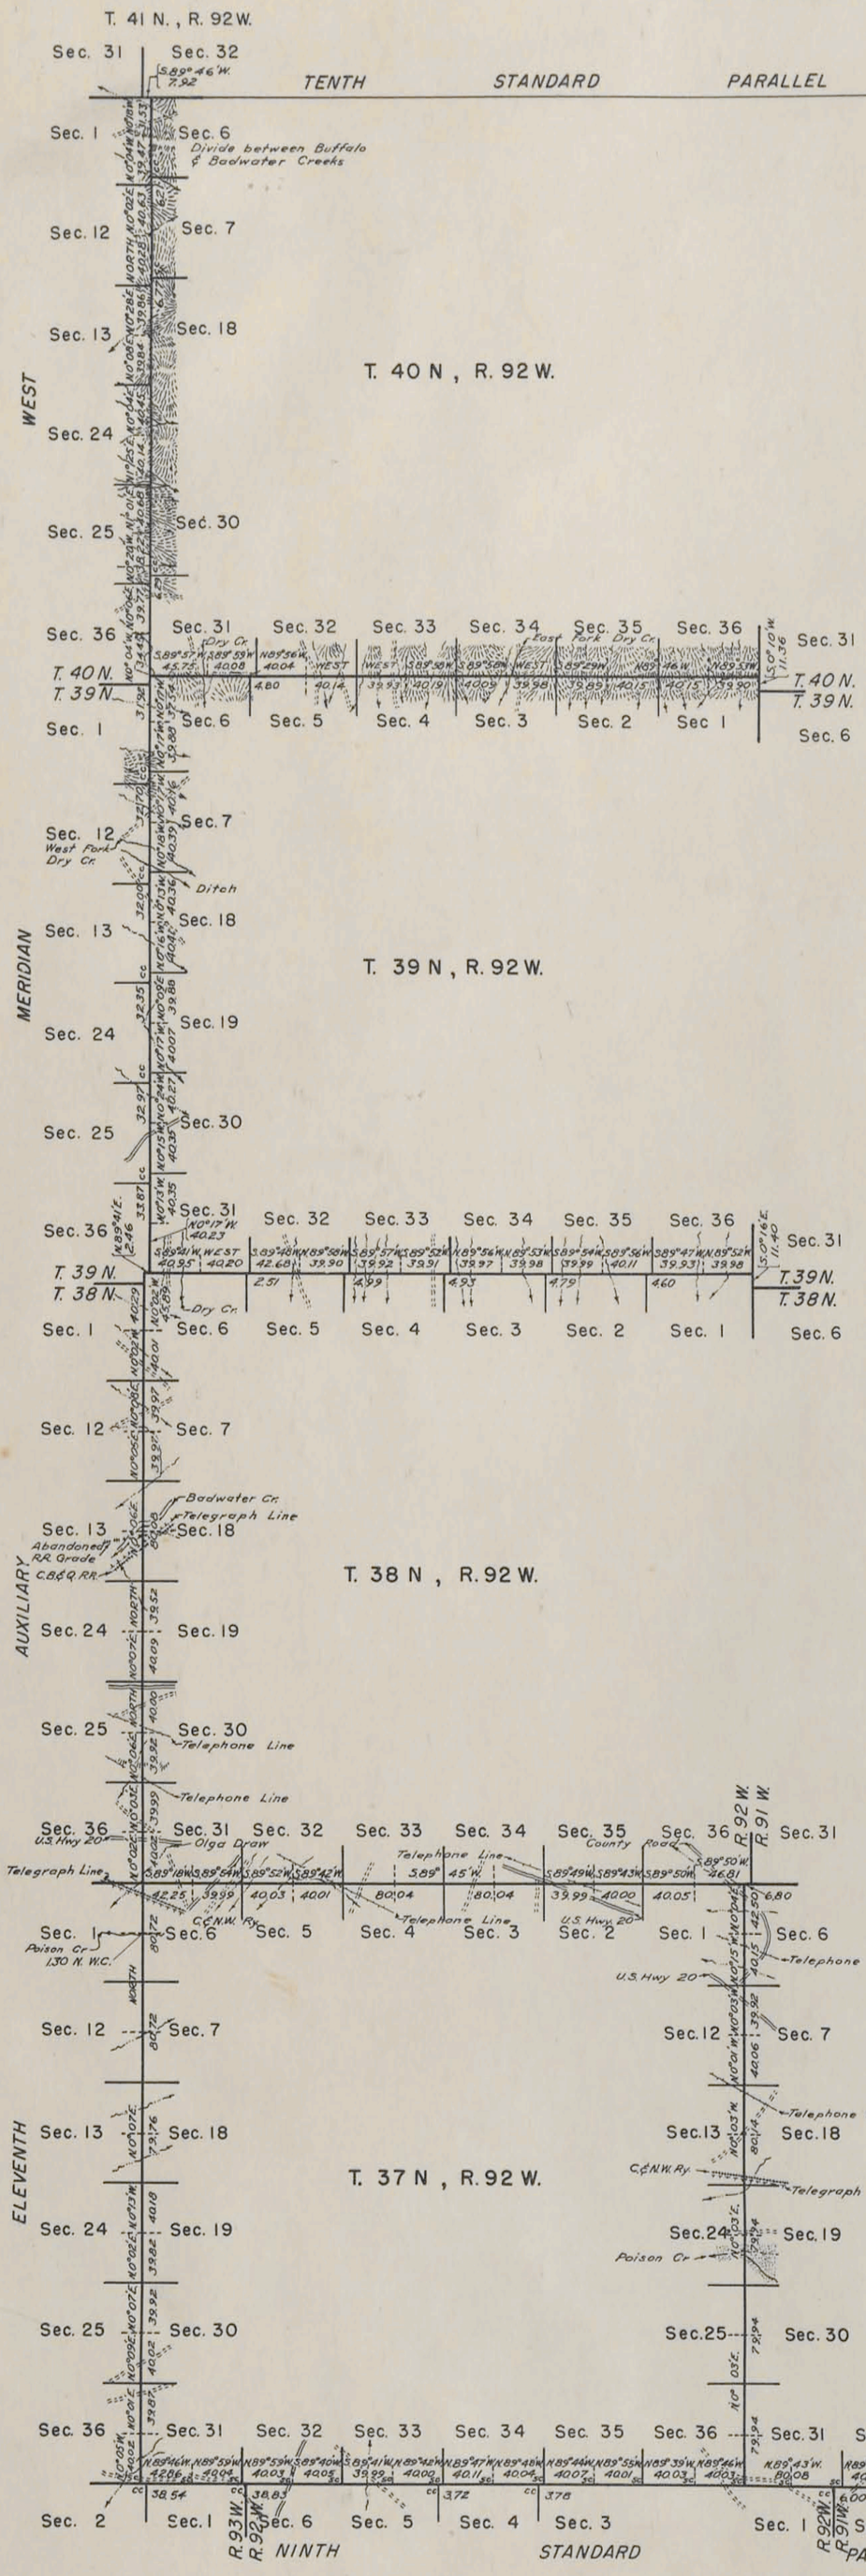

Memorandum

This plat delineates a retracement and reestablishment of the lines of the original survey in their true original positions according to the best available evidence of the position of the original corners; all differences between the measurements shown on the original plat and those derived in the retracement have been distributed proportionally between accepted corners in accordance with surveying rules.

Resurvey authorized by "Commissioner of the General Land Office letter "E" dated August 18, 1939

50 25 0 50 100 150 200 250

SCALE : 1 INCH = 100 CHAINS

LINES DESIGNATED	BY WHOM SURVEYED	GROUP N°	DATE OF SPECIAL INSTRUCTIONS	WHEN SURVEYED	
				BEGUN	COMPLETED
Exteriors	Ross W. Moor	188	February 19, 1941	June 3, 1941	August 6, 1941

UNITED STATES DEPARTMENT OF THE INTERIOR
BUREAU OF LAND MANAGEMENT

Denver, Colorado, October 27, 1947.

This plat is strictly conformable to the field notes of the survey which have been examined and approved.

Earl G. Harrington

Acting Assistant Chief Cadastral Engineer.

Washington, D. C., July 7, 1948.

The survey represented by this plat, having been correctly executed in accordance with the requirements of law and the regulations of this office, is hereby accepted.

For the Director:

William A. Richards

Acting Chief, Branch of Surveys

Aggs. No. 6448.

J.B.M.

Filed Jan 15, 1949

3053

Click Here for Field Notes

ORIGINAL

TOWNSHIP Nos. 37-40 NORTH, RANGE Nos. 89-92 WEST OF THE 6th. PRINCIPAL MERIDIAN, WYO.

DEPENDENT RESURVEY OF EXTERIOR LINES

SHEET 1 OF 2

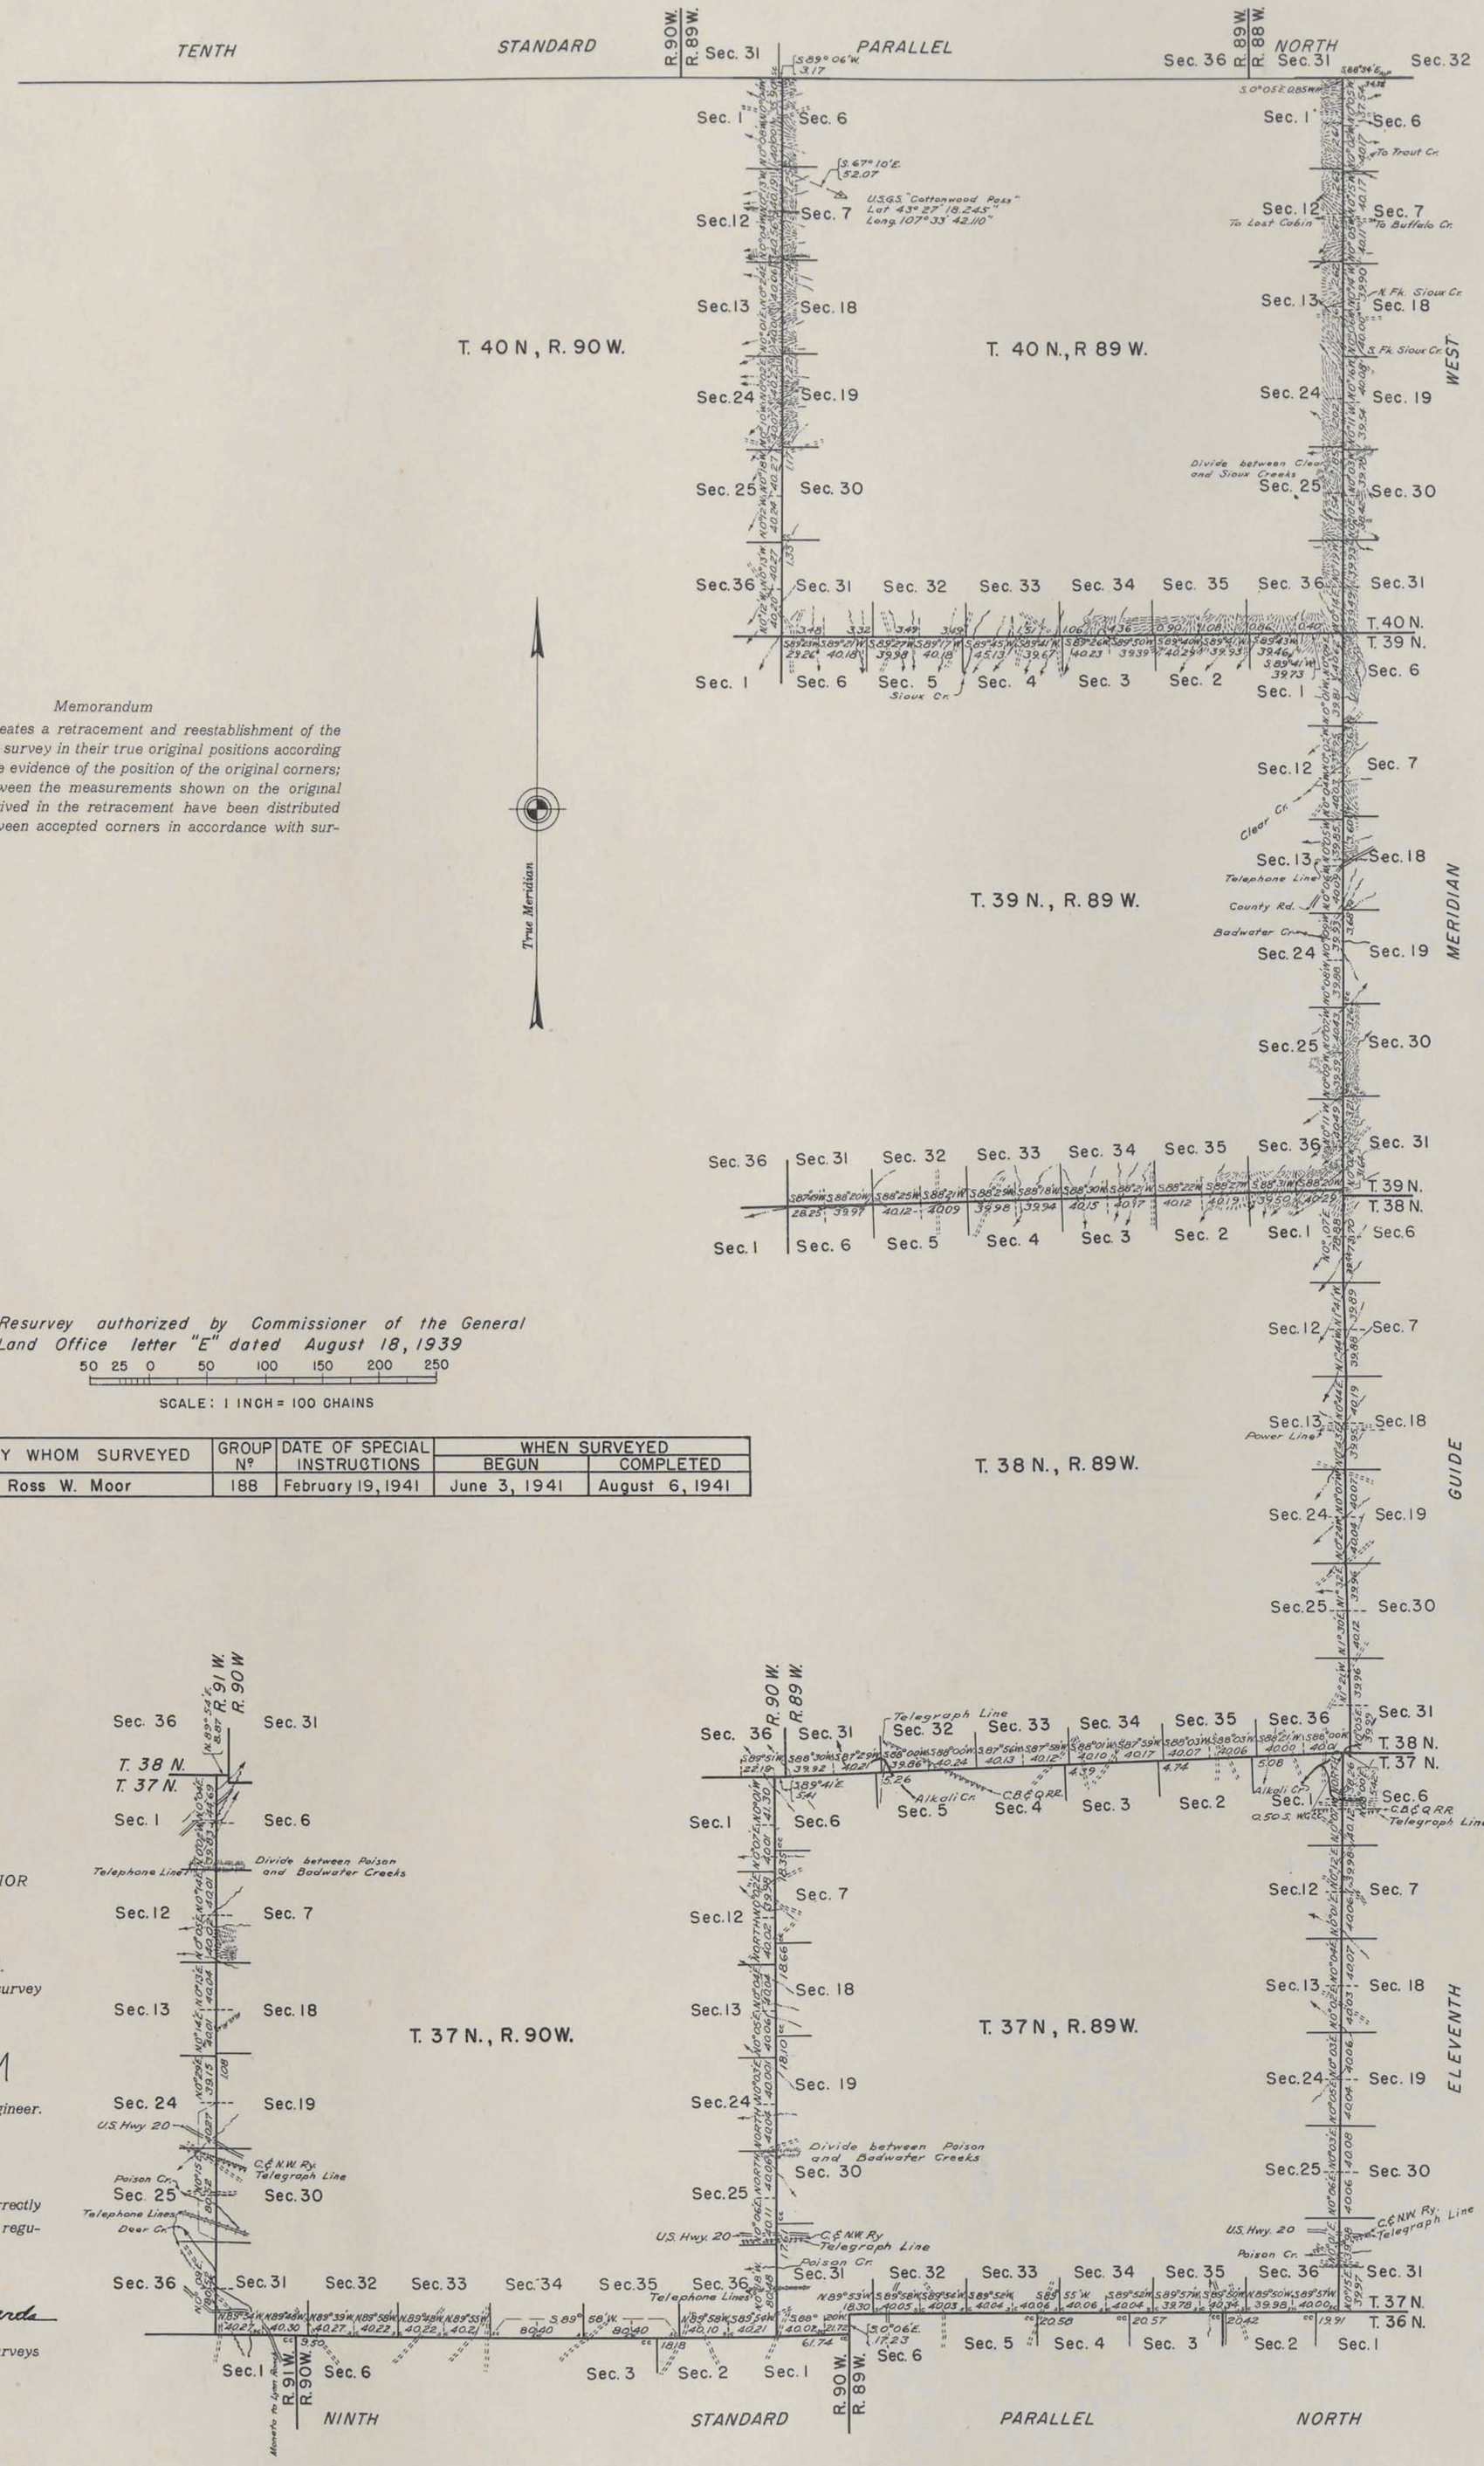

Memorandum

This plat delineates a retracement and reestablishment of the lines of the original survey in their true original positions according to the best available evidence of the position of the original corners; all differences between the measurements shown on the original plat and those derived in the retracement have been distributed proportionally between accepted corners in accordance with surveying rules.

Resurvey authorized by Commissioner of the General Land Office letter "E" dated August 18, 1939

50 25 0 50 100 150 200 250

SCALE: 1 INCH = 100 CHAINS

LINES DESIGNATED	BY WHOM SURVEYED	GROUP Nº	DATE OF SPECIAL INSTRUCTIONS	WHEN SURVEYED	
				BEGUN	COMPLETED
Exteriors	Ross W. Moor	188	February 19, 1941	June 3, 1941	August 6, 1941

UNITED STATES DEPARTMENT OF THE INTERIOR
BUREAU OF LAND MANAGEMENT

Denver, Colorado, October 27, 1947.

This plat is strictly conformable to the field notes of the survey which have been examined and approved.

Earl G. Warrington

Acting Assistant Chief Cadastral Engineer.

Washington, D. C., July 7, 1948.

The survey represented by this plat, having been correctly executed in accordance with the requirements of law and the regulations of this office, is hereby accepted.

For the Director:

William F. Richards

Acting Chief, Branch of Surveys

Aces. No. 6447

J.B.M.

3052

Filed Grie 15-1949

Click Here for Field Notes

4692

TOWNSHIP EXTERIORS

This Plat
of the
North and East Boundaries of
T. 37N., R. 92W.;
The resurvey of the 9th Standard
Parallel North, through Rgs. 89, 91
and 92W.
The 11th Guide Meridian W., through
Tps. 37 and 39 N.,
The North and East Boundaries
of Tps. 37 N., Rgs. 90 and 91 W.,
The North Boundary of T. 39 N.,
R. 89 W.,
The North and East Boundaries
of T. 38 N., R. 92 W
and the Retracing of
The North, South and West Bdr's.
of T. 38 N., R. 89 W. and
The North and West Boundaries
of T. 38 N., R. 90 West of the
Sixth Principal Meridian,
Wyoming,
is strictly conformable to the field
notes of the survey thereof
by
J. Frank Warner, U.S. Dep. Surv.
under his
Contract No 266,
dated, April 23, 1897,
which have been examined, approved
and filed in this office.

U.S. Surv. Genl's Office
Cheyenne, Wyoming,
June 7, 1898.

Alpheus B. Harrison
U.S. Surv. Genl.

Table of Mileage

Surveys Designated	Amount Mls.	Chs.	Lks.	When Surveyed
Township lines	12	11	58	May 25-29, 1897
Connecting lines		6	80	" 28, "
Standard lines Resurveys	29	21	78	May 31-Aug 16, "
Township " "	33	13	29	June 8,-Sept 29 "
Connecting " "		41	26	" " "

Approved by Comm. letter June 1-1898

30

Click Here for Field Notes

59

Indexed

1293

EXTERIOR LINES

Scale 2 Miles=1 inch Mag. Var. East.

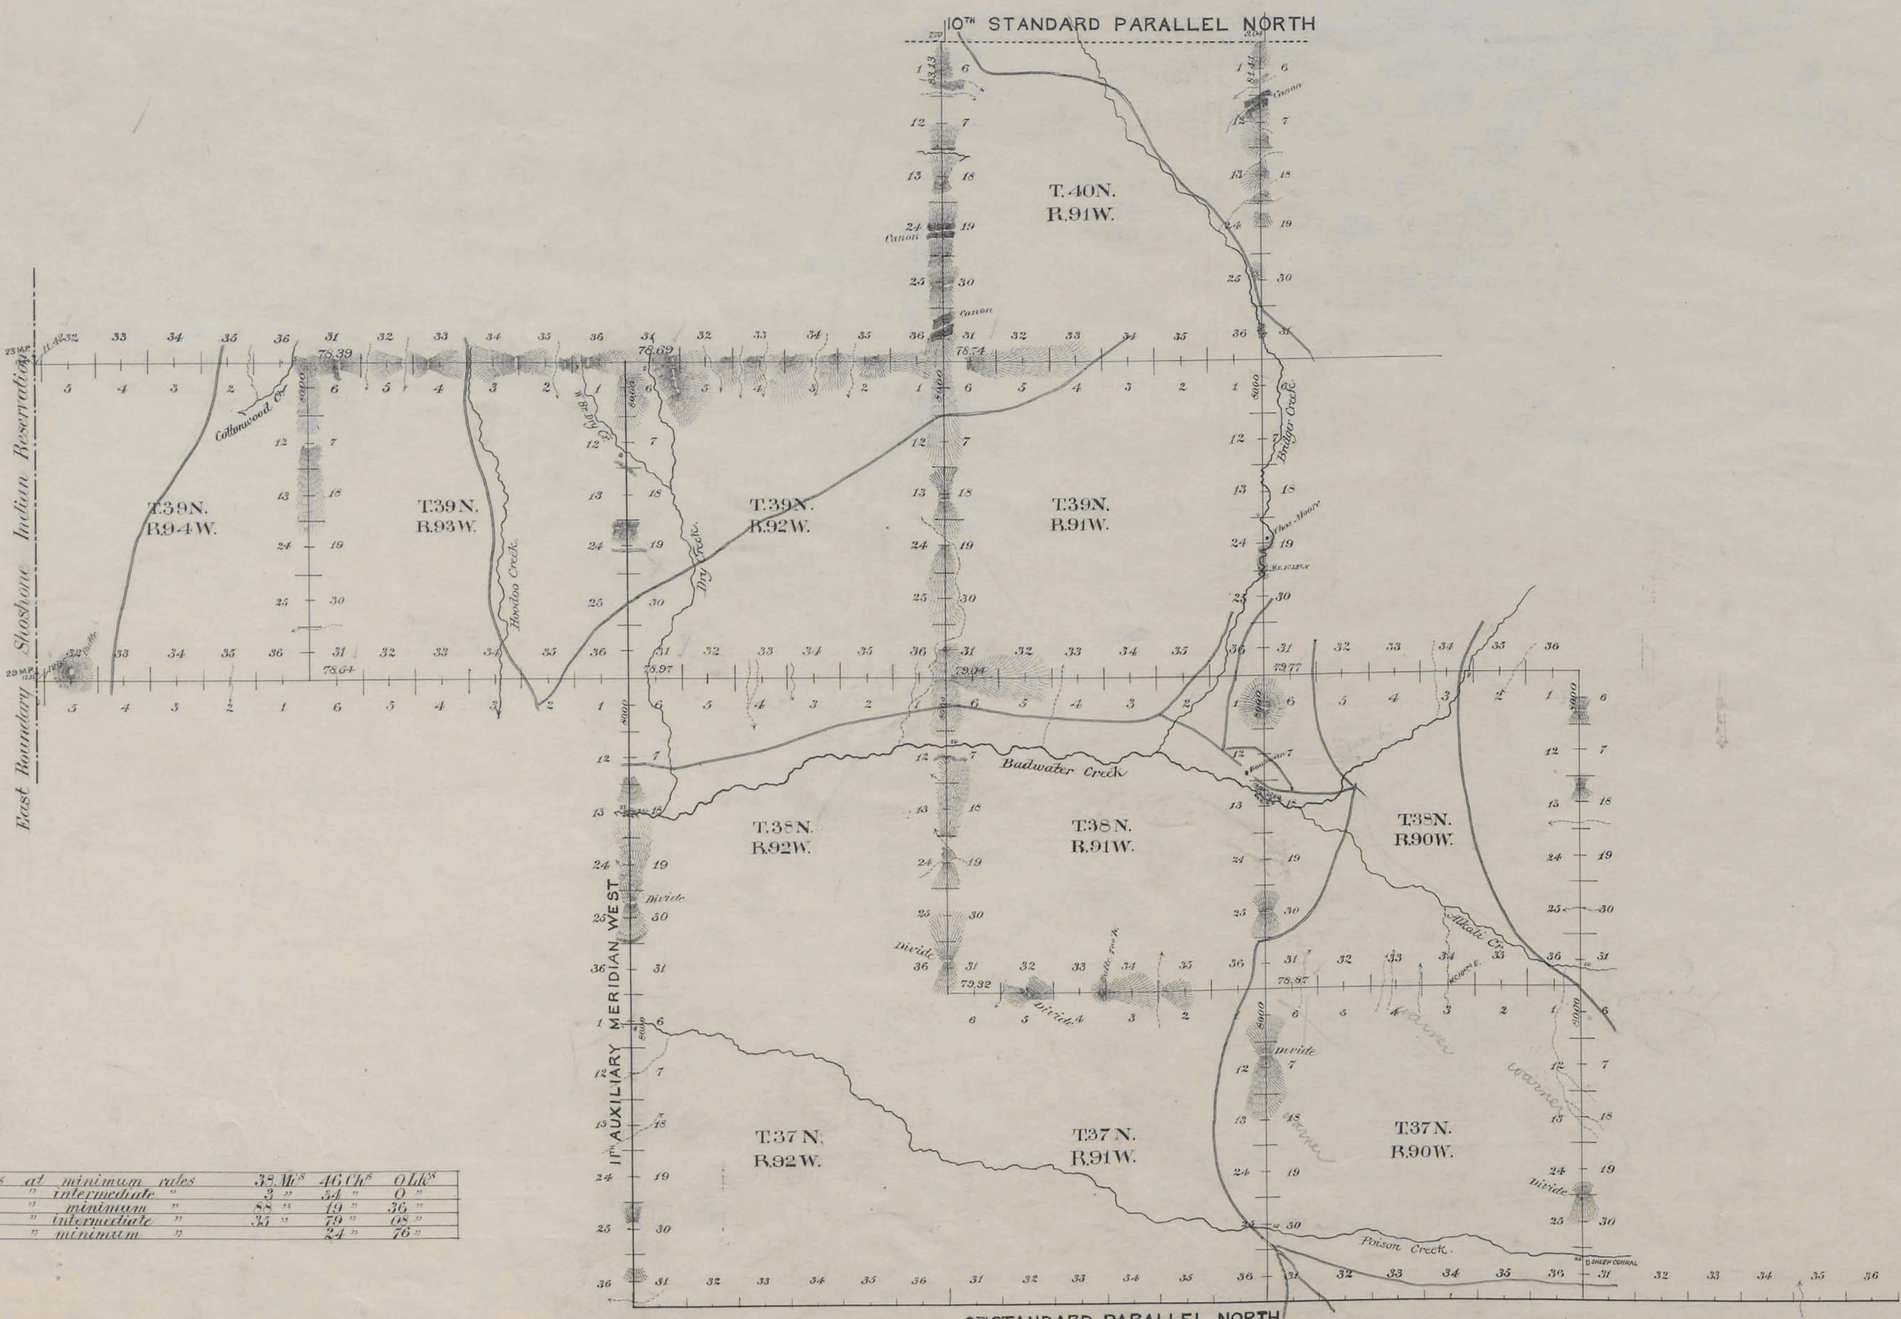

Standard lines	*at*	*minimum*	*rates*	*38*	*Mls*	*46 Chs*	*0 Lks*
"	"	*intermediate*	"	*3*	"	*54* "	*0* "
Township	"	*minimum*	"	*88*	"	*19* "	*36* "
"	"	*intermediate*	"	*35*	"	*79* "	*08* "
Connecting	"	*minimum*	"			*24* "	*76* "

Surveys Designated	*By Whom Surveyed*	*Date of Contract*	*Amount of Surveys* Mls	Chs	Lks	*When Surveyed*	*Magnetic Declination*
9th Stand. Par.l	*John E. Shannon*	*June 18, 1890*	*24*	*0*	*0*	*Oct 6-9, 1890*	*17° 10' to 17° 16' East*
11th Aux. Mer.	" " "	" " "	*18*	*0*	*0*	*Oct 10-11, 1890*	*17° 15' to 17° 20' East*
Exterior lines	" " "	" " "	*124*	*18*	*44*	*Oct 13 Nov 3 '90*	*17° 10' - 17° 18' East*
Connections	" " "	" " "		*24*	*76*		

2479

The above diagram of the Ninth Standard Parallel North, Ranges 89, 90, 91 and 92 West, the 11th Auxiliary Meridian West, Townships 37, 38 and 39 North; the Exterior lines of Township 37 North, Ranges 90 and 91 West; Township 38 North, Ranges 90, 91 and 92 West; Township 39 North, Ranges 91, 92, 93 and 94 West; Township 40 North, Range 91 West of the 6th Principal Meridian in Wyoming, is strictly conformable to the field notes of the survey thereof on file in this office, which have been examined and approved. Wm A. Richards

Surveyor Generals Office
Cheyenne Wyoming. June 25th 1891

Surveyor General

Click Here for Field Notes

Ret. / Resurvey Notes, All or Part

(16)

Indexed

1438

18

11TH GUIDE MERIDIAN WEST.

In Townships 29 to 39 North, inclusive, Ranges 88 & 89 West of the 6th Principal Meridian, Wyoming Territory

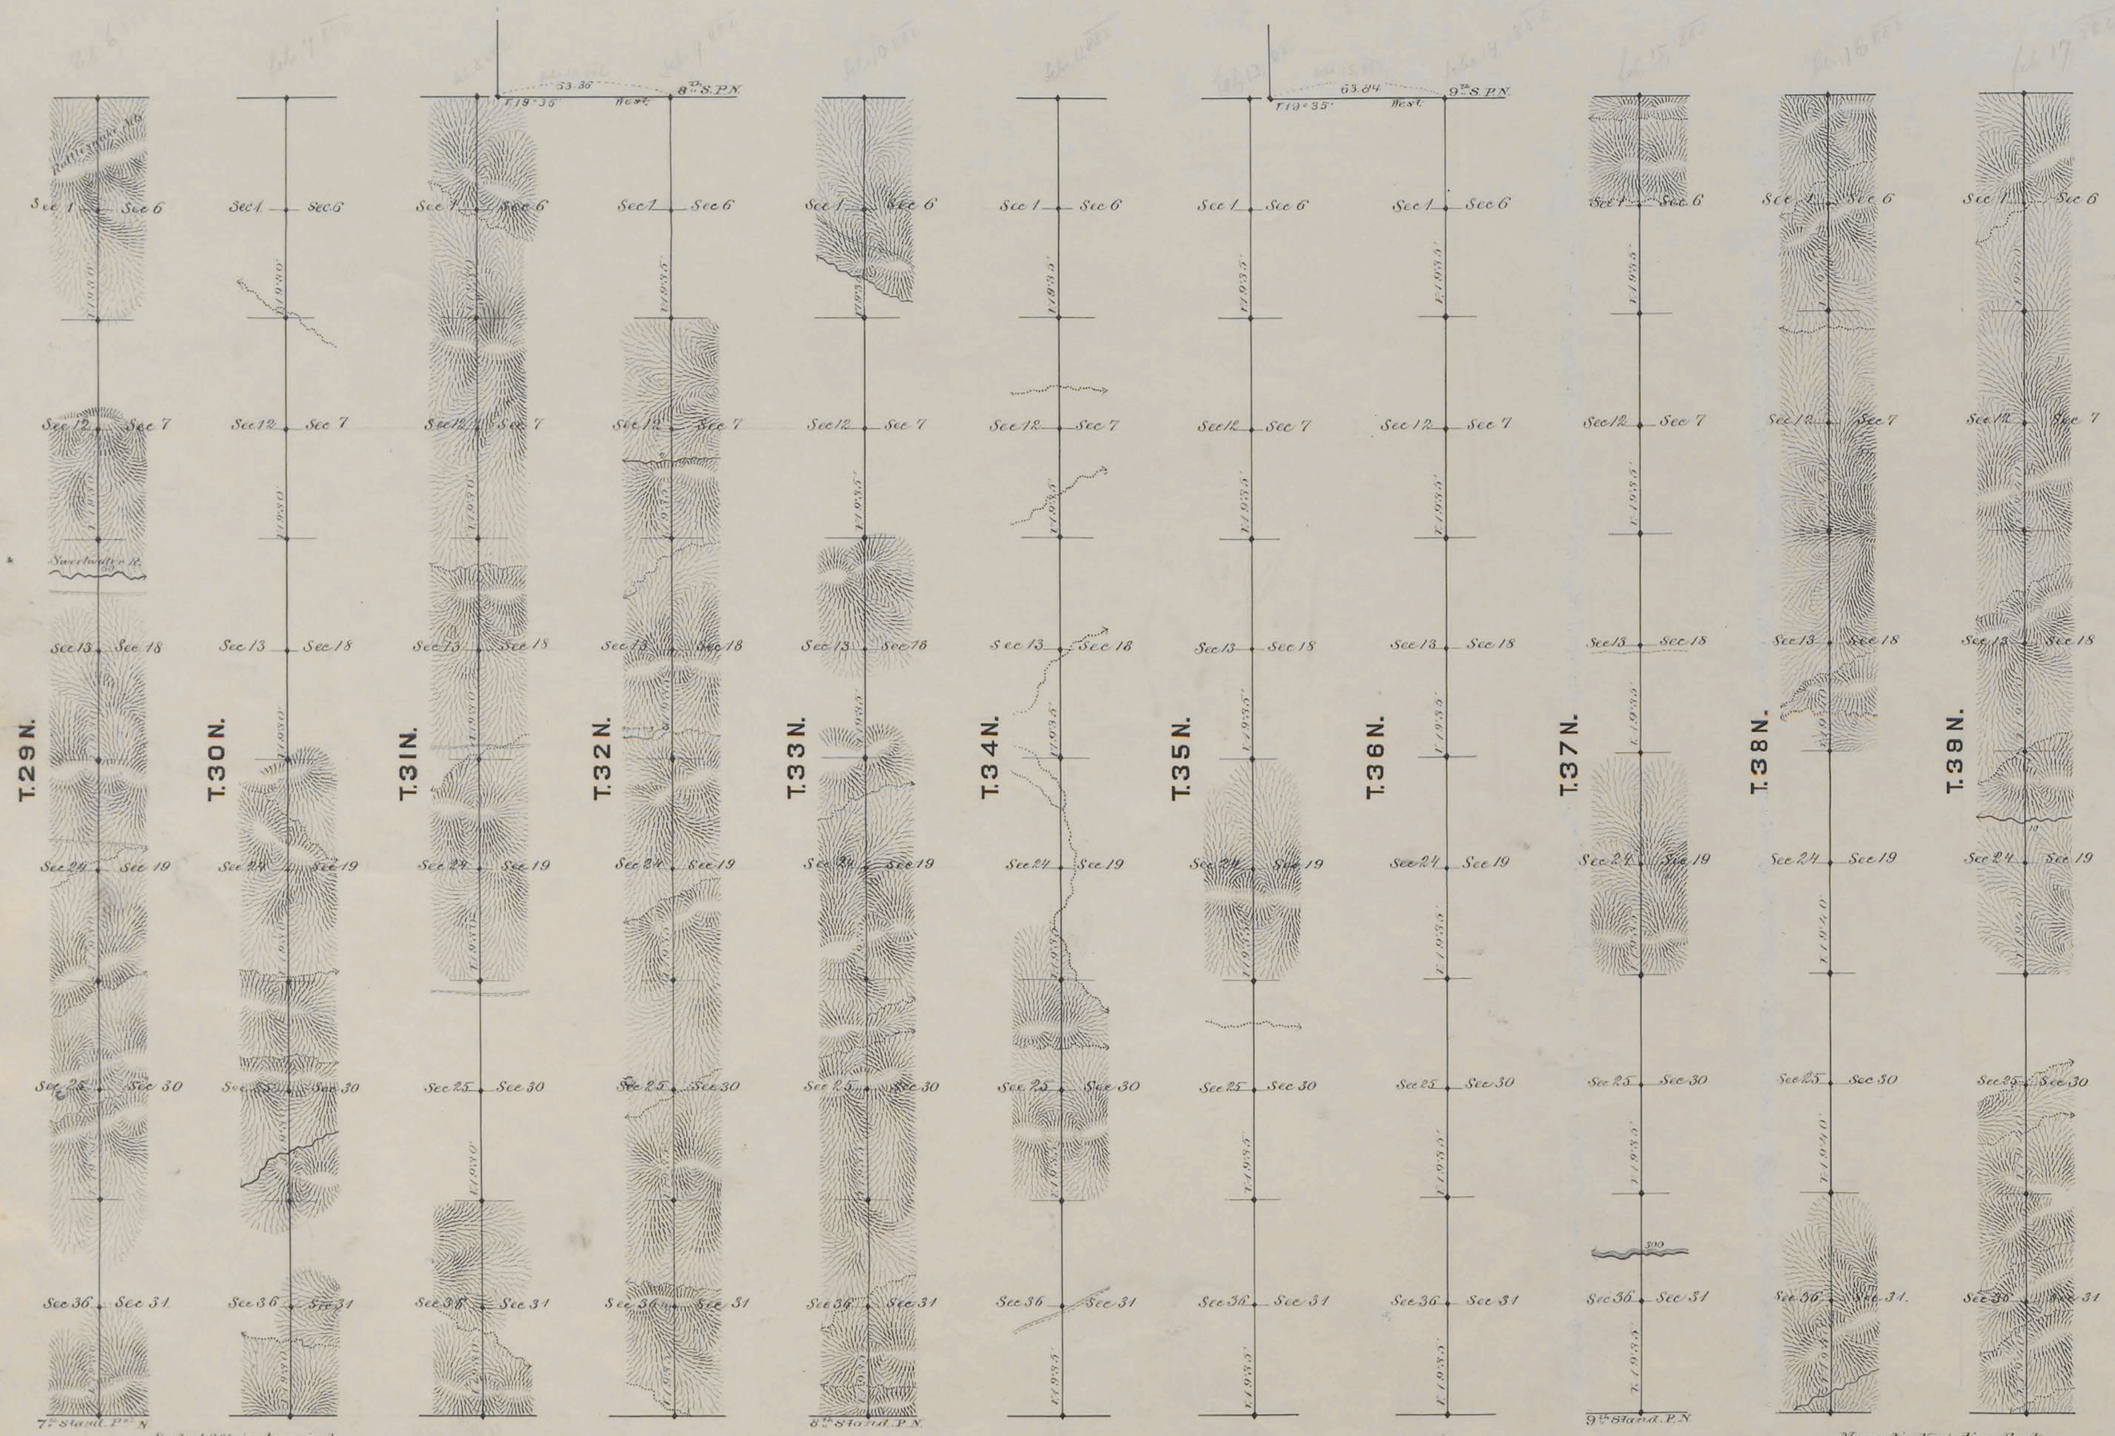

Surveys Designated	By Whom Surveyed	Date of Contract	Amount of Surveys			When Surveyed
			Mls	Chs	lks	
11th Guide Mer. West	Chas. A. Howy	Jun. 12th 1882	66	00	00	Feb. 6-17. 1882
Connections	" " "	" " "	1	47	80	" " "

Magnetic Variation East

I Hereby certify that the above diagram of the 11 Guide Meridian West, in Townships 29 to 39 inclusive, Ranges 88 to 89 West of the 6th Principal Meridian, Wyoming Territory, is strictly conformable to the field notes of the survey thereof, on file in this Office, which have been examined and Approved

Surveyor Generals Office
Cheyenne Wyoming
December 18th 1882.

Edw. C. David Sur. Gen.l

1059