7789

ORIGINAL

# TOWNSHIP 39 NORTH, RANGE 85 WEST, OF THE SIXTH PRINCIPAL MERIDIAN, WYOMING.

## SUPPLEMENTAL PLAT OF SECTION 31

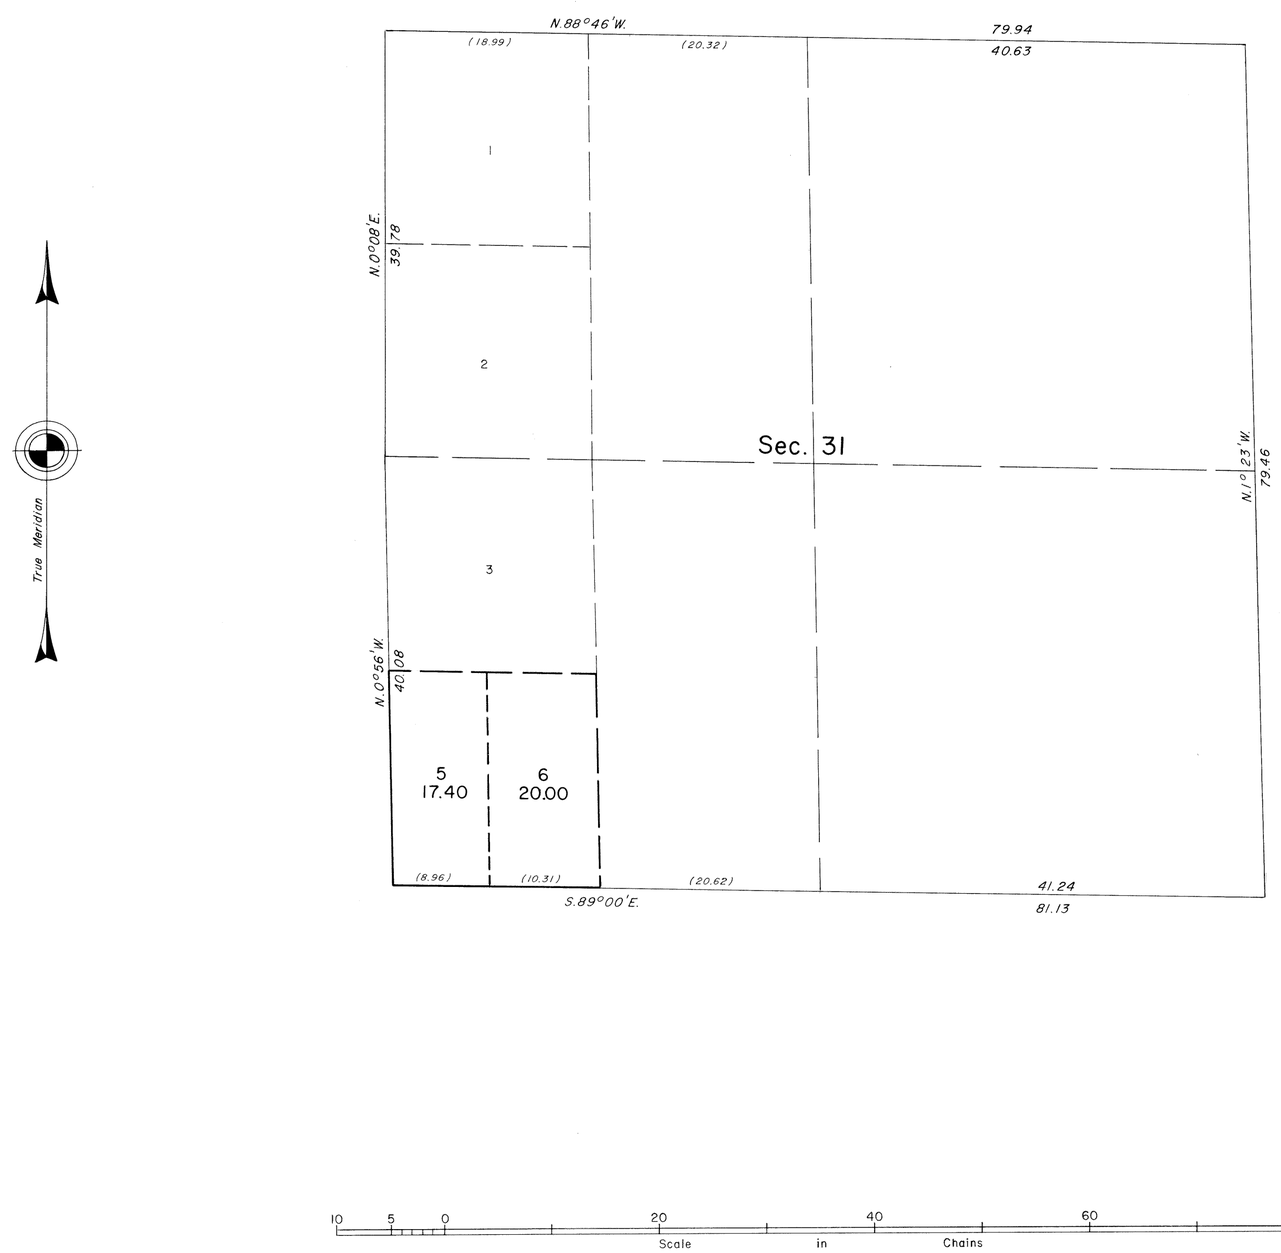


This plat showing a subdivision of original lot 4, Sec. 31, T. 39 N., R. 85 W., Sixth Principal Meridian, Wyoming, is based upon the plat approved April 14, 1884, and the plat approved August 5, 1944, accepted August 21, 1944.

UNITED STATES DEPARTMENT OF THE INTERIOR
BUREAU OF LAND MANAGEMENT

Cheyenne, Wyoming February 20, 1987

This plat, showing amended lottings, is based upon the official records and, having been correctly prepared in accordance with the regulations of this Bureau, is hereby accepted.

For the Director

Richard L. Baker

Chief Cadastral Surveyor for Wyoming

W.H.B.

DBR

2183 B

Click Here for Field Notes

Acces. 6327

ORIGINAL

# TOWNSHIP Nº 39 NORTH, RANGE Nº 85 WEST OF THE SIXTH PRINCIPAL MERIDIAN, WYOMING.

## DEPENDENT RESURVEY

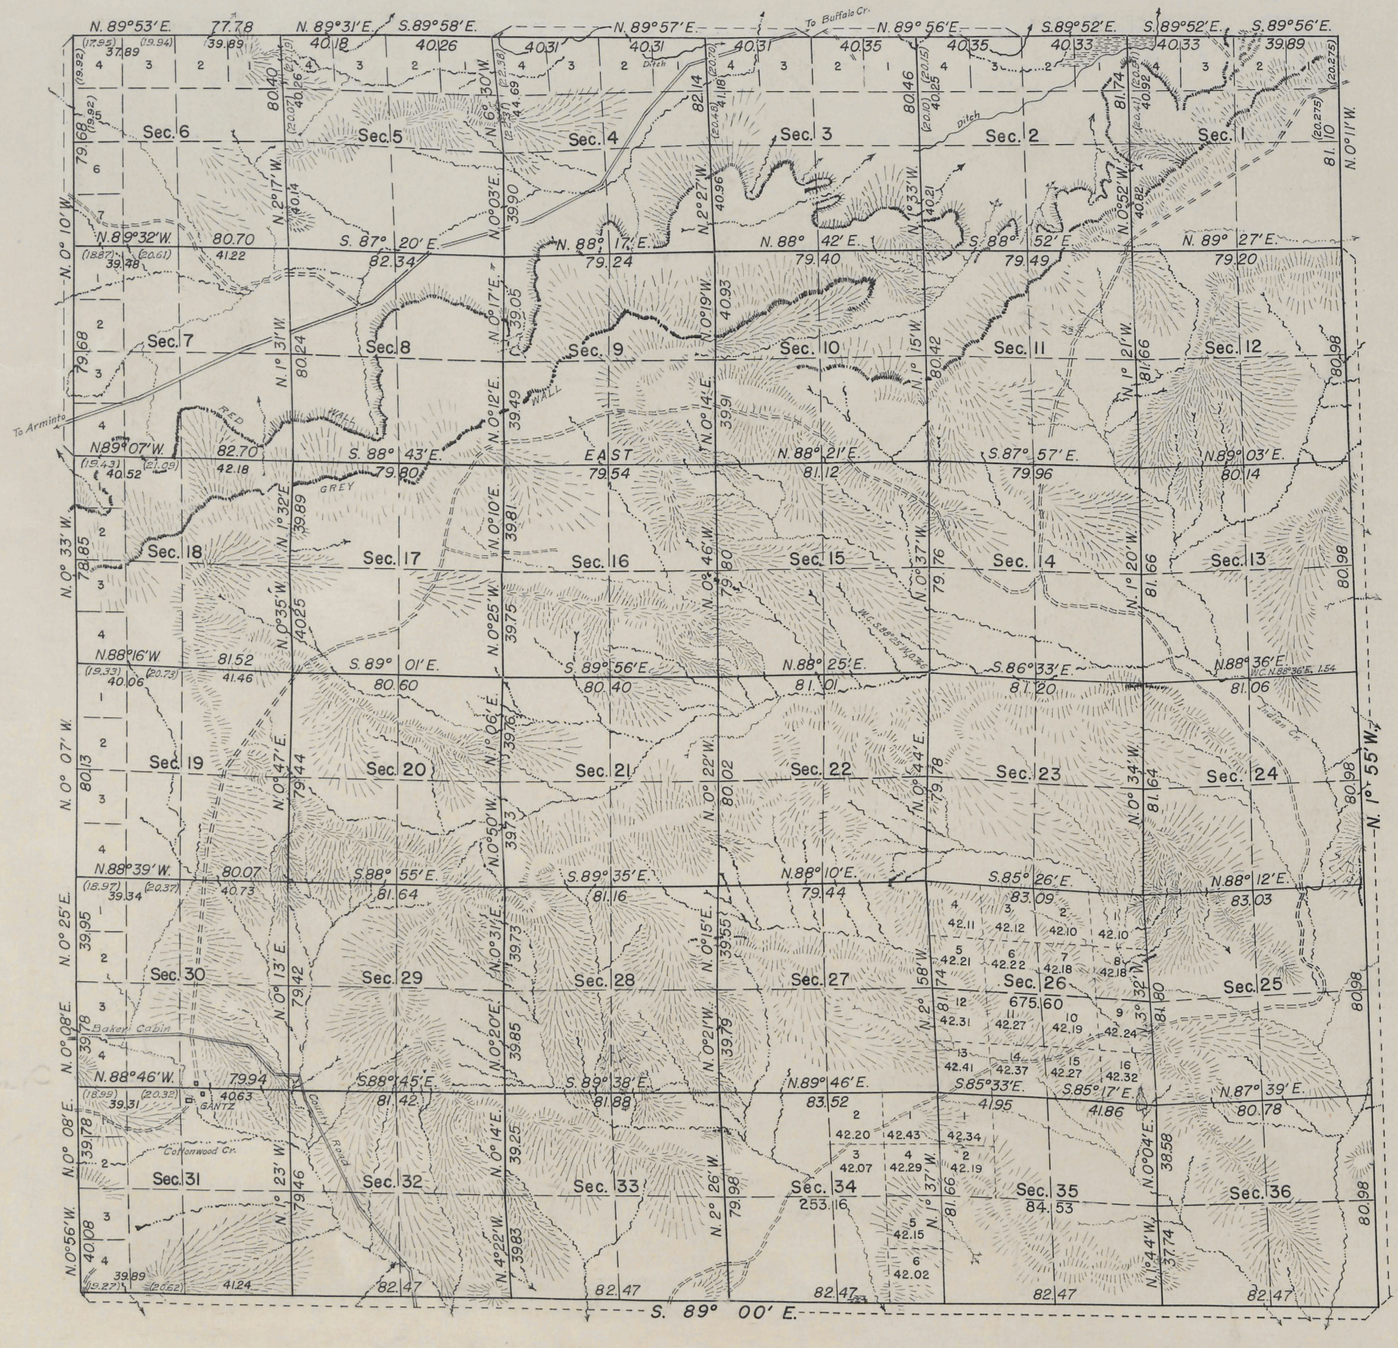


105 0 10 20 40 80

Scale: 1 inch = 40 chains

Area resurveyed, 23,025.97 Acres.

| LINES DESIGNATED | BY WHOM SURVEYED | GROUP No. | DATE OF SPECIAL INSTRUCTIONS | WHEN SURVEYED BEGUN | WHEN SURVEYED COMPLETED |
|---|---|---|---|---|---|
| S., W. & N. Exteriors | Russell C. MacDonald | 143 | August 25, 1936 | September 15, 1936 | October 7, 1936 |
| East Exterior | Frank Motoh | 146 | " | September 3, 1936 | October 29, 1936 |
| Subdivisional | Clyde W. Atherly | " | " | September 7, 1939 | October 12, 1939 |

MJL

### MEMORANDUM

*This plat of the resurvey of Township No. 39 North, Range No. 85 West of the Sixth Principal Meridian, Wyoming, delineates a retracement and reestablishment of the lines of the original survey as shown upon the plat approved April 14, 1884, in their true original position according to the best available evidence of the position of the original corners; all differences between the measurements shown on the original plat and those derived in the retracement have been distributed proportionally between accepted corners in accordance with surveying rules; reference will be made to the original plat for the showing of the areas and more detailed descriptions of the various smaller subdivisions, except where new areas are shown hereon.*

*Resurvey authorized by General Land Office letter "E" August 12, 1935.*

*Latitude 43° 18' N.*
*Longitude 106° 59' W.*

*UNITED STATES DEPARTMENT OF THE INTERIOR*
*GENERAL LAND OFFICE*

*Denver, Colorado, Aug. 5, 1944.*
*This plat of Township No. 39 North, Range No. 85 West of the Sixth Principal Meridian, Wyoming, is strictly conformable to the field notes of the survey thereof which have been examined and approved.*

*Supervisor of Surveys.*

*Washington, D.C., August 21, 1944.*
*The survey represented by this plat having been correctly executed in accordance with the requirements of law and the regulations of this office, is hereby accepted.*

*Acting Assistant Commissioner.*

RCM.

2183-A

Drawn to Chey L.O.
Jan. 17, 1945

39-85

(27)

Click Here for Field Notes

52

3136

# TOWNSHIP № 39 NORTH. RANGE № 35 WEST of the 6TH Principal MERIDIAN.

Total number of Acres. 22,972.68

| Surveys Designated. | By Whom Surveyed | Date of Contract | Amount of Surveys Mls Chs Lks | When Surveyed | Magnetic Declination |
|---|---|---|---|---|---|
| Township lines | Curtis & Libby | May 18. 1883 | 23 76 76 | July 9, 26-28, 1883 | 16° 30' East |
| Subdivisions | " " | " " | 59 71 76 | Oct. 15-20 1883 | 16°35' " |
| Connections | | | | | |

The above Map of Township № 39 North Range № 35 West of the Sixth Principal Meridian Wyoming Territory is strictly conformable to the field notes of the survey thereof on file in this Office, which have been examined and approved

Surveyor Generals Office, Cheyenne Wyoming April 14th 1884

Edw. C. Davis Sur. Genl

A. Gast & Co., St. Louis Mo.

2183

39-85

(27)

3744

Click Here for Field Notes

60

# EXTERIOR LINES

Scale 3 miles to 1 inch. Mag. Var. East.

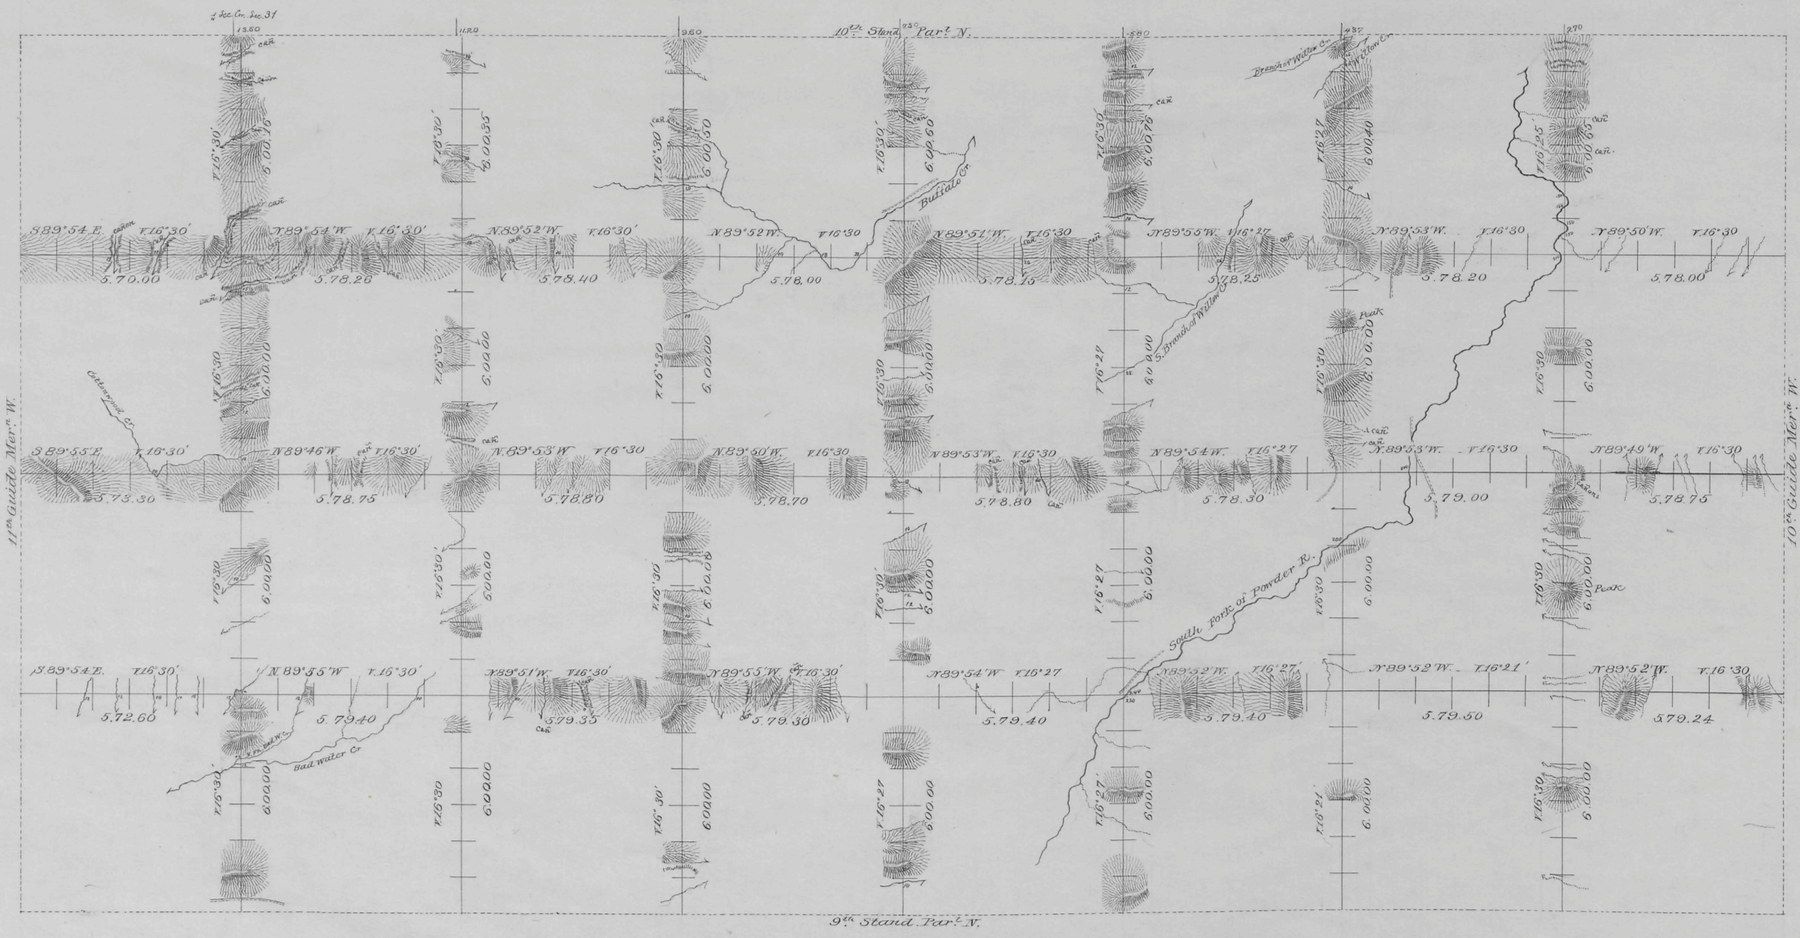


R.88W. R.87W. R.86W. R.85W. R.84W. R.83W. R.82W. R.81W.

| Surveys Designated. | By Whom Surveyed. | Date of Contract. | Amount of Surveys | | | When Surveyed. |
|---|---|---|---|---|---|---|
| | | | Lks | Chs | Dks | |
| Exterior lines | Curtis & Libby | May 18, 1883 | 311 | 33 | 27 | June 2-Aug 24, 1883 |
| Connections | " " " | " " " | | 54 | 77 | " " " |

I hereby certify that the above diagram of the Exterior lines of Tps 37, 38, 39, & 40 North, Rs 81, 82, 83, 84, 85, 86, 87 & 88 W, of the 6th P. M. Wyo. Ter. is strictly conformable to the field notes of the survey thereof on file in this office, which have been examined and approved.

Surveyor General's Office,
Cheyenne Wyoming April 14th 1884 } Edw. C. Laird Sur. Gen.l

2191