Click Here for Field Notes

ORIGINAL

TOWNSHIP 26 NORTH, RANGE 6 EAST, OF THE SIXTH PRINCIPAL MERIDIAN, NEBRASKA.

DEPENDENT RESURVEY AND SURVEY

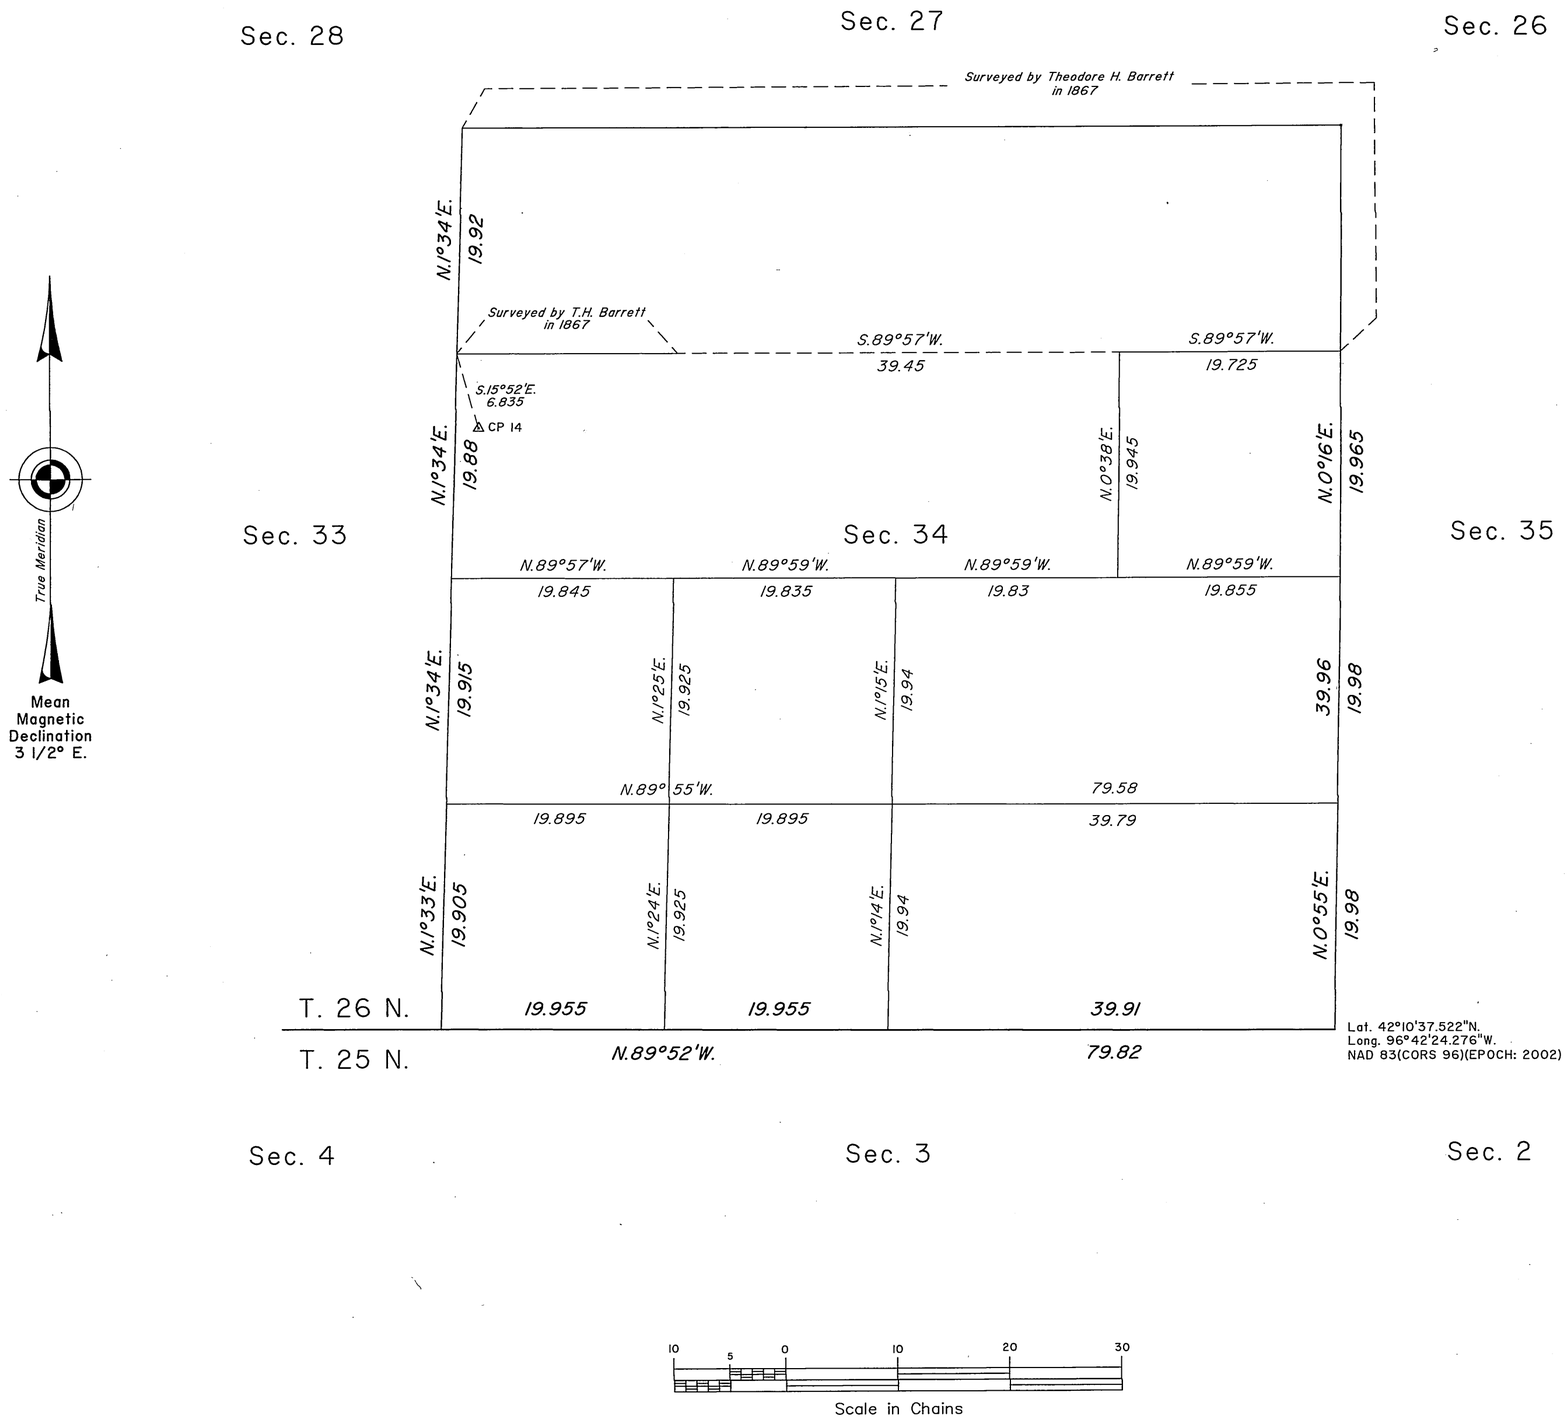

Lat. 42°10'37.522"N.
Long. 96°42'24.276"W.
NAD 83(CORS 96)(EPOCH: 2002)

A history of surveys is contained in the field notes.

This plat represents the dependent resurvey of portions of the south boundary, the subdivisional lines, and the subdivision of section 34, designed to restore the corners in their true original locations according to the best available evidence, and the survey of the subdivision of section 34, T. 26 N., R. 6 E., Sixth Principal Meridian, Nebraska.

The lotting and areas are as shown on the plat approved February 21, 1876.

Survey executed by Ryan R. Lorenzen, Cadastral Surveyor, beginning June 17, 2013, and completed July 11, 2013, pursuant to special instructions dated June 3, 2013, for Group No. 180, Nebraska.

UNITED STATES DEPARTMENT OF THE INTERIOR
BUREAU OF LAND MANAGEMENT

Cheyenne, Wyoming August 28, 2014

This plat is strictly conformable to the approved field notes, and the survey, having been correctly executed in accordance with the requirements of law and the regulations of this Bureau, is hereby accepted.

For the Director

John P. Lee

John P. Lee
Chief Cadastral Surveyor for Nebraska

R.R.L.

OFFICIALLY FILED: October 9, 2014