Click Here for Field Notes

ORIGINAL

TOWNSHIP 26 NORTH, RANGE 9 EAST, OF THE SIXTH PRINCIPAL MERIDIAN, NEBRASKA.

DEPENDENT RESURVEY AND SUBDIVISION OF SECTIONS

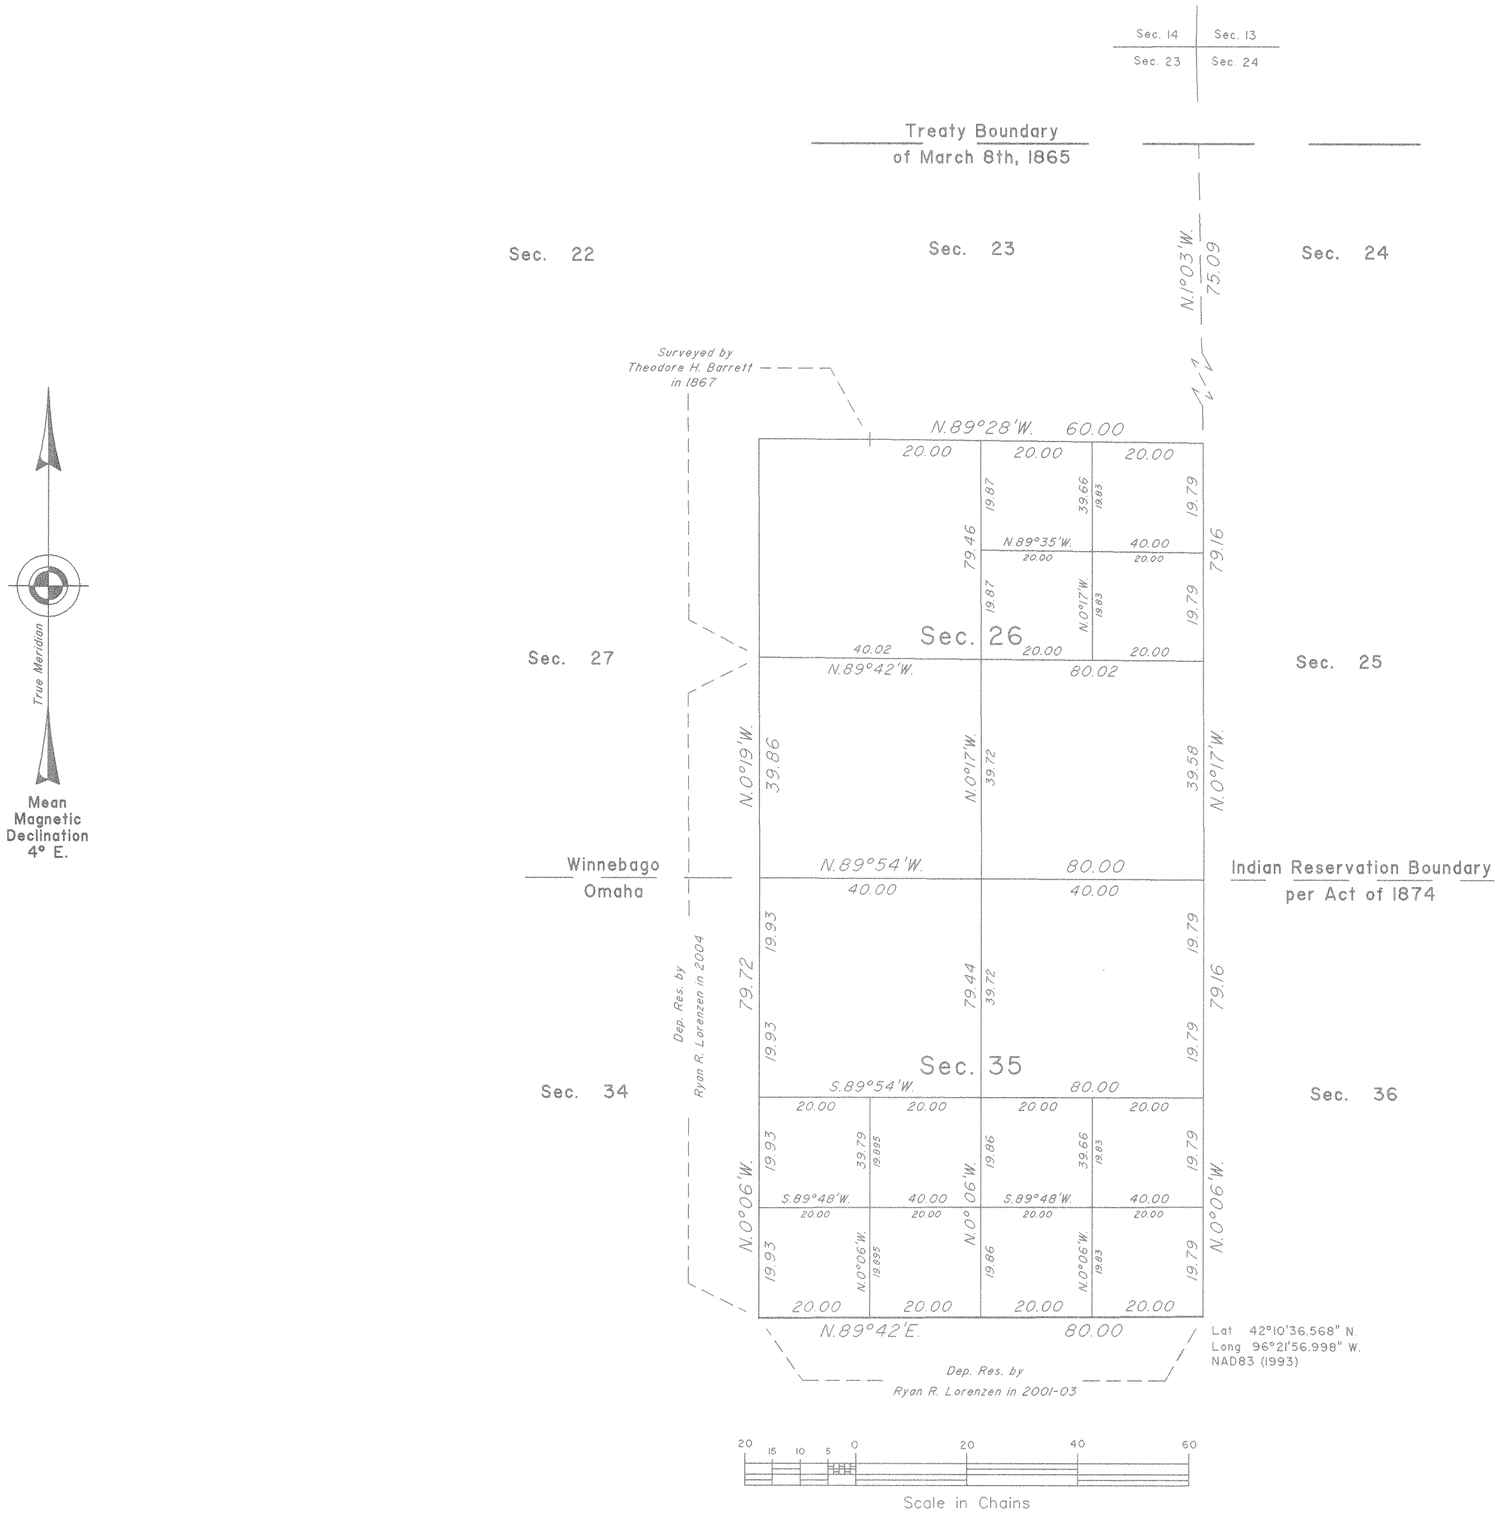

A history of surveys is contained in the field notes.

This plat represents the dependent resurvey of portions of the subdivisional lines and the subdivision of section lines, designed to restore the corners in their true original locations according to the best available evidence, and the survey of the subdivision of sections 26 and 35, T. 26 N., R. 9 E., Sixth Principal Meridian, Nebraska.

Except as indicated hereon, the lotting and areas are as shown on the plat approved October 2, 1867.

Survey executed by Ryan R. Lorenzen, Cadastral Surveyor, beginning October 11, 2006, and completed March 27, 2007, pursuant to Special Instructions dated October 10, 2006, for Group No. 161, Nebraska.

UNITED STATES DEPARTMENT OF THE INTERIOR
BUREAU OF LAND MANAGEMENT

Cheyenne, Wyoming April 13, 2007

This plat is strictly conformable to the approved field notes, and the survey, having been correctly executed in accordance with the requirements of law and the regulations of this Bureau, is hereby accepted.

For the Director

John P. Lee

John P. Lee
Chief Cadastral Surveyor for Nebraska

R.R.L./C.I.D./J.E.J.

OFFICIALLY FILED: May 29, 2007