8646 Click Here for Field Notes

ORIGINAL

# TOWNSHIP 51 NORTH, RANGE 103 WEST, OF THE SIXTH PRINCIPAL MERIDIAN, WYOMING.

## DEPENDENT RESURVEY AND METES AND BOUNDS SURVEY

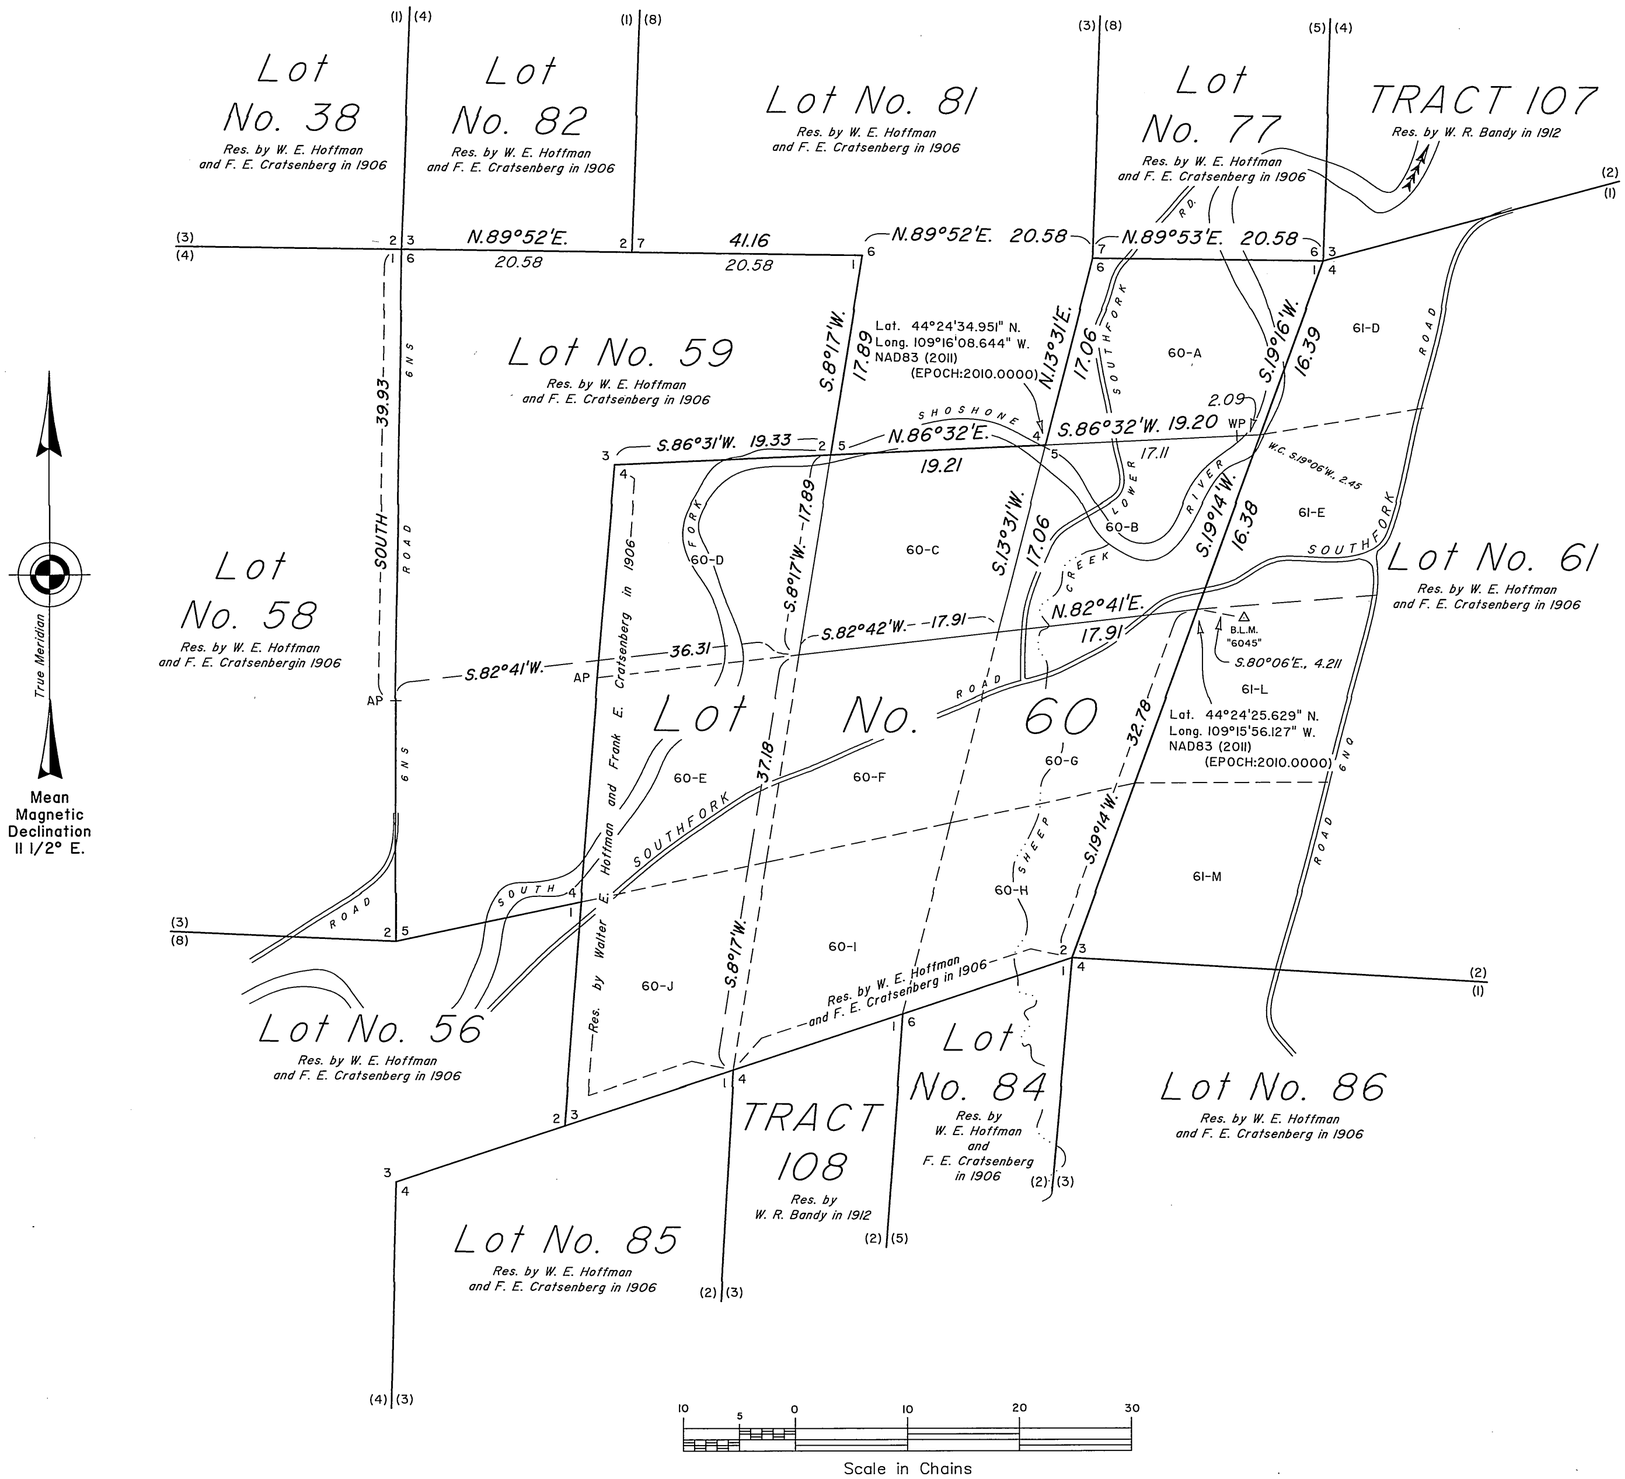


LOCATION DIAGRAM

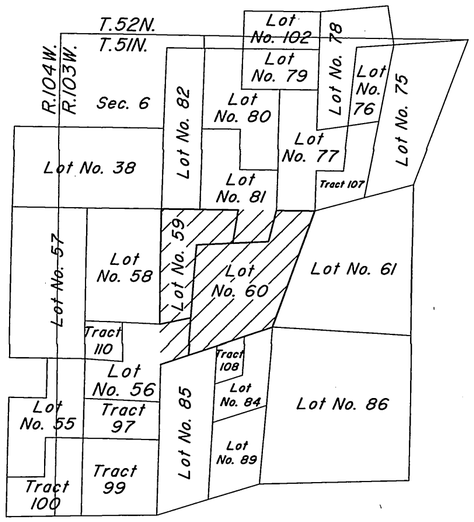


A history of surveys is contained in the field notes.

This plat represents the dependent resurvey of portions of Lot No. 59 and Lot No. 60 designed to restore the corners in their true original locations according to the best available evidence, and the metes and bounds survey of Lot 60-B, Lot No. 60, T. 51 N., R. 103 W., Sixth Principal Meridian, Wyoming.

The lotting and areas are as shown on the plats approved August 8, 1907, September 13, 1911, February 13, 1914 and July 11, 1916.

Survey executed by James E. Jacob, Cadastral Surveyor, beginning May 28, 2013, and completed June 11, 2013, pursuant to special instructions and assignment instructions dated May 15, 2013, for Group No. 886, Wyoming.

UNITED STATES DEPARTMENT OF THE INTERIOR
BUREAU OF LAND MANAGEMENT

Cheyenne, Wyoming September 19, 2014

This plat is strictly conformable to the approved field notes, and the survey, having been correctly executed in accordance with the requirements of law and the regulations of this Bureau, is hereby accepted.

For the Director

John P. Lee

John P. Lee
Chief Cadastral Surveyor for Wyoming

J.E.J.

2100 G

OFFICIALLY FILED: September 19, 2014