Click Here for Field Notes

TOWNSHIP 54 NORTH, RANGE 78 WEST, OF THE SIXTH PRINCIPAL MERIDIAN, WYOMING.

DEPENDENT RESURVEY

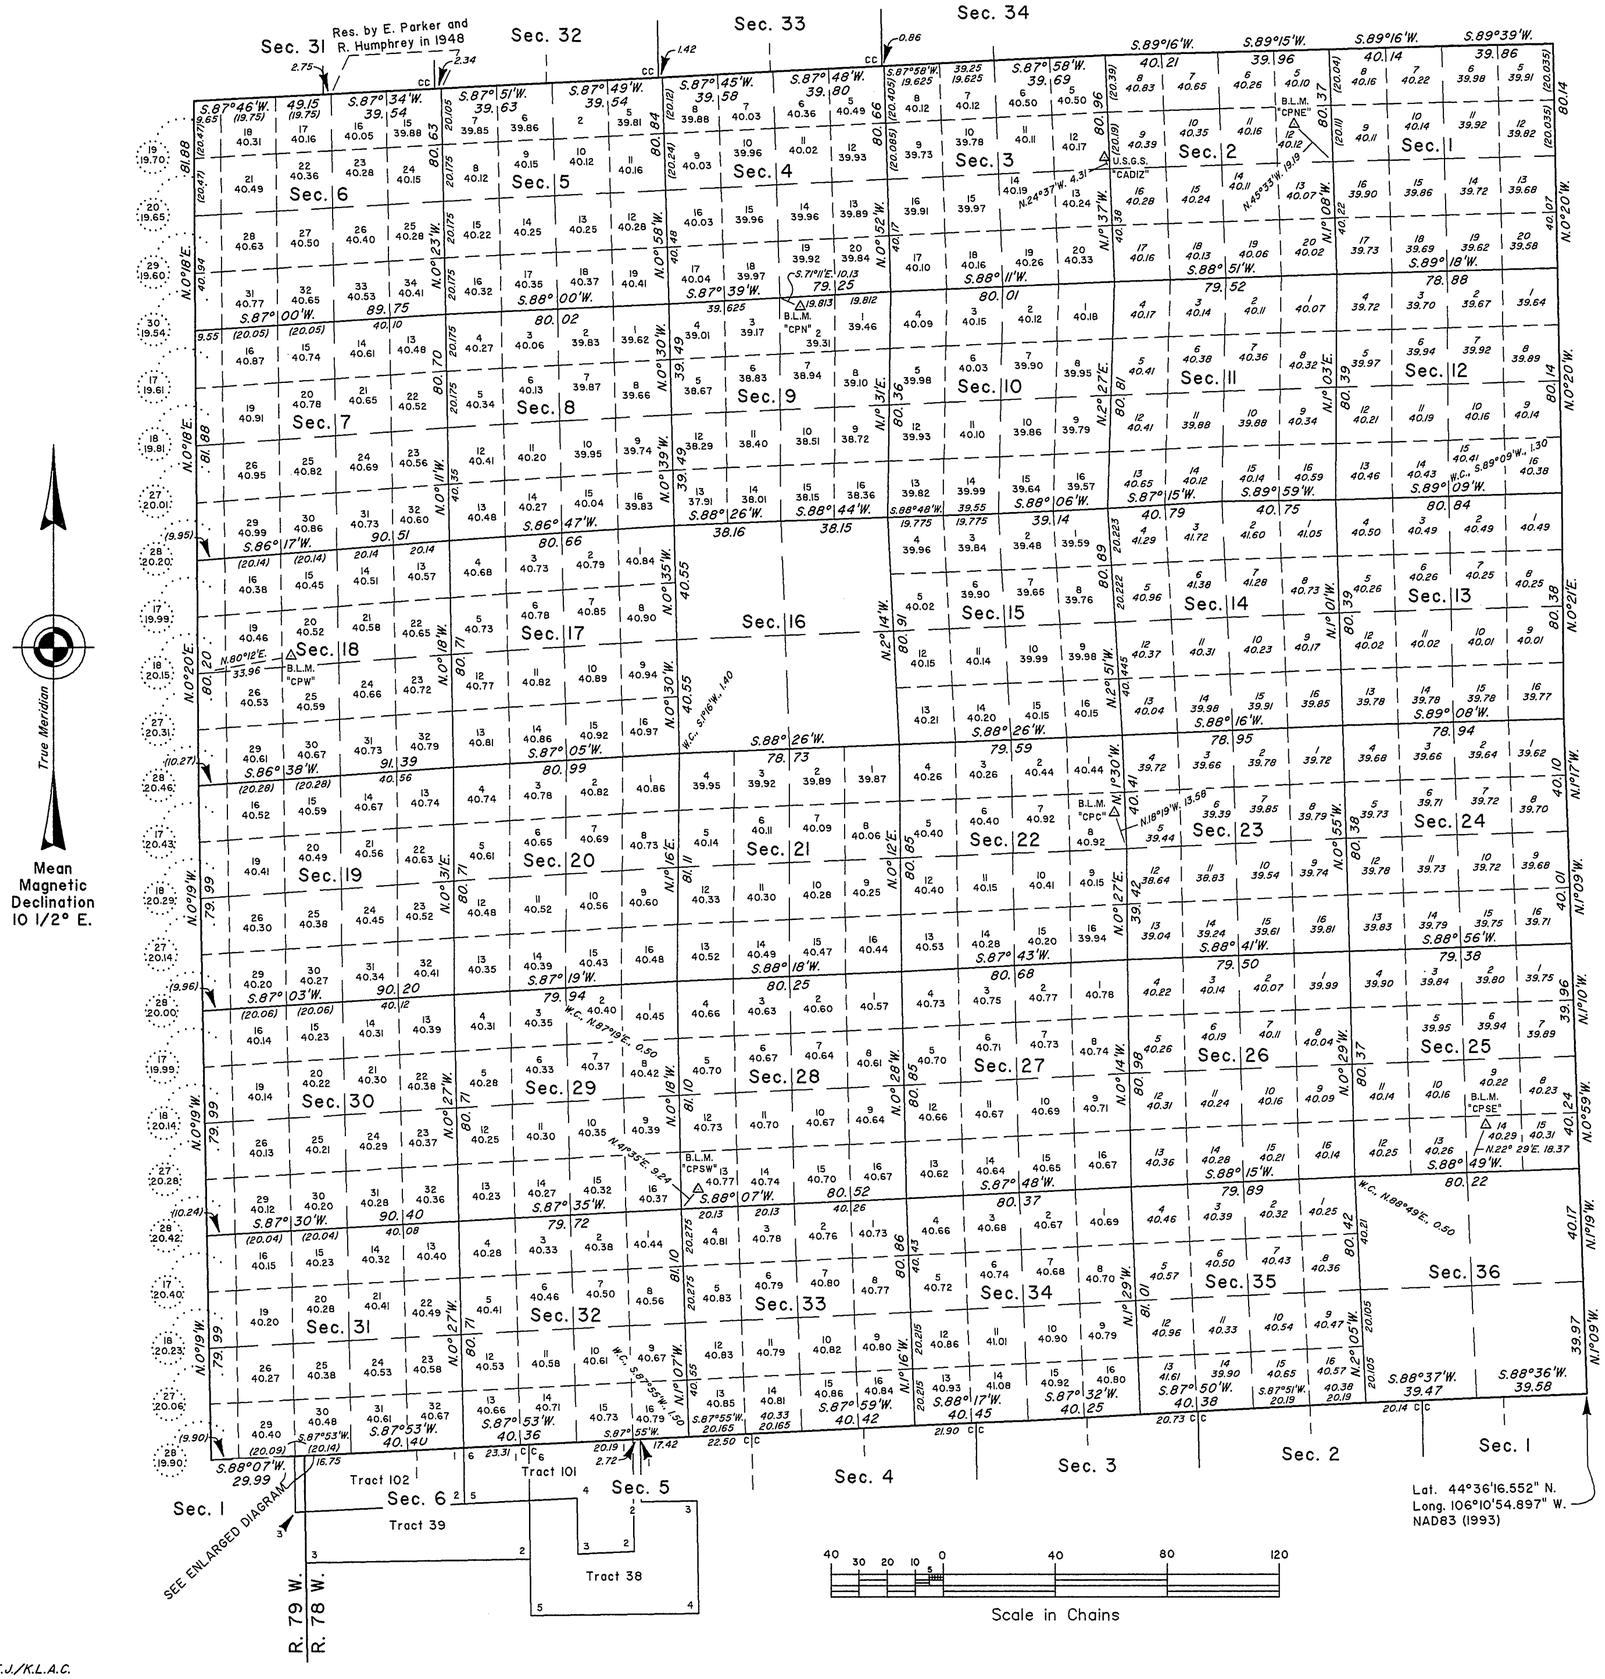

ENLARGED DIAGRAM

(Not to Scale)

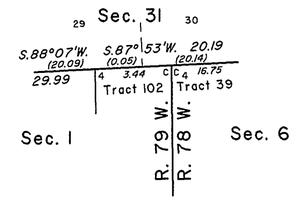

A history of surveys is contained in the field notes.

This plat represents the dependent resurvey of the south, east and west boundaries, a portion of the north boundary and the subdivisional lines, designed to restore the corners in their true original locations according to the best available evidence, T. 54 N., R. 78 W., Sixth Principal Meridian, Wyoming.

Certain modified lots and areas shown hereon pertain to Federal interest estate only. Except as indicated hereon, the lotting and areas are as shown on the plat approved November 1, 1883.

Survey executed by James E. Jacob, Cadastral Surveyor, beginning May 16, 2007, and completed November 19, 2007, pursuant to Special Instructions and Assignment Instructions dated May 1, 2007, for Group No. 767, Wyoming.

UNITED STATES DEPARTMENT OF THE INTERIOR
BUREAU OF LAND MANAGEMENT

Cheyenne, Wyoming September 16, 2008

This plat is strictly conformable to the approved field notes, and the survey, having been correctly executed in accordance with the requirements of law and the regulations of this Bureau, is hereby accepted.

For the Director

John P. Lee

John P. Lee
Chief Cadastral Surveyor for Wyoming

J.E.J./K.L.A.C.

OFFICIALLY FILED: September 16, 2008