Click Here for Field Notes

ORIGINAL

TOWNSHIP 57 NORTH, RANGE 83 WEST, OF THE SIXTH PRINCIPAL MERIDIAN, WYOMING.

DEPENDENT RESURVEY

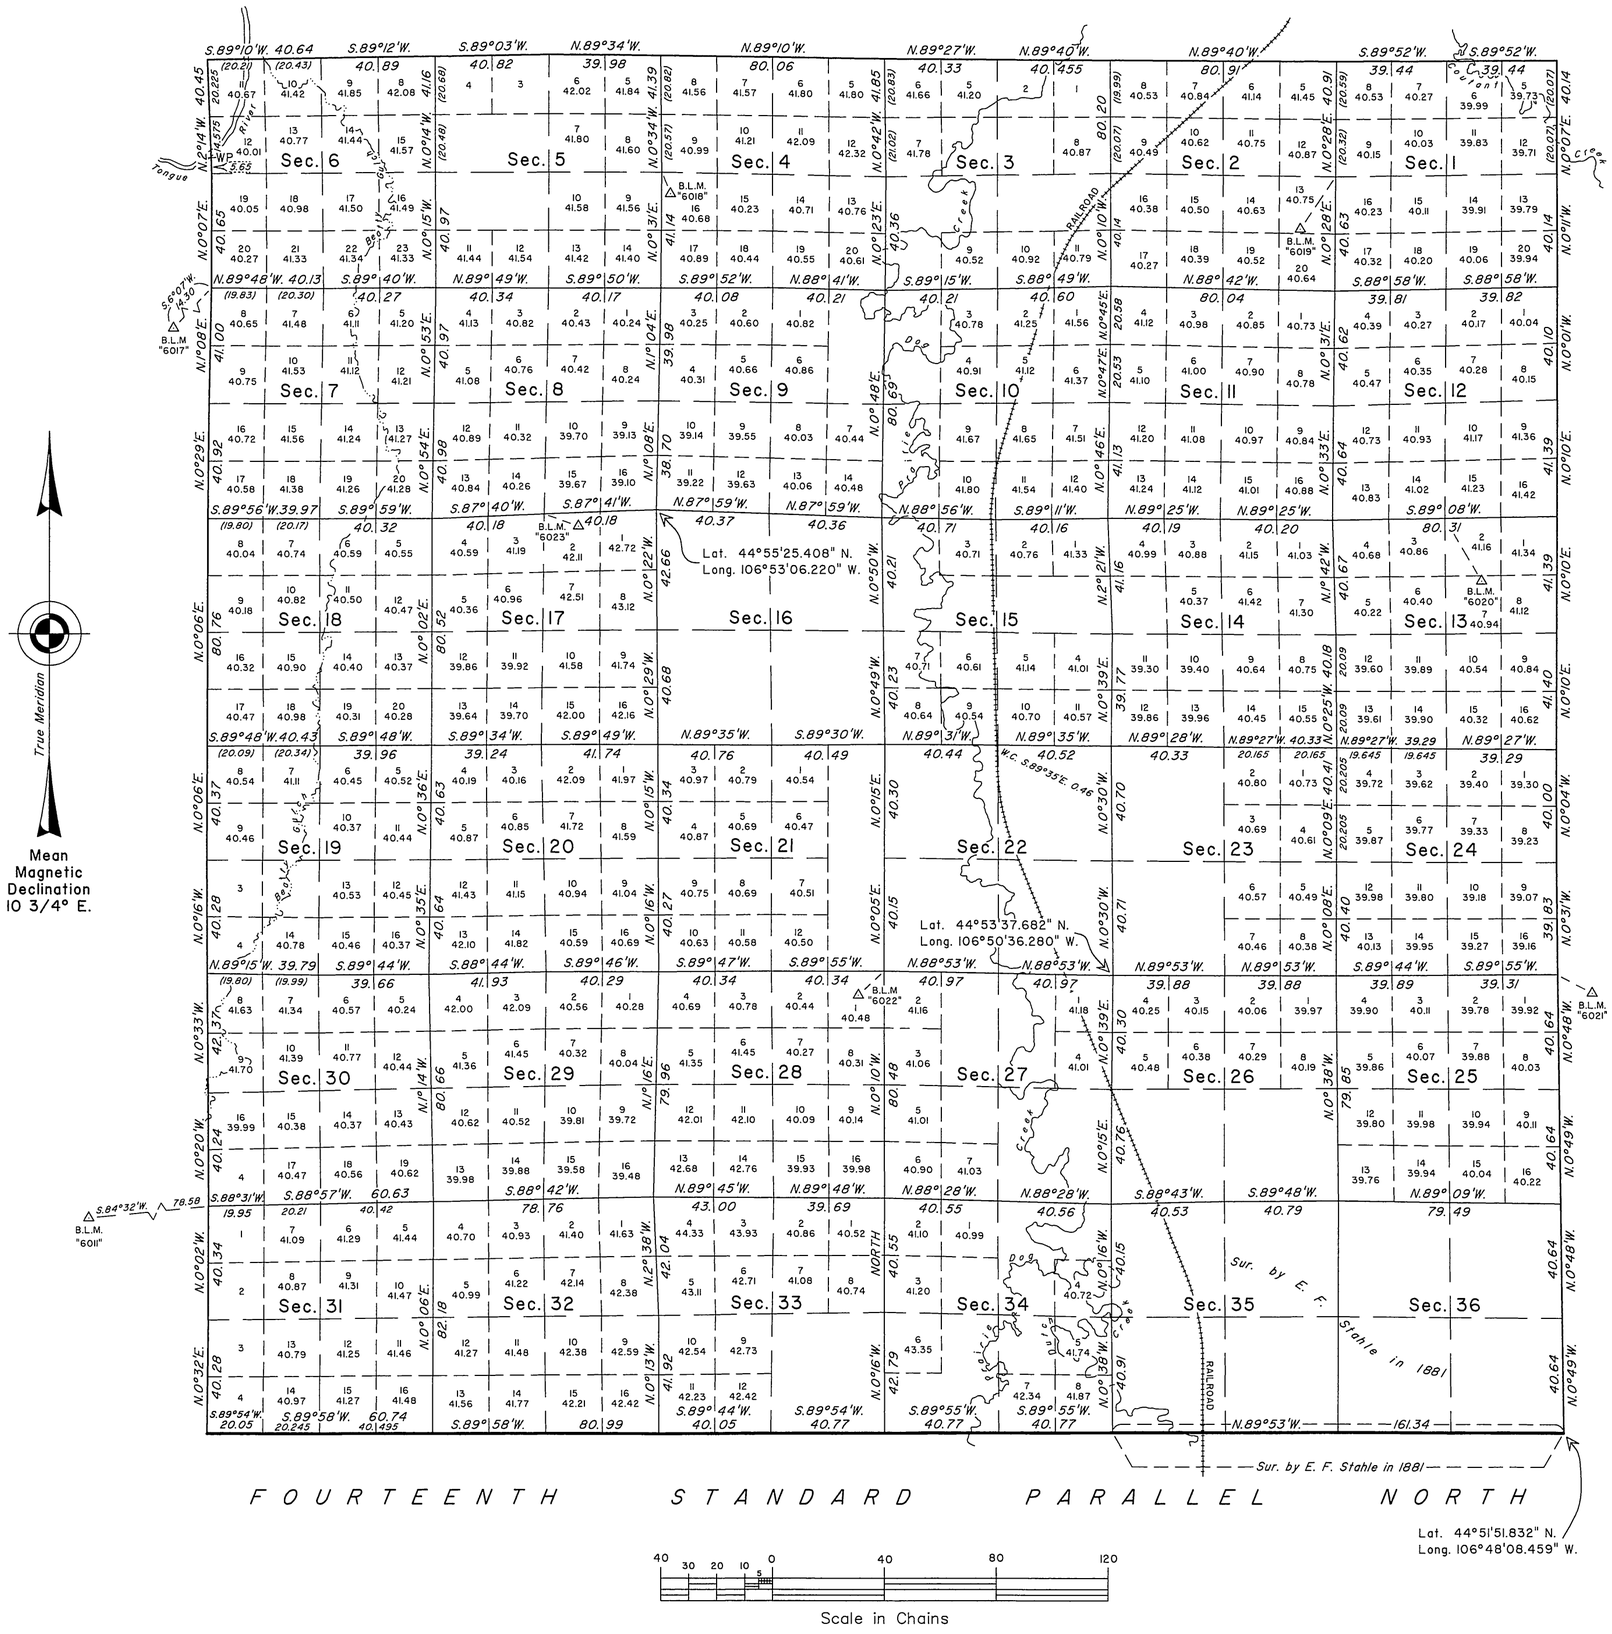

A history of surveys is contained in the field notes.

This plat represents the dependent resurvey of a portion of the Fourteenth Standard Parallel North, through Range 83 West, the east, west and north boundaries, and a portion of the subdivisional lines, designed to restore the corners in their true original locations according to the best available evidence, T. 57 N., R. 83 W., Sixth Principal Meridian, Wyoming.

Certain modified lots and areas shown hereon pertain to Federal interest estate only. Except as indicated hereon, the lotting and areas are as shown on the plat approved December 9, 1881.

Survey executed by James E. Jacob, Cadastral Surveyor, beginning September 22, 2009, and completed May 9, 2012, pursuant to Special Instructions dated May 4, 2009, and Assignment Instructions dated September 1, 2009, for Group No. 804, Wyoming.

Refer to the field notes for remaining ties to BLM GPS Control Points not shown hereon.

Geographic coordinates shown are based on NAD 83 (CORS96)(EPOCH:2002).

NOTE: The interest deeded to the Government in the deed recorded October 5, 1995, Book 376, Page 6, described in Section 6 as Lot 2, 3, 4, and 5, and the SE1/4NW1/4 is shown as lots 9 to 13, inclusive, and the interest deeded to the Government in the corrective deed recorded March 1, 1996, Book 378, Page 366, described in Section 6 as the E1/2 SW1/4 is shown as lots 18 and 21. Both deeds are recorded in the Sheridan County Clerk's Office.

UNITED STATES DEPARTMENT OF THE INTERIOR
BUREAU OF LAND MANAGEMENT

Cheyenne, Wyoming June 22, 2012

This plat is strictly conformable to the approved field notes, and the survey, having been correctly executed in accordance with the requirements of law and the regulations of this Bureau, is hereby accepted.

For the Director

John P. Lee

John P. Lee
Chief Cadastral Surveyor for Wyoming

J.E.J.

OFFICIALLY FILED: June 22, 2012