Click Here for Field Notes

Click Here for Exterior Notes

Accs. 6445

ORIGINAL

# TOWNSHIP No. 28 NORTH, RANGE No. 107 WEST OF THE SIXTH PRINCIPAL MERIDIAN, WYOMING.

## DEPENDENT RESURVEY

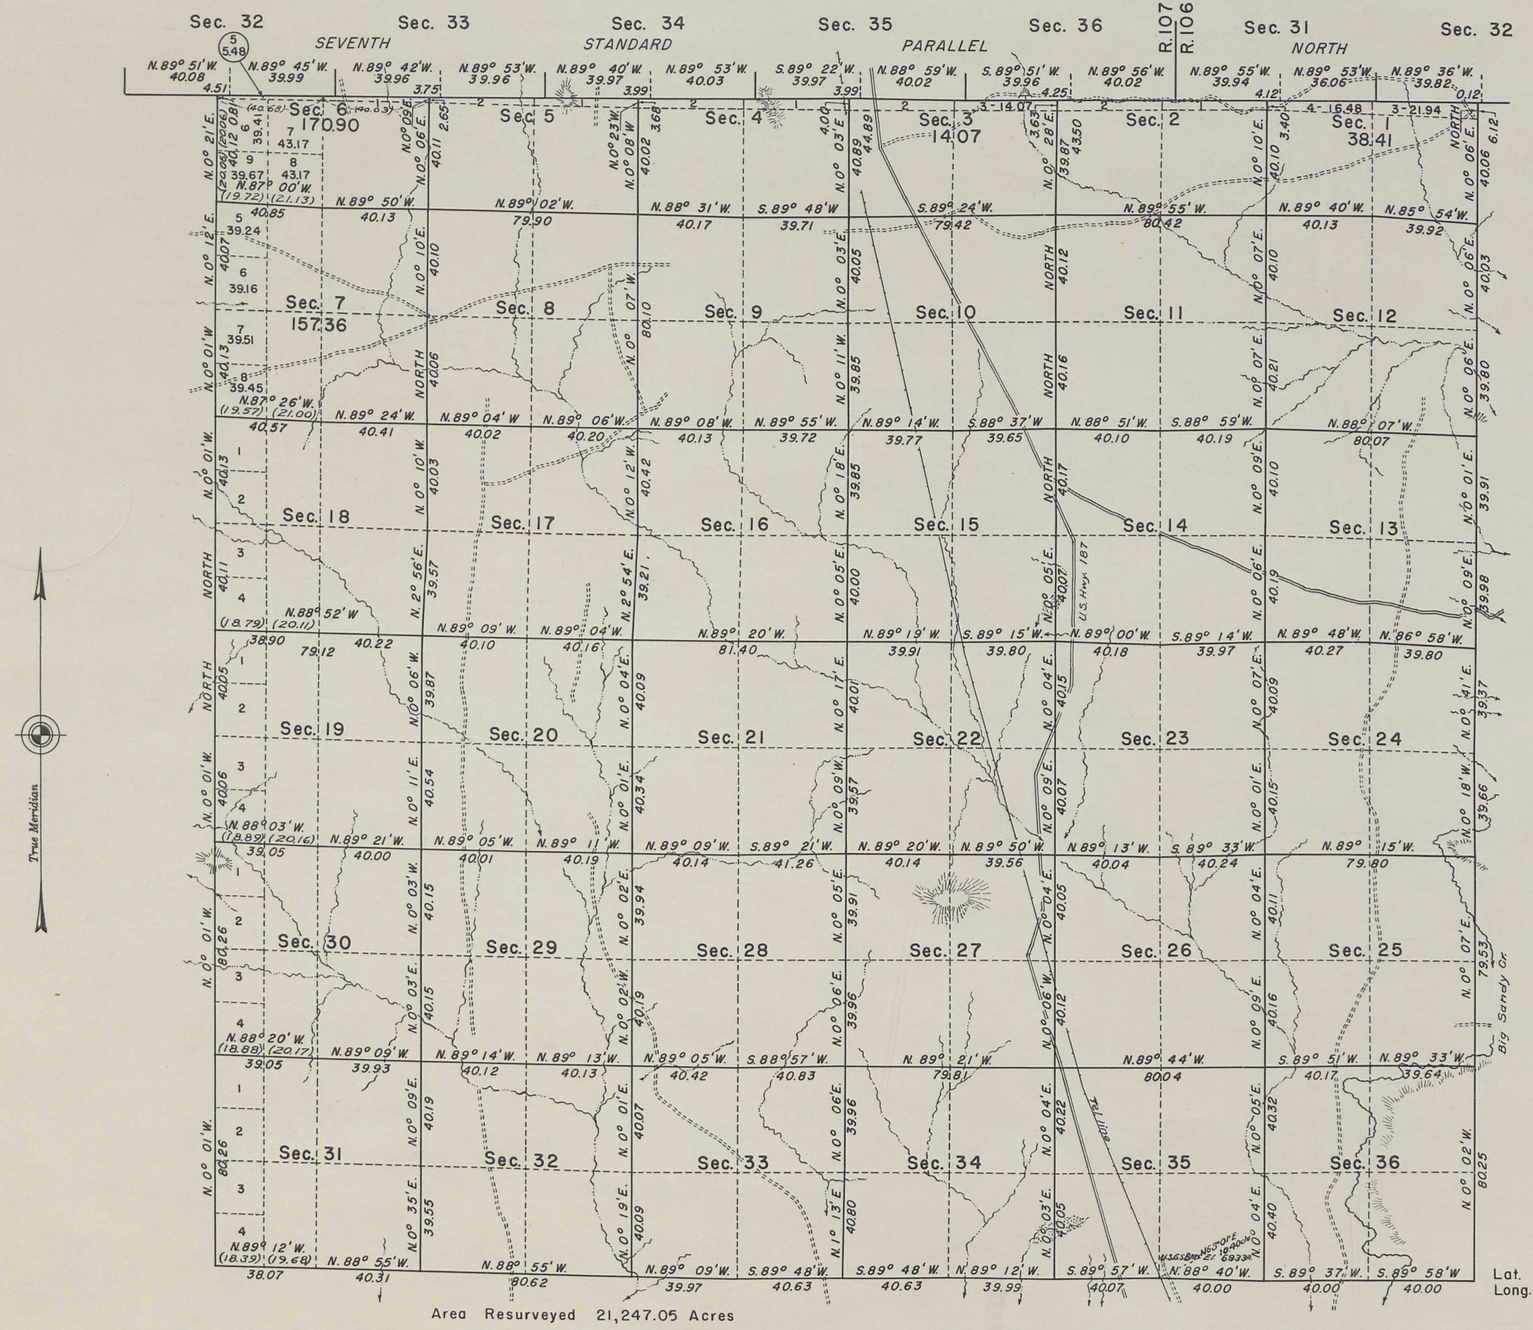


Lat. 42° 21' N.
Long. 109° 29' 30" W.

*Memorandum*

*This plat delineates a retracement and reestablishment of the lines of the original survey in their true original positions according to the best available evidence of the position of the original corners; all differences between the measurements shown on the original plat and those derived in the retracement have been distributed proportionally between accepted corners in accordance with surveying rules; reference will be made to the original plat for the showing of areas and more detailed descriptions of the various smaller subdivisions, except where new areas are shown hereon.*

*Resurvey authorized by General Land Office letter 1776787 "E", dated August 18, 1939.*

Mean Magnetic Declination 16°22' E.

| LINES DESIGNATED | BY WHOM SURVEYED | GROUP NO. | DATE OF SPECIAL INSTRUCTIONS | WHEN SURVEYED | |
|---|---|---|---|---|---|
| | | | | BEGUN | COMPLETED |
| Bdys. E., W., and S. | John M. Tufts | 179 | April 8, 1943 | July 16, 1946 | Aug. 27, 1946 |
| 7th Stan. Par. N. | | 179 | | June 12, 1946 | July 12, 1946 |
| Subdivisional | John M. Tufts | 179 | April 8, 1943 | Aug. 6, 1946 | Aug. 27, 1946 |

*UNITED STATES DEPARTMENT OF THE INTERIOR*
*BUREAU OF LAND MANAGEMENT*

*Denver, Colorado, October 27, 1947*

*This plat is strictly conformable to the field notes of the survey which have been examined and approved.*

Earl G. Harrington

*Acting Assistant Chief Cadastral Engineer.*

*Washington, D. C., July 7, 1948.*

*The survey represented by this plat, having been correctly executed in accordance with the requirements of law and the regulations of this office, is hereby accepted.*

*For the Director:*

William F. Richards

*Acting Chief, Branch of Surveys*

J.B.M.

2527-A

28 - 107

Click Here for Field Notes

4365

# Township No. 28 North Range No. 107 West of the 6th Principal Meridian

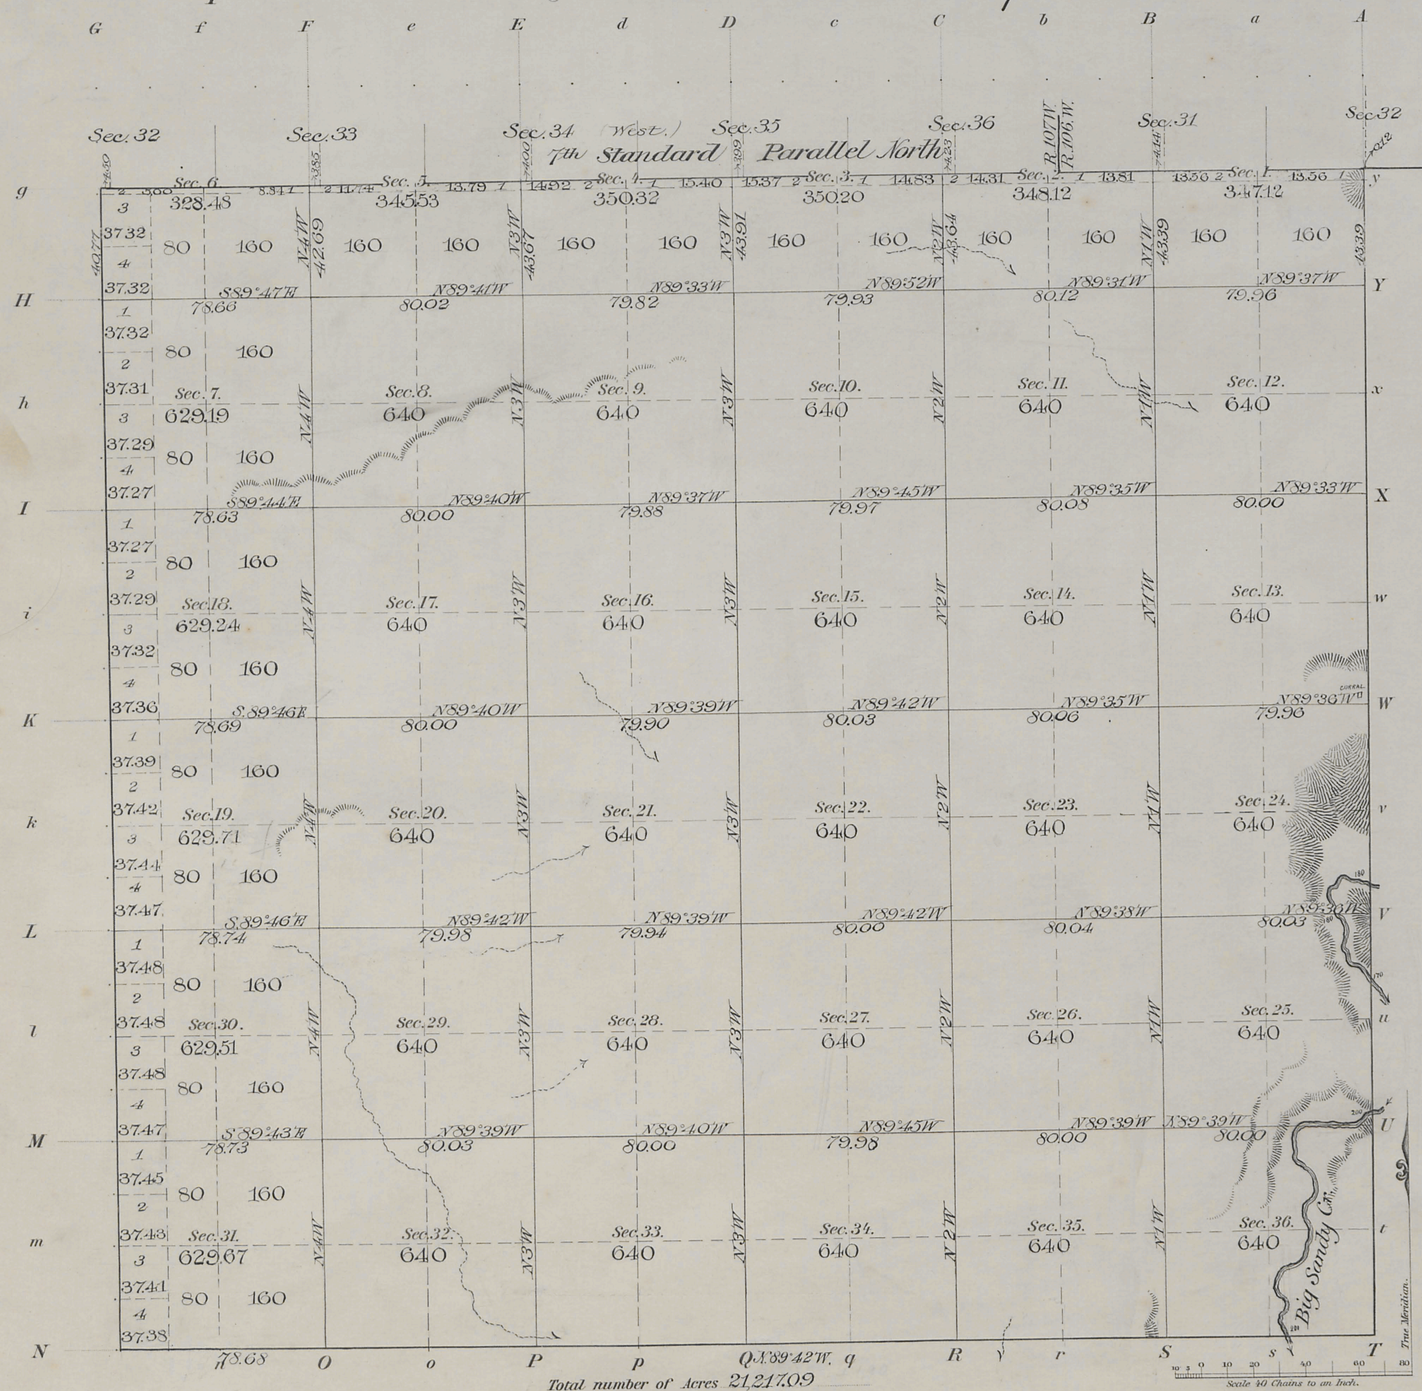


Total number of Acres 21,217.09

| Meanders of | | | | | | | | |
|---|---|---|---|---|---|---|---|---|
| Posts | Courses | Ch.s Lk.s | Posts | Courses | Ch.s Lk.s | Posts | Courses | Ch.s Lk.s |

| | | | |
|---|---|---|---|
| Subdivision lines at minimum rates | 57 mls. | 50 chs. | 48 lks. |
| Connecting " " " " | | 20 " | 21 " |

| Surveys Designated | By Whom Surveyed | Date of Contract | Amount of Surveys M. | Ch.s | Lk.s | When Surveyed | Magnetic Declination |
|---|---|---|---|---|---|---|---|
| Township lines | Shannon & Coleman | Apr. 21, 1891 | 57 | 50 | 48 | Aug. 13-15, 1891 | 16° 53' East |
| Subdivisions | " " | " " " | | | | | |
| Connections | | | | 20 | 21 | | |

The above Map of Township No. 28 North of Range No. 107 West of the 6th Principal Meridian, Wyoming, is strictly conformable to the field notes of the survey thereof on file in this Office, which have been examined and approved.

Surveyor Generals Office.
Cheyenne, Wyo. Feb. 24, 1892

Wm A. Richards
Sur. Gen.l

2527

28 - 107

Click Here for Field Notes

30 Indexed 4350

Office 97

# EXTERIOR LINES

Scale 1 inch = 2 miles. Mag. Var. East

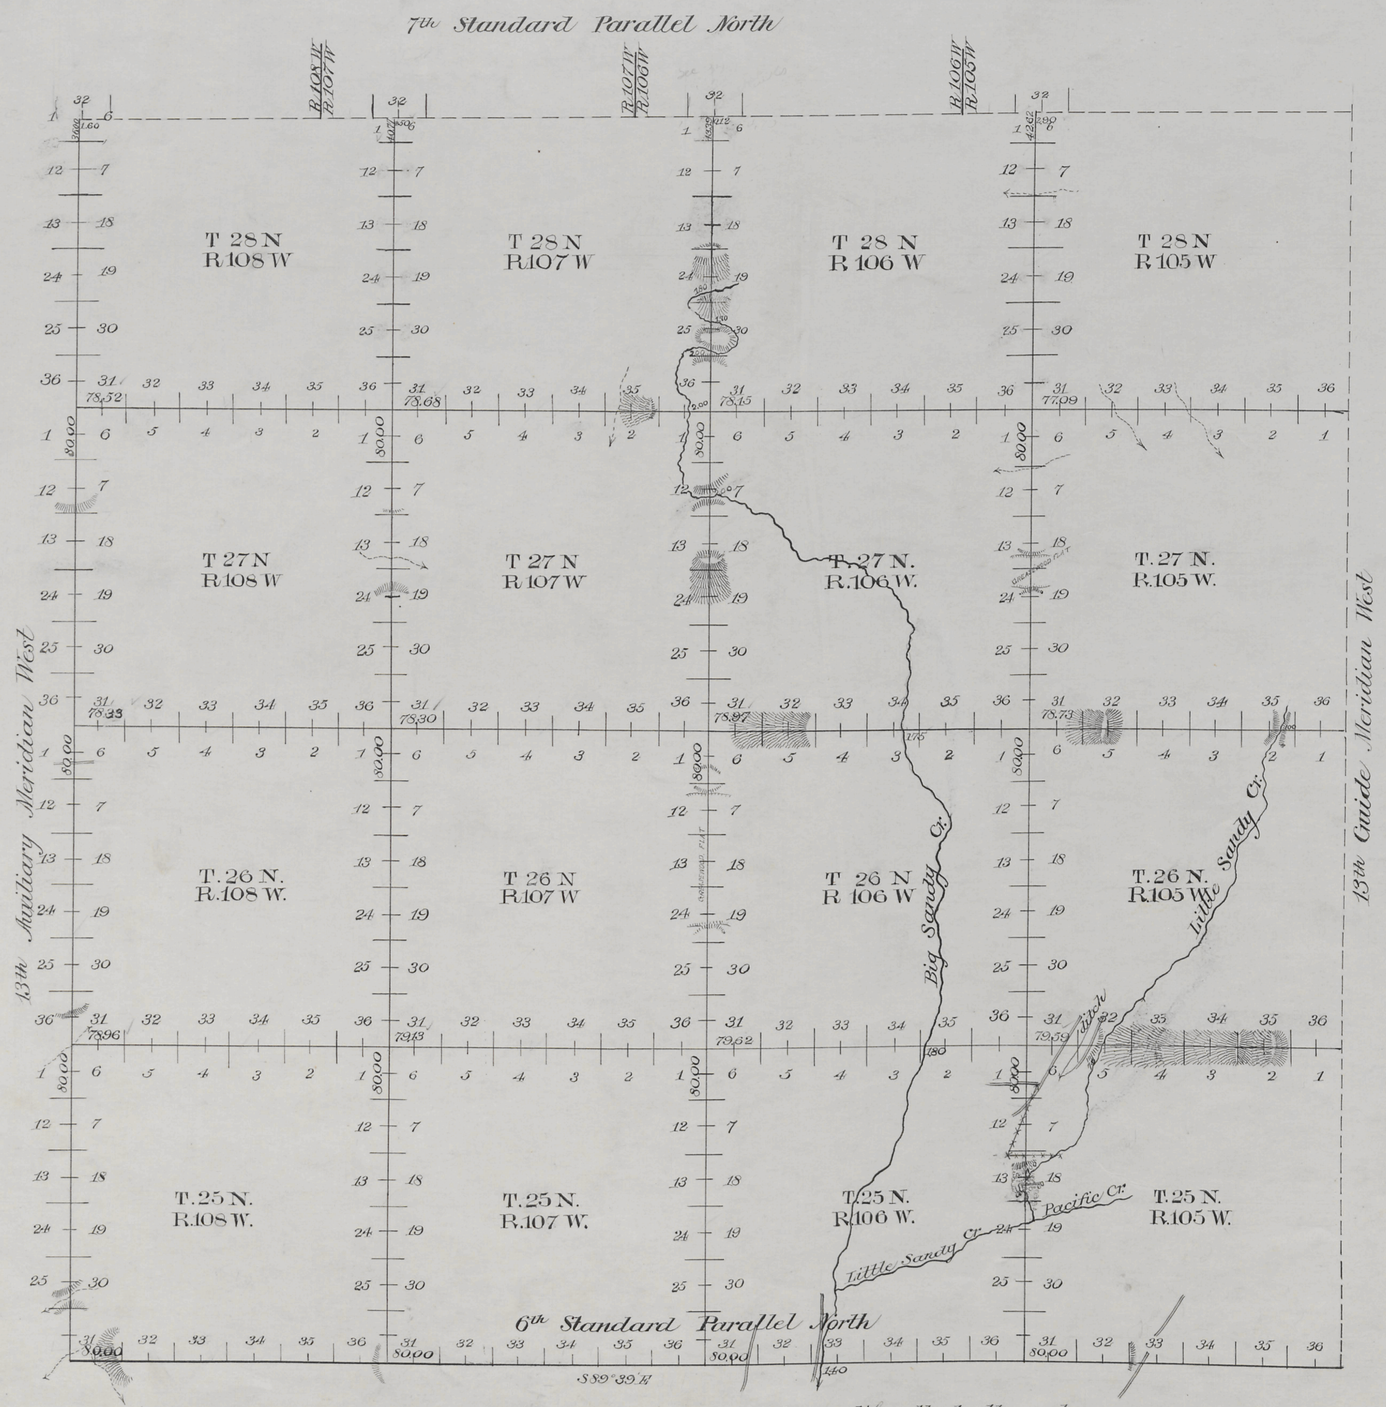


| | | | | | | | |
|---|---|---|---|---|---|---|---|
| Standard lines at minimum rates | | | | M | Chs | Lks |
| Guide | " | " | " | 24 | 00 | 00 |
| Exterior | " | " | " | 23 | 36 | 00 |
| " | " | " | " | 140 | 44 | 58 |
| Connection | " | " | intermediate | 1 | 66 | 27 |
| | " | " | minimum | | 9 | 12 |

| Surveys Designated | By Whom Surveyed | Date of Contract | Amount of Contract M | Chs | Lks | When Surveyed | Magnetic Declination |
|---|---|---|---|---|---|---|---|
| 6th Stand. Parl. | Shannon & Coleman | April 21, 1891 | 24 | 00 | 00 | July 8-17-1891 | 16° 52' East |
| 13th Guide Mer. | " " | " " " | 23 | 36 | 00 | July 19-20-1891 | 16° 52' East |
| Exterior Lines | " " | " " " | 142 | 30 | 77 ~~85~~ | July 20-Sept 3-1891 | 16° 52' East |
| Connections | " " | " " " | 0 | 9 | 12 | | |

I hereby certify that the above diagram of the 6th Standard Parallel North, Ranges 105, 106, 107 and 108 West; The 13th Auxiliary Meridian West, Townships 25, 26, 27 and 28 North; and the Exterior lines of Townships 25, 26, 27 and 28 North, Ranges 105, 106, 107 and 108 West of the 6th Principal Meridian in Wyoming is strictly conformable to the field notes of the survey thereof on file in this Office, which have been examined and approved.

Surveyor Generals Office
Cheyenne, Wyo. Feb. 24, 1892

Wm A. Richards
Surveyor General.

2512