8547

Click Here for Field Notes

ORIGINAL

TOWNSHIP 28 NORTH, RANGE 109 WEST, OF THE SIXTH PRINCIPAL MERIDIAN, WYOMING.

DEPENDENT RESURVEY

Click for Correction Notice

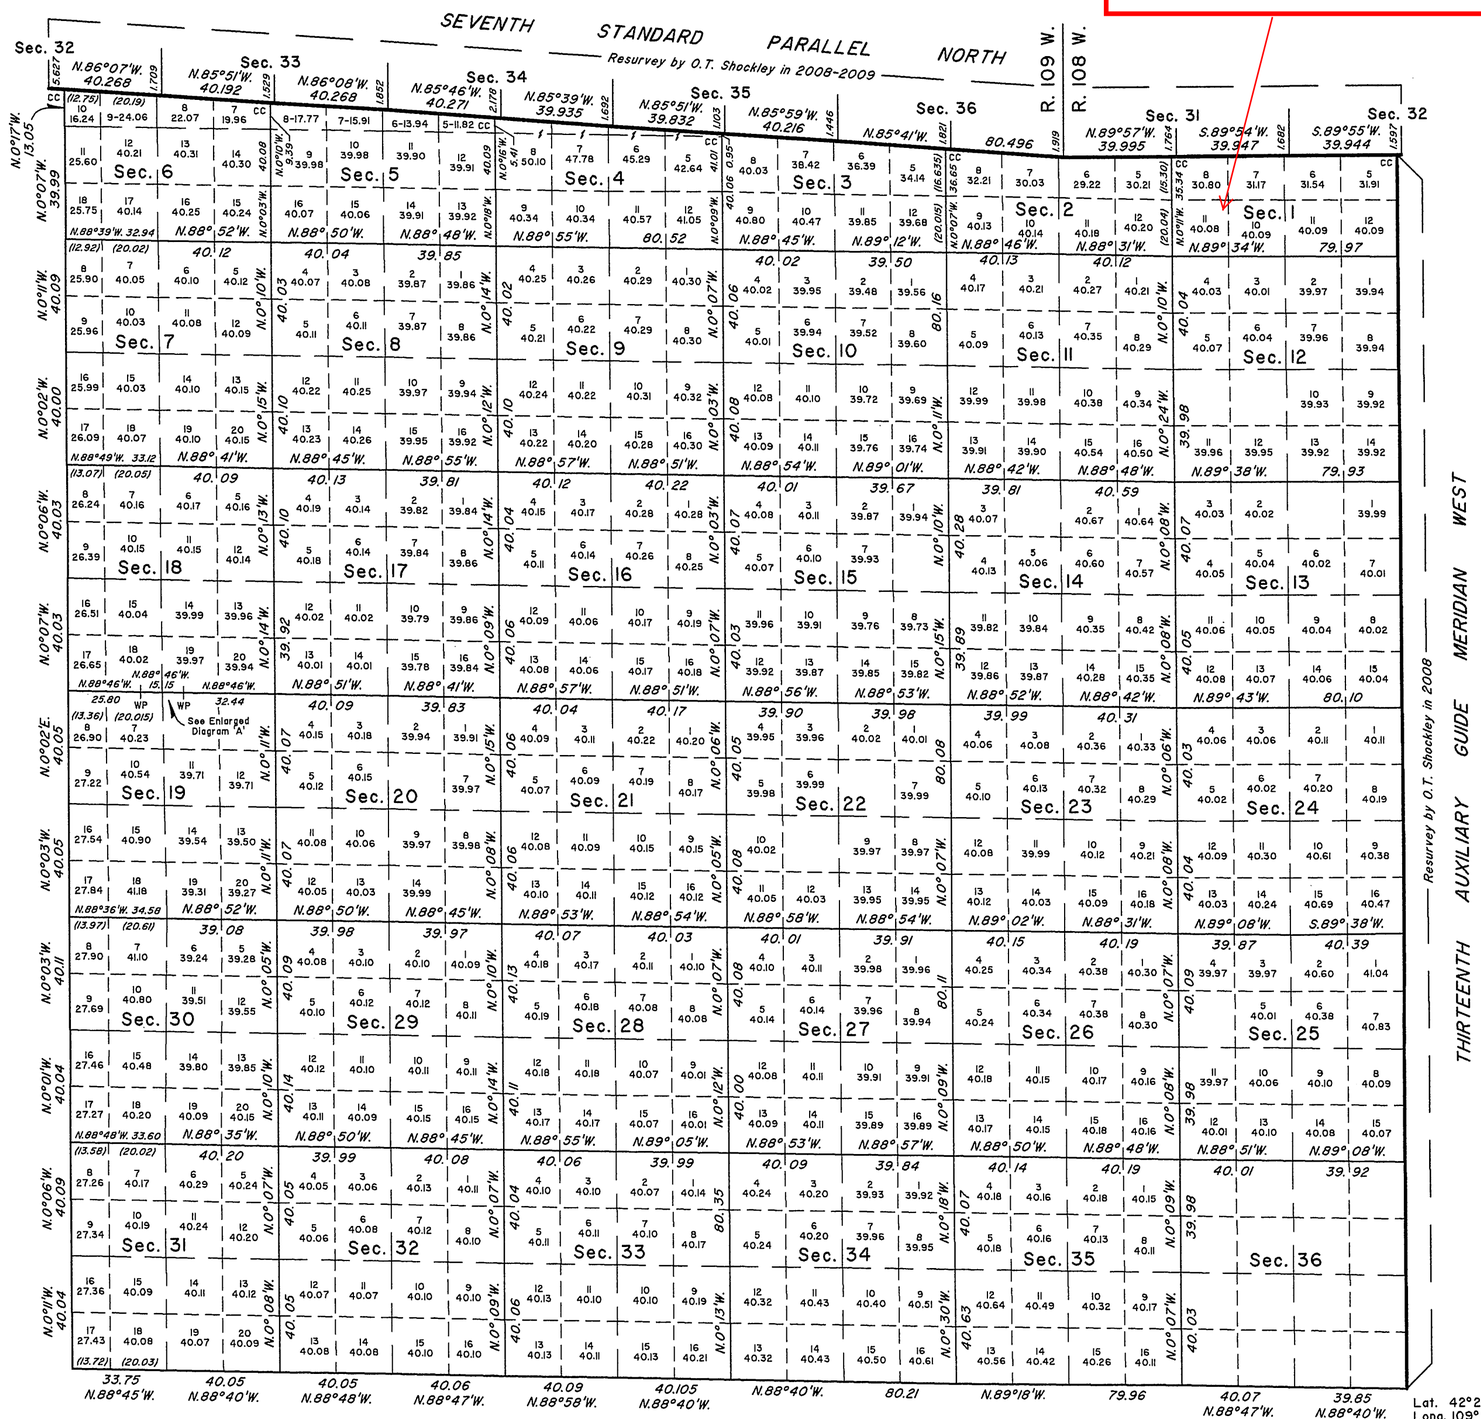

A history of surveys is contained in the field notes.

This plat represents the dependent resurvey of the south boundary, west boundary and the subdivisional lines, designed to restore the corners in their true original locations according to the best available evidence, T. 28 N., R. 109 W., Sixth Principal Meridian, Wyoming.

Except as indicated hereon, the lotting and areas are as shown on the plat approved April 27, 1896.

Survey executed by Olian T. Shockley, Cadastral Surveyor, beginning July 13, 2009, and completed November 6, 2009, pursuant to Special Instructions and Assignment Instructions dated July 9, 2009, for Group No. 808, Wyoming.

ENLARGED DIAGRAM 'A'
(NOT TO SCALE)

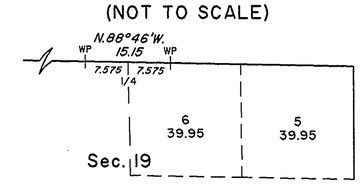

UNITED STATES DEPARTMENT OF THE INTERIOR
BUREAU OF LAND MANAGEMENT

Cheyenne, Wyoming — Setember 29, 2010

This plat is strictly conformable to the approved field notes, and the survey, having been correctly executed in accordance with the requirements of law and the regulations of this Bureau, is hereby accepted.

For the Director

John P. Lee
Chief Cadastral Surveyor for Wyoming

OTS

2713 A

OFFICIALLY FILED: September 29, 2010