8369 **Click Here for Field Notes**

ORIGINAL

TOWNSHIP 29 NORTH, RANGE 108 WEST, OF THE 6TH PRINCIPAL MERIDIAN, WYOMING.

DEPENDENT RESURVEY

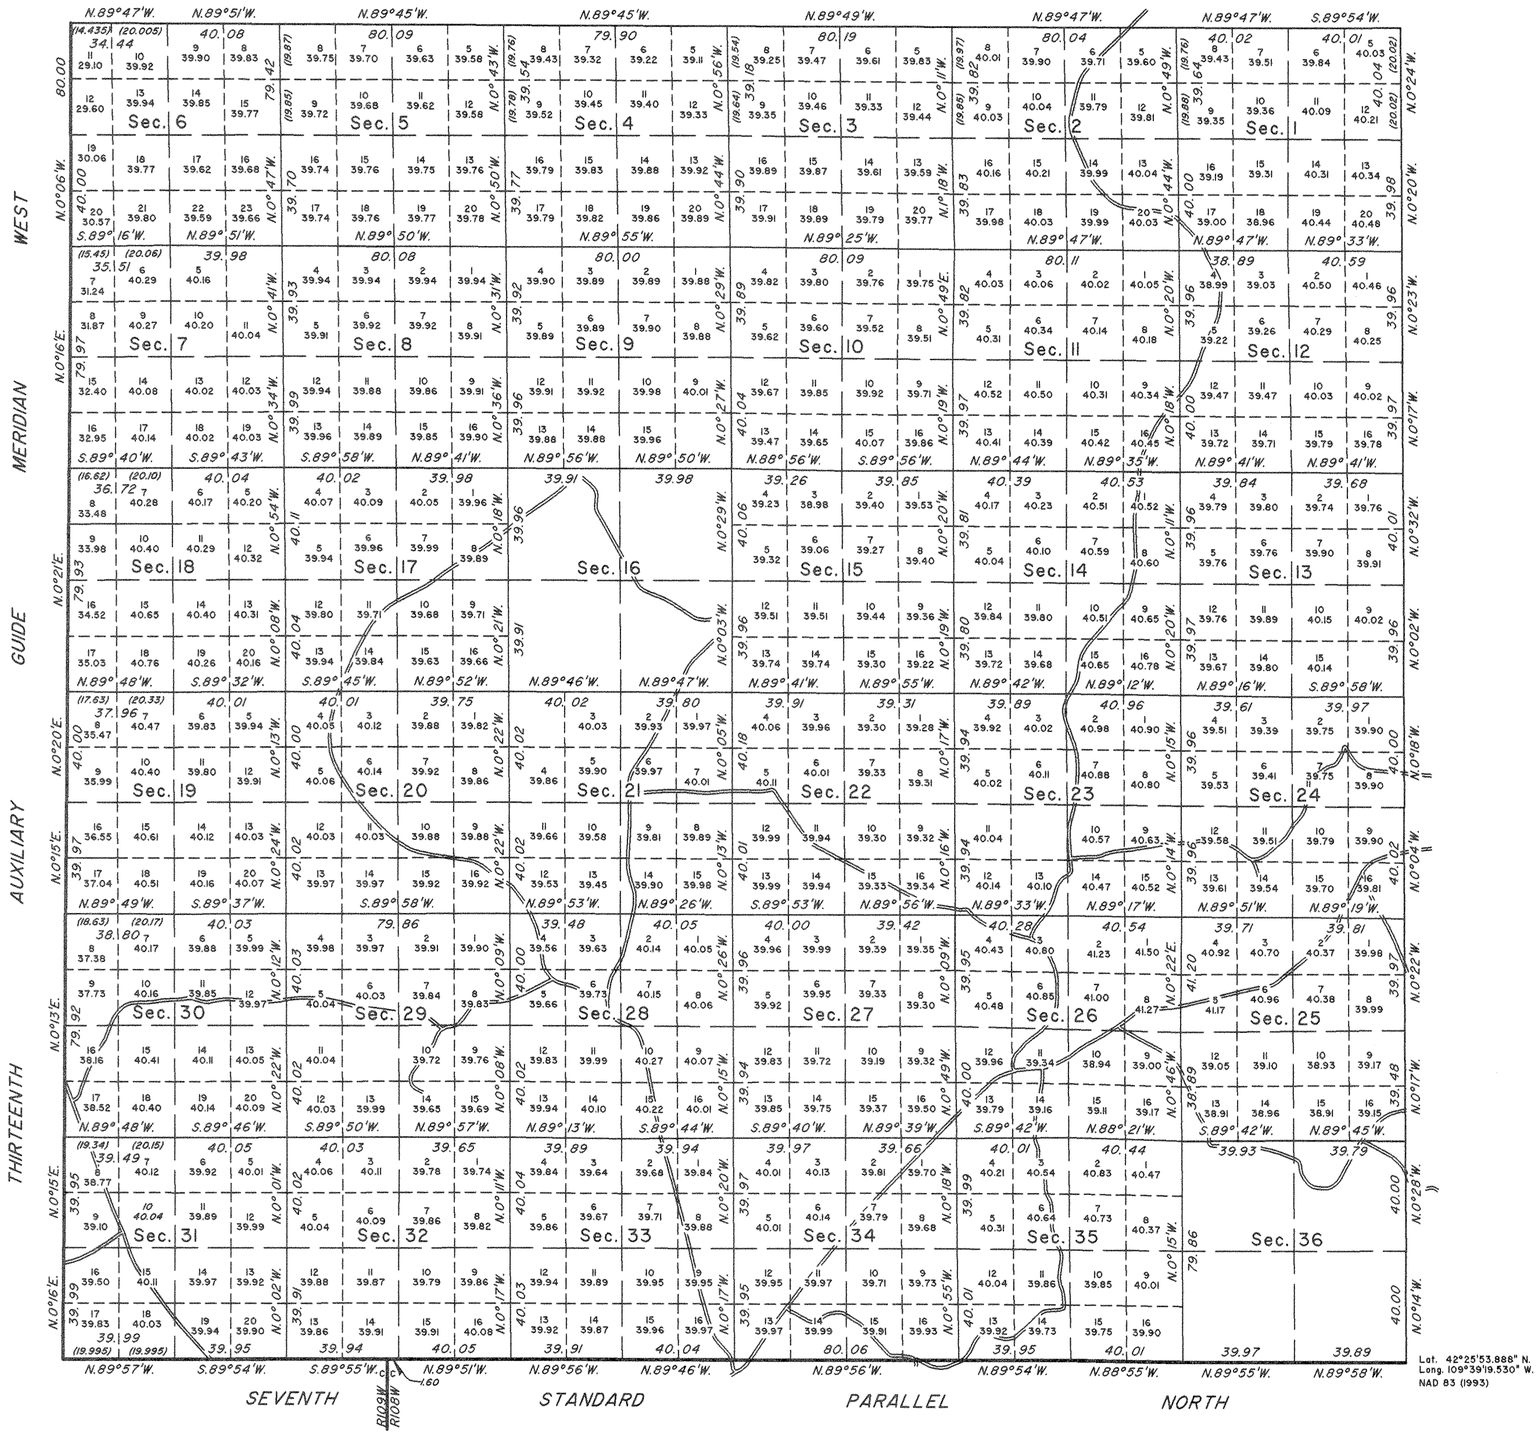

A history of surveys is contained in the field notes.

This plat represents the dependent resurvey of the Seventh Standard Parallel North, through R. 108 W., the Thirteenth Auxiliary Guide Meridian West, through T. 29 N., between Rs. 108 and 109 W., the east boundary, north boundary and subdivisional lines designed to restore the corners in their true original locations according to the best available evidence, T. 29 N., R. 108 W., Sixth Principal Meridian, Wyoming.

The lots and areas shown hereon pertain to Federal interest estate only. Except as indicated hereon, the lottings and areas are as shown on the plat approved May 31, 1895.

Survey executed by Olian T. Shockley, Cadastral Surveyor, beginning June 4, 2002, and completed October 11, 2002, pursuant to Special Instructions dated March 26, 2001, for Group No. 688, Wyoming.

UNITED STATES DEPARTMENT OF THE INTERIOR
BUREAU OF LAND MANAGEMENT

Cheyenne, Wyoming — May 28, 2004

This plat is strictly conformable to the approved field notes, and the survey, having been correctly executed in accordance with the requirements of law and the regulations of this Bureau, is hereby accepted.

For the Director

Acting Chief Cadastral Surveyor for Wyoming

O.T.S. / L.L.M.

2697A

OFFICIALLY FILED: May 28, 2004