8618

Click Here for Field Notes

ORIGINAL

TOWNSHIP 30 NORTH, RANGE 103 WEST, OF THE SIXTH PRINCIPAL MERIDIAN, WYOMING.

DEPENDENT RESURVEY AND SUBDIVISION OF SECTION 24

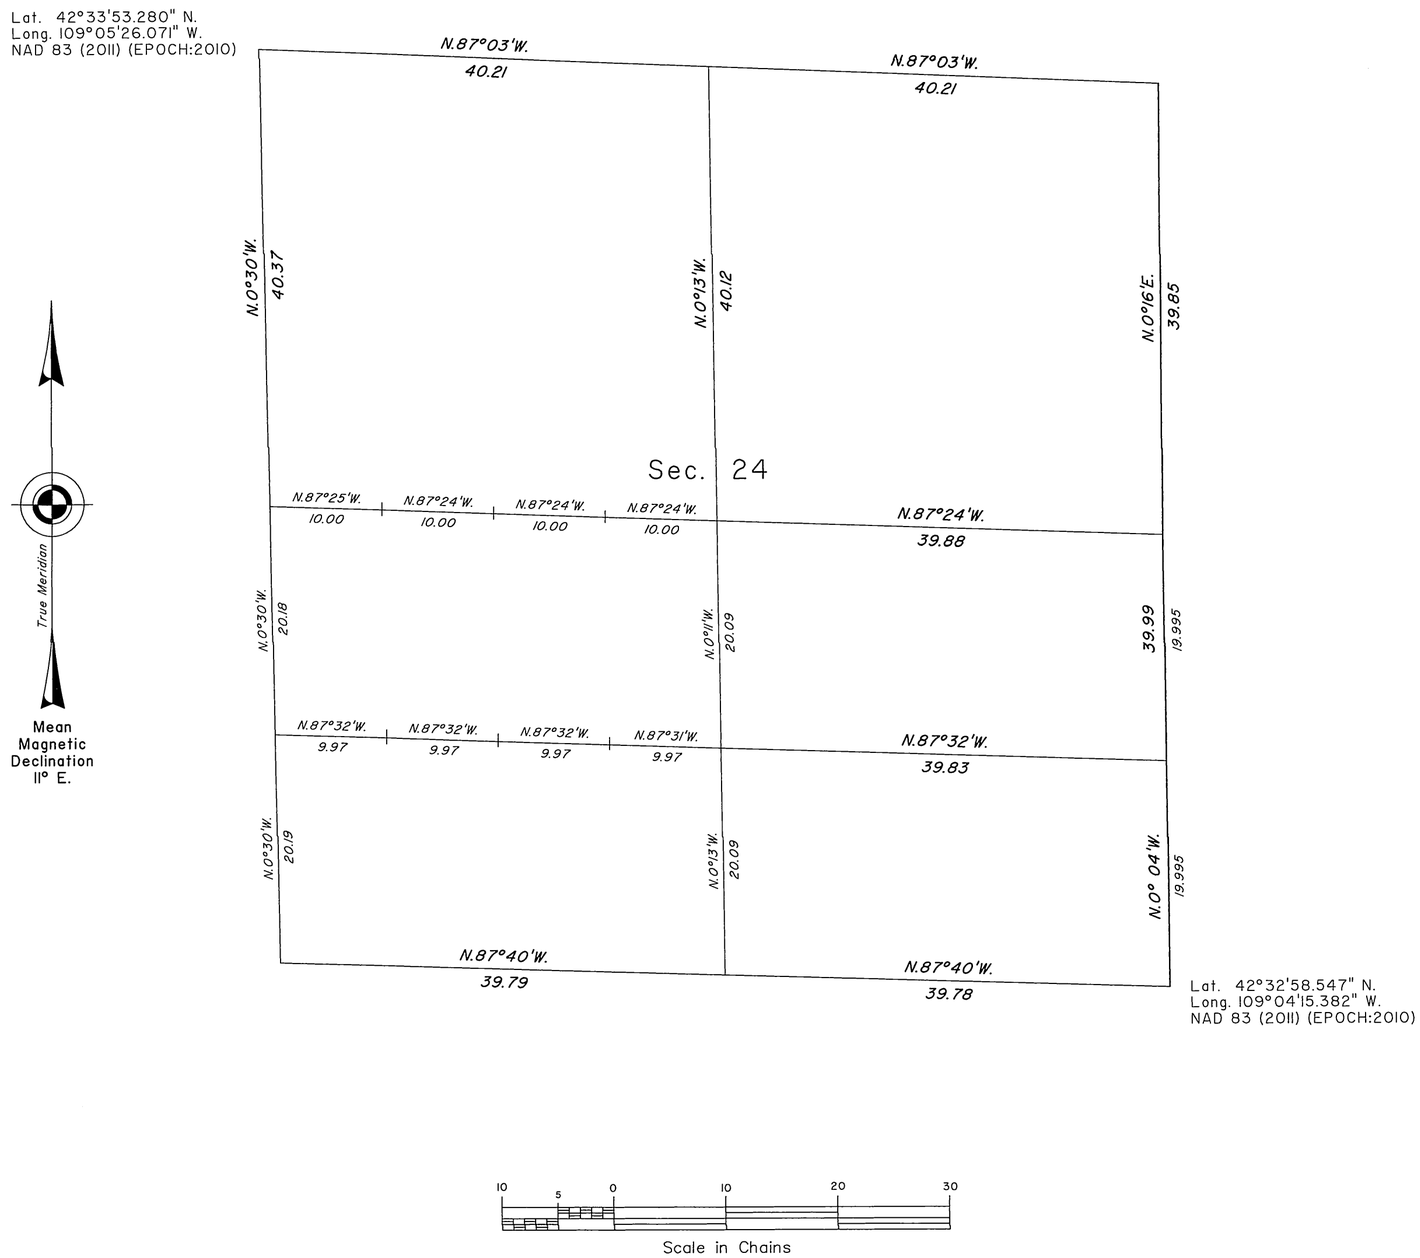

A history of surveys is contained in the field notes.

This plat represents the dependent resurvey of a portion of the east boundary and subdivisional lines, designed to restore the corners in their true original locations according to the best available evidence, and the survey of the subdivision of section 24, T. 30 N., R. 103 W., Sixth Principal Meridian, Wyoming.

Except as indicated hereon, the lotting and areas are as shown on the plat approved February 21, 1885.

Survey executed by Bradley F. Dillon, Cadastral Surveyor, beginning July 16, 2012, and completed July 26, 2012, pursuant to Special Instructions and Assignment Instructions dated July 3, 2012, for Group No. 869, Wyoming.

UNITED STATES DEPARTMENT OF THE INTERIOR
BUREAU OF LAND MANAGEMENT

Cheyenne, Wyoming December 18, 2013

This plat is strictly conformable to the approved field notes, and the survey, having been correctly executed in accordance with the requirements of law and the regulations of this Bureau, is hereby accepted.

For the Director

John P. Lee

John P. Lee
Chief Cadastral Surveyor for Wyoming

B.F.D.

2401 A

OFFICIALLY FILED: December 18, 2013