8571

Click Here for Field Notes

ORIGINAL

TOWNSHIP 31 NORTH, RANGE 107 WEST, OF THE SIXTH PRINCIPAL MERIDIAN, WYOMING.

DEPENDENT RESURVEY

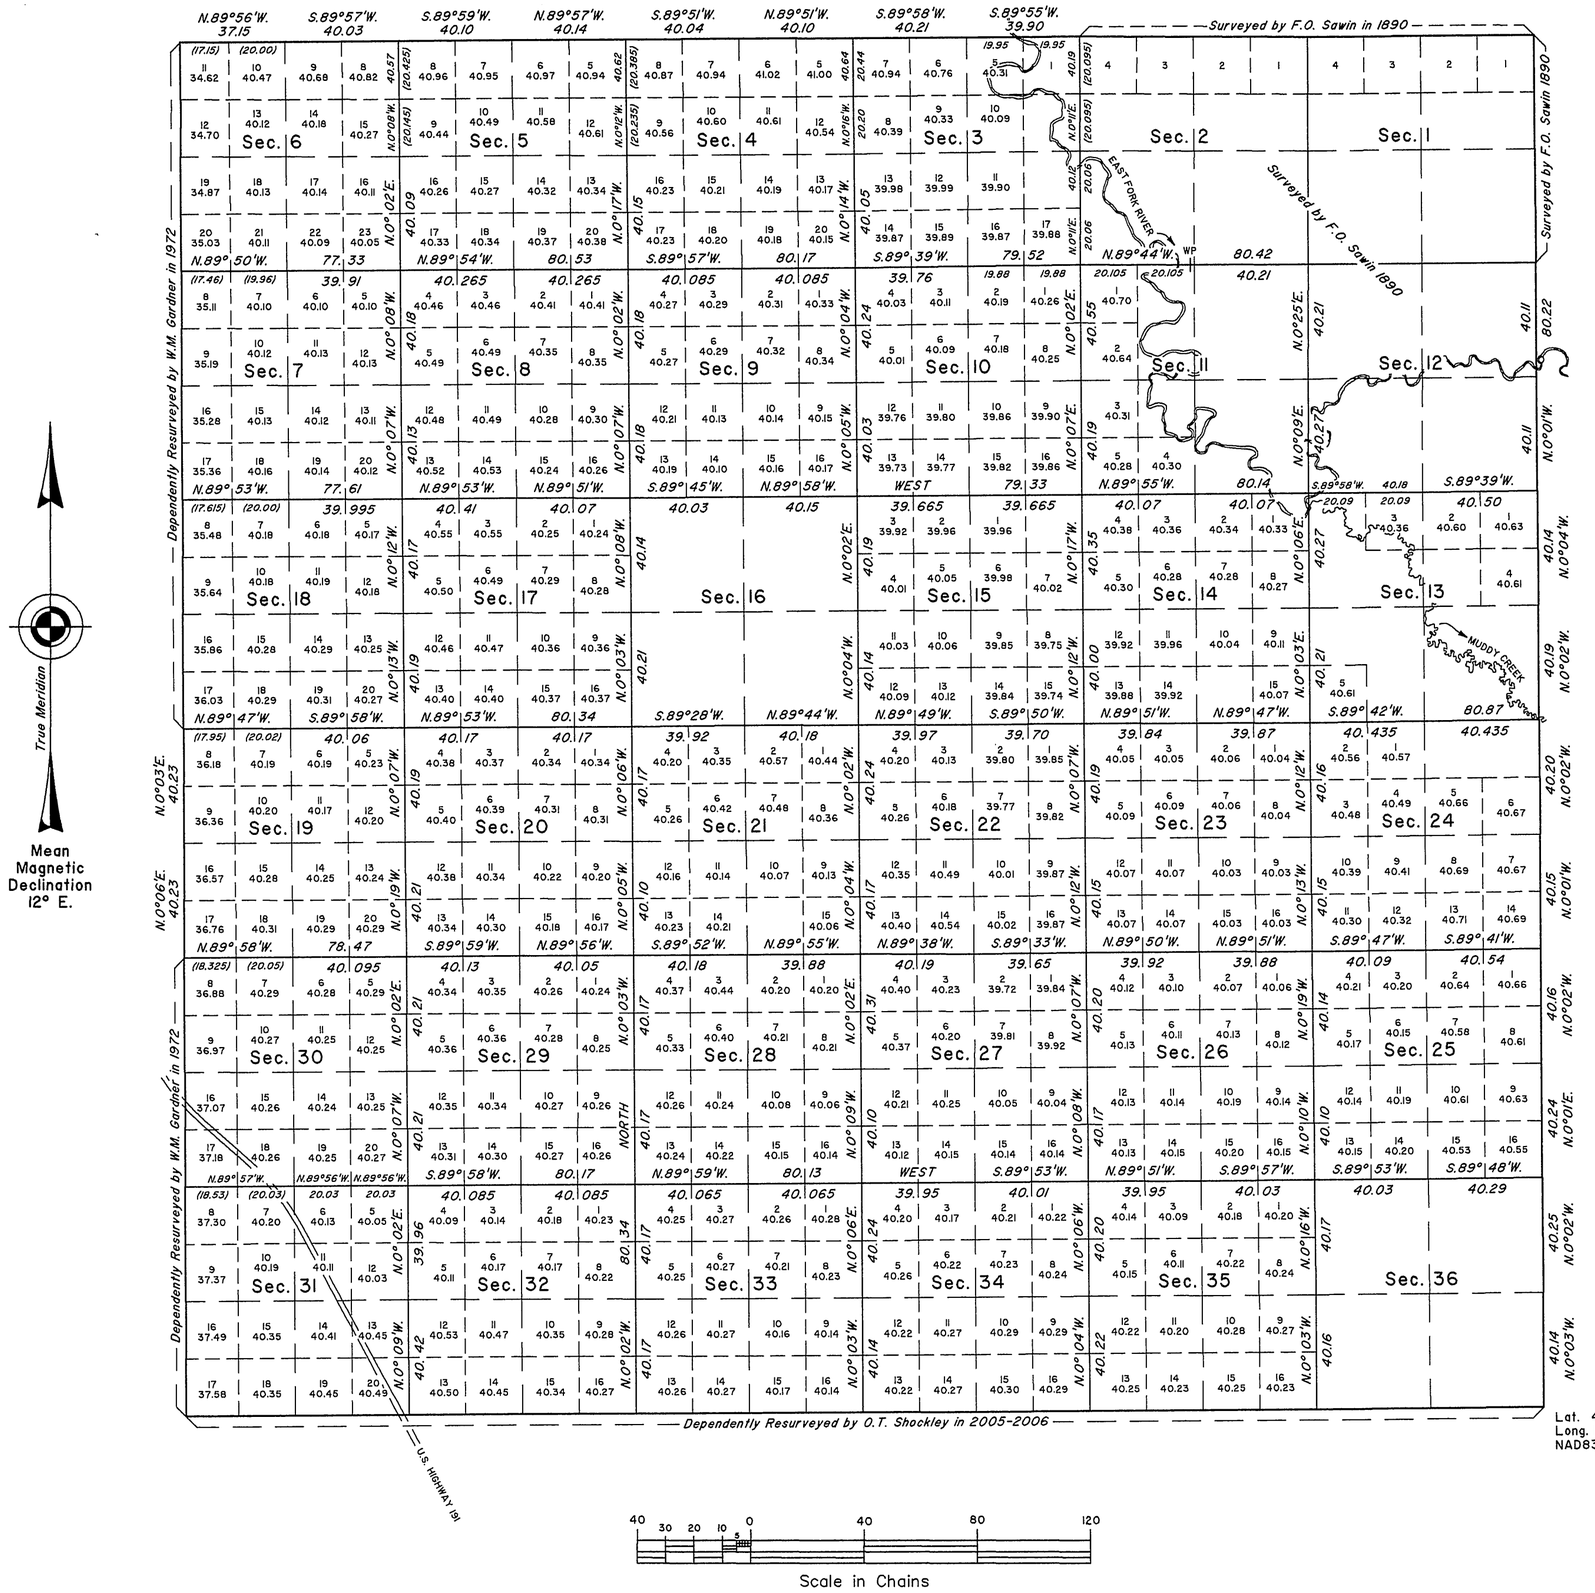

A history of surveys is contained in the field notes.

This plat represents the dependent resurvey of portions of the east boundary, a portion of the west boundary; and portions of the north boundary and subdivisional lines, designed to restore the corners in their true original locations according to the best available evidence, T. 31 N., R. 107 W., Sixth Principal Meridian, Wyoming.

Certain modified lots and areas are shown hereon pertain to Federal interest estate only. Except as indicated hereon, the lotting and areas are as shown on the plats approved June 30, 1891 and May 31, 1895.

Survey executed by Olian T. Shockley, Cadastral Surveyor, beginning May 13, 2010, and completed November 12, 2010, pursuant to Special Instructions and Assignment Instructions dated May 5, 2010, for Group No. 821, Wyoming.

UNITED STATES DEPARTMENT OF THE INTERIOR
BUREAU OF LAND MANAGEMENT

Cheyenne, Wyoming November 3, 2011

This plat is strictly conformable to the approved field notes, and the survey, having been correctly executed in accordance with the requirements of law and the regulations of this Bureau, is hereby accepted.

Lat. 42°36'15.773" N.
Long. 109°32'19.667" W.
NAD83 (CORS96) (EPOCH: 2002)

For the Director

John P. Lee

John P. Lee
Chief Cadastral Surveyor for Wyoming

OTS

2503 B

OFFICIALLY FILED: November 3, 2011