33

Click Here for Field Notes

24

1645

TOWNSHIP EXTERIORS

Scale 1 inch to 160 chains

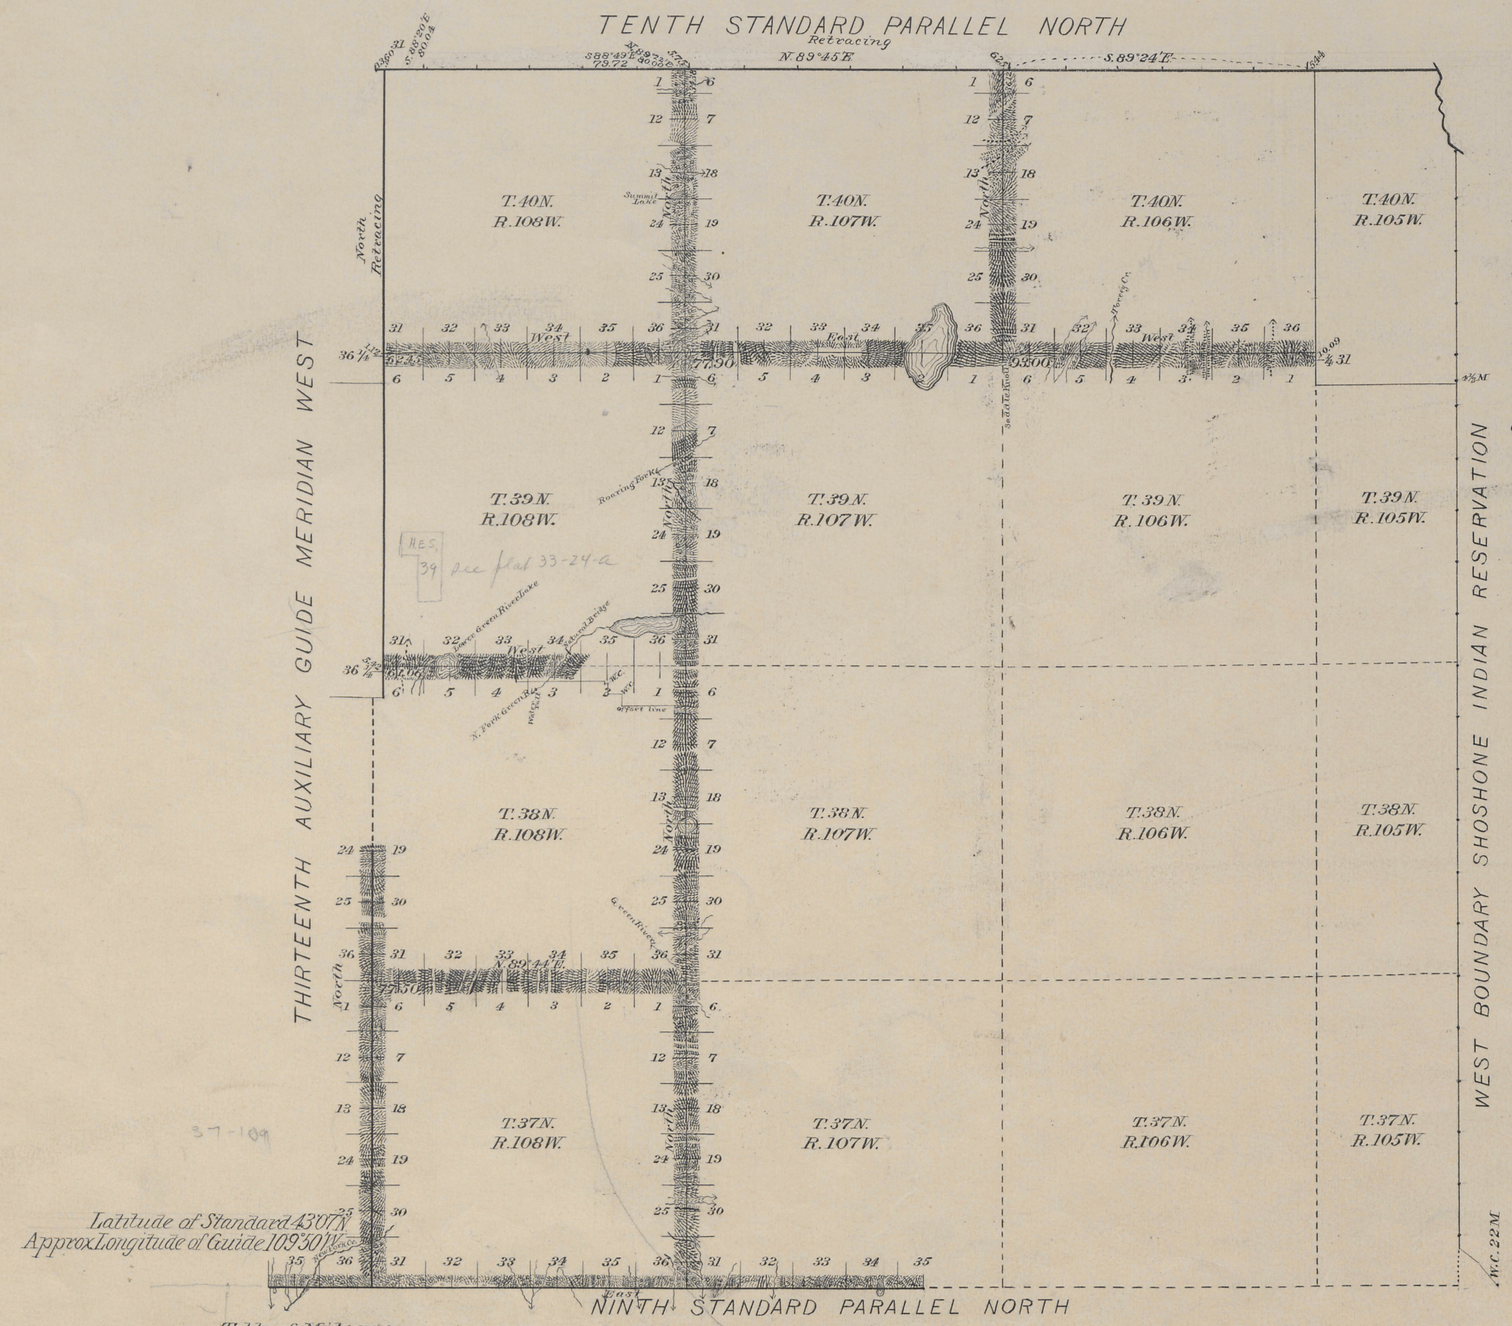

This Plat
of the
Survey of the 9th Standard Parallel North in Rgs. 107, 108 and 109 W.;
The 13th Auxiliary Guide Meridian W. through Tps. 37 and 38 North;
The East boundaries of Tps. 37, 38, 39 and 40 N., R. 108 W. and T. 40 N., R. 107 W.
The North boundaries of Tps. 37, 38 and 39 N., R. 108 W. and T. 39 N., Rgs. 106 and 107 W.
the
Retracing of the 10th Standard Parallel N., through Rgs. 106, 107 and 108 West and the East boundaries of Tps. 39 and 40 N., R. 109 West of the Sixth Principal Meridian,
Wyoming,
is strictly conformable to the field notes of the survey thereof
by
Edward A. Buck, U.S. Deputy Surveyor
under his
Contract No. 260,
dated May 22nd. 1896,
which have been examined, approved and filed in this office.

Surveyor General's Office
Cheyenne Wyoming
July 15th, 1897.

John Charles Thompson
U.S. Surv. Genl.

Table of Mileage

Lines Designated	Amount Mls.	Chs.	Lks.	When Surveyed
Standard lines	21	00	00	June 18-July 8, 1896
Township "	58	32	41	July 10-Aug 5, 1896
Connecting "		28	63	" "

2730