7594-960F

Click Here for Field Notes

ORIGINAL

TOWNSHIP 12 NORTH, RANGE 109 WEST, OF THE SIXTH PRINCIPAL MERIDIAN, WYOMING.

DEPENDENT RESURVEY AND SURVEY

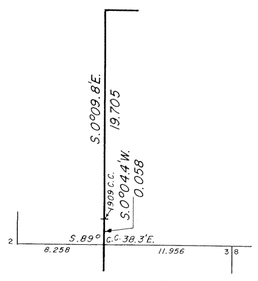

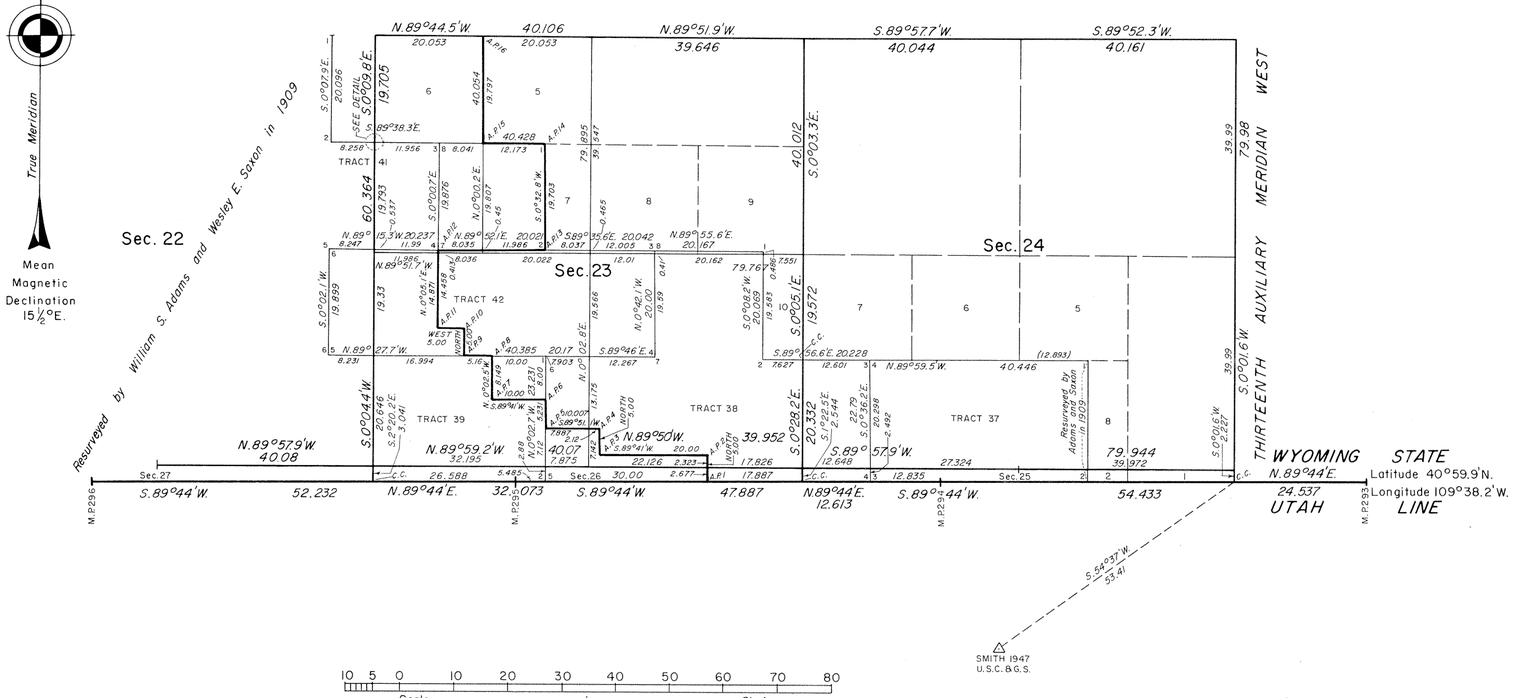

A history of surveys is contained in the field notes.

This plat represents the dependent resurvey of portions of the east boundary (Thirteenth Auxiliary Meridian West), the subdivisional lines, and certain tract lines, designed to restore the corners in their true original locations according to the best available evidence, and the survey of the subdivision of section 23, and a survey of a portion of the Flaming Gorge National Recreation Area boundary, T. 12 N., R. 109 W., Sixth Principal Meridian, Wyoming.

The lottings and areas are as shown on the plats approved January 22, 1912.

Survey executed by Douglas A. Cody and Richard S. Glaze, Supervisory Cadastral Surveyors, beginning August 18, 1970, and completed November 16, 1979, pursuant to Special Instructions dated July 21, 1970, and Amended Special Instructions dated November 7, 1979, for Group No. 342, Wyoming.

UNITED STATES DEPARTMENT OF THE INTERIOR
BUREAU OF LAND MANAGEMENT
Denver, Colorado February 24, 1982

This plat is strictly conformable to the approved field notes, and the survey, having been correctly executed in accordance with the requirements of law and the regulations of this Bureau, is hereby accepted.

For the Director

Jay S. Spencer

Acting Chief, Cadastral Survey
Examination and Approval Staff

C.M.D.

accession no. 1304

Index to Segregated Tracts

Resurvey Township N° 12 North, Range N° 109 West of the Sixth Principal Meridian Wyoming

Contract N° 335, Adams and Saxon, June 8, 1909.

Resurvey			Original Survey							
N°	Area Total	Area In Township	T.	R.	Sec.	Subdivision	Entry Kind	Entry Number	Status in Land Office	Entryman
37	91.14	91.14	12	109	24	Lots 1&2	F.H.	1120	Patented	Robert D. Swift
38	179.86	179.86	"	"	23	SW¼NE¼, Lots 2,3&4	F.D.	52	Patented	Shadrack J. Large
39	191.01	191.01	"	"	22	Lots 2,3&4				
			"	"	23	Lot 1	F.H.	1133	Patented	Rosina E. Solomon
40	146.55	146.55	"	"	21	Lots 3&4				
			"	"	22	Lot 1	H.	2771	Valid	William J. Nelson
41	161.22	161.22	"	"	15	SW¼SE¼				
			"	"	22	W½NE¼, NE¼NE¼	F.H.	1032	Patented	John T. Despain
42	161.30	161.30	"	"	22	SE¼NE¼				
			"	"	23	W½NW¼, SE¼NW¼	F.H.	112	Patented	Shadrack J. Large
43	161.20	161.20	"	"	15	S½NW¼, NE¼SW¼, NW¼SE¼	F.H.	1228	Patented	Melissa M. Despain
44	640.00	640.00	"	"	16	All	S.S.		Patented	Wyoming
* 45	120.00	120.00	"	"	17	W½NE¼, NE¼NW¼	F.D.	56	Patented	Richard E. Son
46	160.00	160.00	"	"	7	SE¼NE¼, E½SE¼				
			"	"	8	SW¼SW¼	F.H.	9	Patented	Richard E. Son
47	40.00	40.00	"	"	7	NW¼SE¼	F.H.	1059	Patented	Ida Franklin
48	160.00	160.00	"	"	6	Lot 7, SE¼SW¼				
			"	"	7	E½NW¼	F.H.	277	Patented	David H. Washam
49	160.00	160.00	"	110	1	SE¼	H.	2925	Valid	Oliver J. Wade
50	160.00	20.00	"	"	1	N½SW¼				
			"	"	2	N½SE¼	F.H.	111	Patented	John B. Wade

The above index to tracts, which have been segregated by the original public survey, in the resurvey of T 12 N., R 109 W. under Contract N° 335, has been prepared in strict conformity to the field notes of the accepted resurvey on file in this office, which have been examined and approved.

Surveyor Generals Office
Cheyenne, Wyoming
January 22, 1912

Stephen S. Stevens
Surveyor General

* Note:
Patent in error. Land selected and occupied by claimant is SW¼SE¼ & S½SW¼ Sec. 9, T. 12 N., R 109 W. and so surveyed and segregated. See field notes.

A.L.R.

W.C.H.

960-E

960 E

Accepted by the Commissioner in his letter "E." April 22, 1912
Triplicate plat mailed to the Evanston Land Office, December 12, 1912.

12 - 109

41

1303

Supplemental Plat No 3

Resurvey SE Portion Township No 12 North, Range No 109 West of the Sixth Principal Meridian, Wyoming.

Scale: 20 Chains to 1 Inch

Sec's 13, 14, 15, 22, 23, 24, 25, 26, 27.

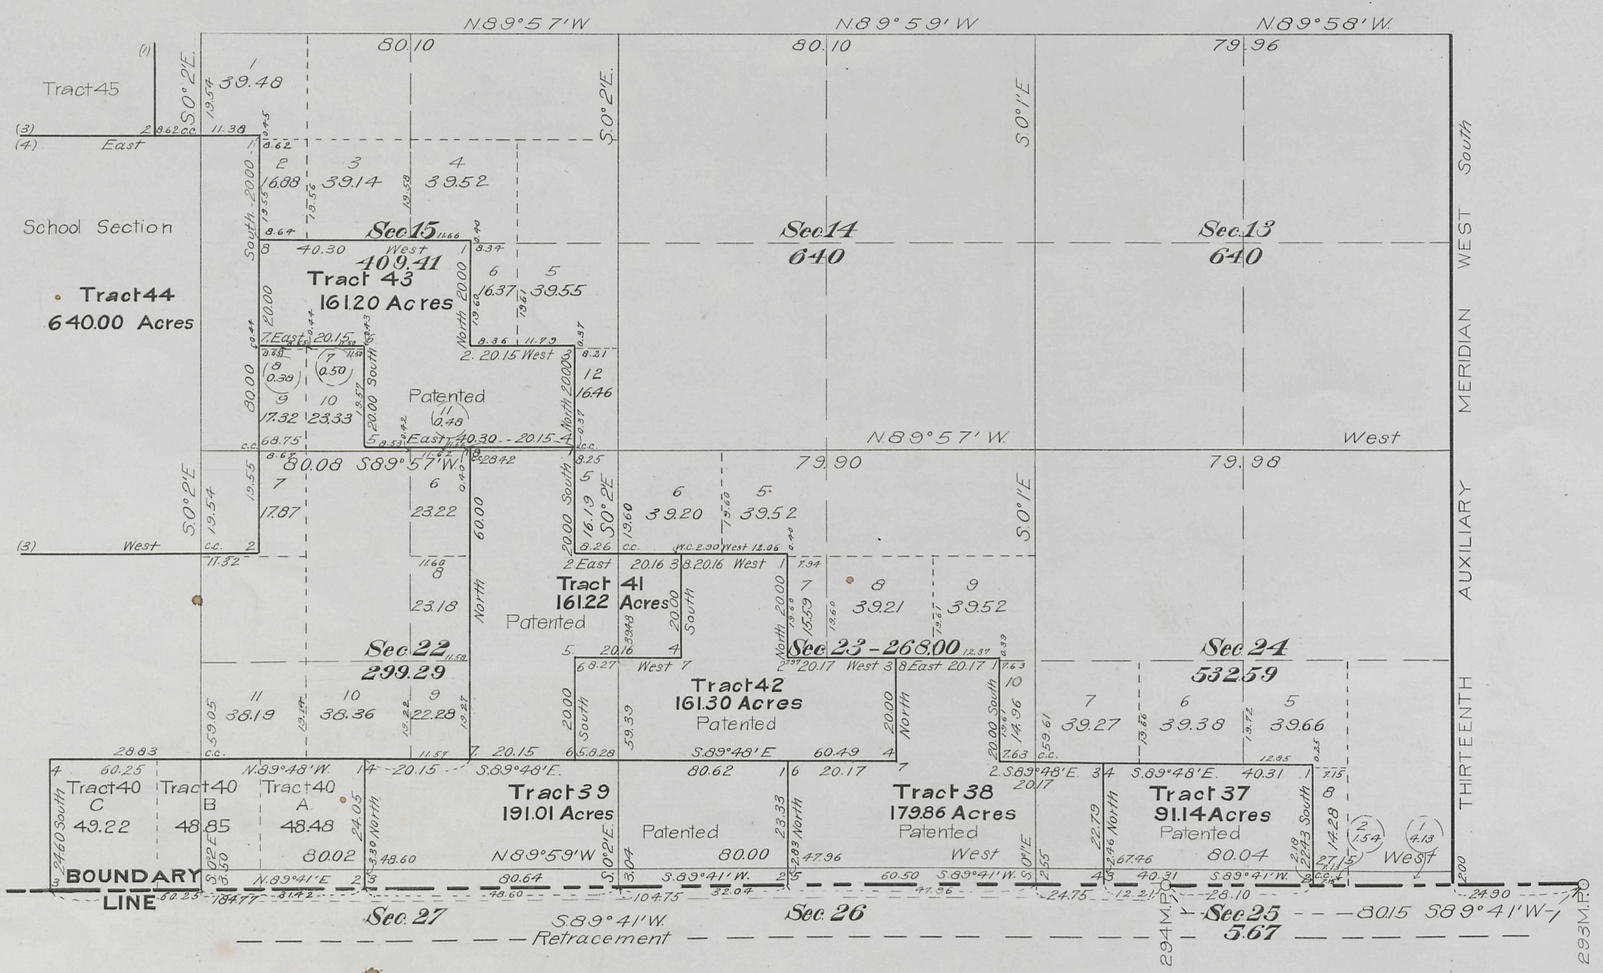

This Supplemental Plat of the Resurvey of the S.E. Portion of Township No 12 North, Range No 109 West of the Sixth Principal Meridian, Wyoming, is strictly conformable to the field notes of the resurvey thereof, on file in this office, which have been examined and approved.

Surveyor General's Office,
Cheyenne, Wyoming,
January 22, 1912

Stephen B. Saxon
Surveyor General

Resurvey

Adams and Saxon, D.S.
Contract No 335

960-D

960 D

Accepted by the Commissioner in his letter "E" April 22, 1912.
Triplicate plat mailed to the Evanston Land Office December 12, 1912.

12 - 109

41

40

1302

Supplemental Plat No 2

Resurvey S W Portion Township No 12 North, Range No 109 West of the Sixth Principal Meridian, Wyoming.

Scale: 20 Chains to 1 Inch

Sec's 19, 20, 21, 28, 29, 30

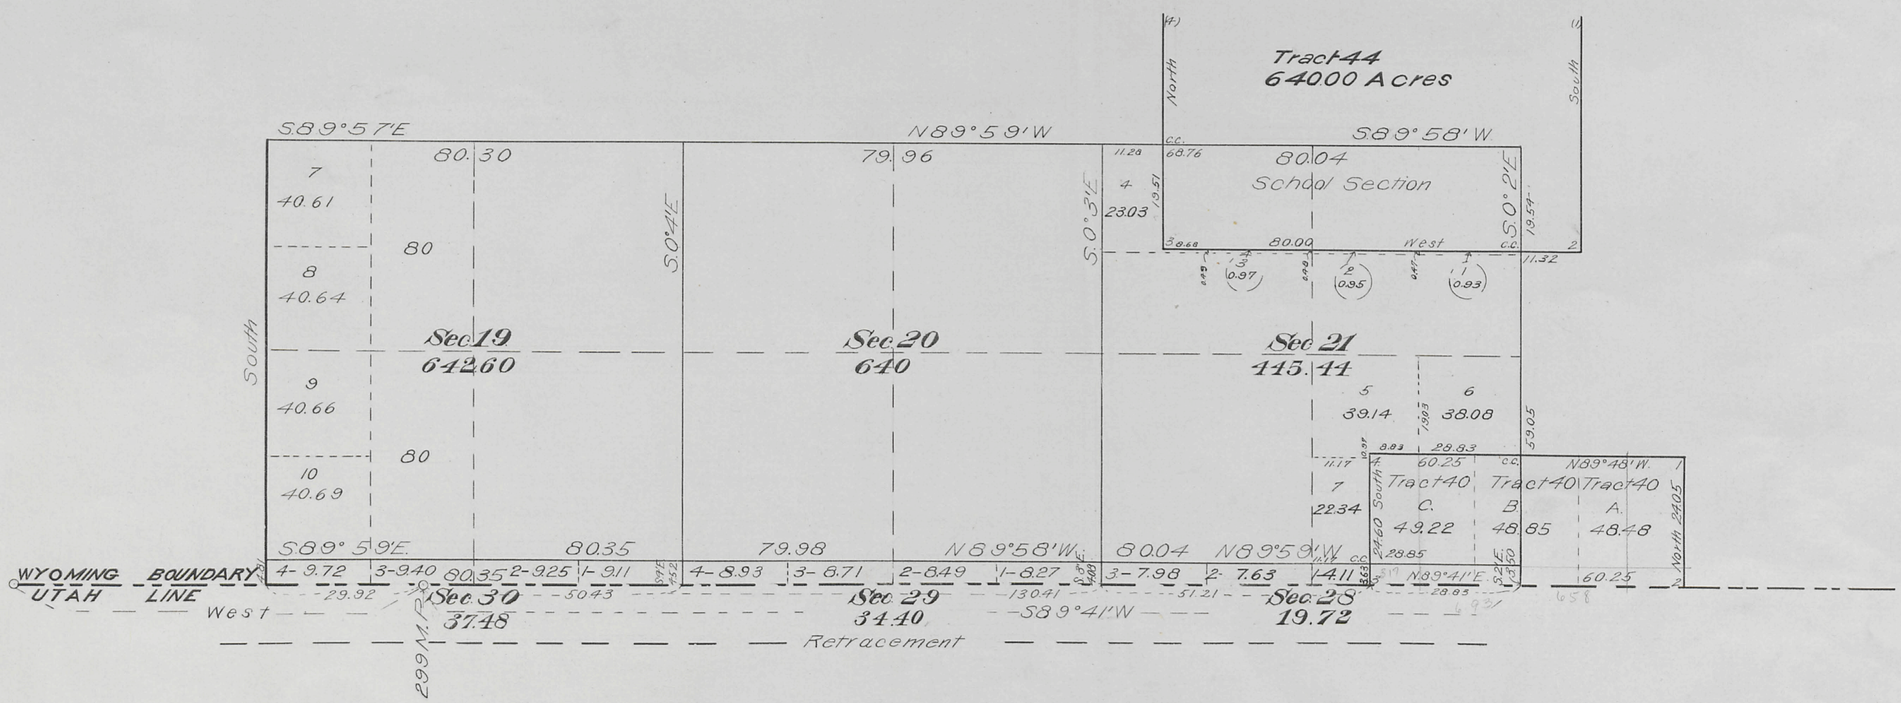

This Supplemental Plat of the Resurvey of S.W. Portion of Township No 12 North, Range No 109 West of the Sixth Principal Meridian, Wyoming, is strictly conformable to the field notes of the resurvey thereof on file in this office, which have been examined and approved.

Surveyor General's Office,
Cheyenne, Wyoming,
January 22, 1912

Stephen. C. Stanson
Surveyor General

Resurvey

Adams and Saxon DS
Contract No. 335

960-C

960C

Accepted by the Commissioner in his letter "E." April 22, 1912.
Triplicate Plat mailed to the Evanston Land Office. December 12, 1912

12-109

41

39

1301

Supplemental Plat No 1

Resurvey NW¼ Township No 12 North, Range No 109 West of the Sixth Principal Meridian, Wyoming.

Scale: 20 Chains to 1 Inch

Secs 4, 5, 6, 7, 8, 9, 16, 17, 18

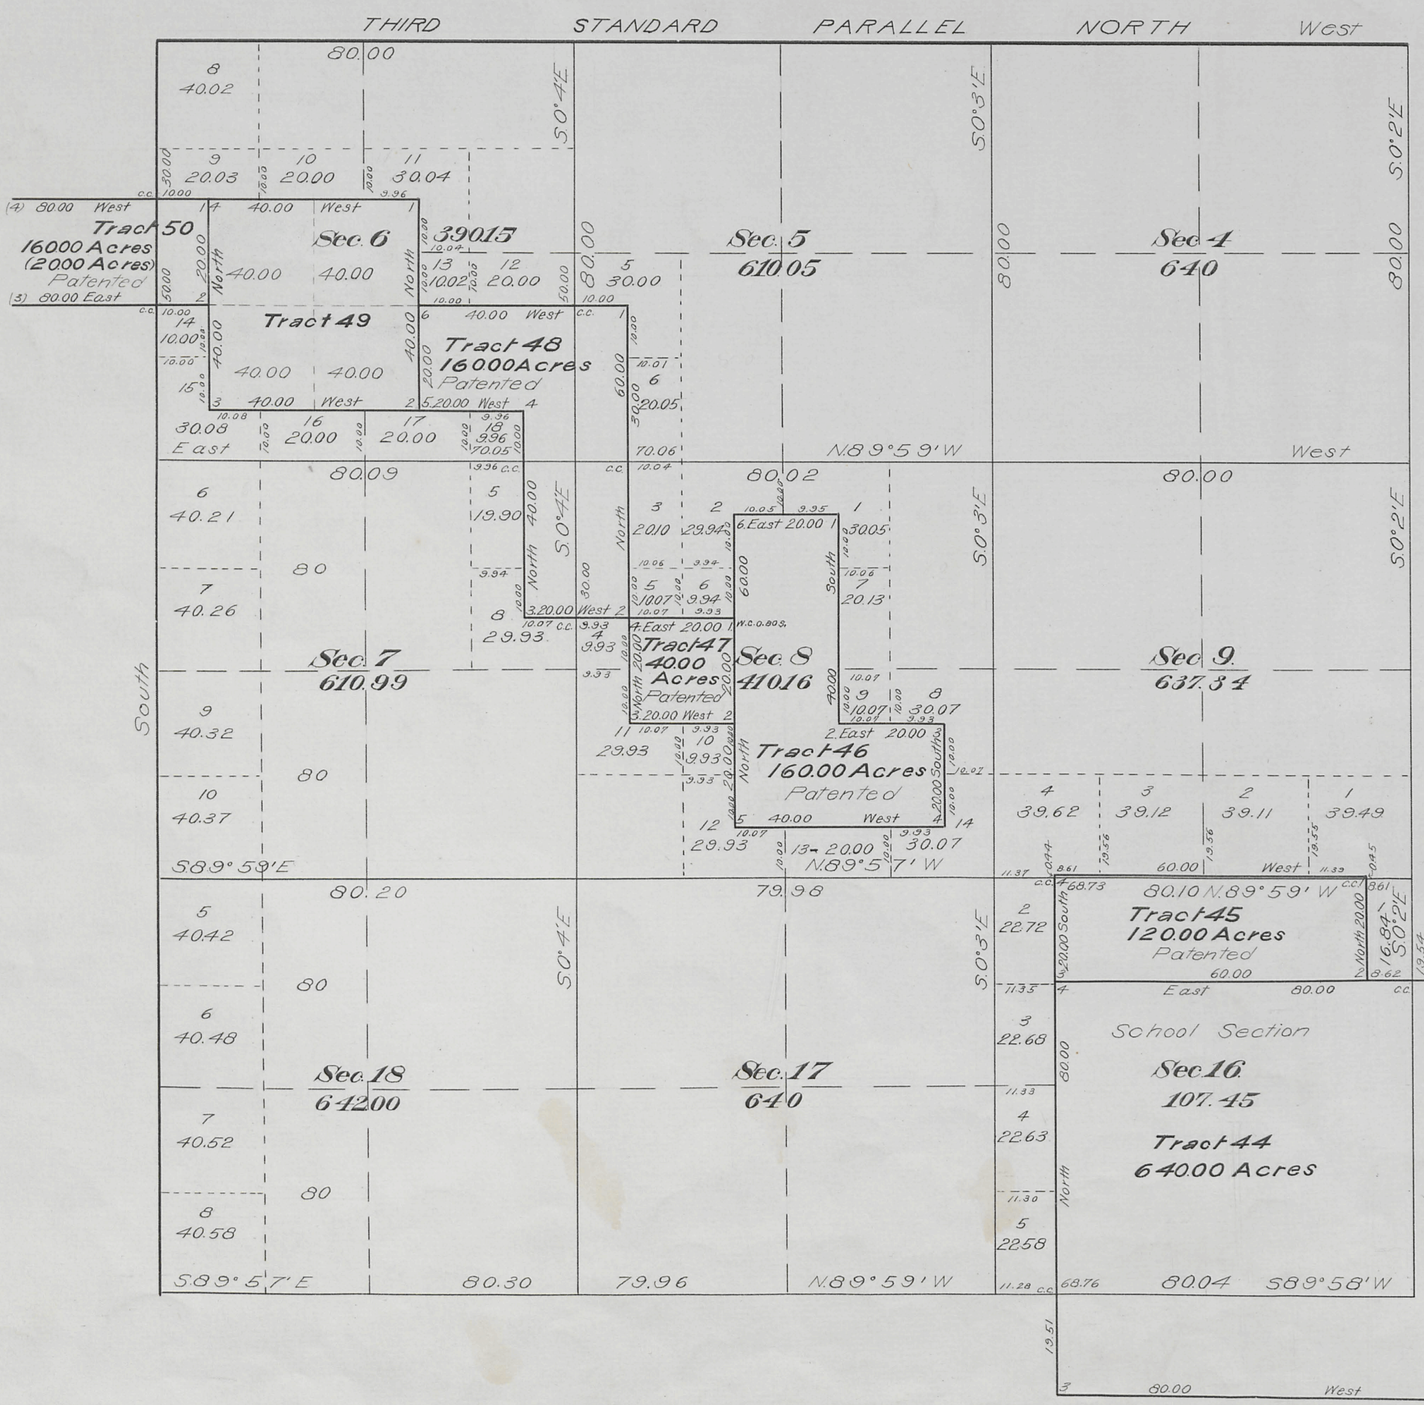

This Supplemental Plat of the Resurvey of N W¼ Township No 12 North, Range No 109 West of the Sixth Principal Meridian, Wyoming, is strictly conformable to the field notes of the resurvey thereof on file in this office, which have been examined and approved.

Surveyor General's Office,
Cheyenne, Wyoming,
January 22, 1912

Stephens. P. Johnson
Surveyor General

Resurvey

Adams and Saxon, D.S.
Contract No 335.

ALR

960-B

96DB

Accepted by the Commissioner in his letter "E" April 22, 1912.
Triplicate plat mailed to the Evanston Land Office December 12, 1912.

12 - 109

41

Click Here for Field Notes

38

accession no. 1300

(4-675a)

Resurvey Township No. 12 North, Range No. 109 West of the Sixth Principal Meridian, Wyoming.

See Supplemental Plats
No. 1. NW 1/4
No. 2. Sec's 19, 20, 21, 28, 29, 30.
No. 3. Secs 13, 14, 15, 22, 23, 24 25, 26, 27

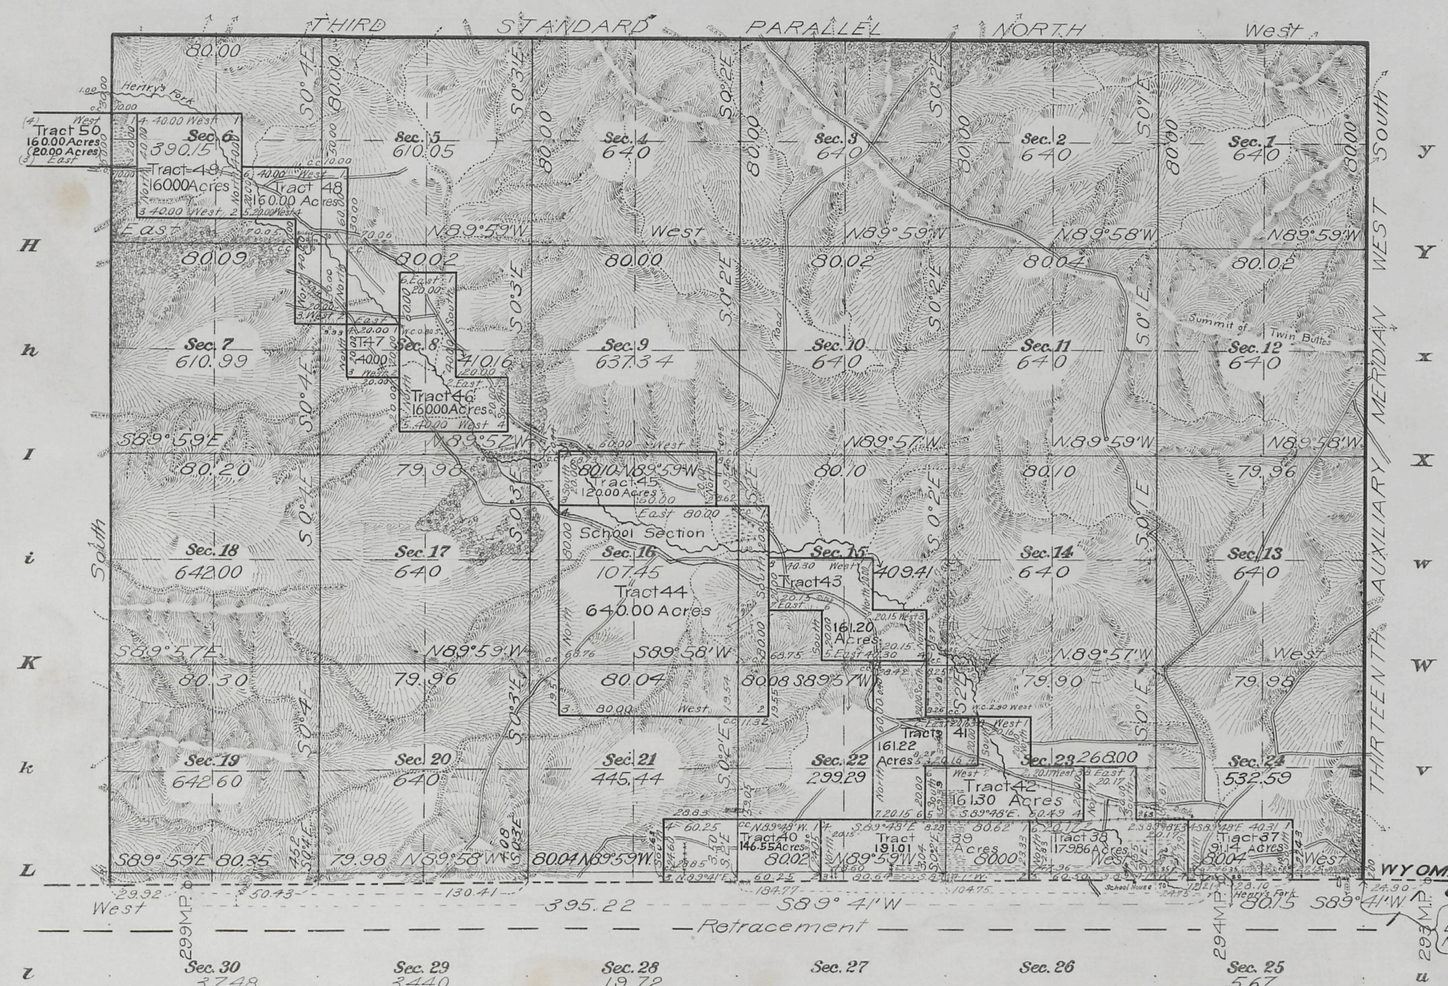

Areas in Acres.	
Public Land	13142.74
Indian Reservation	
Indian Allotments	
Mineral Claims	
Water Surface	
Segregated Tracts	2392.28
Total Area	15535.02

0 10 20 40 80

Scale 40 Chains to an inch
Mean Magnetic Declination

Surveys Designated.	By Whom Surveyed.	Contract No.	Contract Date	Amount of Surveys Mls.	chs.	lks.	When Surveyed. Begun.	Completed.
Resurvey N. E. & W. Township Lines	Adams and Saxon	335	June 8, 1909	14	06	81	July 6, 1909	July 23, 1909
Resurvey Subdivision Lines	" "	"	" "	44	19	01	July 24, 1909	August 4, 1909
Connecting Lines	" "	"	" "	8	51	37	" "	" "
Segregated Tract Lines	" "	"	" "	28	02	14	July 9, 1909	July 21, 1909
Retracement South Boundary Wyoming	" "	"	" "	6	00	39	July 7, 1909	July 8, 1909
South Boundary Wyoming	A. V. Richards	F.L.O.	Sept. 13, 1872	6	05	02	Sept. 6, 1873	Sept. 7, 1873

Resurvey
The above map of Township No. 12 North, Range No 109 West of the Sixth Principal Meridian, Wyoming, is strictly conformable to the field notes of the survey thereof on file in this office, which have been examined and approved.

U. S. Surveyor General's Office,
Cheyenne, Wyoming, January 22, 1912.

Stephen P. Hannan
Surveyor General.

960-A

Accepted by the Commissioner in his letter "E" April 22, 1912.
Triplicate plat mailed to the Evanston Land Office, December 12, 1912

12-109

Click Here for Field Notes

1299

TOWNSHIP Nº 12 NORTH. RANGE Nº 109 WEST of the 6TH Principal MERIDIAN.

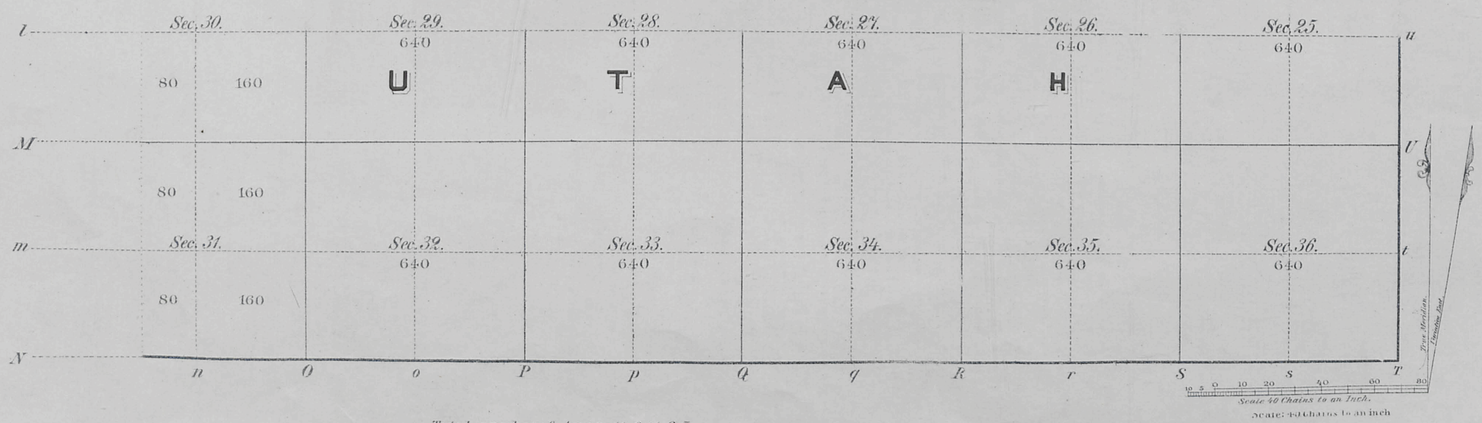

Total number of Acres. 14611.65

Surveys Designated	By Whom Surveyed	Date of Contract	Amount of Surveys Mls	Chs	Lks	When Surveyed	Magnetic Declination
Part of W. & E. Township lines	Child & Hall	May 21, 1881	7	28	11	July 21 & 28, 1881	15° 20' East
Subdivisions	" " "	" " "	32	1	82	Oct. 13-18, 1881	15° 20' "
Connections	" " "	" " "	65	24		" " "	
3rd Stand. P.N.	B.W. Child & D.M. Hall	" " "	6	0	0	June 21, 1881	
S. Boundy of Wyo.	A.F. Richards	Sept. 13, 1872	6	1	59	Sept. 2, 1873	

The above Map of Township Nº 12 North of Range Nº 109 West of the Sixth Principal Meridian Wyoming Territory is strictly conformable to the field notes of the survey thereof on file in this Office, which have been examined and approved

Surveyor Generals Office,
Cheyenne Wyoming
October 23rd 1882

Edw. C. David
Surv. Gen.l

A. Gast & Co., St. Louis Mo.

960

Care
12-109

TOWNSHIP 12 NORTH, RANGE 109 WEST OF THE SIXTH PRINCIPAL MERIDIAN, WYOMING.

INDEX TO CORNER REMONUMENTATION WITHOUT SURVEY

THIRD STANDARD PARALLEL NORTH

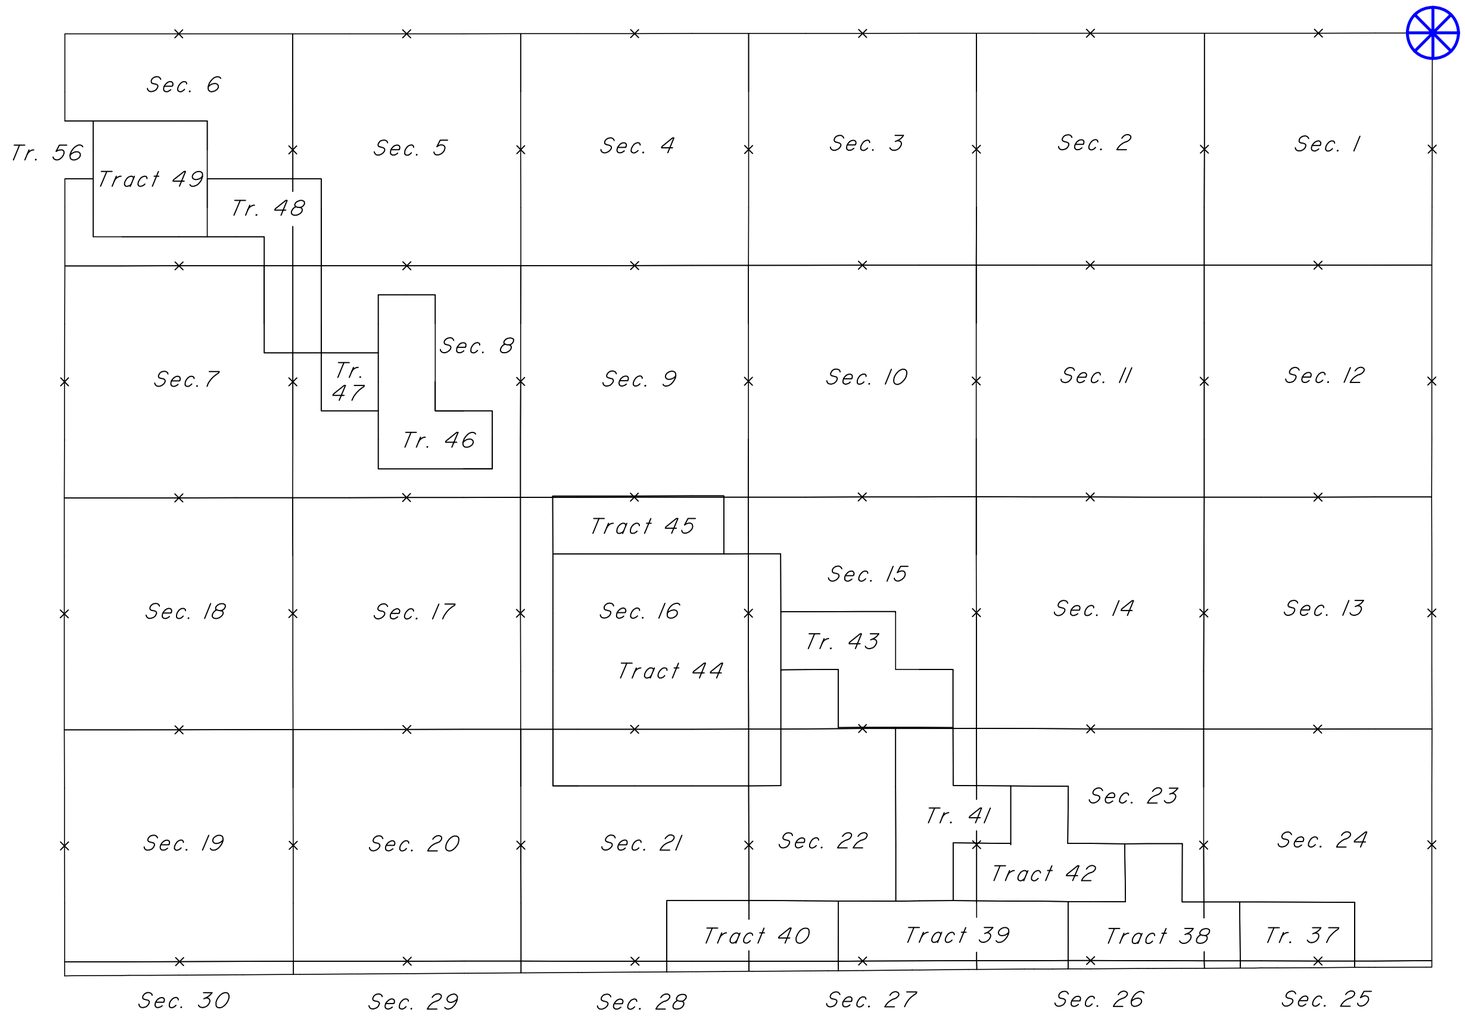

True Meridian

NOT TO SCALE

UTAH

LEGEND

Remonumented Corner as Indicated

Click Here for Field Notes

1437

Index 41

1912

RESURVEY

TOWNSHIP EXTERIORS

SCALE: 1 INCH TO 160 CHAINS

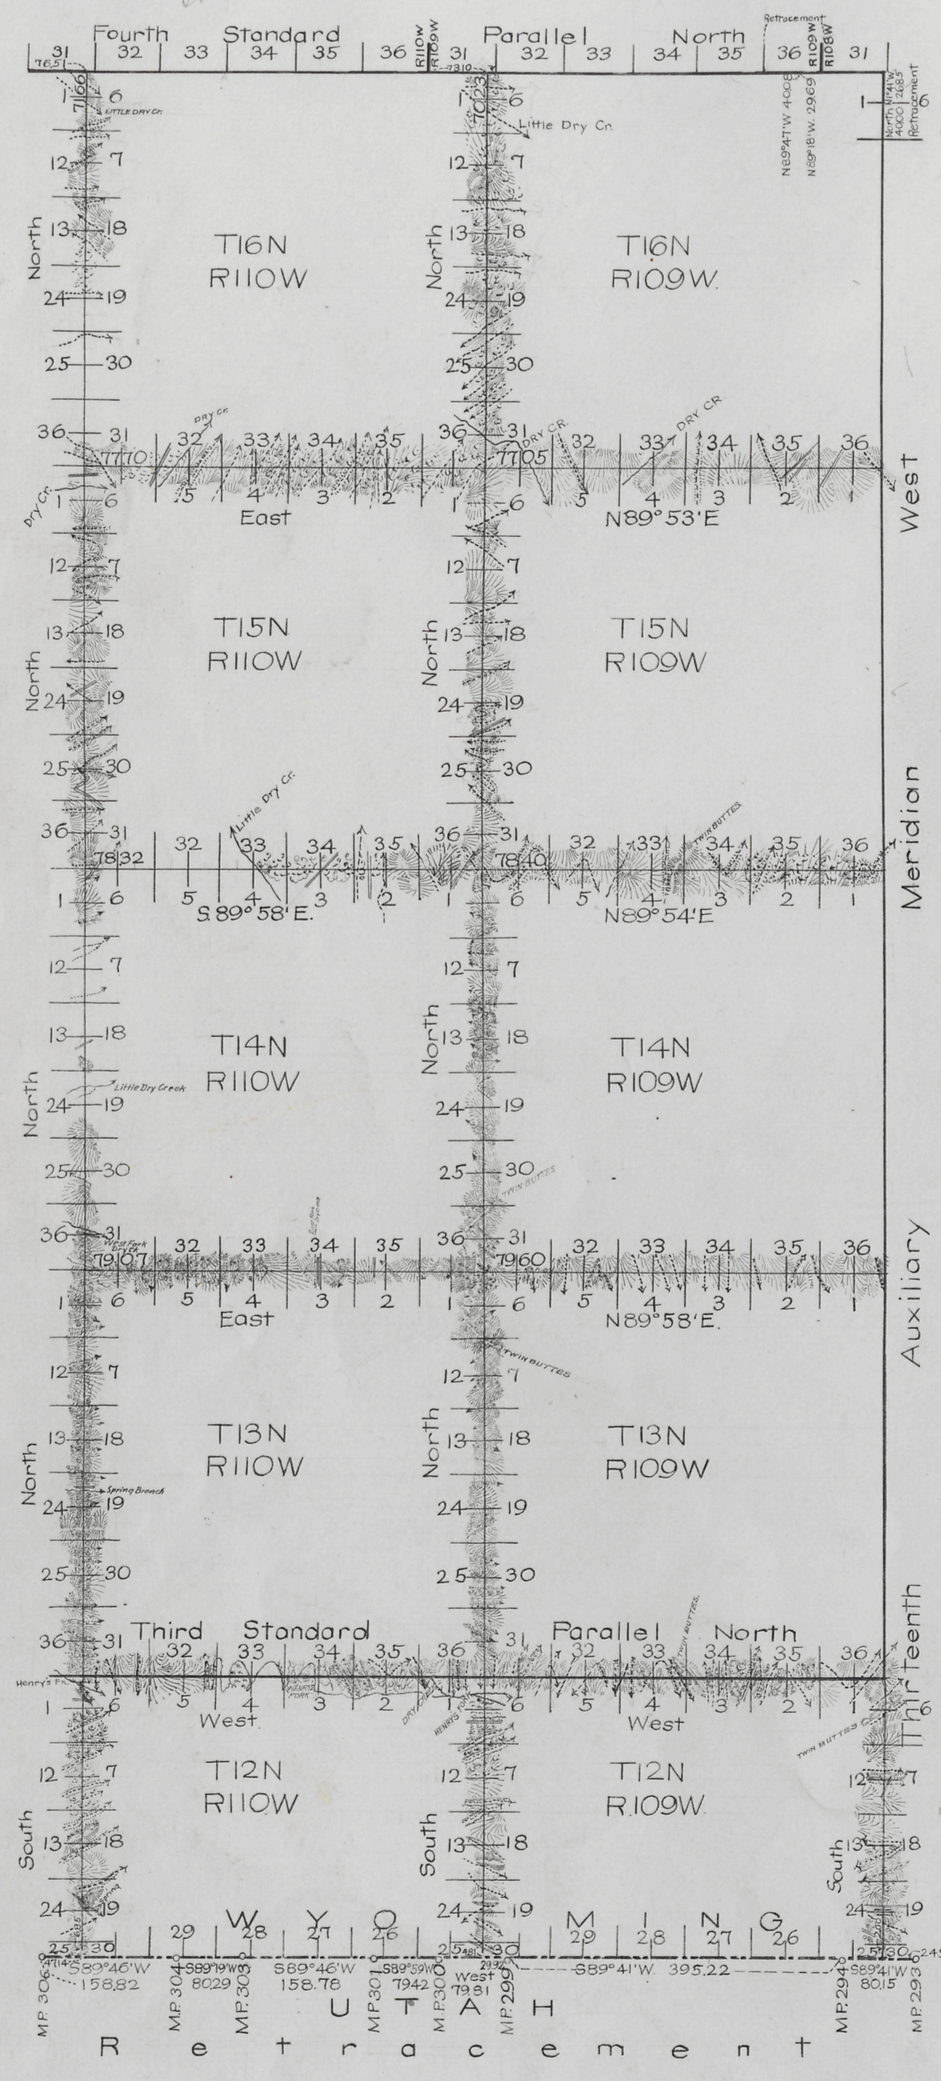

This Plat
of the Resurvey
of the
Thirteenth Auxiliary Meridian West through Township 12 N; the Third Standard Parallel North through Ranges 109 and 110 W., the West Boundaries of Townships 12, 13, 14, 15, and 16 N. through Ranges 109 and 110 W., the South Boundaries of Townships 14, 15 and 16 N. through Ranges 109 and 110 W; and
of the Retracement
of the
South Boundary of Wyoming from Mile Post 293 to Mile Post 309; the Thirteenth Auxiliary Meridian West through Townships 15 N and part of 16 N.; and the Fourth Standard Parallel North through a part of Range 109 West of the Sixth Principal Meridian, Wyoming, is strictly conformable to the field notes of the resurvey thereof by
Adams & Saxon, U.S.D.S.
under their
Contract No 335
dated June 8, 1909
which have been examined, approved and filed in this office.
U.S. Surveyor General's Office,
Cheyenne, Wyoming,
January 22, 1912.

Stephens P. Saxon
Surveyor General.

SURVEYS DESIGNATED	AMOUNT MLS	CHS	LKS	WHEN SURVEYED
RETRACEMENT Standard Lines	1	56	62	Oct. 23 - Oct. 23, 1909
RESURVEY Standard Lines	16	02	00	July 7 - July 16, 1909
RESURVEY Township Lines	91	63	69	July 11 - Oct. 13, 1909
RETRACEMENT State Line	12	72	49	July 7 - July 29, 1909
RESURVEY Connecting Lines	2	25	13	July 13 - Oct. 13, 1909

5

WCH

Accepted by the Hon. Commissioner in his letter "E" April 22, 1912

37

Click Here for Field Notes

(15) Federal
accession no. 1322

EXTERIOR LINES.

Scale 3 miles to 1 inch. Magnetic Var. E.

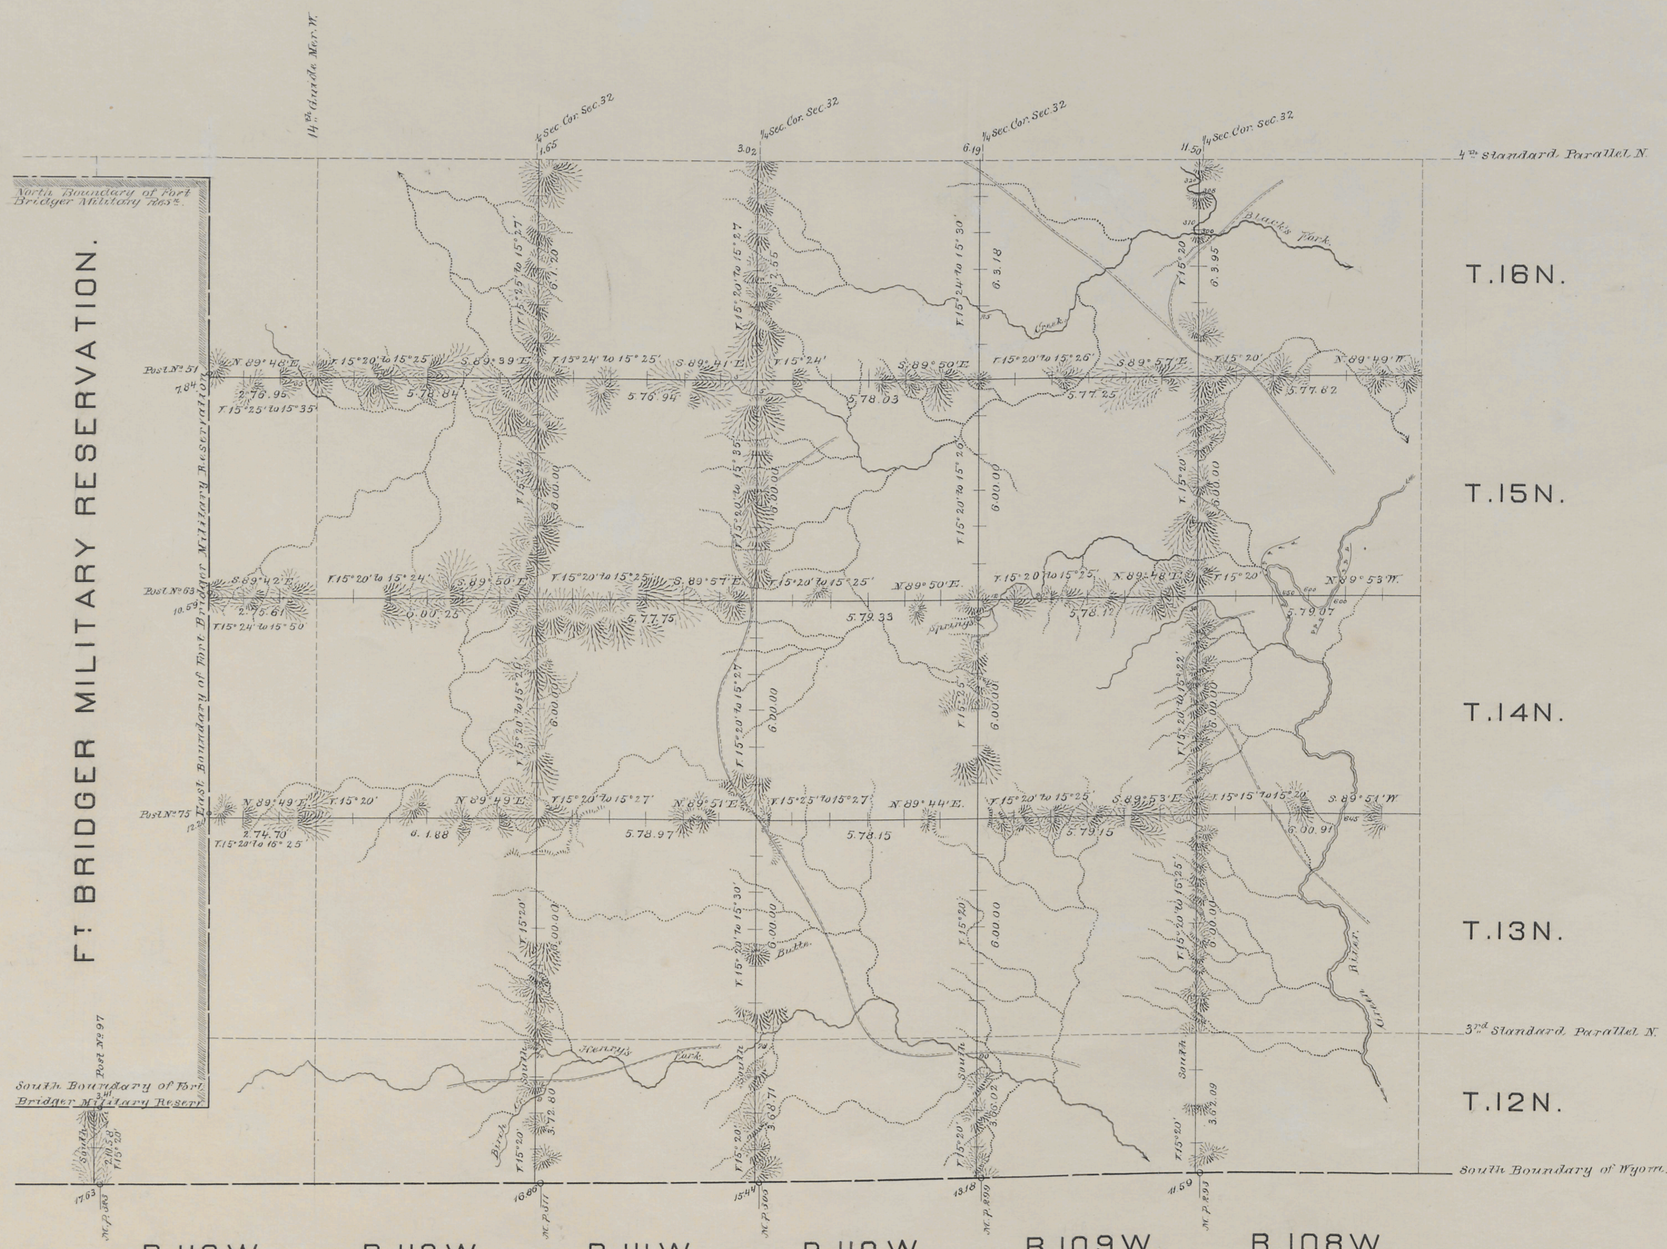

U T A H

Surveys Designated.	By whom surveyed.	Date of contract.	Amount of Surveys			When surveyed
			mls.	chs.	lks.	
Exterior lines	Child and Hill	May 21, 1881	212	20	80	July 27th to Nov. 30, 1881
Connections	" " "	" " "	4	51	10	" " "

I hereby certify that the above diagram of the Exterior lines of Townships 12 to 16 North, inclusive, Ranges 108 to 113 inclusive, West of the 6th Principal Meridian, Wyoming Territory, is strictly conformable to the field notes of the survey thereof on file in this Office, which have been examined and approved.

Surveyor Generals Office,
Cheyenne, Wyo. Oct. 23rd 1882.

Edw. C. David
Surveyor General.

969

5991

Click Here for Field Notes

Click Here for Astronomical Notes

No. 10.

SOUTH BOUNDARY OF WYOMING

LATITUDE 41 NORTH

From mile-post No. 270, to mile-post No. 300.

Scale 2 miles to an inch.

Magnetic variation East.

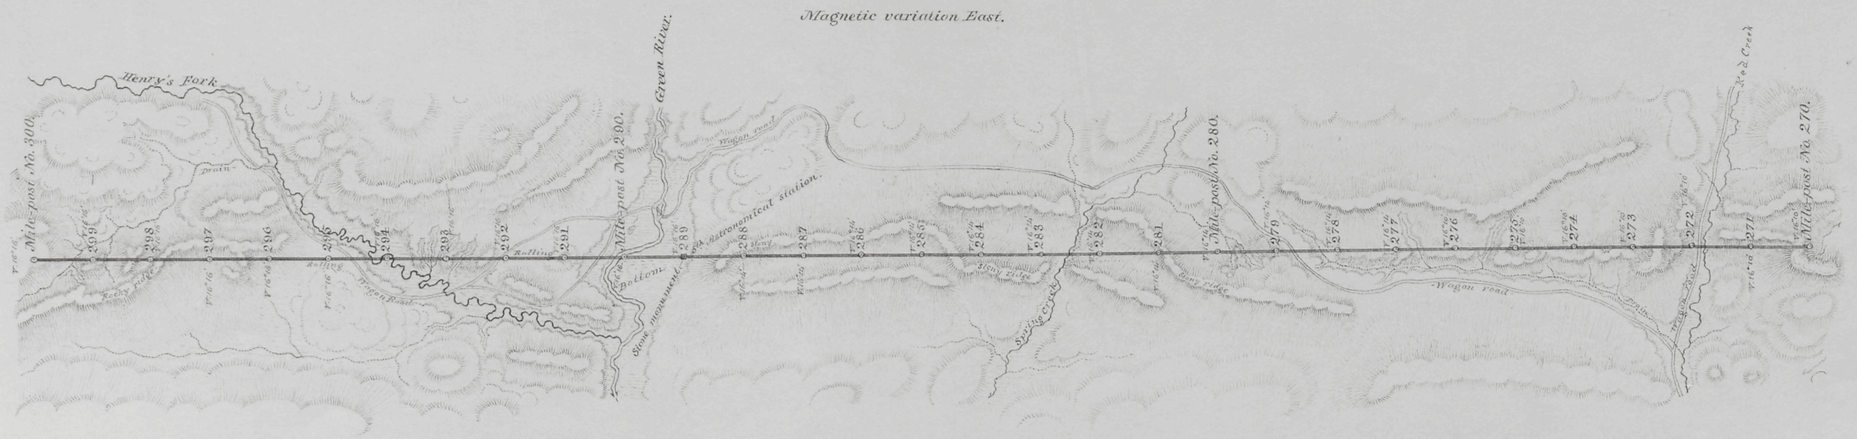

Barometrical profile. Vertical scale 400 feet to an inch.

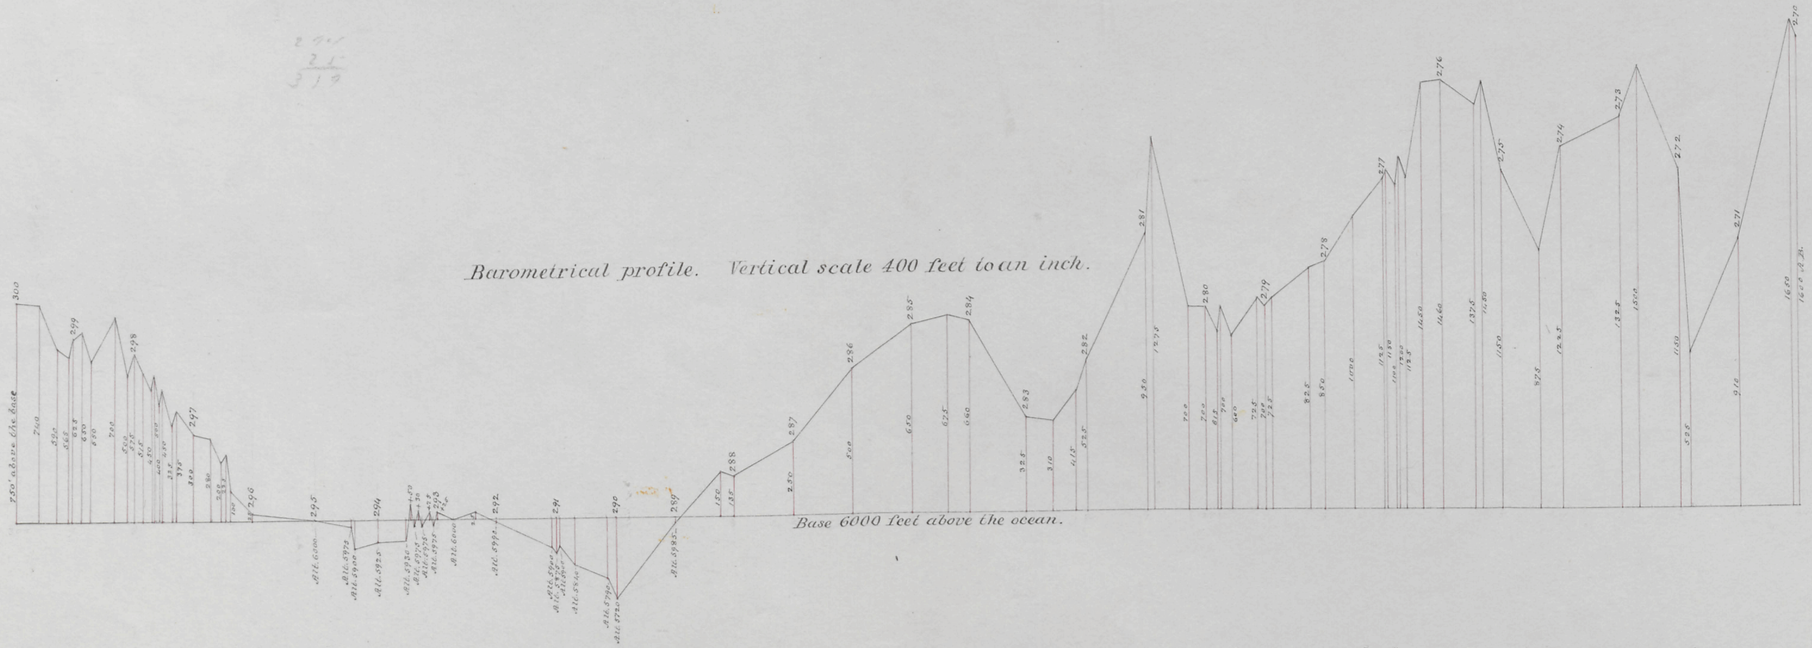

I hereby certify, that the above map is a correct representation of so much of the survey of the South Boundary of Wyoming, as extends from mile-post No. 270, to mile-post No. 300, as surveyed and marked by me, under contract from the Commissioner of the General Land Office, dated Sept. 18th 1872.

A. H. Richards.

U. S. Surveyor.

41