8606 Click Here for Field Notes

ORIGINAL

TOWNSHIP 18 NORTH, RANGE 102 WEST, OF THE SIXTH PRINCIPAL MERIDIAN, WYOMING.

DEPENDENT RESURVEY AND SUBDIVISION OF SECTION 12

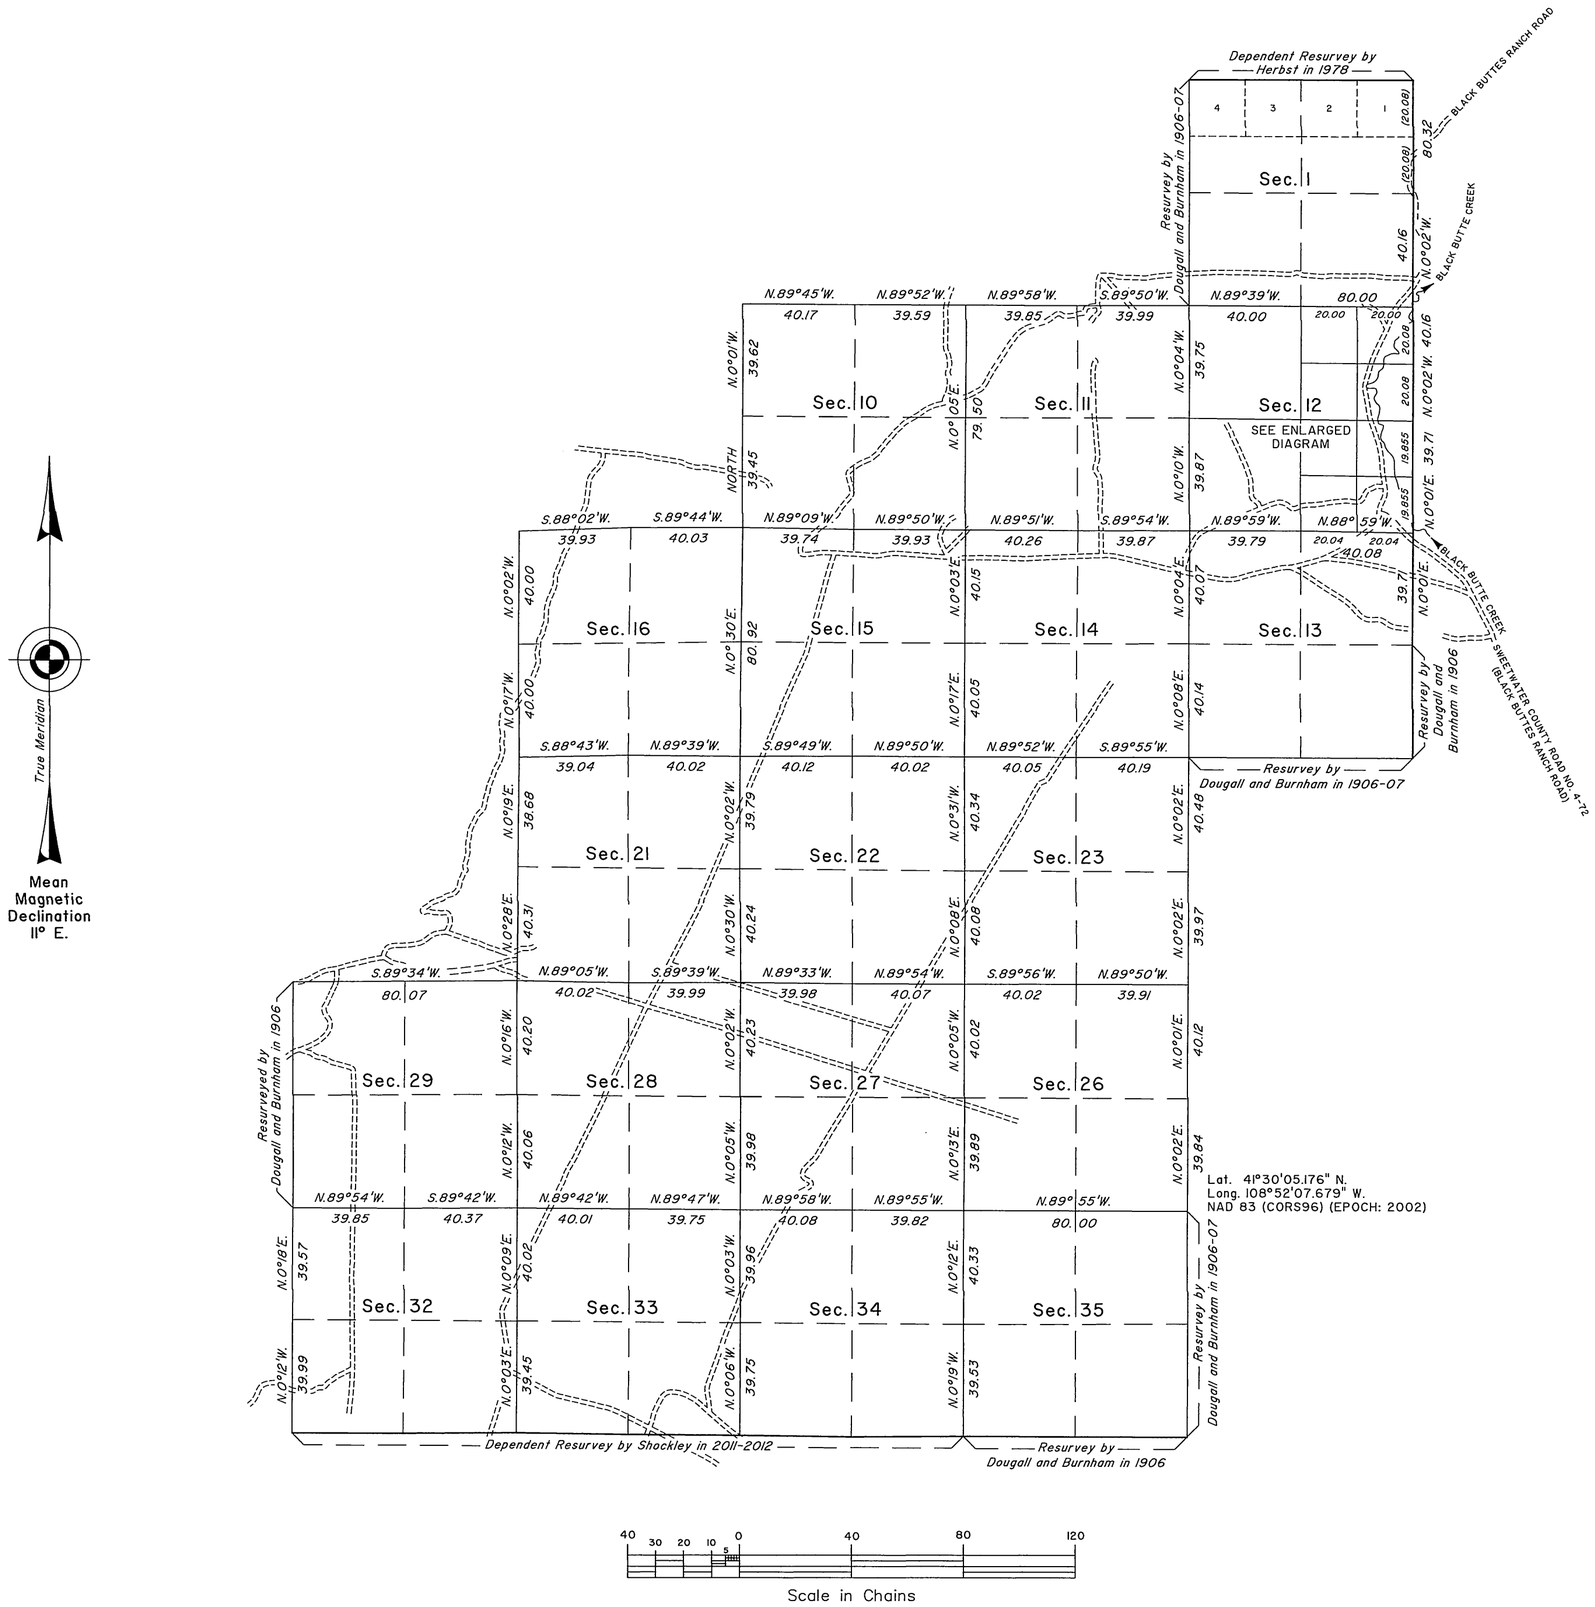

A history of surveys is contained in the field notes.

This plat represents the dependent resurvey of portions of the east boundary and subdivisional lines, designed to restore the corners in their true original locations according to the best available evidence, and the survey of the subdivision of section 12, T. 18 N., R. 102 W., Sixth Principal Meridian, Wyoming.

The lotting and areas are as shown on the plat approved January 14, 1908.

Survey executed by Olian T. Shockley, Cadastral Surveyor, beginning July 27, 2011, and completed July 11, 2012, pursuant to Special Instructions and Assignment Instructions dated May 9, 2011, for Group No. 841, Wyoming.

ENLARGED DIAGRAM
(Not to Scale)

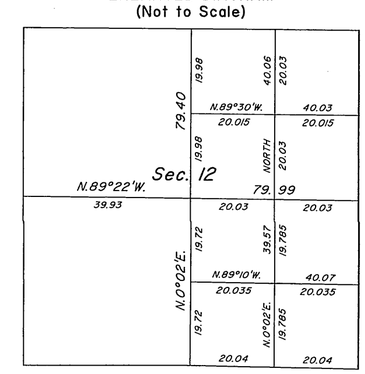

UNITED STATES DEPARTMENT OF THE INTERIOR
BUREAU OF LAND MANAGEMENT

Cheyenne, Wyoming August 7, 2013

This plat is strictly conformable to the approved field notes, and the survey, having been correctly executed in accordance with the requirements of law and the regulations of this Bureau, is hereby accepted.

For the Director

John P. Lee

John P. Lee
Chief Cadastral Surveyor for Wyoming

O.T.S.

2331 B

OFFICIALLY FILED: August 7, 2013