8372 Click Here for Field Notes

ORIGINAL

TOWNSHIP 20 NORTH, RANGE 105 WEST, OF THE 6TH PRINCIPAL MERIDIAN, WYOMING.

DEPENDENT RESURVEY AND SUBDIVISION OF SECTION 20

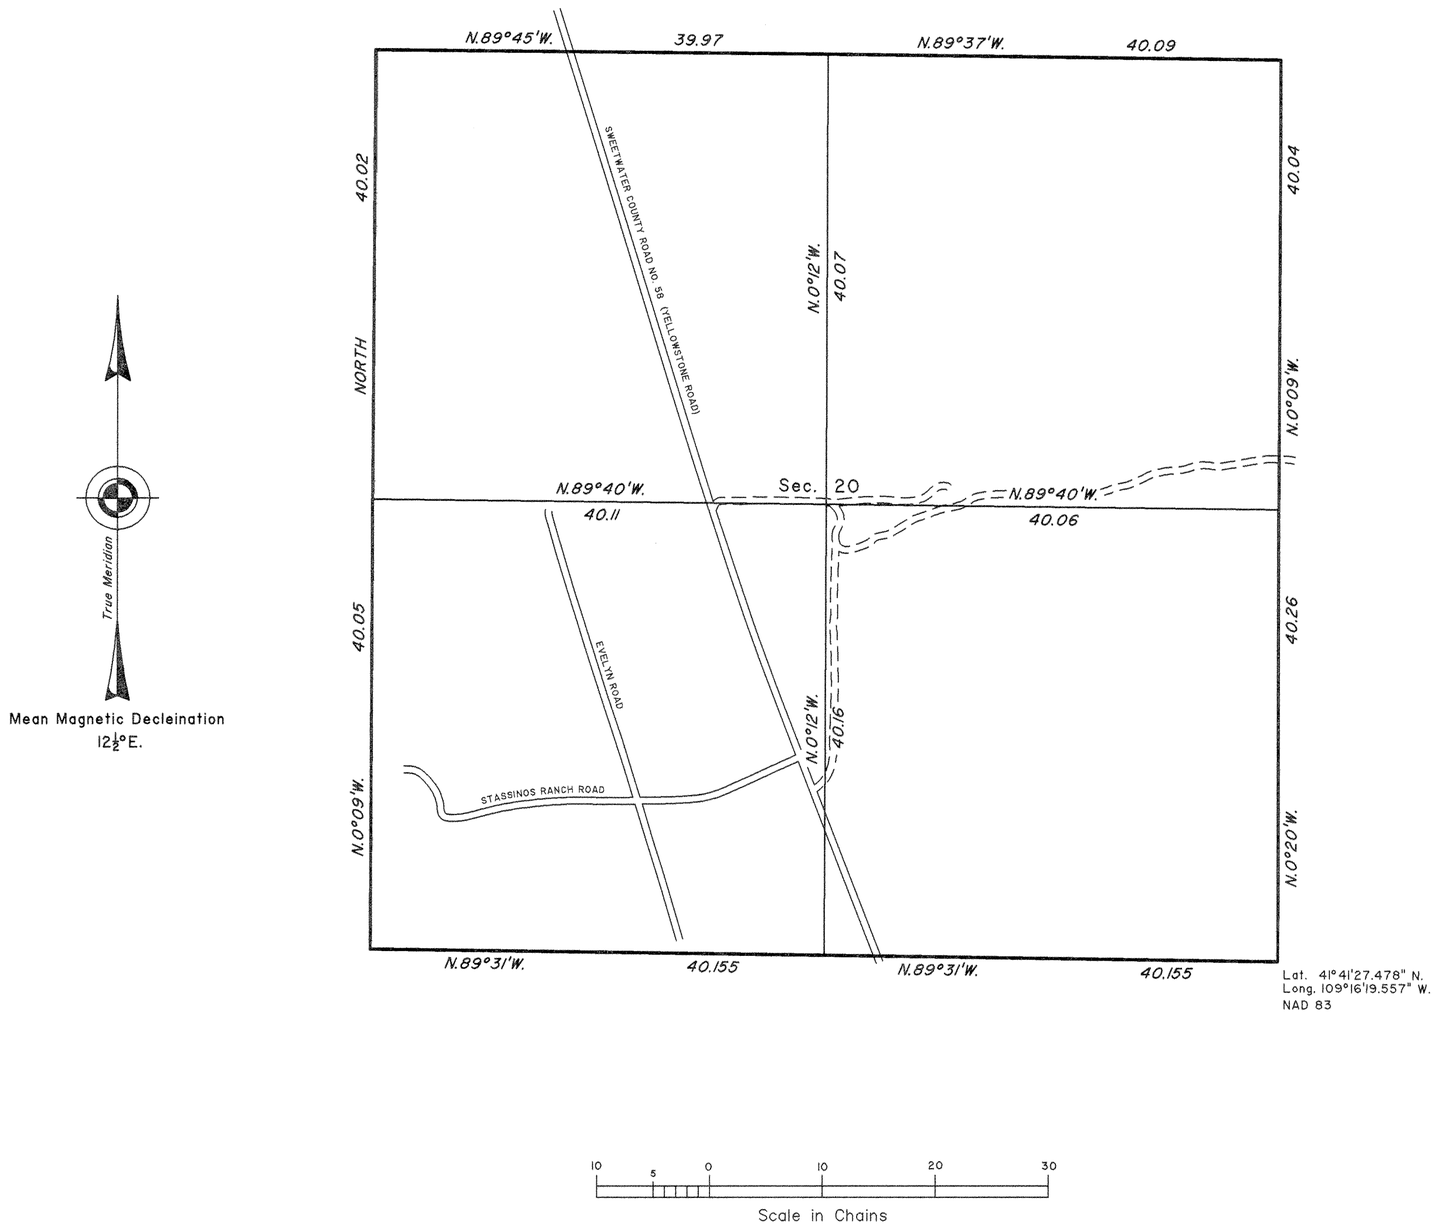

A history of surveys is contained in the field notes.

This plat represents the dependent resurvey of a portion of the subdivisional lines designed to restore the corners in their true original locations according to the best available evidence, and the subdivision of section 20, T. 20 N., R. 105 W., Sixth Principal Meridian, Wyoming.

The lottings and areas are as shown on the plat approved November 12, 1909.

Survey executed by Olian T. Shockley, Cadastral Surveyor, beginning March 27, 2003 and completed January 22, 2004, pursuant to Special Instructions dated March 7, 2003 for Group 710, Wyoming.

UNITED STATES DEPARTMENT OF THE INTERIOR
BUREAU OF LAND MANAGEMENT

Cheyenne, Wyoming JANUARY 29, 2004

This plat is strictly conformable to the approved field notes, and the survey, having been correctly executed in accordance with the requirements of law and the regulations of this Bureau, is hereby accepted.

For the Director

John P. Lee

Chief Cadastral Surveyor for Wyoming

O.T.S. / L.L.M.

1819-C

OFFICIALLY FILED: January 29, 2004