8433 **Click Here for Field Notes**

ORIGINAL

TOWNSHIP 20 NORTH, RANGE 96 WEST OF THE SIXTH PRINCIPAL MERIDIAN, WYOMING.

DEPENDENT RESURVEY

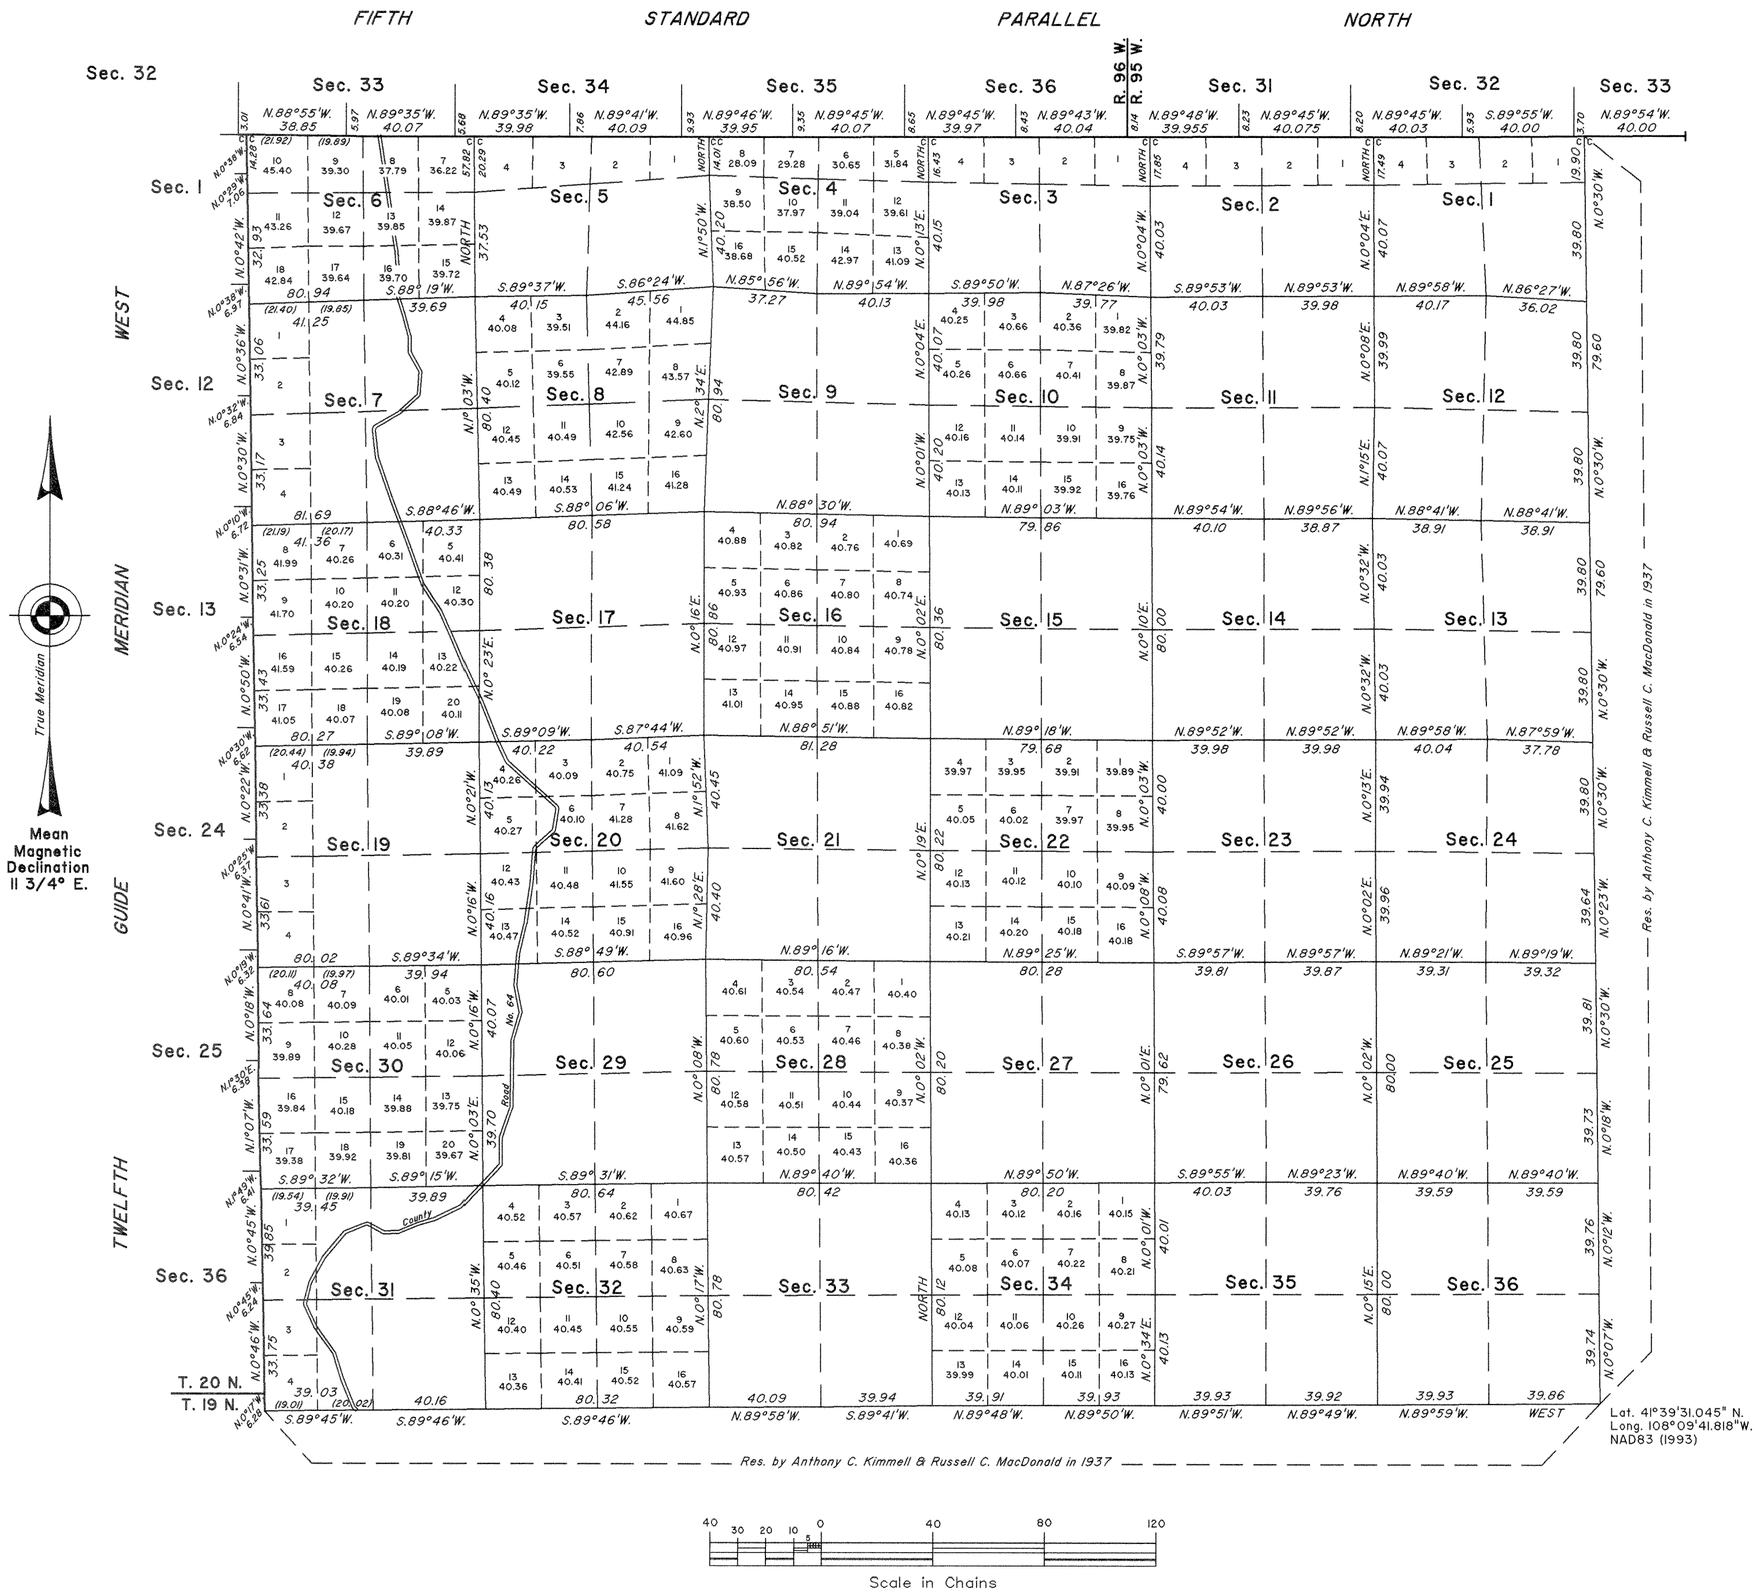

A history of surveys is contained in the field notes.

This plat represents the dependent resurvey of a portion of the Fifth Standard Parallel North, through Ranges 95 and 96 West, the Twelfth Guide Meridian West, through Township 20 North, Between Ranges 96 and 97 West, and the subdivisional lines, designed to restore the corners in their true original locations according to the best available evidence, T. 20 N., R. 96 W., Sixth Principal Meridian, Wyoming.

Certain modified lots and areas shown hereon pertain to Federal interest estate only. Except as indicated hereon, the lotting and areas are as shown on the plat approved January 18, 1884.

Survey executed by Lynn A. Forbes, Cadastral Surveyor, beginning August 15, 2002, and completed October 10, 2002, pursuant to Special Instructions and Assignment Instructions dated August 2, 2002, for Group No. 706, Wyoming.

UNITED STATES DEPARTMENT OF THE INTERIOR
BUREAU OF LAND MANAGEMENT

Cheyenne, Wyoming July 28, 2006

This plat is strictly conformable to the approved field notes, and the survey, having been correctly executed in accordance with the requirements of law and the regulations of this Bureau, is hereby accepted.

For the Director

John P. Lee

John P. Lee
Chief Cadastral Surveyor for Wyoming

S.S.S./J.E.J./C.I.D.

1926 A

OFFICIALLY FILED: July 28, 2006