8549

Click Here for Field Notes

ORIGINAL

TOWNSHIP 21 NORTH, RANGE 95 WEST, OF THE SIXTH PRINCIPAL MERIDIAN, WYOMING.

DEPENDENT RESURVEY

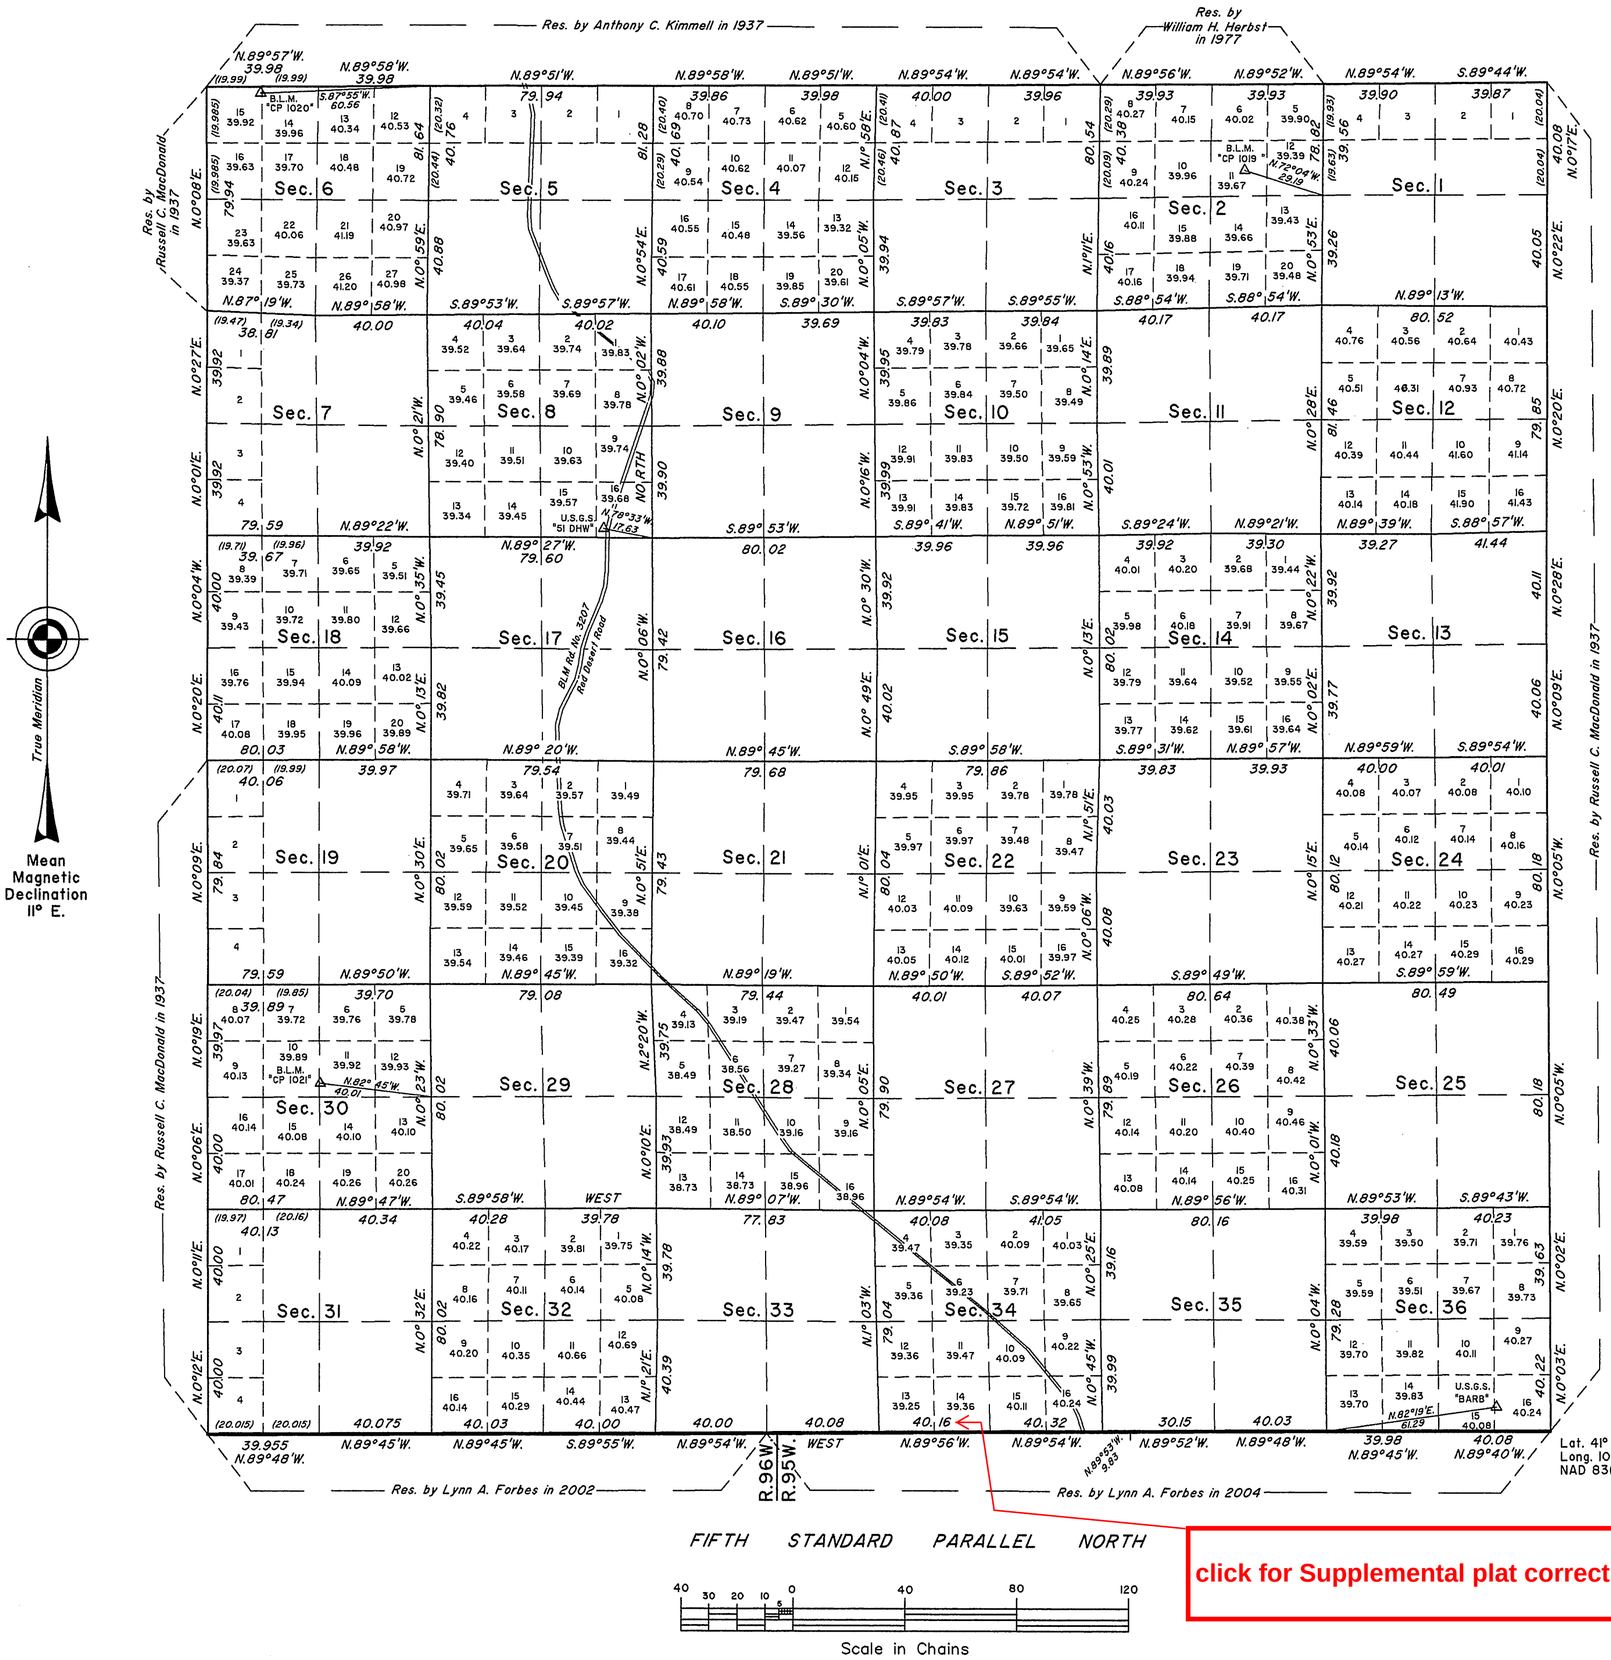

A history of surveys is contained in the field notes.

This plat represents the dependent resurvey of a portion of the north and west boundaries, and the subdivisional lines, designed to restore the corners in their true original locations according to the best available evidence, T. 21 N., R. 95 W., Sixth Principal Meridian, Wyoming.

Except as indicated hereon, the lotting and areas are as shown on the plat approved October 6, 1883.

Survey executed by Sonja S. Sparks, Cadastral Surveyor, beginning July 27, 2009, and completed May 20, 2010, pursuant to Special Instructions and Assignment Instructions dated July 13, 2009, for Group No. 809, Wyoming.

Lat. 41° 44' 28.704" N.
Long. 108° 05' 09.415" W.
NAD 83(CORS 96)(EPOCH:2002)

UNITED STATES DEPARTMENT OF THE INTERIOR
BUREAU OF LAND MANAGEMENT

Cheyenne, Wyoming — January 18, 2011

This plat is strictly conformable to the approved field notes, and the survey, having been correctly executed in accordance with the requirements of law and the regulations of this Bureau, is hereby accepted.

For the Director

John P. Lee
Chief Cadastral Surveyor for Wyoming

click for Supplemental plat correcting distance

SSS

1751 A

OFFICIALLY FILED: January 18, 2011