(23)

2501

Click Here for Field Notes

29

# TOWNSHIP Nº 24 NORTH. RANGE Nº 92 WEST of the 6TH Principal MERIDIAN.

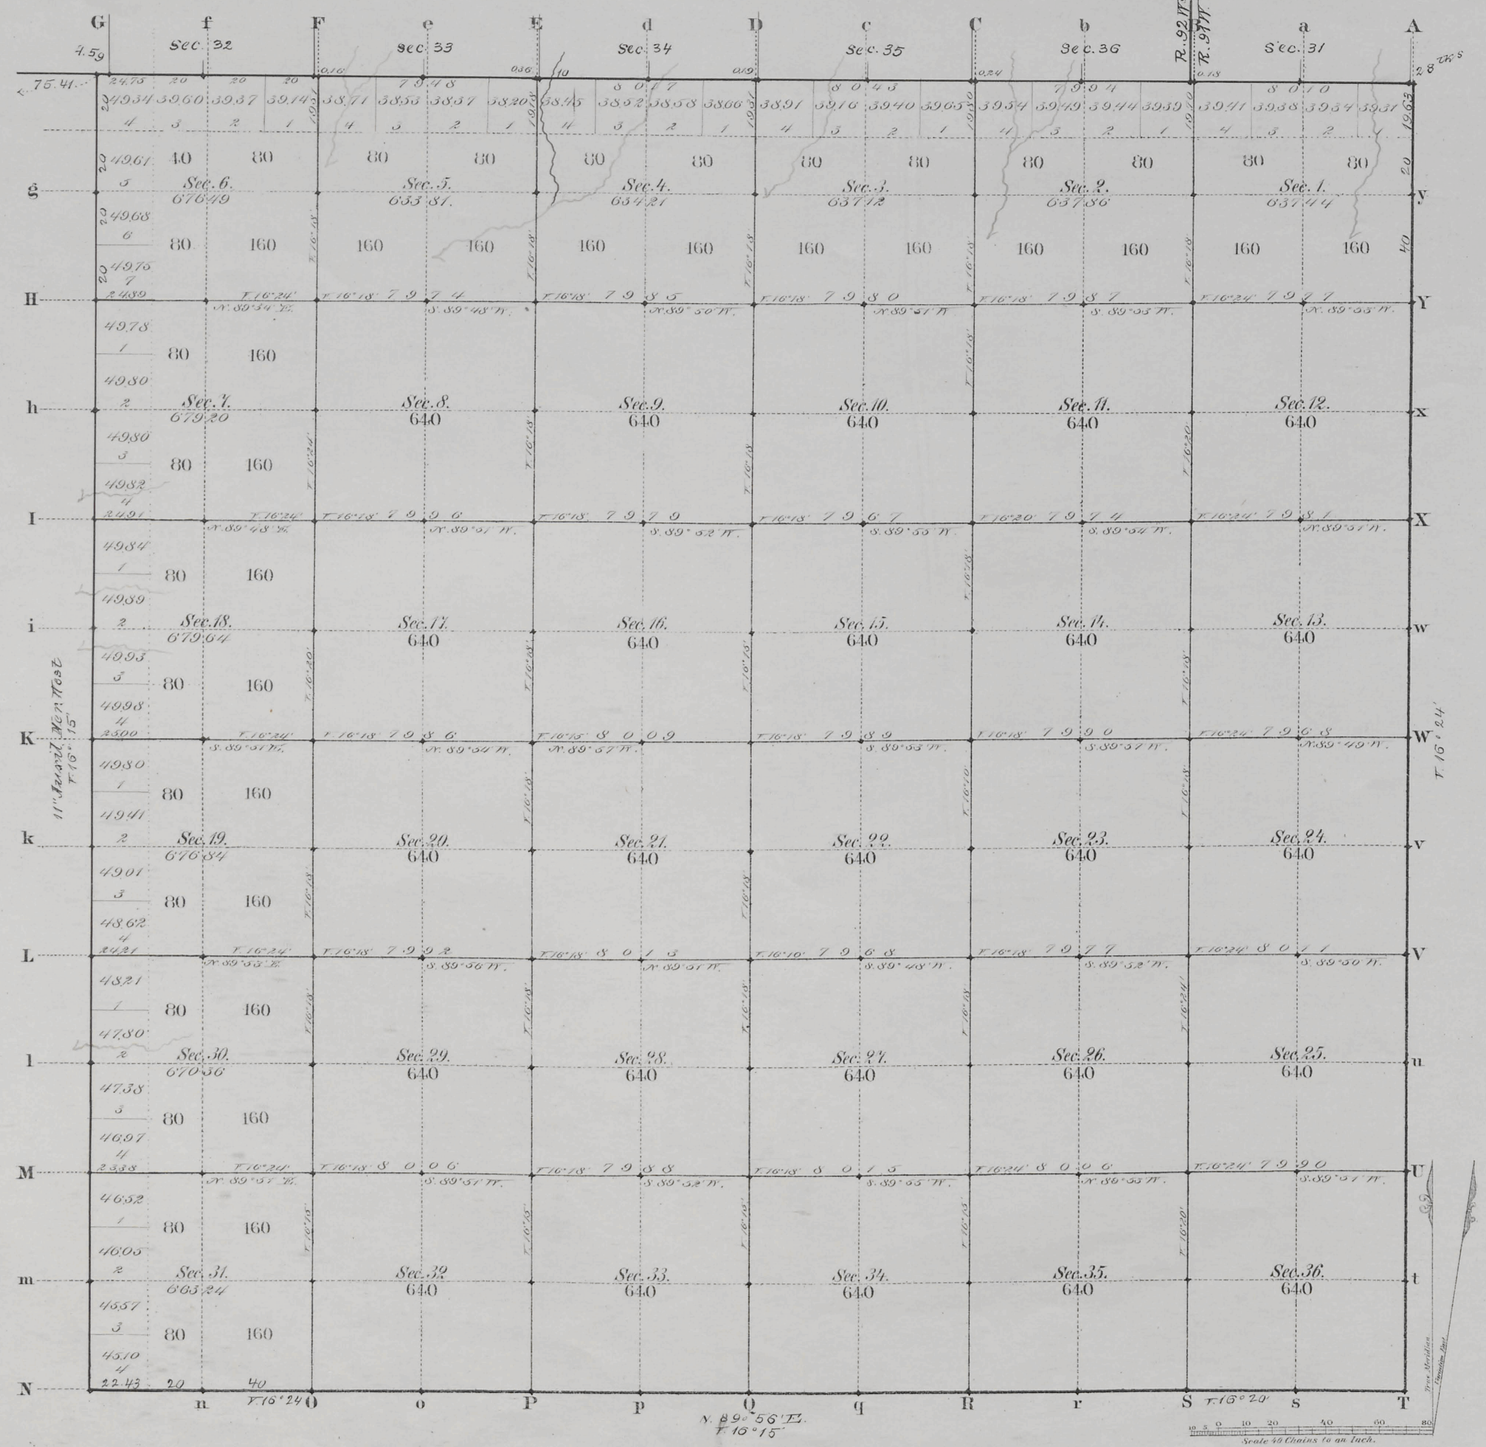


Total number of Acres. 23226.21

| Surveys Designated | By Whom Surveyed | Date of Contract | Amount of Surveys Mls | Chs | Lks | When Surveyed | Magnetic Declination |
|---|---|---|---|---|---|---|---|
| S. & E. Township lines | W. O. Owen | July 8, 1882 | 12 | 02 | 06 | March 24, 22, 1883 | 16° 19' East |
| Subdivisions | " " " | " " " | 60 | 16 | 97 | March 23 29 1883 | 16° 19' " |
| Connections | " " " | " " " | | 1 | 13 | " " " | |
| 6th Stand. P. N. | Charles W. Brown | May 24 1882 | 6 | 04 | 31 | June 12, 1882 | |
| 11th Stand. N. W. | " " " | " " " | 6 | 00 | 00 | June 7, 1882 | |

The above Map of Township Nº 24 North Range Nº 92 West of the Sixth Principal Meridian Wyoming Territory is strictly conformable to the field notes of the survey thereof on file in this Office, which have been examined and approved.

Surveyor Generals Office,
Cheyenne Wyoming
October 13, 1883

Edw. C. Davis
Dep. Surv. Gen.l

A. Gast & Co., St. Louis Mo.

1745

24-92

Click Here for Field Notes

Acces. 6225

ORIGINAL

SHEET 4 OF 4 SHEETS

# TOWNSHIPS Nº 23 AND 24 NORTH, RANGES Nº 89, 90, 91, AND 92 WEST, SIXTH PRINCIPAL MERIDIAN, WYOMING

## DEPENDENT RESURVEY OF EXTERIOR LINES

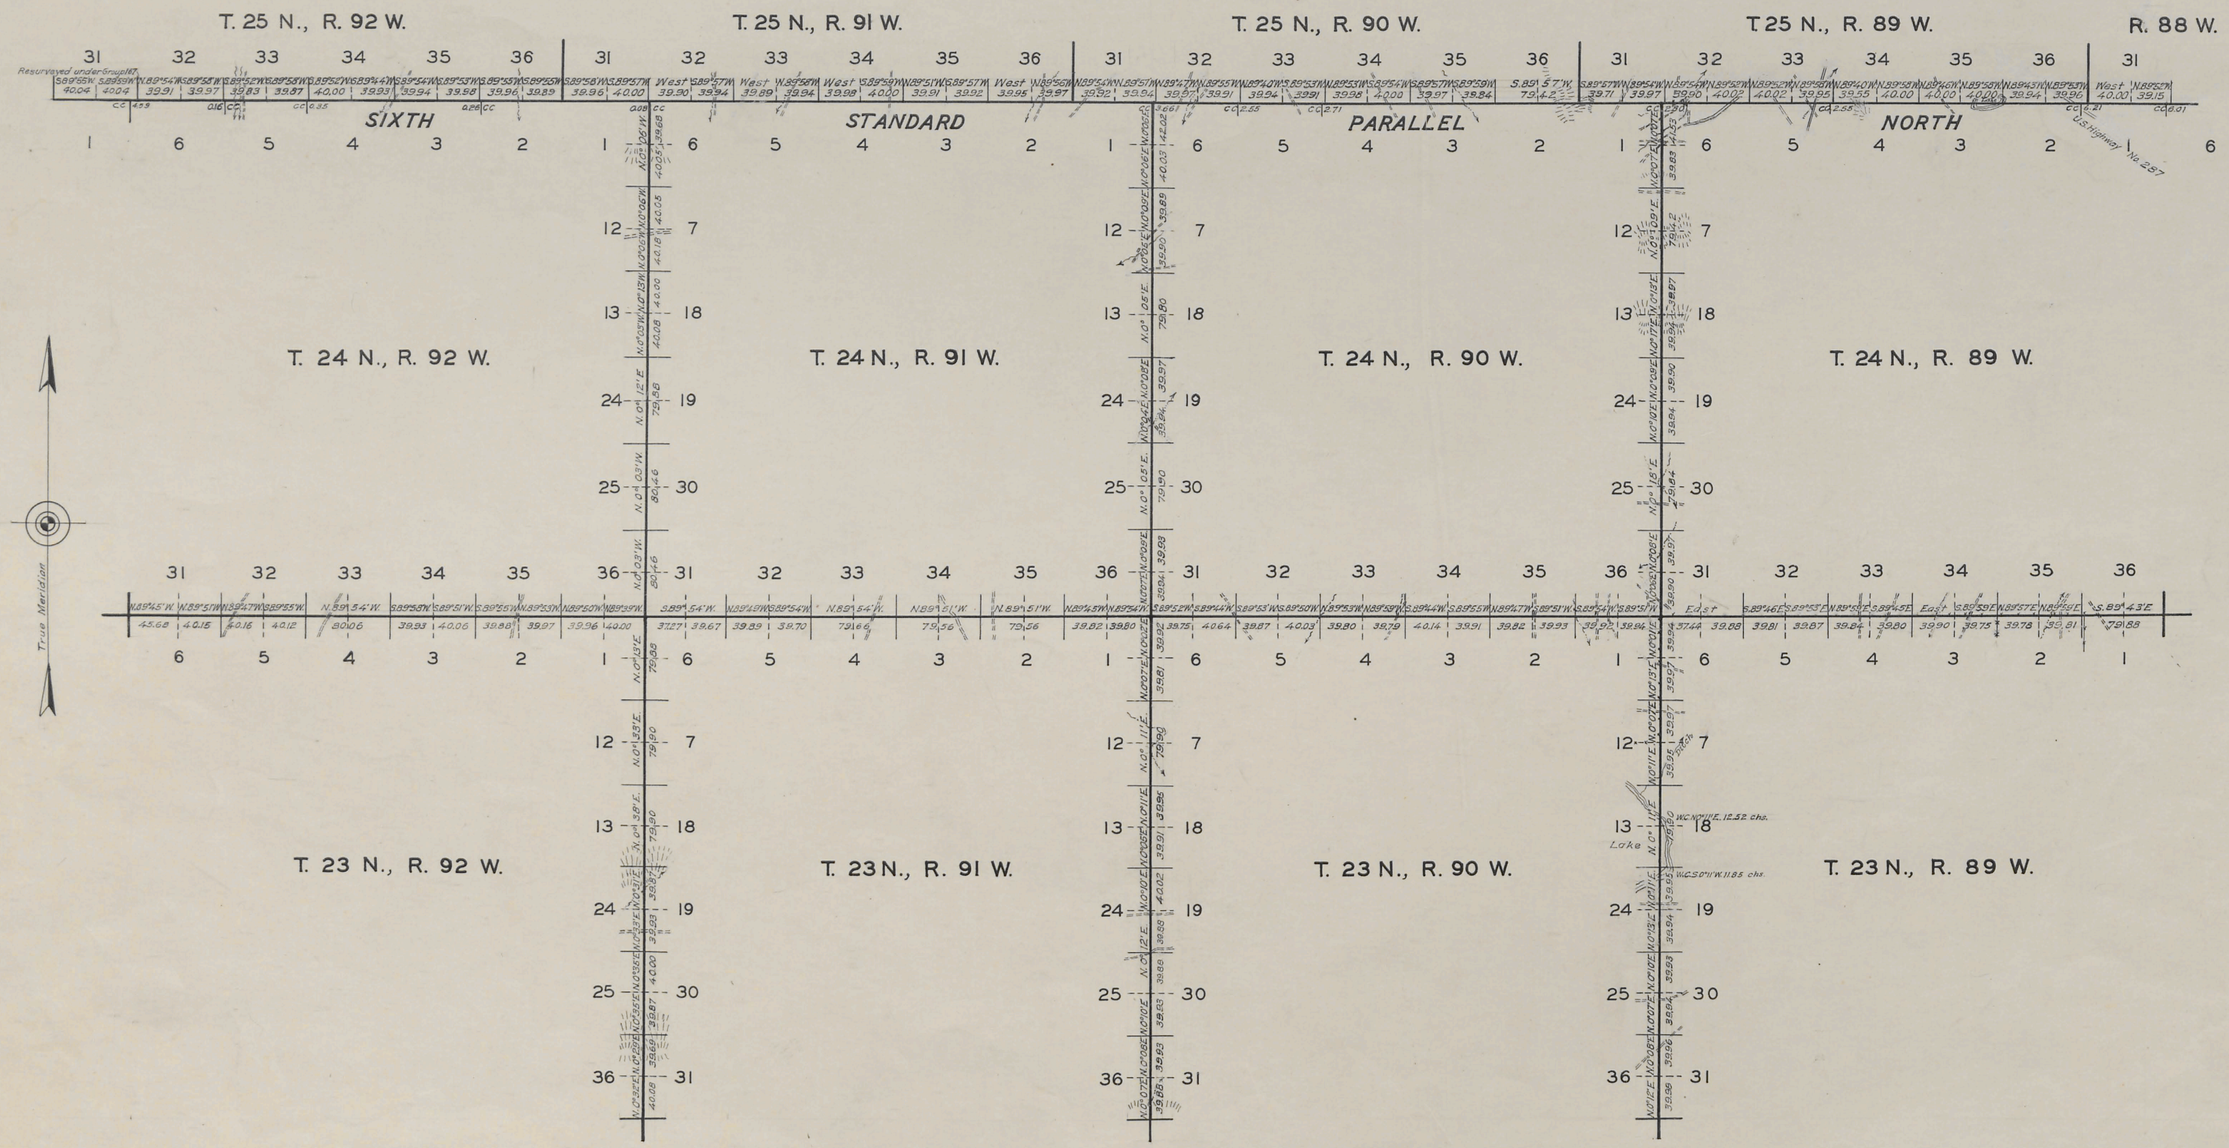


Resurvey authorized by General Land Office letter "E" dated June 12, 1937.

SCALE: 100 CHS. TO AN INCH

| LINES DESIGNATED | BY WHOM SURVEYED | GROUP NO. | GROUP DATE | MILEAGE MLS. | MILEAGE CHS. | WHEN SURVEYED BEGUN | WHEN SURVEYED COMPLETED |
|---|---|---|---|---|---|---|---|
| EXTERIORS | RUSSELL C. MACDONALD | 162 | AUG. 10, 1938 | 82 | 72.62 | SEPT. 28, 1938 | NOV. 10, 1938 |
| CONNECTIONS | " | " | " | | 6.54 | " | " |

Office of Supervisor of Surveys

Denver, Colorado, Sept. 26, 1941

The above plat of the exterior lines of Townships Nos. 23 and 24 North, Ranges Nos. 89, 90, 91, and 92 West of the Sixth Principal Meridian, Wyoming, is strictly conformable to the field notes of the resurvey thereof, which have been examined and approved.

Supervisor of Surveys.

UNITED STATES
DEPARTMENT OF THE INTERIOR
GENERAL LAND OFFICE

Washington, D.C., Oct. 3, 1941

The resurvey represented by this plat having been correctly executed in accordance with the requirements of law and the regulations of this office, is hereby accepted.

Assistant Commissioner.

MJL

3024

AMT

(23) 2525

Indexed

Click Here for Field Notes

30

# EXTERIOR LINES.

Scale 3 miles to 1 inch. Magnetic Variation E.

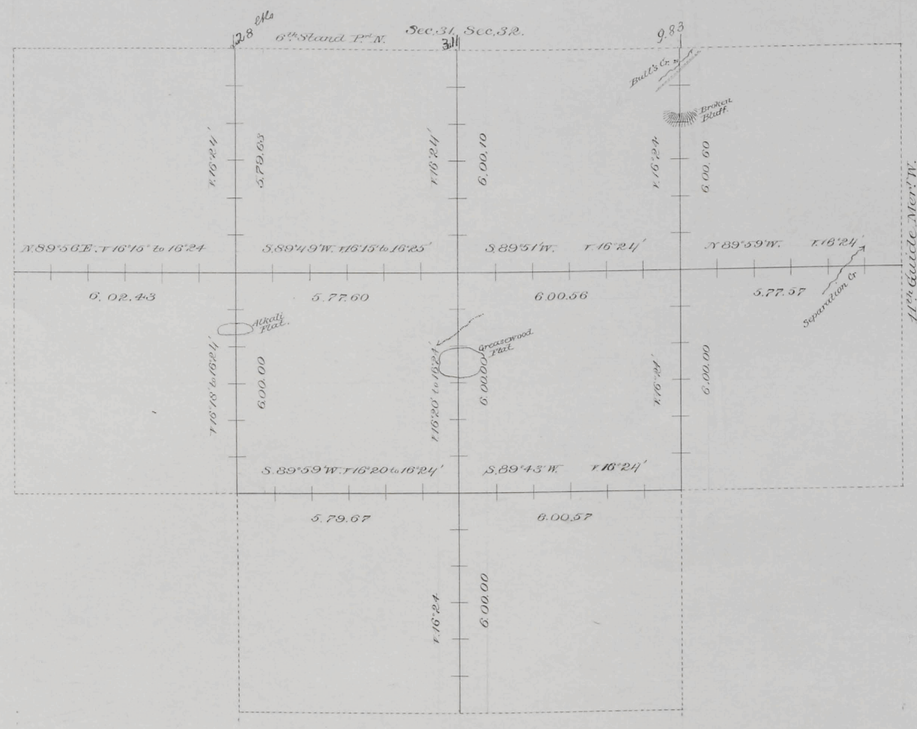


T. 24 N.

T. 23 N.

T. 22 N.

R. 92 W. R. 91 W. R. 90 W R. 89 W.

| Surveys Designated. | By Whom Surveyed. | Date of Contract. | Amount of Surveys. mls | chs | lks. | When Surveyed. |
|---|---|---|---|---|---|---|
| Exterior lines | W. O. Owen | July 8th 1882 | 77 | 78 | 73 | March 14-22 1883 |
| Connections | " " " | " " " | | 13 | 22 | " " " |

I hereby certify that the above diagram of the Exterior lines of Tps 23 & 24 N., Rs 89, 90, 91 & 92 W., and Tps 22 N., Rs 90 & 91 W., of the 6th P.M. Wyoming Territory is strictly conformable to the field notes of the survey thereof on file in this Office, which have been examined and approved.

Surveyor Generals Office,
Cheyenne Wyoming October 13th 1883 } Edw. C. Daird Sur. Gen.

1769

Click Here for Field Notes

Retracement Notes, All or Part

(18)

Indices

1821

98

# 11TH AUXILIARY MERIDIAN WEST

in Townships 21 to 30 North inclusive, between Ranges 92 & 93 West of the 6th Principal Meridian, Wyoming Territory.

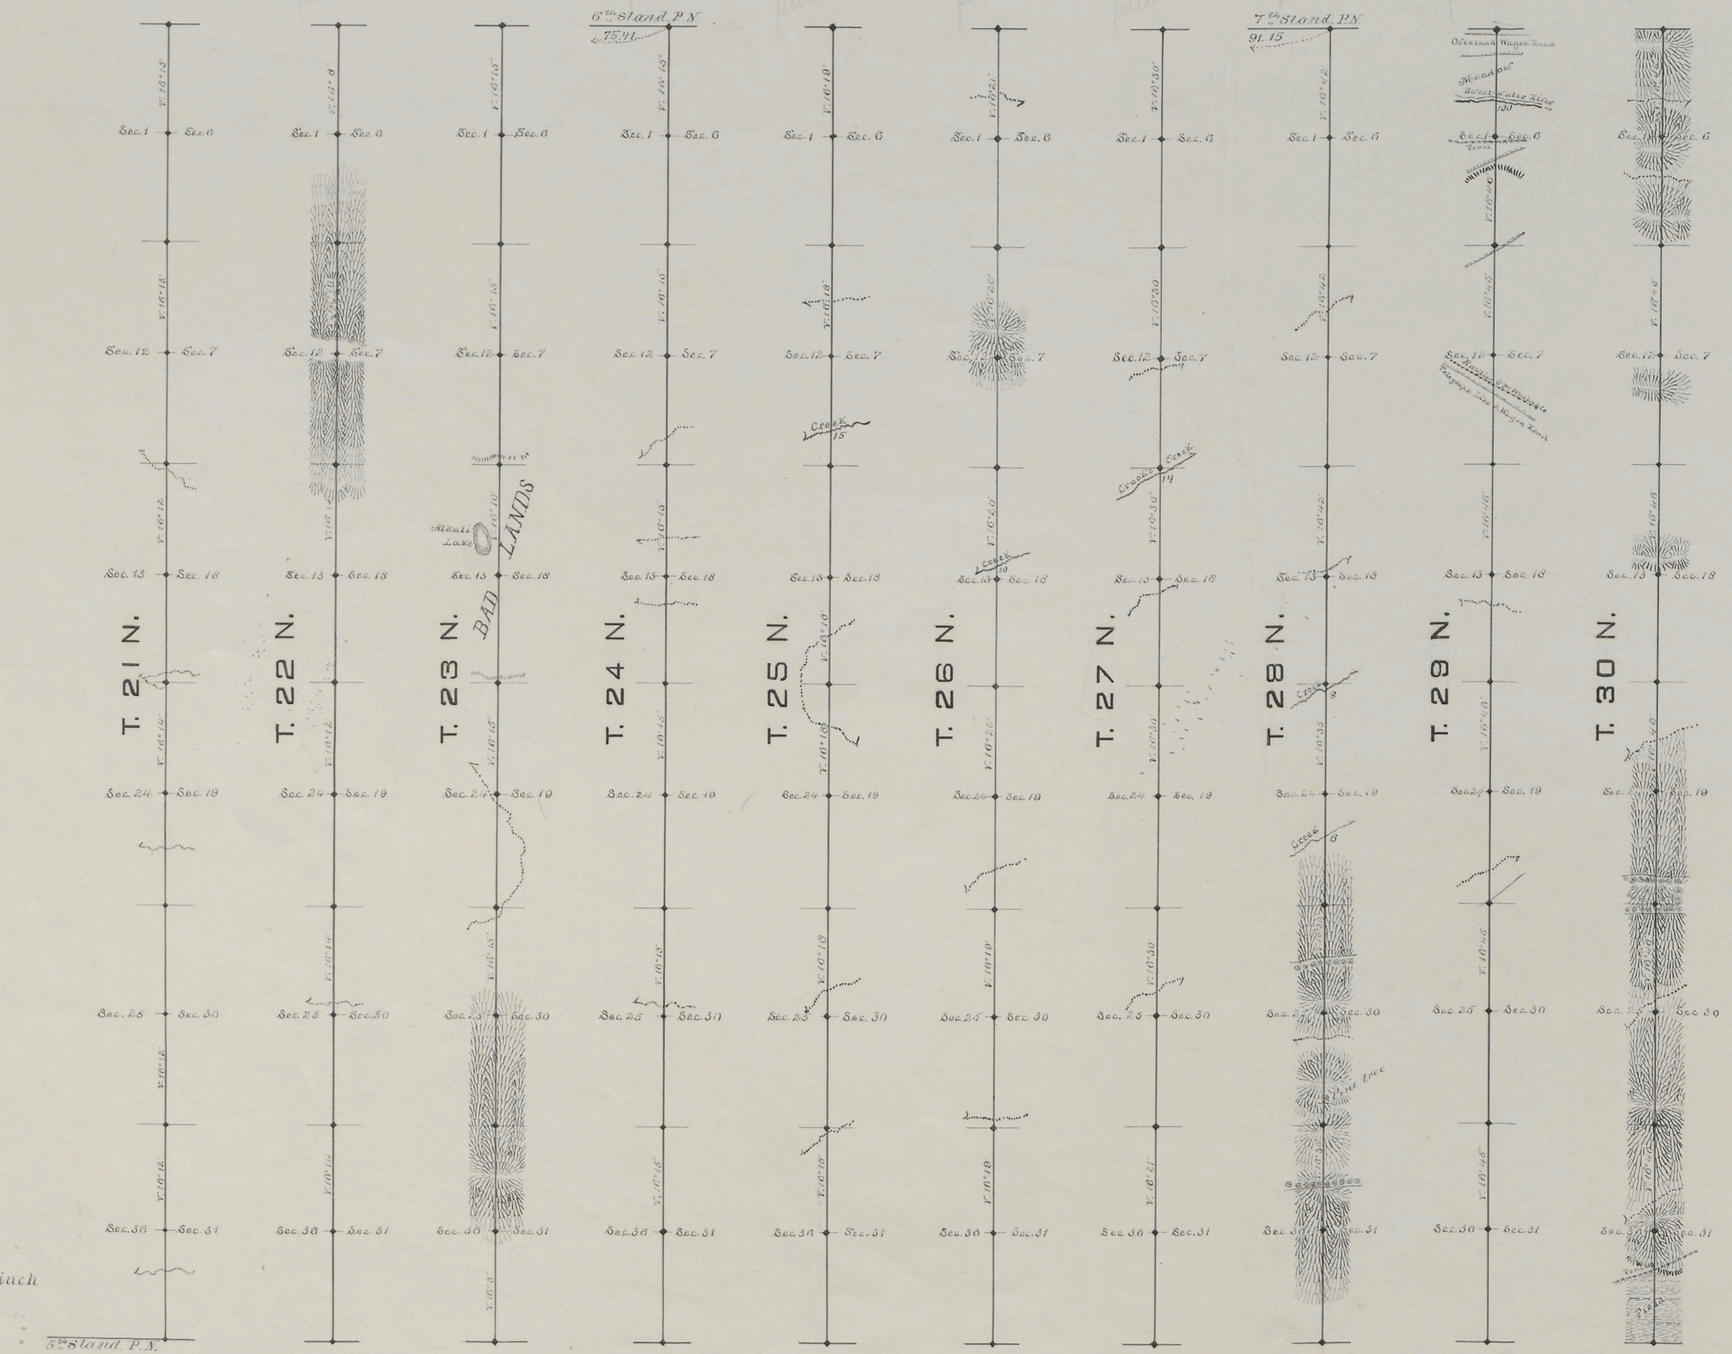


Scale 40 chains to an inch

Magnetic Variation East

| Surveys designated | By whom surveyed | Date of Contract | Amount of surveys Mls. | Chs. | Lks. | When surveyed |
|---|---|---|---|---|---|---|
| 11th Auxiliary Mer. W. | Charles W. Brown | May 24th 1882 | 60. | 00 | 00 | June 6- 20th 1882. |
| Connections | . . . | . . . | 2 | 06 | 56 | . . . . |

I hereby certify that the above diagram of the 11th Auxiliary Meridian West, in Townships 21 to 30 North inclusive, between Ranges 92 & 93 West of the 6th Principal Meridian, Wyoming Territory, is strictly conformable to the field notes of the survey thereof, on file in this office, which have been examined and approved.

Surveyor Generals Office
Cheyenne, Wyo. March 29th 1883.

Edw. C. Davis
Surveyor General.

1330