8578

Click Here for Field Notes

ORIGINAL

TOWNSHIP 24 NORTH, RANGE 96 WEST, OF THE SIXTH PRINCIPAL MERIDIAN, WYOMING.

DEPENDENT RESURVEY

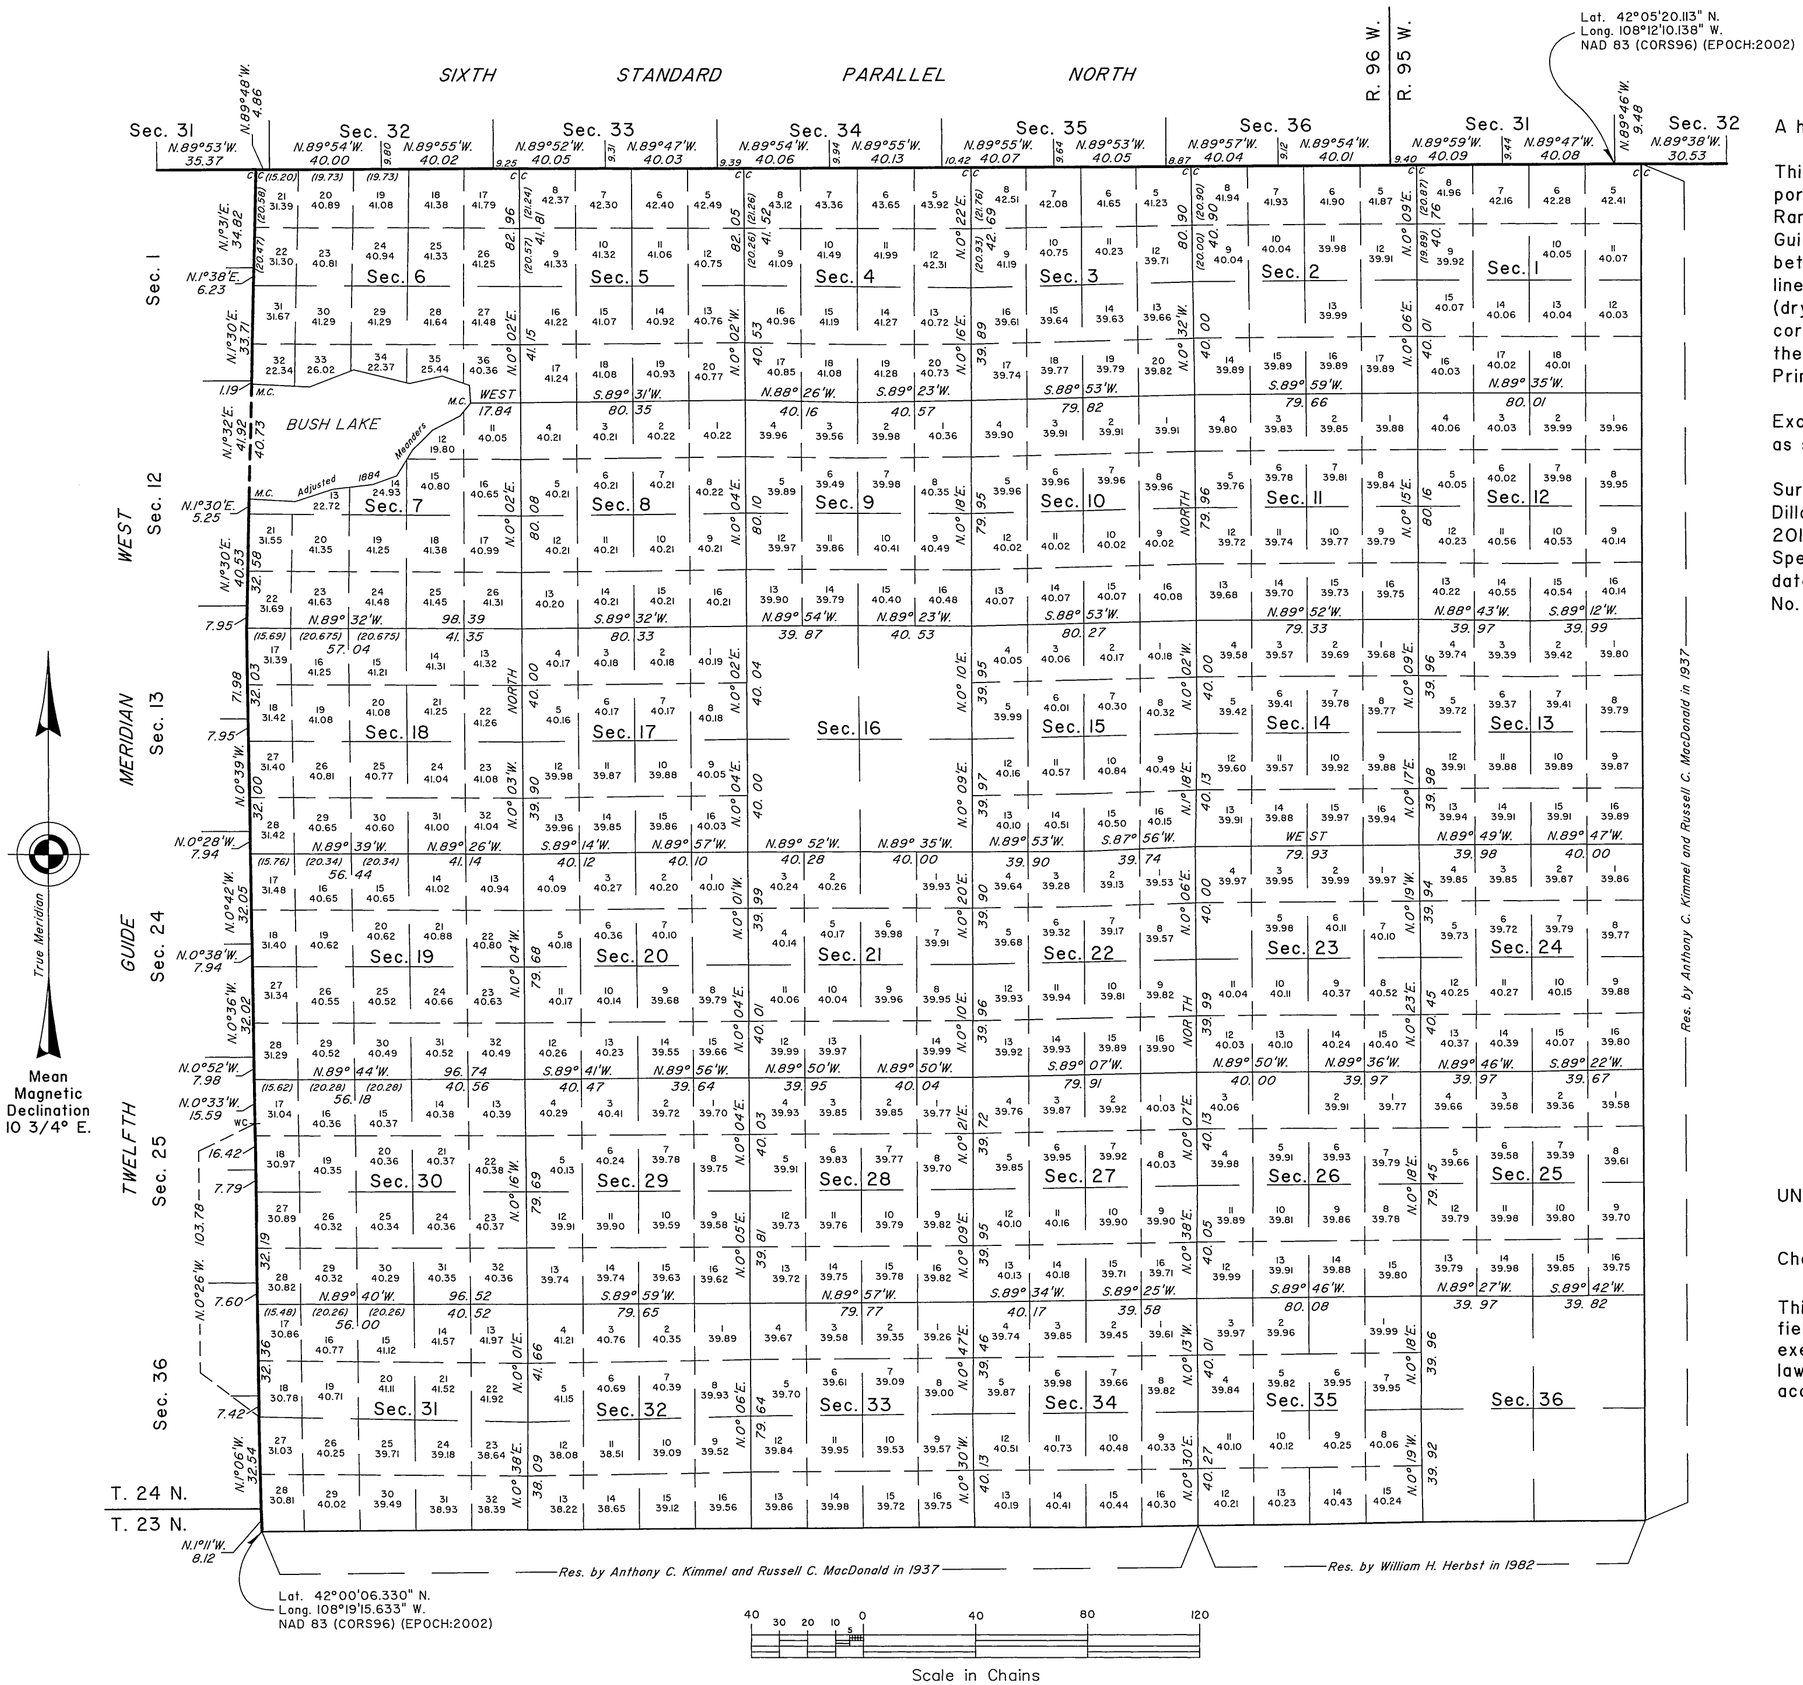

A history of surveys is contained in the field notes.

This plat represents the dependent resurvey of a portion of the Sixth Standard Parallel North through Ranges 95 and 96 West, a portion of the Twelfth Guide Meridian West through Township 24 North, between Ranges 96 and 97 West, the subdivisional lines, and the adjusted 1884 meanders of Bush Lake (dry) in sections 6 and 7, designed to restore the corners in their true original locations according to the best available evidence, T. 24 N., R. 96 W., Sixth Principal Meridian, Wyoming.

Except as indicated hereon, the lotting and areas are as shown on the plat approved February 25, 1885.

Survey executed by Sonja S. Sparks and Bradley F. Dillon, Cadastral Surveyors, beginning June 22, 2010, and completed October 24, 2011, pursuant to Special Instructions and Assignment Instructions dated June 17, 2010, and March 14, 2011, for Group No. 826, Wyoming.

Adjusted 1884 Meanders of Bush Lake

From the meander corner of secs. 7 and 12.

S. 86°40' E.	16.48
N. 72°19' E.	14.19
N. 83°51' E.	14.32
N. 70°35' E.	9.11
N. 32°11' E.	10.76
N. 45°53' E.	9.90
N. 62°55' E.	11.05
N. 40°20' E.	6.01

The meander corner of secs. 6 and 7.

N. 3°35' W.	6.28
N. 71°13' W.	10.27
S. 77°47' W.	12.02
N. 75°50' W.	20.47
S. 69°16' W.	16.91
N. 86°52' W.	20.80

The meander corner of secs. 1 and 6.

UNITED STATES DEPARTMENT OF THE INTERIOR
BUREAU OF LAND MANAGEMENT

Cheyenne, Wyoming February 27, 2012

This plat is strictly conformable to the approved field notes, and the survey, having been correctly executed in accordance with the requirements of law and the regulations of this Bureau, is hereby accepted.

For the Director

John P. Lee
Chief Cadastral Surveyor for Wyoming

B.F.D.

2386 A

OFFICIALLY FILED: February 27, 2012