7691 Click Here for Field Notes

ORIGINAL

TOWNSHIP 1 SOUTH, RANGE 2 WEST, OF THE WIND RIVER MERIDIAN, WYOMING.

DEPENDENT RESURVEY AND SURVEY

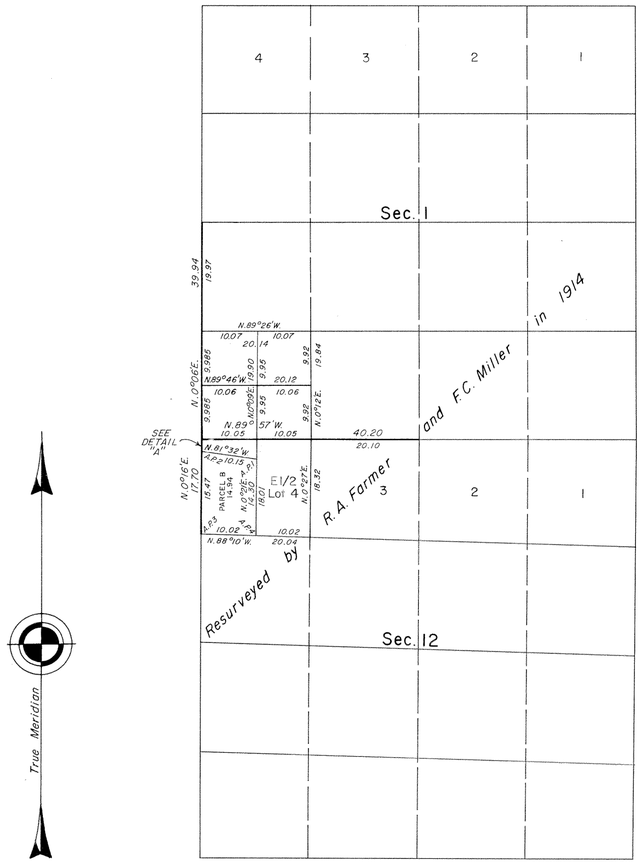

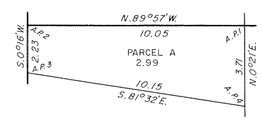

DETAIL "A"

(NOT TO SCALE)

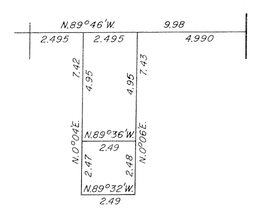

DETAIL "B"

(NOT TO SCALE)

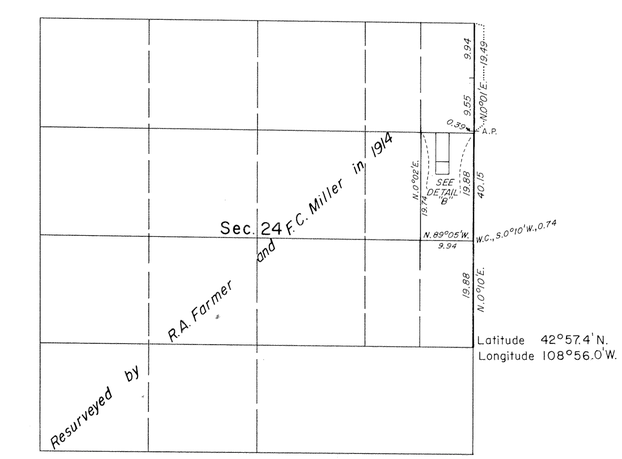

10 5 0 10 20 30 40 50 60 70 80
Scale in Chains

W.H.B.
C.M.D.

A history of surveys is contained in the field notes.

This plat represents the dependent resurvey of portions of the east boundary, subdivisional lines and subdivision of certain sections designed to restore the corners in their true original locations according to the best available evidence, and the survey of a portion of the subdivision of certain sections and Parcels A and B in section 12, T. 1 S., R. 2 W., Wind River Meridian, Wyoming.

Except as indicated hereon, the areas are as shown on the plats approved December 28, 1875 and January 14, 1899.

Survey executed by Santiago T. Chavez, Cadastral Surveyor, beginning September 2, 1975, and completed August 3, 1983, pursuant to Special Instructions dated August 6, 1975, and Supplemental Special Instructions dated June 14, 1979, for Group No. 376, Wyoming.

UNITED STATES DEPARTMENT OF THE INTERIOR
BUREAU OF LAND MANAGEMENT

Cheyenne, Wyoming July 17, 1984

This plat is strictly conformable to the approved field notes, and the survey, having been correctly executed in accordance with the requirements of law and the regulations of this Bureau, is hereby accepted.

For the Director

Richard L. Oakes

Chief Cadastral Surveyor for Wyoming

36 C

Click Here for Field Notes
Click Here for Exteriors

RECEIVED S. G. O.
APR 10 1917
CHEYENNE, WYO.

Accession No. 5070

RESURVEYS IN TOWNSHIP NO. 1 SOUTH RANGE NO. 2 WEST OF THE WIND RIVER MERIDIAN, WYOMING.

WIND RIVER OR SHOSHONE INDIAN RESERVATION

SUPPLEMENTAL PLAT

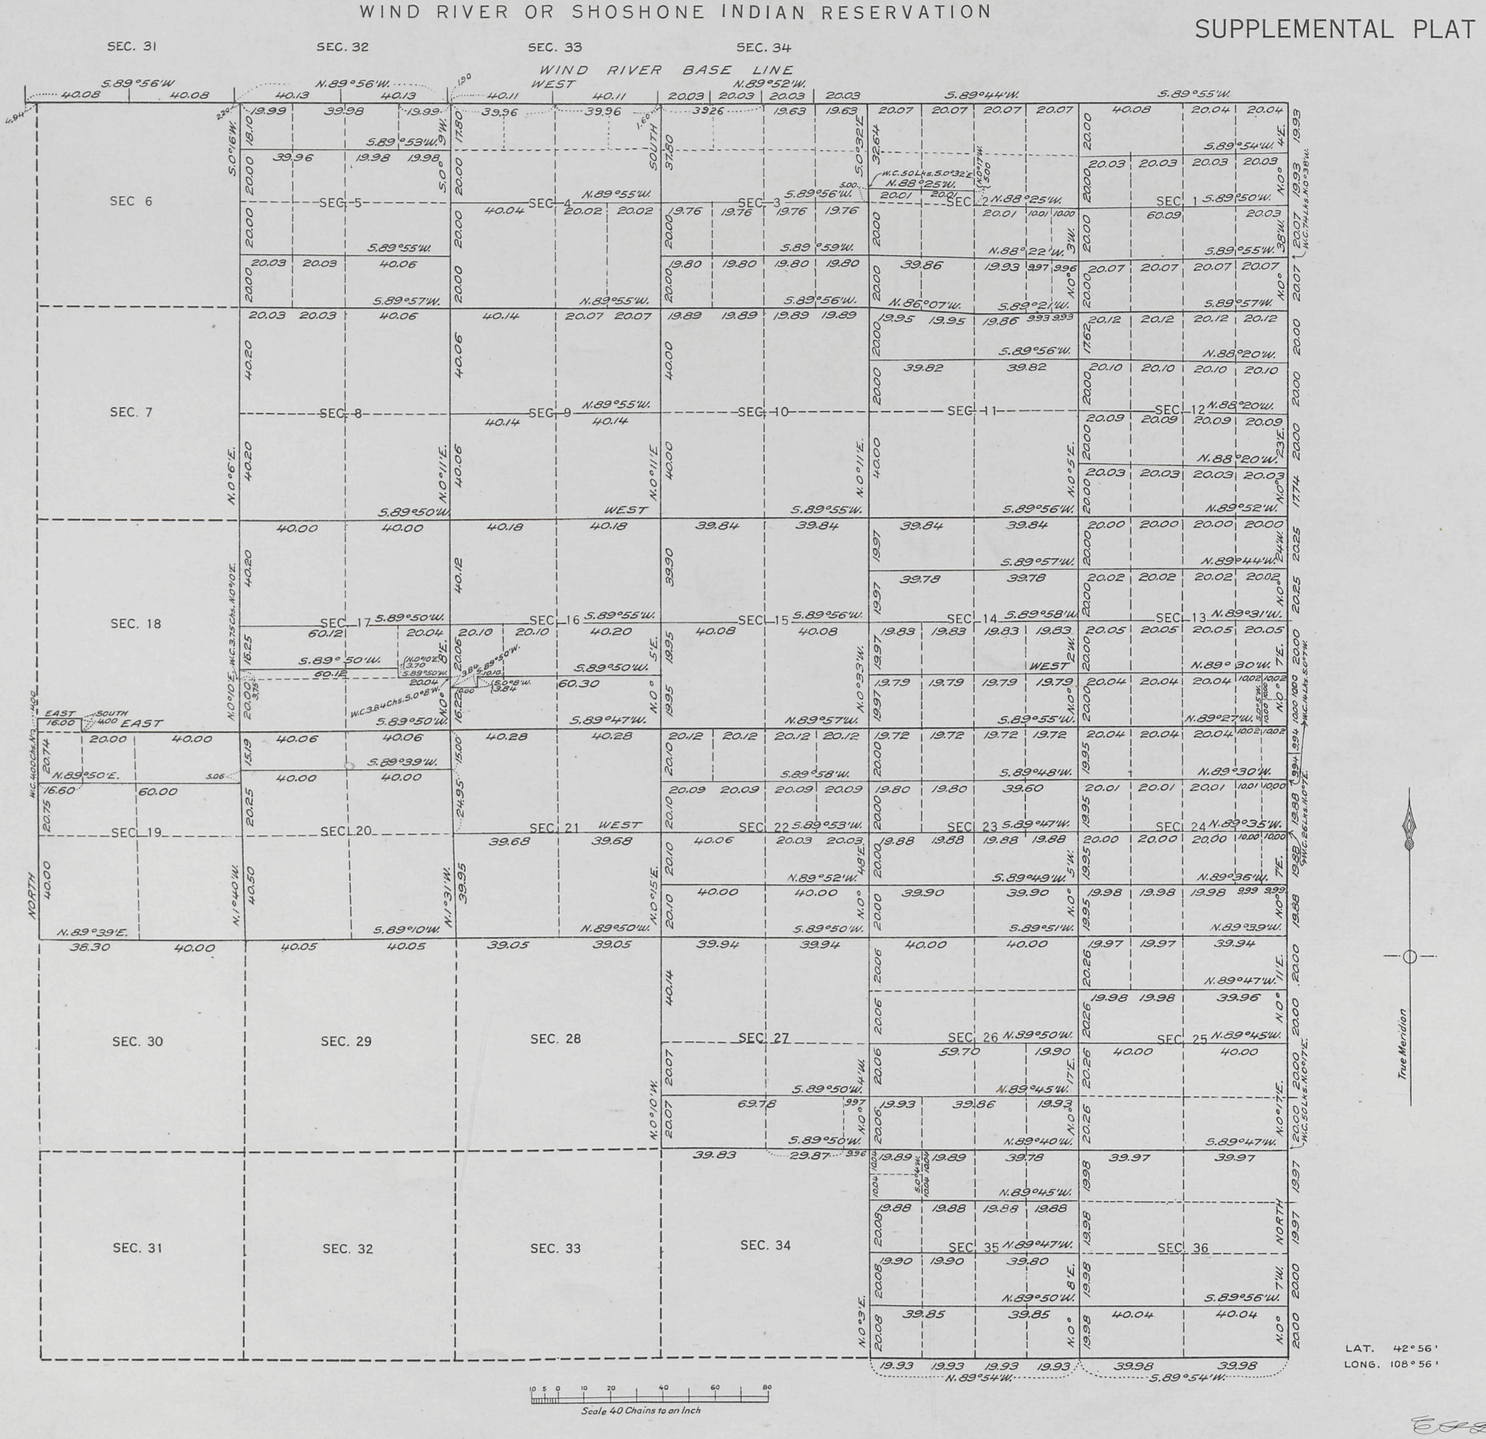

LAT. 42° 56'
LONG. 108° 56'

SURVEYS DESIGNATED	BY WHOM SURVEYED	TITLE	WHEN SURVEYED
STANDARD LINES	F. C. MILLER	TRANSITMAN	JUNE 3, 1913, SEPT. 23, 1914.
TOWNSHIP	R. A. FARMER AND F. C. MILLER	U.S. SURVEYOR AND TRANSITMAN	JUNE 6, 29, 1914.
SUBDIVISION	R. A. FARMER AND F. C. MILLER	U.S. SURVEYOR AND TRANSITMAN	JUNE 5, 1914
MEANDER			
BOUNDARY			

A. F. DUNNINGTON, Topographer in charge. Instructions - May 28, 1913 & June, 6, 1914.

F.C.M.
R.A.F.
A.F.D.

This plat represents a resurvey made for the purpose of restoring and re-establishing corners for Indian allotment locations.

THE ABOVE MAP, OF TOWNSHIP NO. 1 SOUTH, RANGE NO. 2 WEST OF THE WIND RIVER MERIDIAN, WYOMING, IS STRICTLY CONFORMABLE TO THE FIELD NOTES OF THE SURVEY THEREOF ON FILE IN THIS OFFICE, WHICH HAVE BEEN EXAMINED AND APPROVED.

D.D.C.

GENERAL LAND OFFICE

WASHINGTON, D. C., MARCH 8, 1917.

Commissioner.

Approved & accepted by Comm. Mar. 8, 1917
Trip. plat sent to Lander L.O. Apr. 12, 1917.

36-B.

1S-2W

Click Here for Field Notes

5069

Fractional Township No. 1 South, Range No. 2 West of the Wind River Meridian

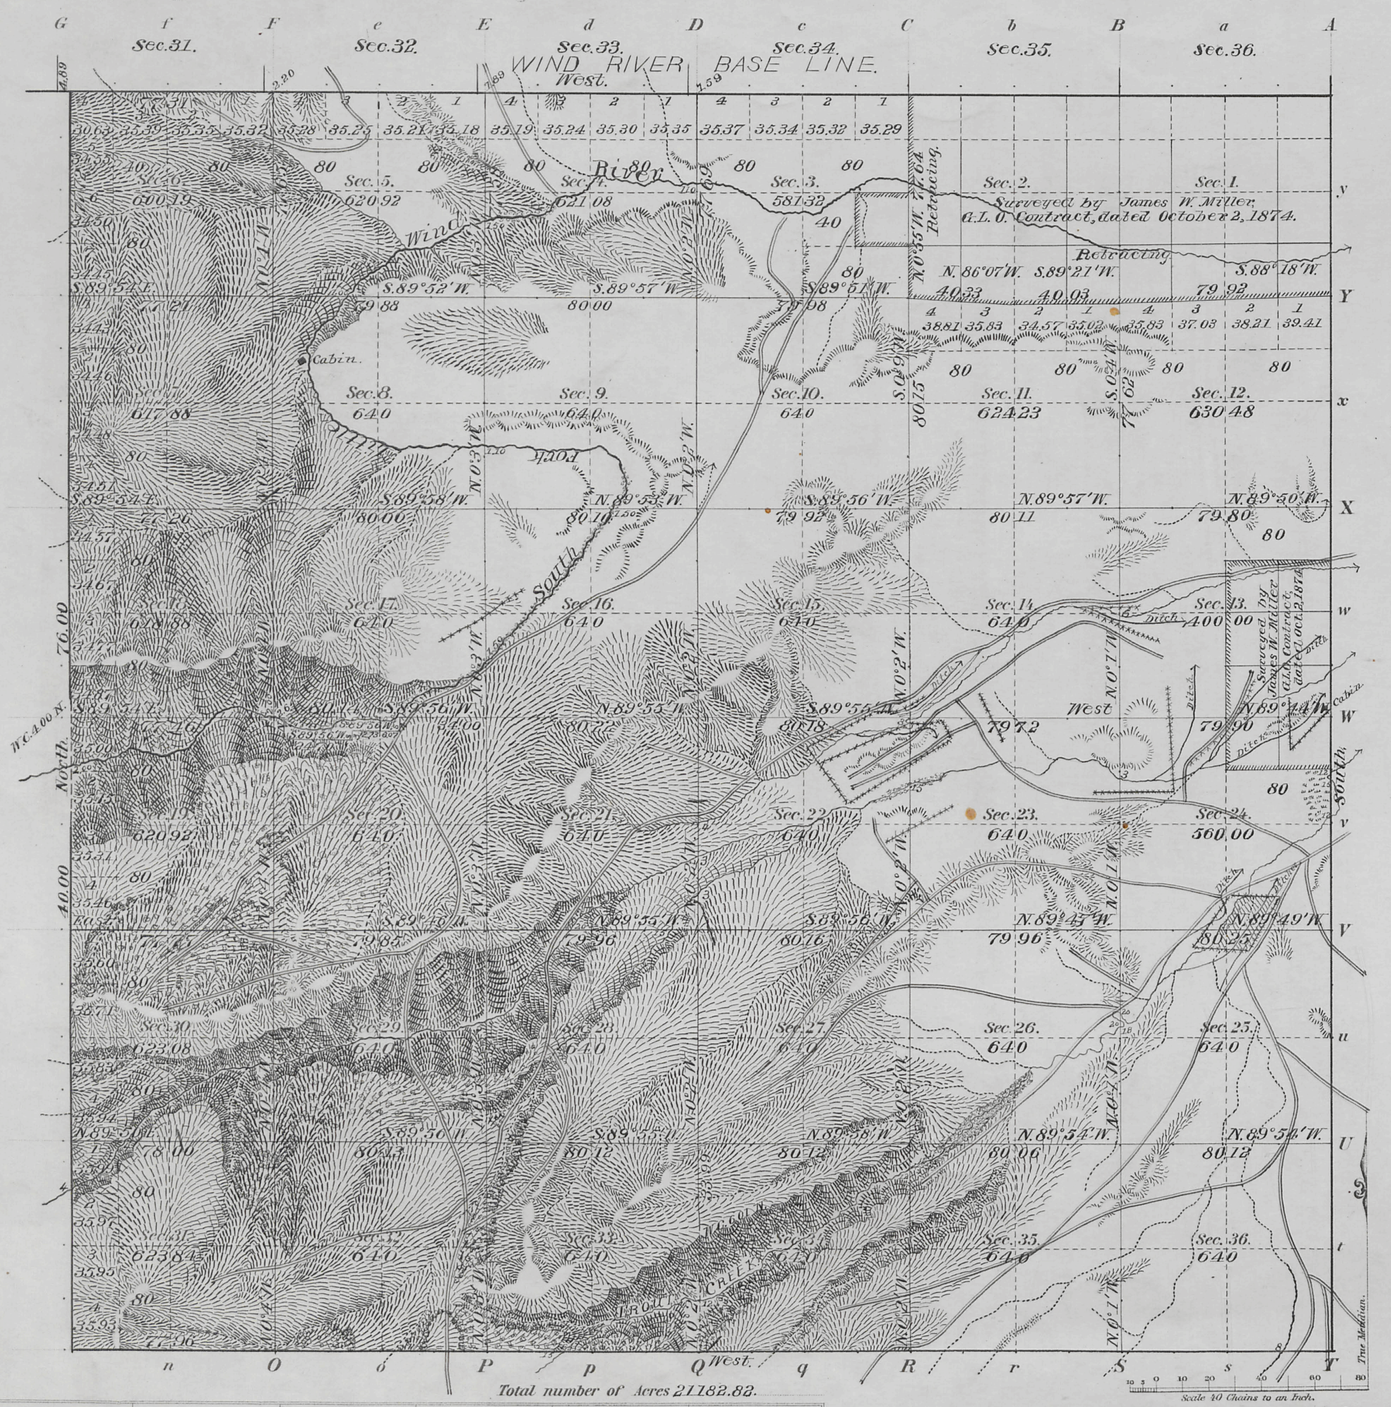

Meanders of								
Posts	Courses	Ch.s Lk.s	Posts	Courses	Ch.s Lk.s	Posts	Courses	Ch.s Lk.s

Latitude	42°56′N.
Longitude	108°56′W.
Mean Mag. Decl.	17°48′E.

Surveys Designated	By Whom Surveyed	Date of Contract No.	Amount of Surveys M.	Ch.s	Lk.s	When Surveyed
North and East Township lines	James W. Miller	G.L.O. Oct. 2, 1874.	6	00	00	July 7-11, 1875.
Subdivisions	"	" "	13	43	90	" 17, "
East'n South B'ds.	Howard B. Carpenter	236 March 22, 1890	8	77	96	June 16-17, 1891.
North'n West "	Stahle & Artist	268 " 28, 1898.	8	77	72	May 13-14, 1898.
Subdivisions	"	" " "	55	59	7	" 13-19, "
Connections	"	" " "		5	68	" 17-19, "

The above Map of Township No. 1 South of Range No. 2 West of the Wind River Meridian, Wyoming is strictly conformable to the field notes of the survey thereof on file in this Office, which have been examined and approved.

Surveyor Generals Office.
Cheyenne, Wyo. Jany. 14, 1899

Alphens P. Hanson
Sur.r Gen.l

F.A.O. Topog. and Lettering.
I.B.M. Computer.

THE NORRIS PETERS CO., LITHO., WASHINGTON, D. C.

36-A

1S-2W

Click Here for Field Notes

5068

Triplicate

TOWNSHIP No. 1 South RANGE No. 2 West Wind River MERIDIAN

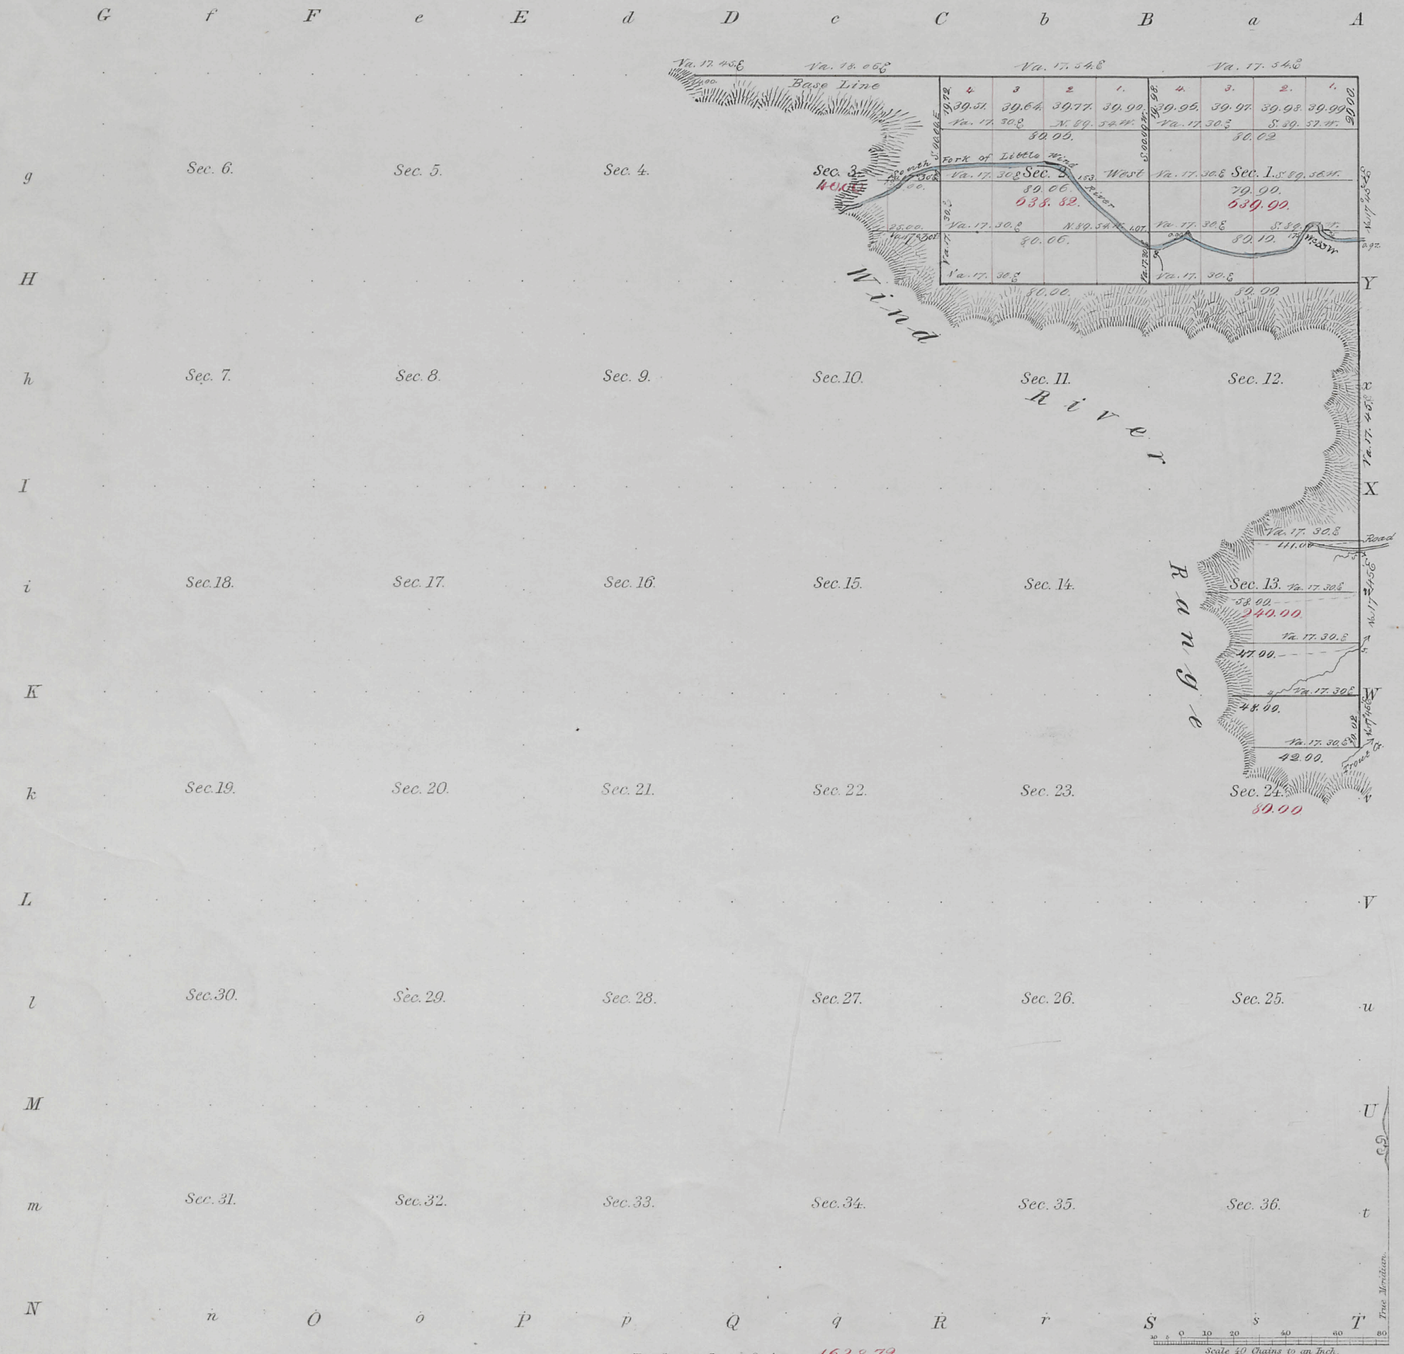

Meanders of

Posts	Courses	Chs. Lks.	Posts	Courses	Chs. Lks.	Posts	Courses	Chs. Lks.

Total number of Acres. 1638.72

Surveys Designated	By Whom Surveyed	Date of Contract	Amount of Surveys M. Chs. Lks.	When Surveyed
Township lines				
Subdivisions	James W. Miller	Oct. 2nd 1875	13 - 143 - 90	July 1875

The above Map of Township No. One S. of Range No. Two W. Wind river Meridian Wyoming Territory is strictly conformable to the field notes of the survey thereof on file in this Office, which have been examined and approved.

General Land Office
~~Surveyor General's Office~~
Washington D.C. Decr 28th 1875

[signature]
Commissioner. ~~Sur. Genl~~

36

1S - 2W

S.I.R.-1

Click Here for Field Notes

46

5087

TOWNSHIP EXTERIORS

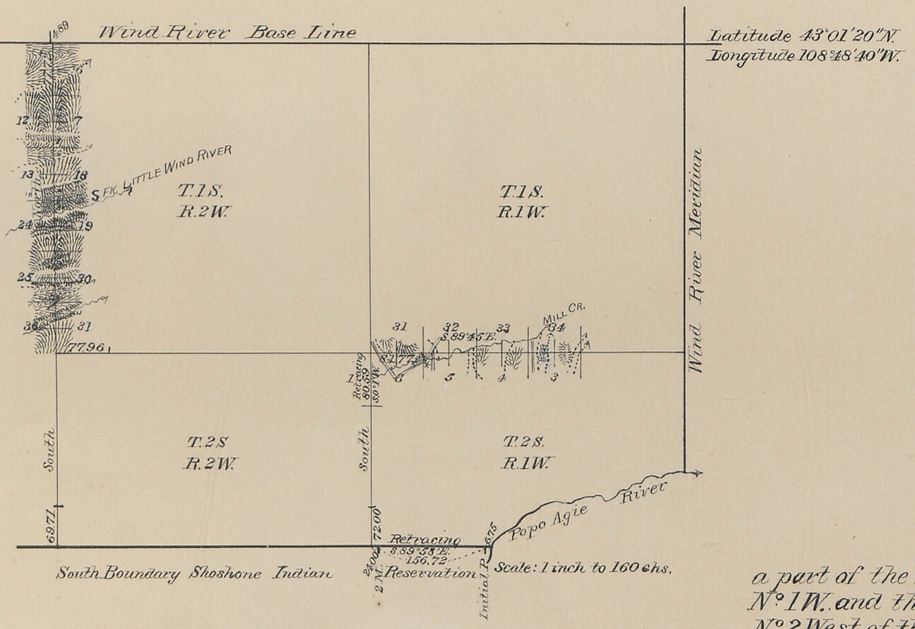

Table of Mileage

Lines Designated	Amount Mls. Chs. Lks.	When Surveyed
Township lines	9 78 97	May 6-14, 1898
Connecting lines	4 89	" " 14 "

This Plat
of
a part of the North boundary of Township No. 2 S., Range No. 1 W. and the West boundary of Township No. 1 S., Range No. 2 West of the Wind River Meridian, Wyoming, is strictly conformable to the field notes of the survey thereof by
Stahle & Artist U.S. Dep. Survs.
under their Contract, No. 268, Dated March 28th. 1898
which have been examined, approved and filed in this office
U.S. Surveyor General's Office,
Cheyenne, Wyoming
January 14, 1899

Alphus P. Hansen
U.S. Surv. Genl.

I.B.M.

Click Here for Field Notes

accession no 5050

EXTERIOR LINES

Scale 1 inch = 2 Miles: Mag. Var. East

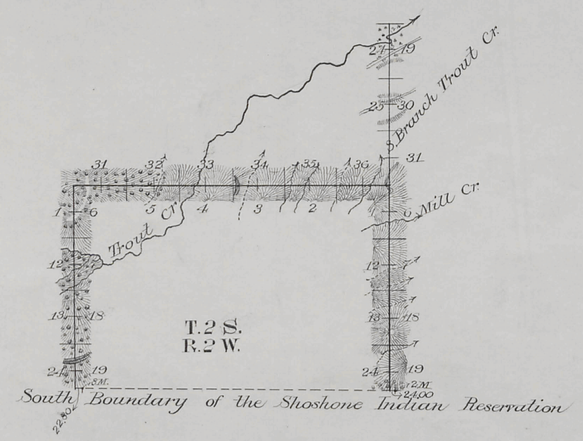

	M	Chs	Lks
All Exterior lines at minimum rates	6	20	0
" " " " intermediate "	10	39	67

Surveys Designated	By Whom Surveyed	Date of Contract	Amount of Surveys Mls	Chs	Lks	When Surveyed	Magnetic Declination
Exterior Lines	Howard B. Carpenter	March 22, 1890	16	59	67	June 16-23-1891	16°56' East

I hereby certify that the above diagram of the Exterior lines of Township 1 & 2 South Range 2 West of the Wind River Meridian in Wyoming is strictly conformable to the field notes of the survey thereof on file in this Office which have been examined and approved

Surveyor General's Office
Cheyenne, Wyoming Dec. 4, 1891

Wm A. Richards Surveyor General

4977

Click Here for Field Notes

Triplicate

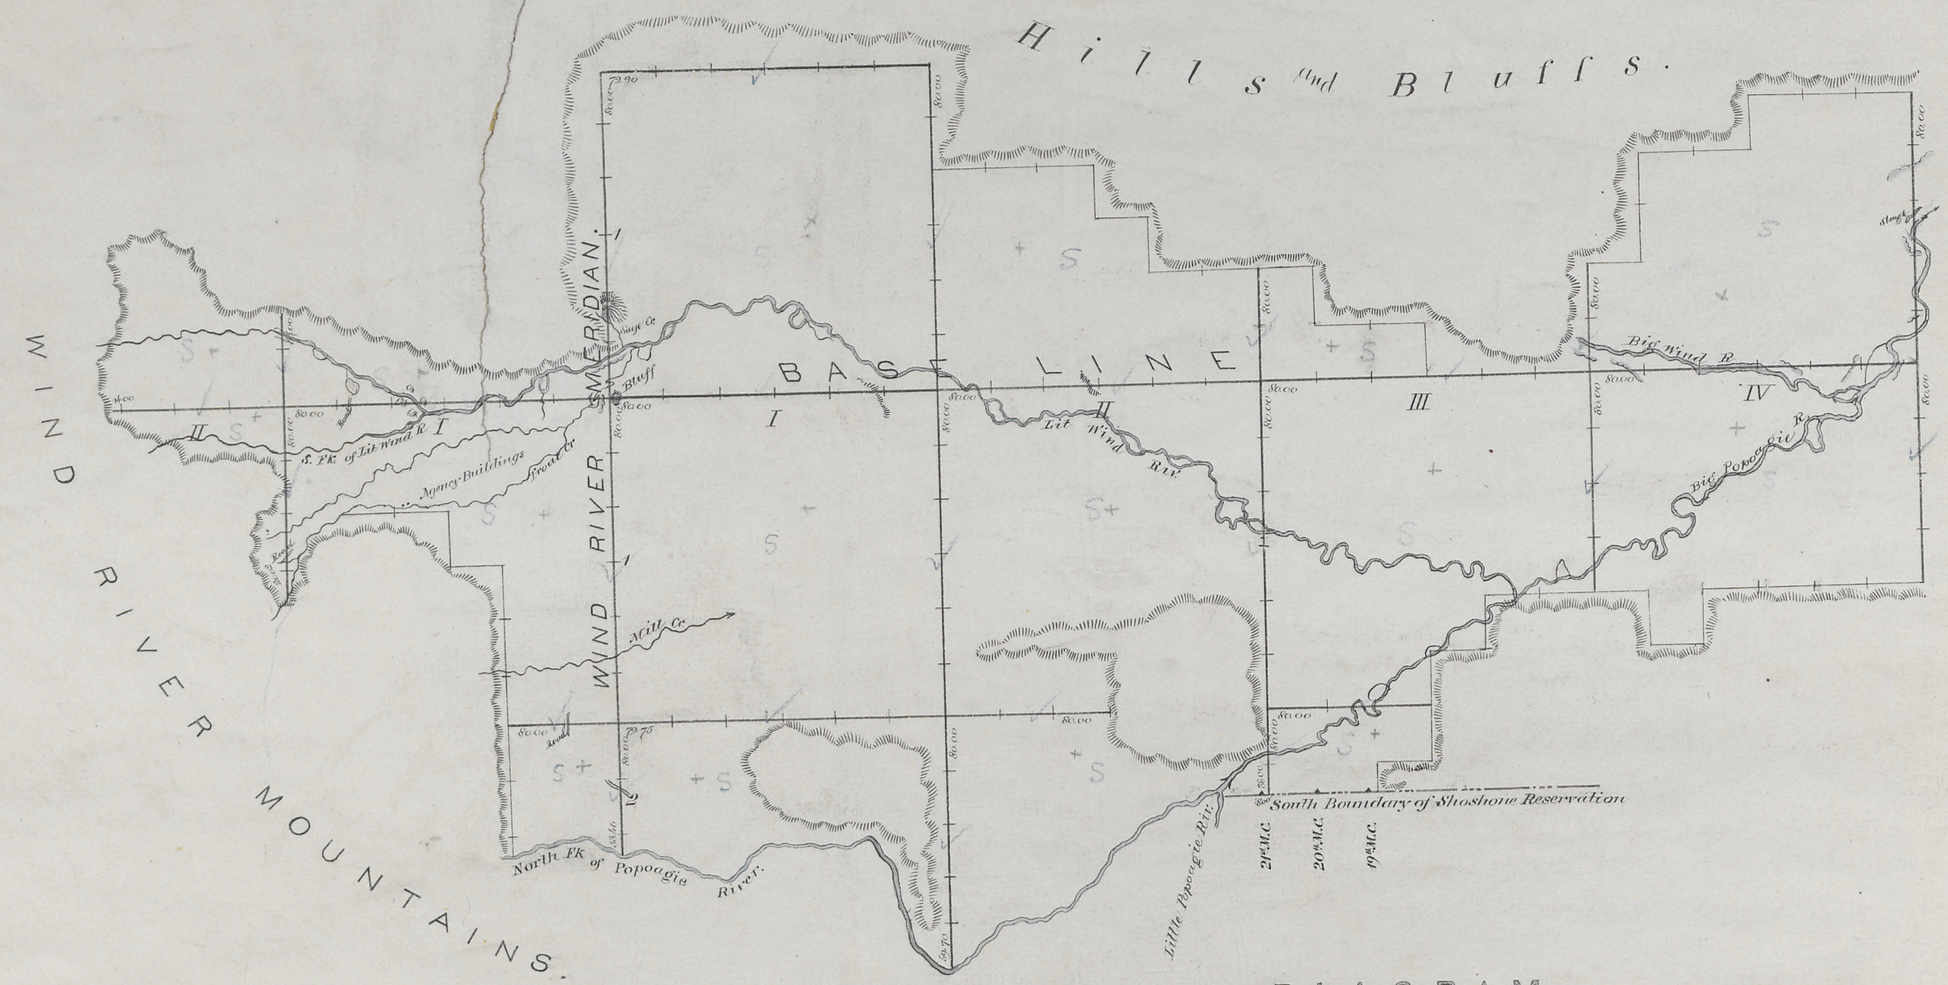

DIAGRAM

of the

EXTERIOR BOUNDARY LINES OF TOWNSHIPS IN THE SHOSHONE INDIAN RESERVATION WYOMING TERRITORY.

Surveyed by

James W. Miller

U.S. Surveyor.

Under contract with Hon. S.S. Burdett Commissioner of the General Land Office, bearing date Oct 2nd 1874.

Commenced July 1875

Completed Aug. 1875

Scale ½ Inch to 1 Mile.

Department of the Interior
General Land Office
December 28th 1875

The above diagram of Exterior Boundary lines of Townships in the Shoshone Indian Reservation, in Wyoming Territory, is strictly conformable to the field notes, on file in this Office, which have been examined and approved.

S. S. Burdett
Commissioner.

6