Click Here for Field Notes

Click Here for Exteriors

ORIGINAL

5489

TOWNSHIP No. 1 SOUTH, RANGE No. 4 WEST OF THE WIND RIVER MERIDIAN, WYOMING

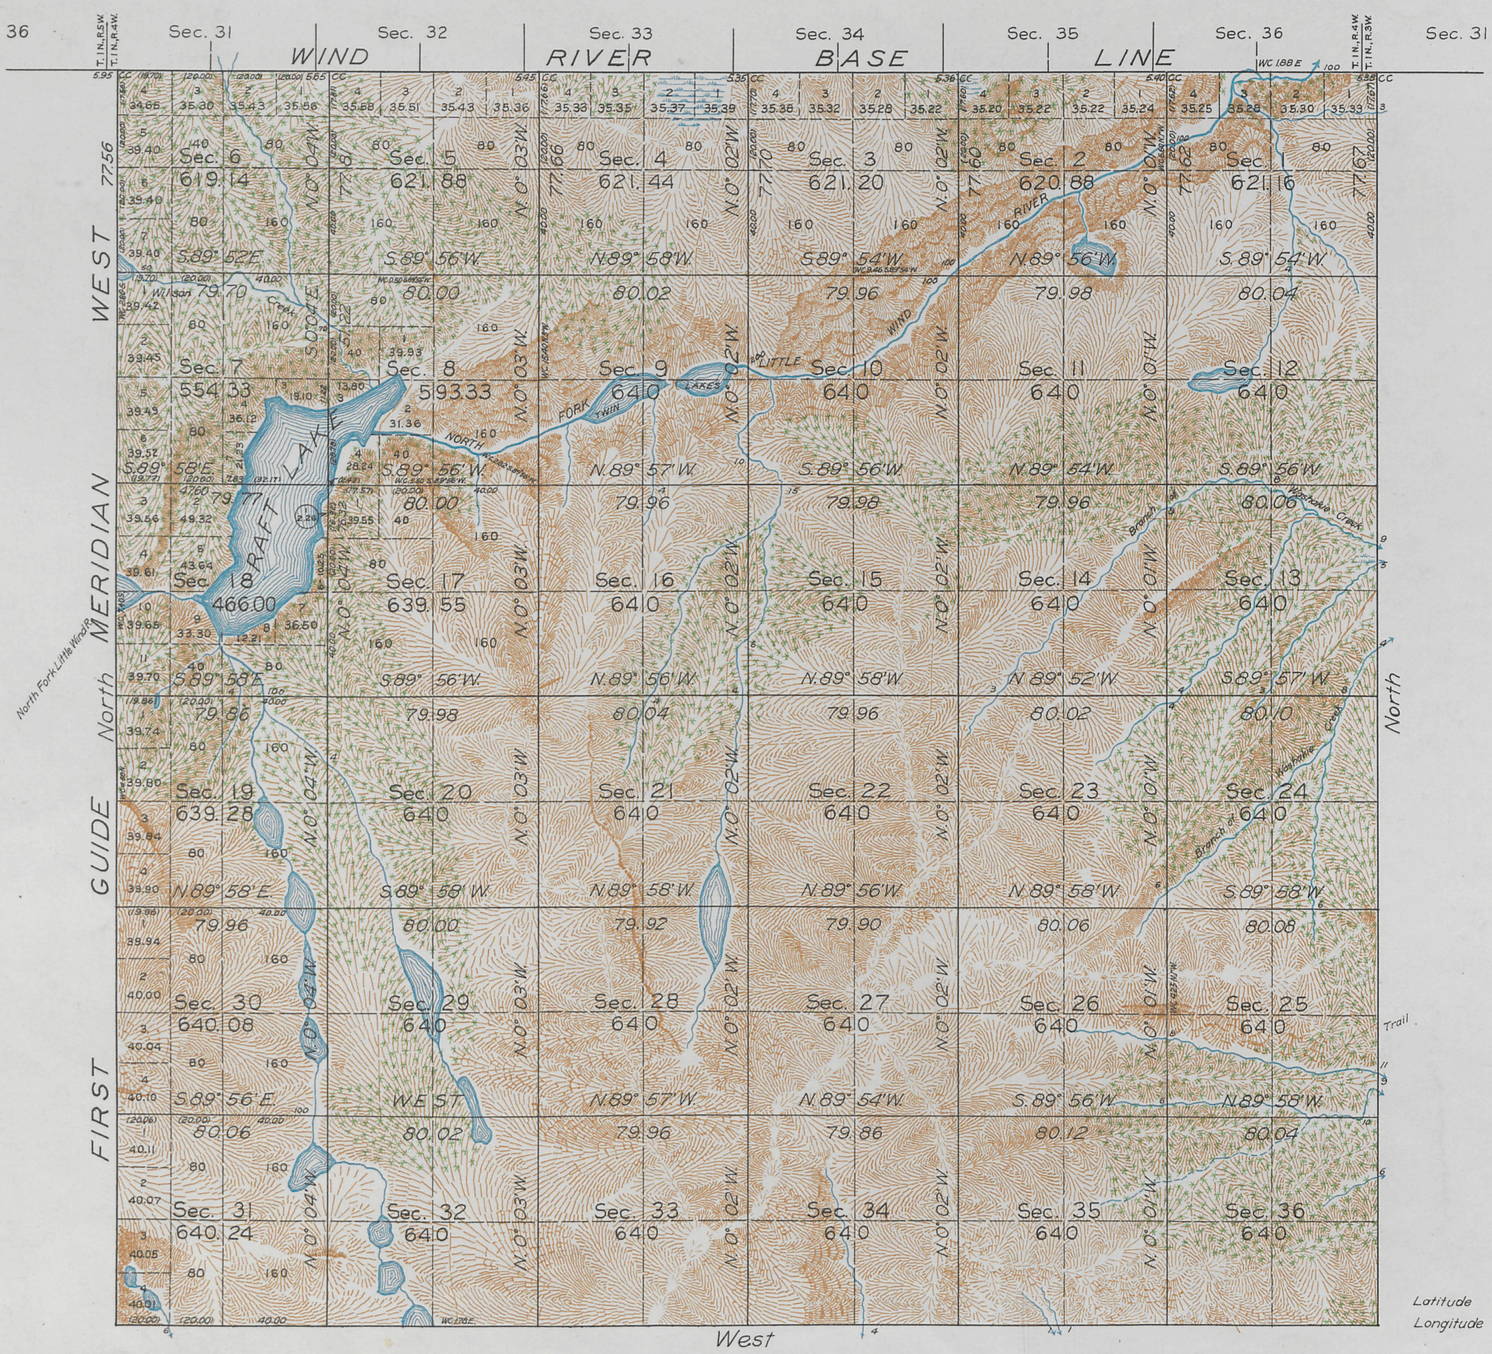

Scale: 40 Chains to an Inch

Land Area Surveyed 22,618.51 Acres

LINES DESIGNATED	BY WHOM SURVEYED	GROUP No.	GROUP DATE	MILEAGE MLS.	MILEAGE CHS.	WHEN SURVEYED BEGUN	WHEN SURVEYED COMPLETED
Exterior	G.H. Richardson and M.D. King A.C. Kimmell and K.W. Bond	106	July 6, 1928	23	74.66	June 20, 1929	August 7, 1929
Subdivisions	M.D. King and K.W. Bond	"	"	59	67.76	June 22, 1929	August 10, 1929
Meanders	"	"	"	3	60.09	"	"
Connecting	"	"	"		33.16	"	"

AMT

Office of U. S. Supervisor of Surveys

Denver, Colorado, Feb. 28, 1930

The above plat of Township No. 1 South, Range No. 4 West of the Wind River Meridian, Wyoming, is strictly conformable to the field notes of the survey thereof which have been examined and approved

U. S. Supervisor of Surveys

DEPARTMENT OF THE INTERIOR

GENERAL LAND OFFICE

Washington, D. C. March 20, 1930

The survey represented by this plat having been correctly executed in accordance with the requirements of law and the regulations of this office, is hereby accepted

Assistant Commissioner

129

Trans to Cheyenne L. O.
July 22, 1930

1S - 4W