TOWNSHIP 2 NORTH, RANGE 5 EAST, OF THE WIND RIVER MERIDIAN, WYOMING.

SUPPLEMENTAL PLAT

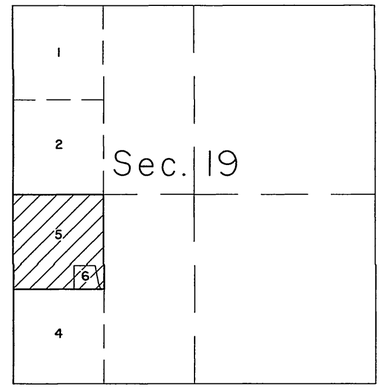

LOCATION DIAGRAM

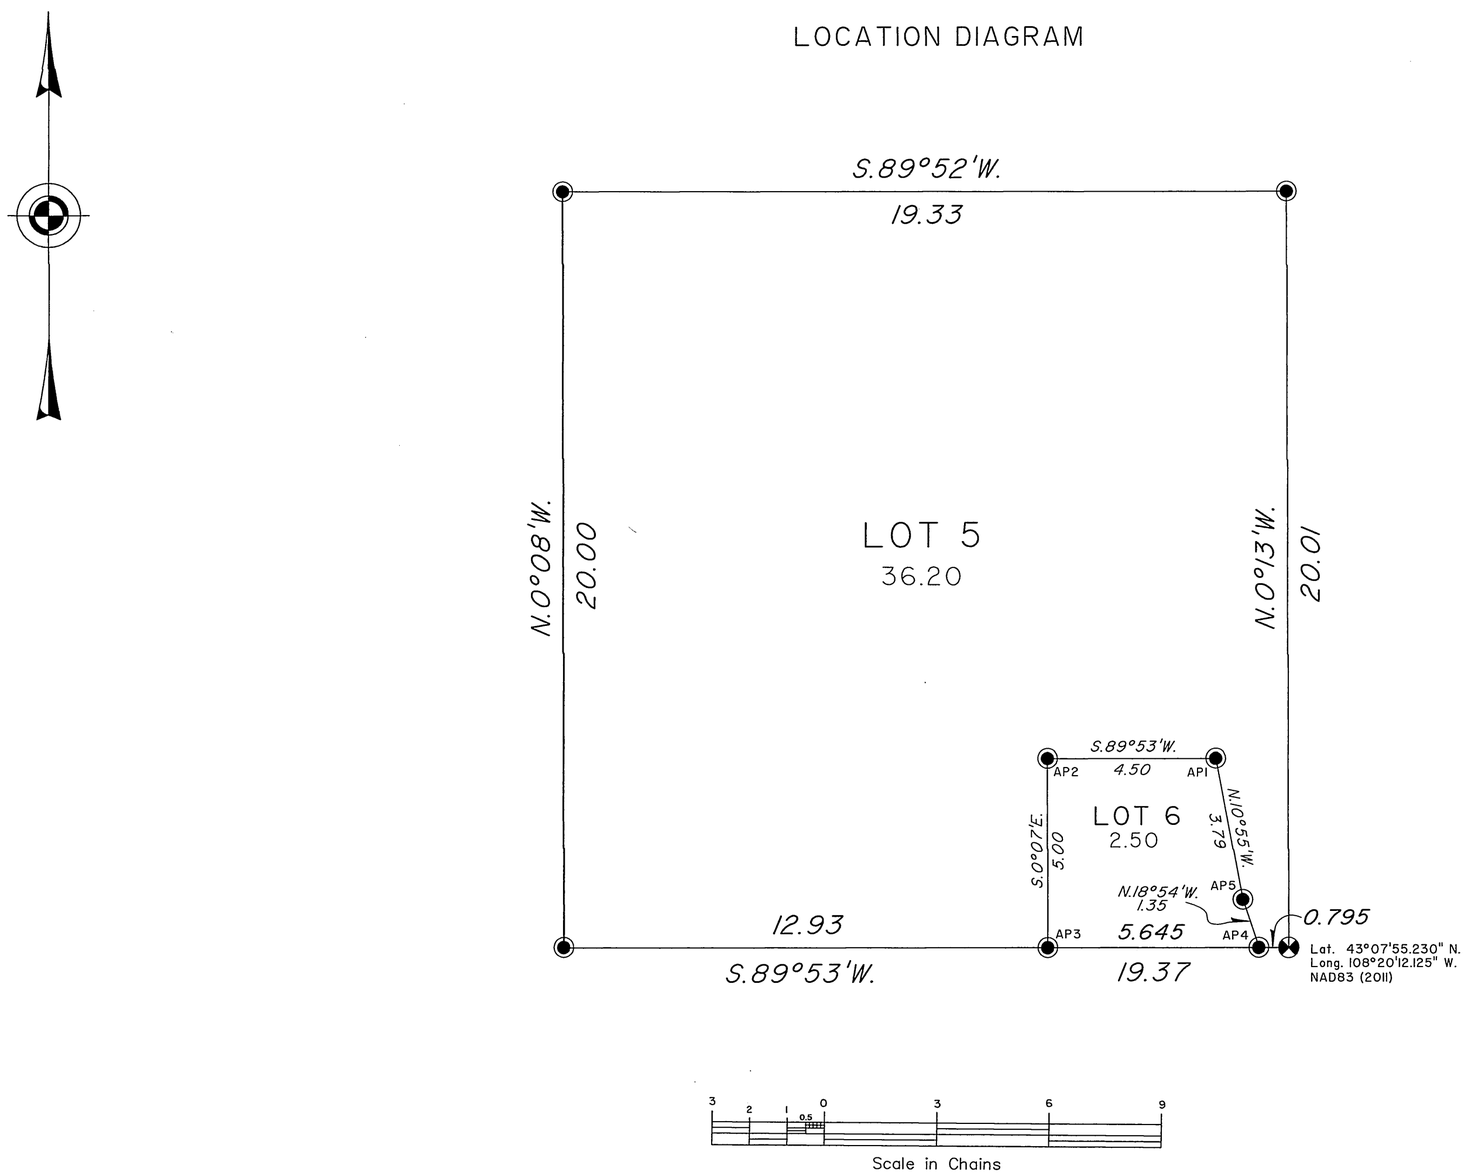

This plat showing the subdivision of Lot 3, Sec. 19 into new Lots 5 and 6, Sec. 19, is based on a survey executed under state authority in May, 2013, by David A. Fehringer, Wyoming Professional Engineer and Land Surveyor No. 10052, CFedS No. 1369. A plat of this survey, titled "HOMESITTE ALLOTMENT SURVEY T3021-E4 INEZ RAJO" was recorded in the Fremont County Clerk's Office, on December 19, 2013, Document No. 2013-1368411, Plat Cabinet 8, Page 95.

Plat prepared by Joel T. Ebner, Cadastral Surveyor, beginning December 11, 2013 and completed December 19, 2013, pursuant to Special Instructions dated December 11, 2013, for Group No. 902, Wyoming.

LEGEND

- ◉ 2½" diam. aluminum cap on 5/8"x24" steel reinforcement rod set by David A. Fehringer, P.E. & L.S. No. 10052, CFedS No. 1369.
- ⊗ 2" diam. aluminum cap set flush with the ground, mkd. APEX SWI/16 LS 2338.

UNITED STATES DEPARTMENT OF THE INTERIOR
BUREAU OF LAND MANAGEMENT

Cheyenne, Wyoming January 24, 2014

This plat, showing amended lottings, is based upon official and state authority survey records and, having been correctly prepared in accordance with the regulations of this Bureau, is hereby accepted.

For the Director

John P. Lee

John P. Lee
Chief Cadastral Surveyor for Wyoming

J.T.E.

OFFICIALLY FILED: January 24, 2014