S.I.R.-2

Click Here for Field Notes

8

accession no. 5120

(4-675)

Township No. 5 North Range No. 2 East of the Wind River Meridian, Wyoming.

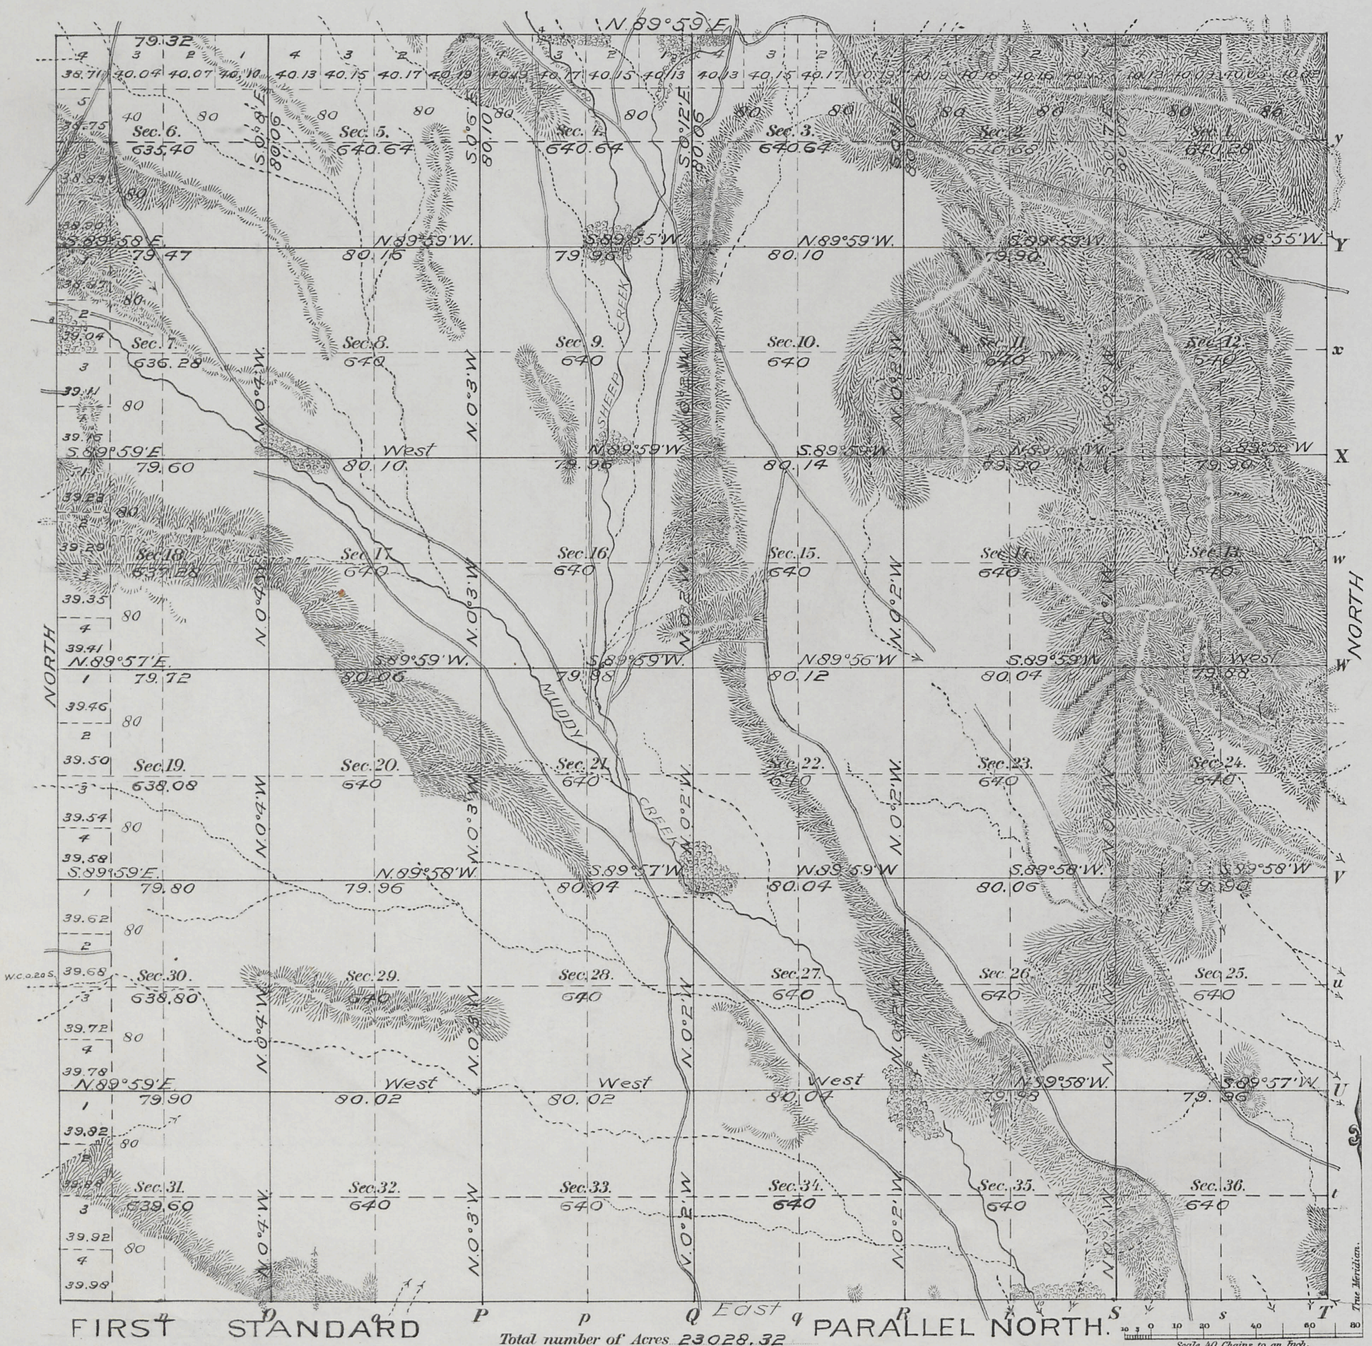

Meanders of

Posts	Courses	Ch.s Lk.s	Posts	Courses	Ch.s Lk.s	Posts	Courses	Ch.s Lk.s

Latitude 43° 22' N.
Longitude 108° 35' W.
Mag. Decl. 16° 56' E.

Surveys Designated	By Whom Surveyed	Date of Contract No.	Amount of Surveys M. Ch.s Lk.s	When Surveyed
N. E. & W. Bdys. Township lines	Johnson & Daugall	300 May 1-1905	17 - 79 - 32	May 22-24, 1905
Subdivisions	" " "	" " " "	59 - 78 - 92	" 25 June 1, "
1st Standard Parallel N.	" " "	" " " "	6 - 00 - 00	" 22, "

The above Map of Township No. 5 North, of Range No. 2 East of the Wind River Meridian, Wyoming, is strictly conformable to the field notes of the survey thereof on file in this Office which have been examined and approved.

Surveyor Generals Office, Cheyenne, Wyoming, Jan. 24, 1906.

Stephen P. Harrison
Sur. Gen.

C.W.S.

THE NORRIS PETERS CO., LITHO., WASHINGTON, D. C.

C.W.S.

This plat accepted by the Hon. Commissioner in letter "E", February 28, 1906.

74

5N - 2E

S.I.R.-2

Click Here for Field Notes

1

5113

TOWNSHIP EXTERIORS

Scale: 1 inch to 160 chains

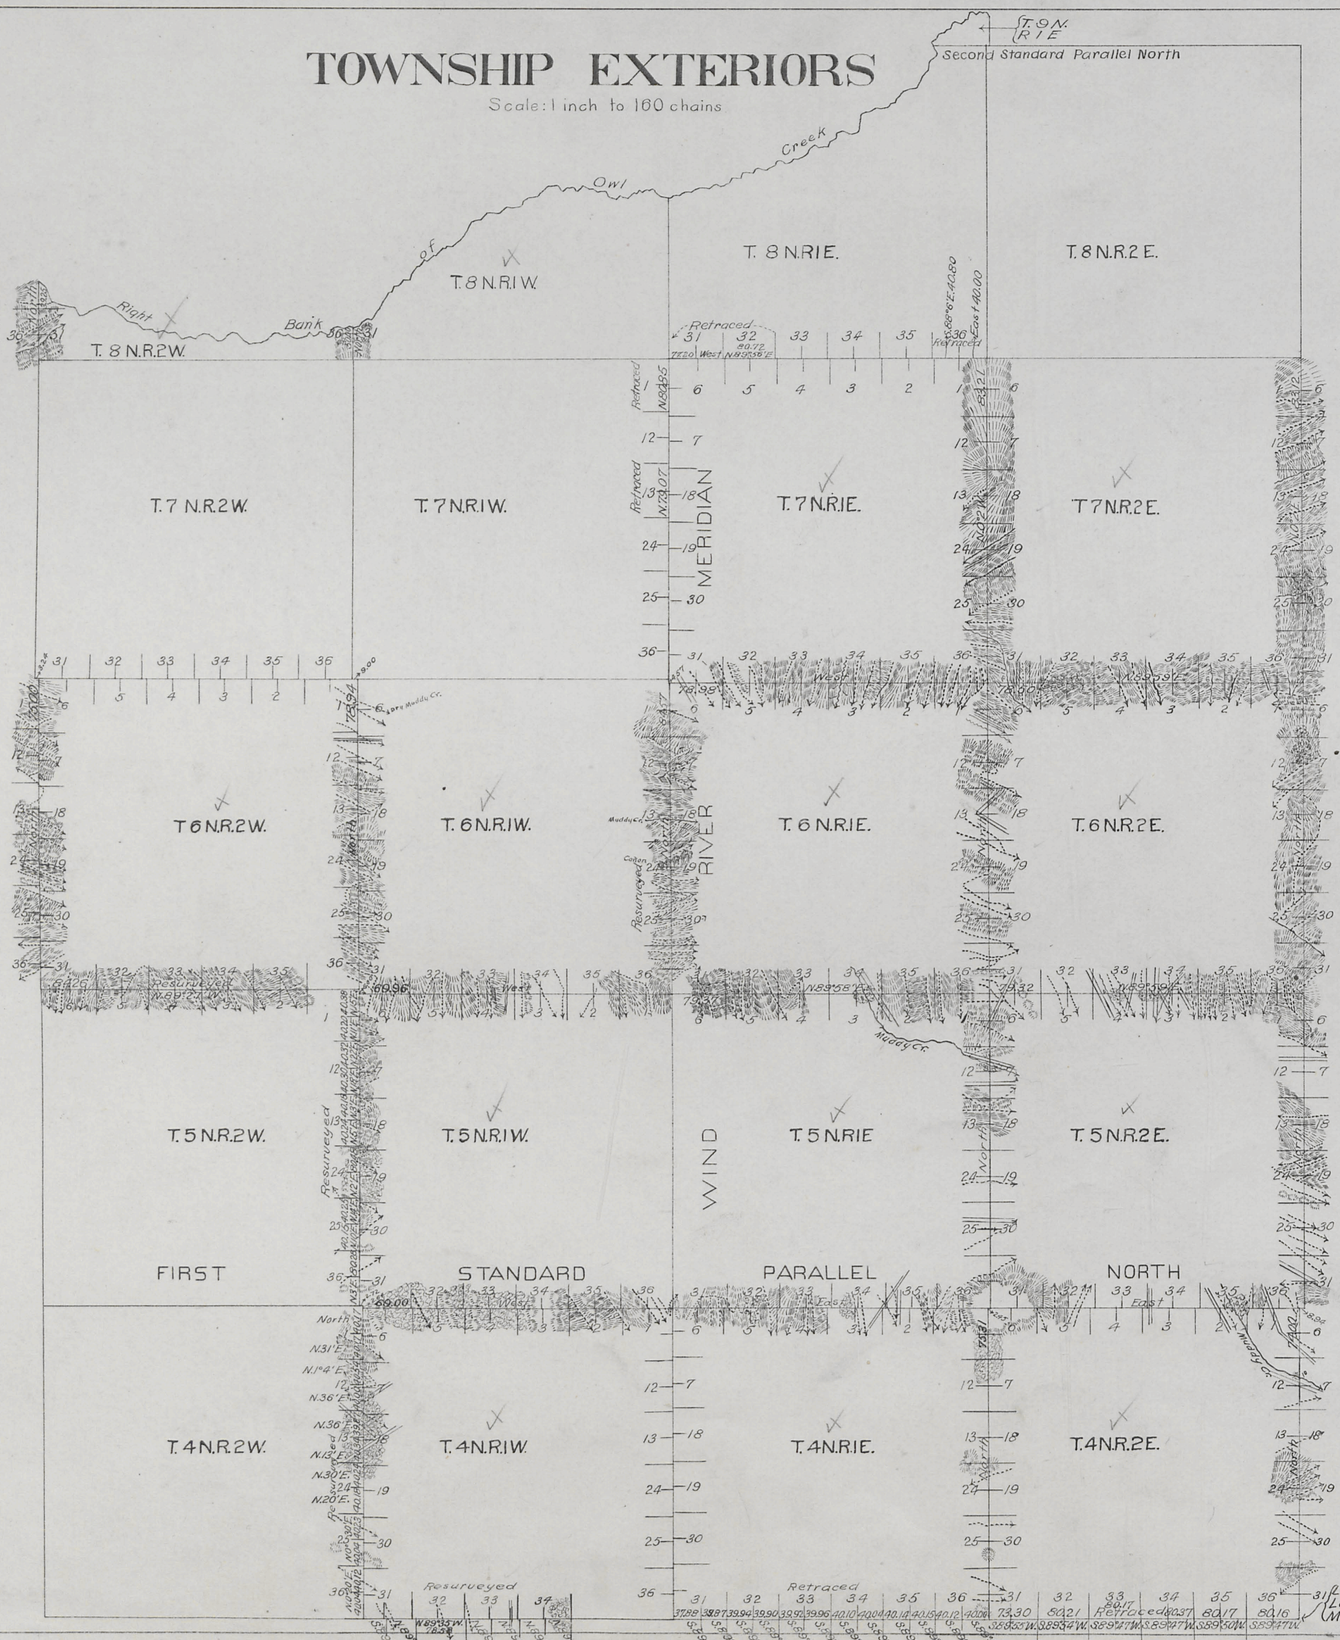

This Plat of the first Standard Parallel North through Ranges 1 and 2 E. and 1 W. of the Wind River Meridian; the east and West boundaries of Tps. 4, 5, 6 and 7 N. R. 2 E. and Tp.s. 6 and 8 N., R. 2 W.; the north and south boundaries of Tp. 6 N. Rs. 1 and 2 E.; the north boundary of Tp. 5 N., R. 1 W.; the re-survey of the west boundaries of Tps. 4 and 5 N., R. 1 W.; part of the south boundary of T. 4 N., R. 1 W.; part of the south boundary of T. 6 N., R. 2 W.; the Wind River Meridian through T. 6 N. and the retracement of the south boundaries of T. 4 N. Rs. 1 and 2 E.; parts of the north and west boundaries of T. 7 N., R. 1 E. of the Wind River Meridian, in Wyoming, is strictly conformable to the field notes of the survey of the same by Johnson and Dougall, U.S. Deputy Surveyors under their Contract No. 300, Dated May 1, 1905 which have been examined, approved and filed in this office

U.S. Surveyor General's Office,
Cheyenne, Wyoming, Feb. 16, 1906

A. Phens. P. Hanson
U.S. Surv. Genl.

Table of Mileage

Surrs. Designated	Amount Mls.	Chs.	Lks.	When Surveyed
Standard lines	17	69	00	Jun. 5 & 23, Jul. 31 & Aug. 2 & 9, 1905
Township "	73	75	96	May 19 – Aug. 11, 1905
Resurveyed "	27	07	82	Jun. 26, Jul. 25, 28 & 29, 1905
Retraced "	16	71	04	Jun 2 & 4, Jul. 18 & 11, 1905
Connecting "		36	24	May 19 – Aug. 11, 1905

C.W.H.

A.M.T.

This plat accepted by the Hon. Commissioner in letter "E" February 28, 1906.