U.S. Department of Agriculture
Forest Service
Form 85 A
Revised 1918

Click Here for Field Notes

5303

ORIGINAL

Survey accepted
General Land Office

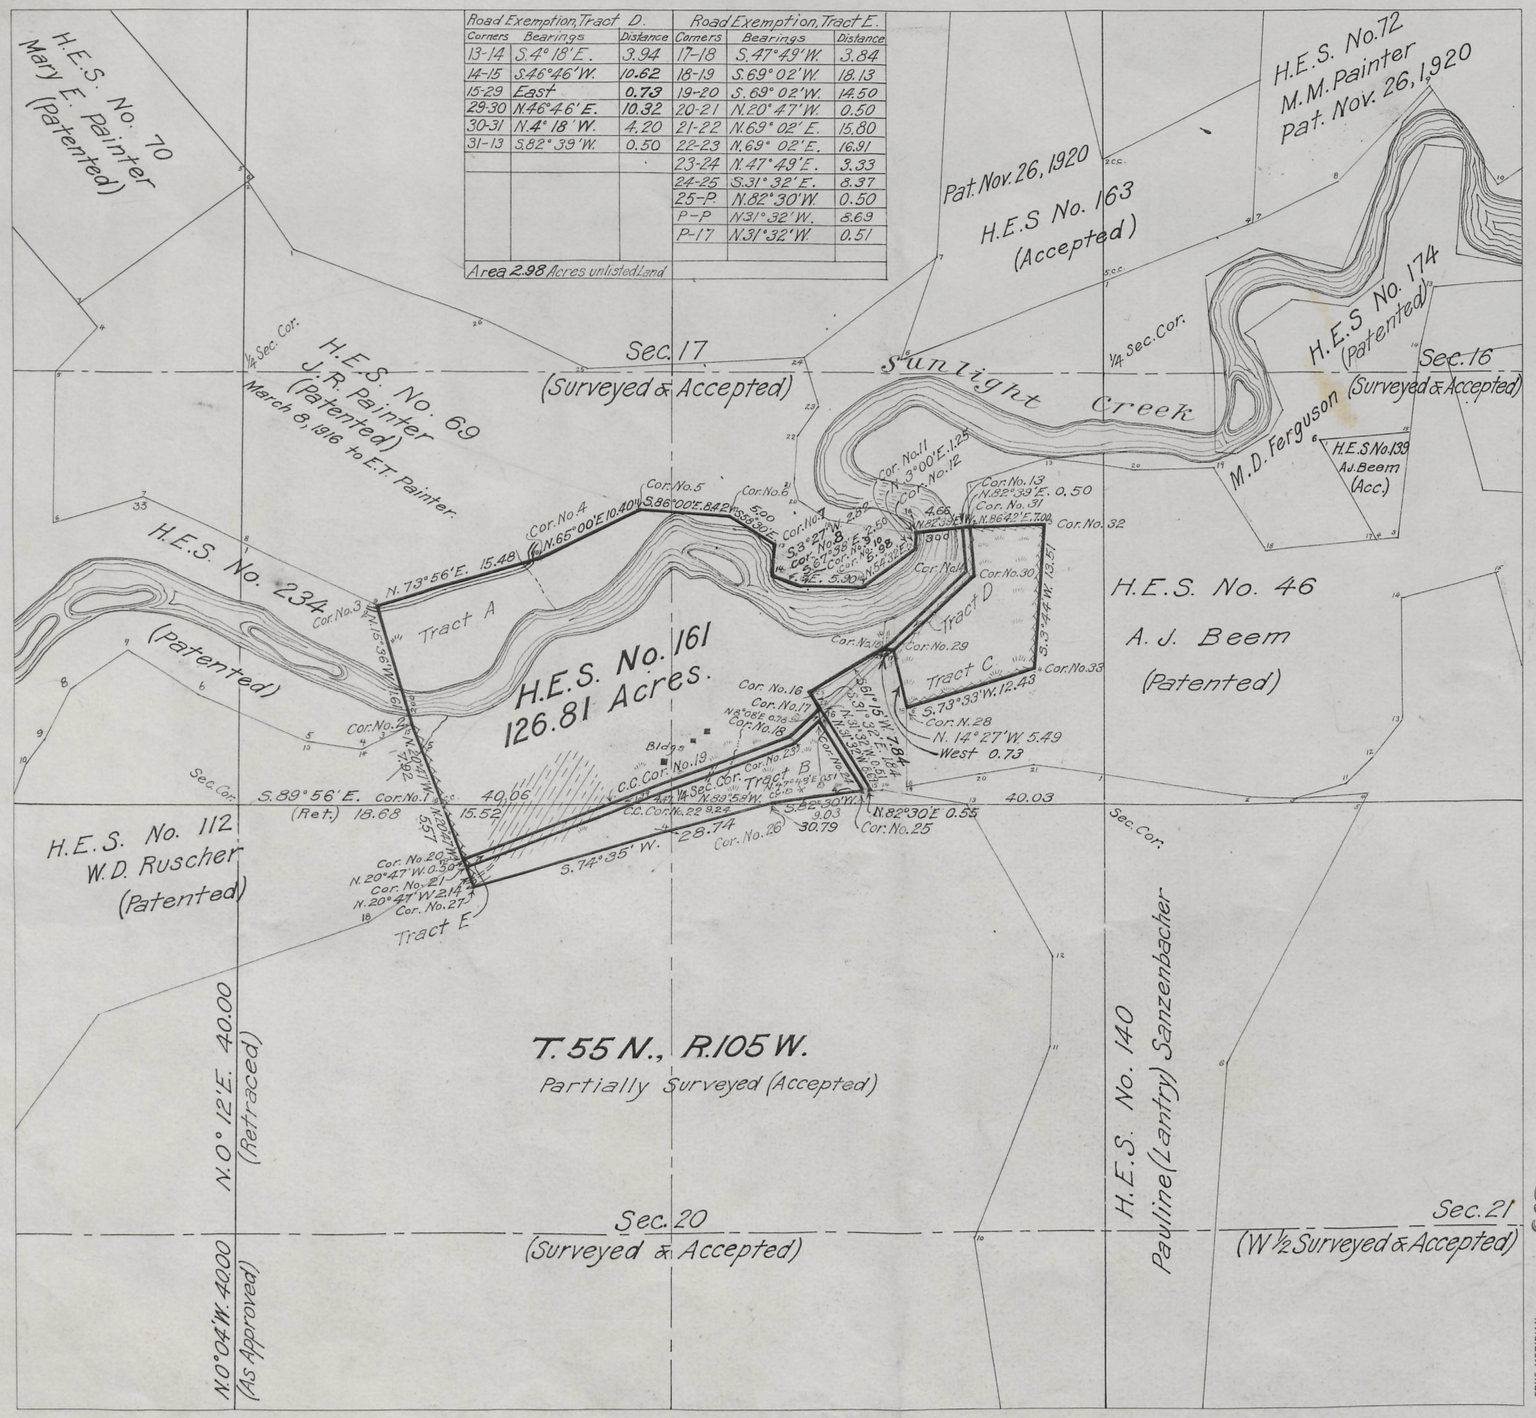

SCALE 10 chains to 1 inch

Plat of

HOMESTEAD ENTRY SURVEY

No. 161

in the

SHOSHONE NATIONAL FOREST

in

Sections 17 and 20, Surveyed
T. 55N., R. 105W.
of the

SIXTH PRINCIPAL MERIDIAN

WYOMING

This plat of Homestead Entry Survey No. 161 State of Wyoming is strictly conformable to the field notes thereof on file in the office, which have been examined and approved.

Public Survey Office
Cheyenne, Wyoming, October 9, 1926

Joel Q. Naret.
Office Cadastral Engineer

DEPARTMENT OF THE INTERIOR
GENERAL LAND OFFICE.
Washington, D.C. November 26, 1926.

The survey represented by this plat having been correctly executed in accordance with the requirements of law and the regulations of this office, is hereby accepted.

D. C. Garrett
Acting Assistant Commissioner.

Surveys Designated	By whom Surveyed	Inst., Cont. Group No.	Inst., Cont. Group Date	When Surveyed Begun	When Surveyed Completed	Date of Approval
H.E.S No. 161	Riley Cass, Jr. Chief Sur.		Dec. 18, 1916	Sept. 25, 1924	Sept. 29, 1924	October 9, 1926
H.E.S No. 46	C. E. Hayden		Oct. 24, 1911	Nov. 4, 1911	Feb. 20, 1913	Mar. 28, 1913
H.E.S No. 69	J.P. Davis Sur.-For. Ser.		Sept. 15, 1913	Oct. 9, 1913	Oct. 14, 1913	May 14, 1914
H.E.S No. 112	Fred D. Mendenhall		Sept. 29, 1914	Aug. 31, 1915	Sept. 9, 1915	July 13, 1916
H.E.S No. 140	Riley Cass, Jr. Chief Sur.		May 13, 1915	Sept. 30, 1924	Oct. 3, 1924	
H.E.S No. 234	S. Simms, Sur.-Draftsman		May 5, 1919	Aug. 15, 1920	Aug. 19, 1920	Sept. 25, 1922
Section Lines	Richard Bandy	333	June 20, 1908	Sept. 17, 1908	Sept. 30, 1908	Nov. 3, 1911

Areas in Acres		H.E. Survey No. 161 Listed	Unlisted	
In Section 17	A	93.13	D	0.72
	B	8.13	E	1.50
In Section	C	14.56		
In Section 20	A	4.04	E	0.76
In Section	B	6.95	Total	2.98
Total		126.81		

Act of June 11, 1906 Act of June 5, 1924

List No. 1-42 Amended Dated May 7, 1925

Latitude 44° 44' N.
Longitude 109° 32' W
Mean Mag. Decl. 19° 14' E.

Observations at Corner No. 1

ENT. NO. 0-18 NOTES
10 9 3 42
PAT. NO. 1-78-125 V.
C. S. NO. P.

161

Mans to Lander L.O.
March 5, 1926.