1

Click Here for Field Notes

12
V

5408

SURVEY NO. 39.

Mineral District No. 3.

PLAT

OF THE

Blue Jay Mining

CLAIM UPON THE

BLUE JAY LODE,

Douglas Creek Mining District, CARBON County, Wyoming.

Surveyed by William O. Downey, — U. S. Dep. Sur.

Containing twenty and $\frac{66}{100}$ Acres.

Scale of two hundred feet to the Inch.

Variation. 16° 15' East.

Surveyed August 30 & 31, 1878.

Conflict with lot No. 37, $\frac{12}{100}$ of an Acre.

Conflict with lot No. 38, 12.40 Acres.

C S

Boundaries.

No. of Course.	COURSE.	Distance in feet.
1	S. 55¾° E.	1500.
2	S. 34¼° W.	600.
3	N. 55¾° W.	1500.
4	N. 34¼° E.	600.

The original Field Notes of the Survey of the Blue Jay Mining Claim upon the Blue Jay Lode, from which this Plat has been made, have been examined and approved, and are on file in this office. And I hereby certify that they furnish such an accurate description of said Blue Jay Mining Claim, as will if incorporated into a patent, serve fully to identify the premises, and that such reference is made therein to natural objects and permanent monuments, as will perpetuate and fix the locus thereof. I further certify that the value of the labor and improvements upon the said Mining Claim, is not less than Five Hundred Dollars, two shafts, two tunnels, and a house 18 x 20 feet, all valued at three thousand dollars, and that this is a correct Plat of said Blue Jay Mining Claim or premises, made in in conformity with said original field notes of survey thereof.

Surveyor General's Office,
Cheyenne, Wyoming,
May, 19th 1879.

Edw. C. David
U. S. Surveyor General of Wyoming.

39F

ENT. NO. 18 NOTES
PAT. NO. Oct. 17, 1888
14403
#127/127

See Amended Surv. No 39

1

58

5407

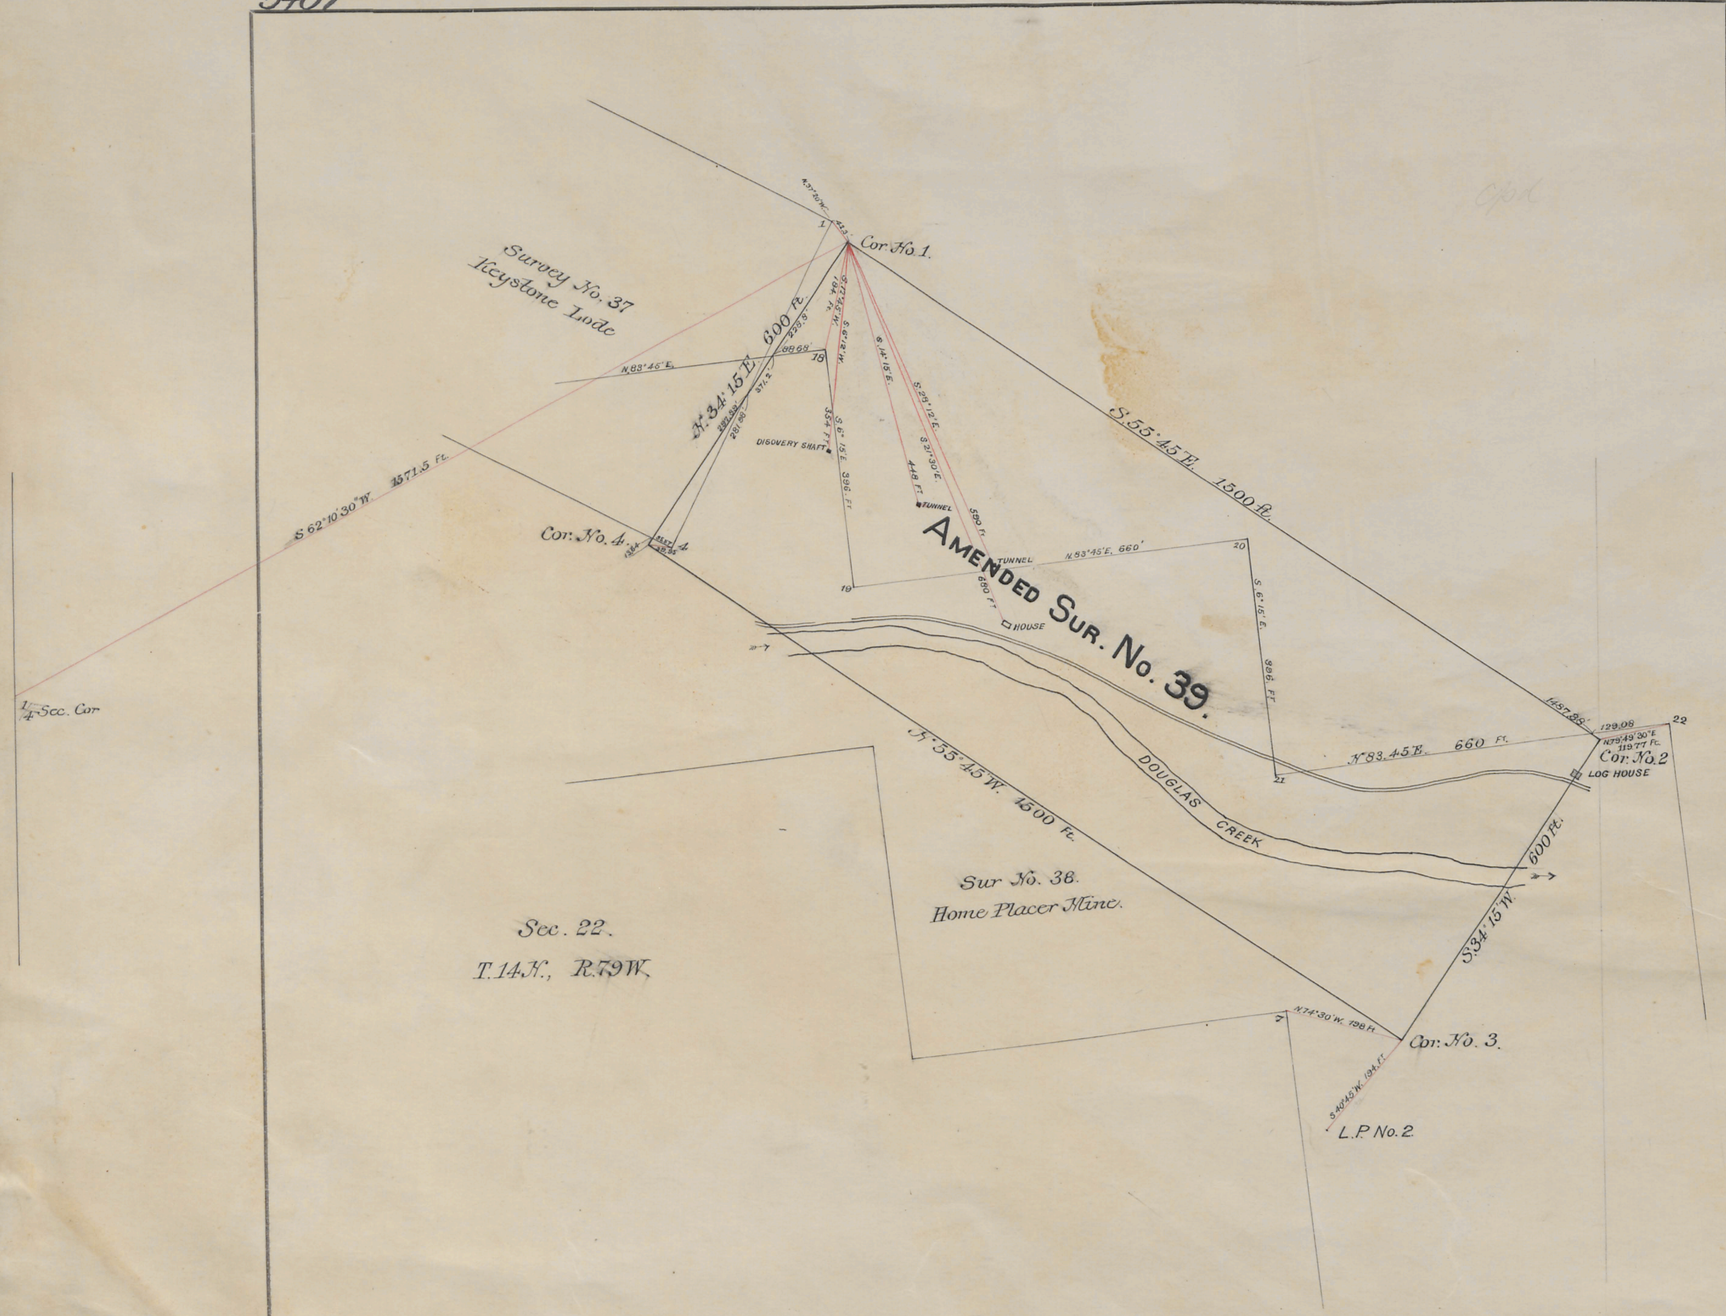

LOCATION CERTIFICATE DATED APRIL 15TH 1877
" " RECORDED AUG. 3RD 1877

AMENDED
SURVEY NO. 39

Mineral District No. 3 (OLD)
" " " 2 (NEW.)

PLAT
OF THE CLAIM OF

GEORGE M. DOWNEY.

UPON THE

BLUE JAY LODE.

Douglas Creek MINING DISTRICT.
Carbon COUNTY.
TERRITORY OF WYOMING.

Containing an Area of 20.53 Acres.
Scale of 200 Feet to the inch.
Variation 16°3' - 16°15' East.

SURVEYED BY

Charles Bellamy
U. S. Deputy Mineral Surveyor.

July 20-21st 1887

The original Field Notes of the Survey of the Claim of
George M. Downey
upon the
Blue Jay Lode
from which this plat has been made, have been examined and approved and are on file in this office; and I hereby certify that they furnish such an accurate description of said Mining Claim as will, if incorporated into a patent, serve fully to identify the premises, and that such reference is made therein to natural objects and permanent monuments as will perpetuate and fix the locus thereof. I further certify that the value of the labor and improvements placed thereon by the applicant or his grantors, is not less than Five Hundred Dollars, and that said improvements consist of One timbered Shaft 48 ft. deep; 1 tunnel 85 ft. deep, 1 tunnel 28 ft. deep, and one house.

as appears by the affidavit of the deputy surveyor. And I further certify that this is a correct Plat of said Mining Claim made in conformity with said original field notes of the survey thereof.

U. S. Surveyor-General's Office,
Cheyenne, Wyo.,
Sept 1st 1888

John Charles Thompson
U. S. Surveyor-General for Wyoming.

ENT. NO. 18 NOTES
PAT. NO. 14403 V
C. S. NO. 127 P

39 F — amended

#127 See Original Surv. 39 for Date of patent — Oct 17, 1888.