Click Here for Field Notes

Accession no. 5420

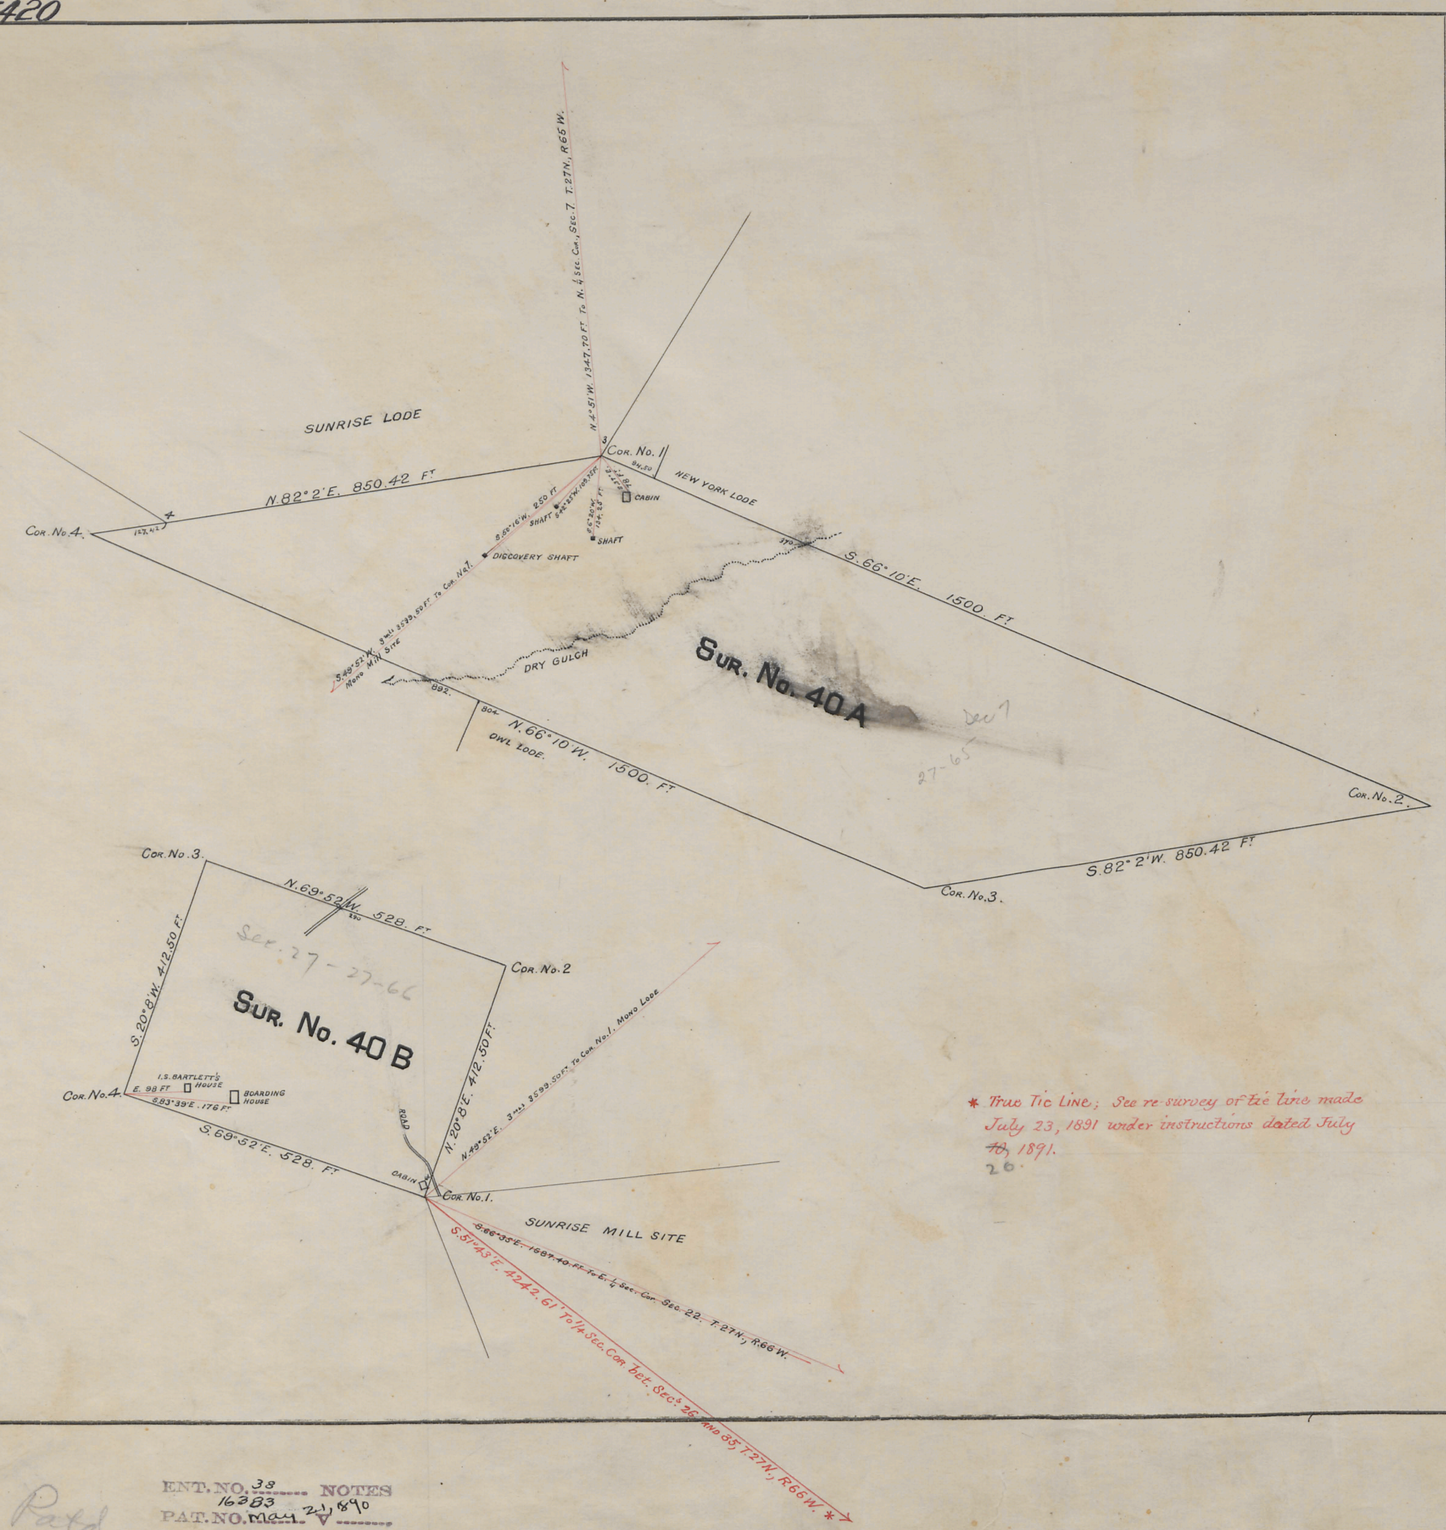

Relocation Certificate of Lode dated July 22nd 1885
" " " recorded " 28th "
Location Certificate of Mill Site dated July 22nd 1885
" " " recorded " 28th "

SURVEY NO. 40A & 40B

Mineral District No. 1

PLAT

OF THE CLAIM OF

WYOMING COPPER COMPANY

UPON THE

MONO LODE AND MILL SITE

Platte Cañon MINING DISTRICT.

Laramie COUNTY.

TERRITORY OF WYOMING.

Containing an Area of Mono Lode 1543 / Mill Site 5.00 Acres.

Scale of 200 Feet to the inch.

Variation 14° 14' 33" East.

SURVEYED BY

Ed. F. Stahle
U. S. Deputy Mineral Surveyor.

November 26th 27th 1885

The original Field Notes of the Survey of the Claim of Wyoming Copper Company upon the Mono Lode and Mill Site from which this plat has been made, have been examined and approved and are on file in this office; and I hereby certify that they furnish such an accurate description of said Mining Claim as will, if incorporated into a patent, serve fully to identify the premises, and that such reference is made therein to natural objects and permanent monuments as will perpetuate and fix the locus thereof. I further certify that the value of the labor and improvements placed thereon by the applicant or its grantors, is not less than Five Hundred Dollars, and that said improvements consist of two shafts 12 ft. deep, one shaft 20 ft. deep, and one cabin

as appears by the affidavit of the deputy surveyor. And I further certify that this is a correct Plat of said Mining Claim made in conformity with said original field notes of the survey thereof.

U. S. Surveyor-General's Office,
Cheyenne, Wyo.,
April 8th 1891

John Charles Thompson
U. S. Surveyor-General for Wyoming.

* True Tie Line; See re-survey of tie line made July 23, 1891 under instructions dated July ~~10~~ 26, 1891.

ENT. NO. 38 NOTES
PAT. NO. 16283 May 21 1890
U. S. NO. 169 & 164 P