Click Here for Field Notes

(4-675)

5481

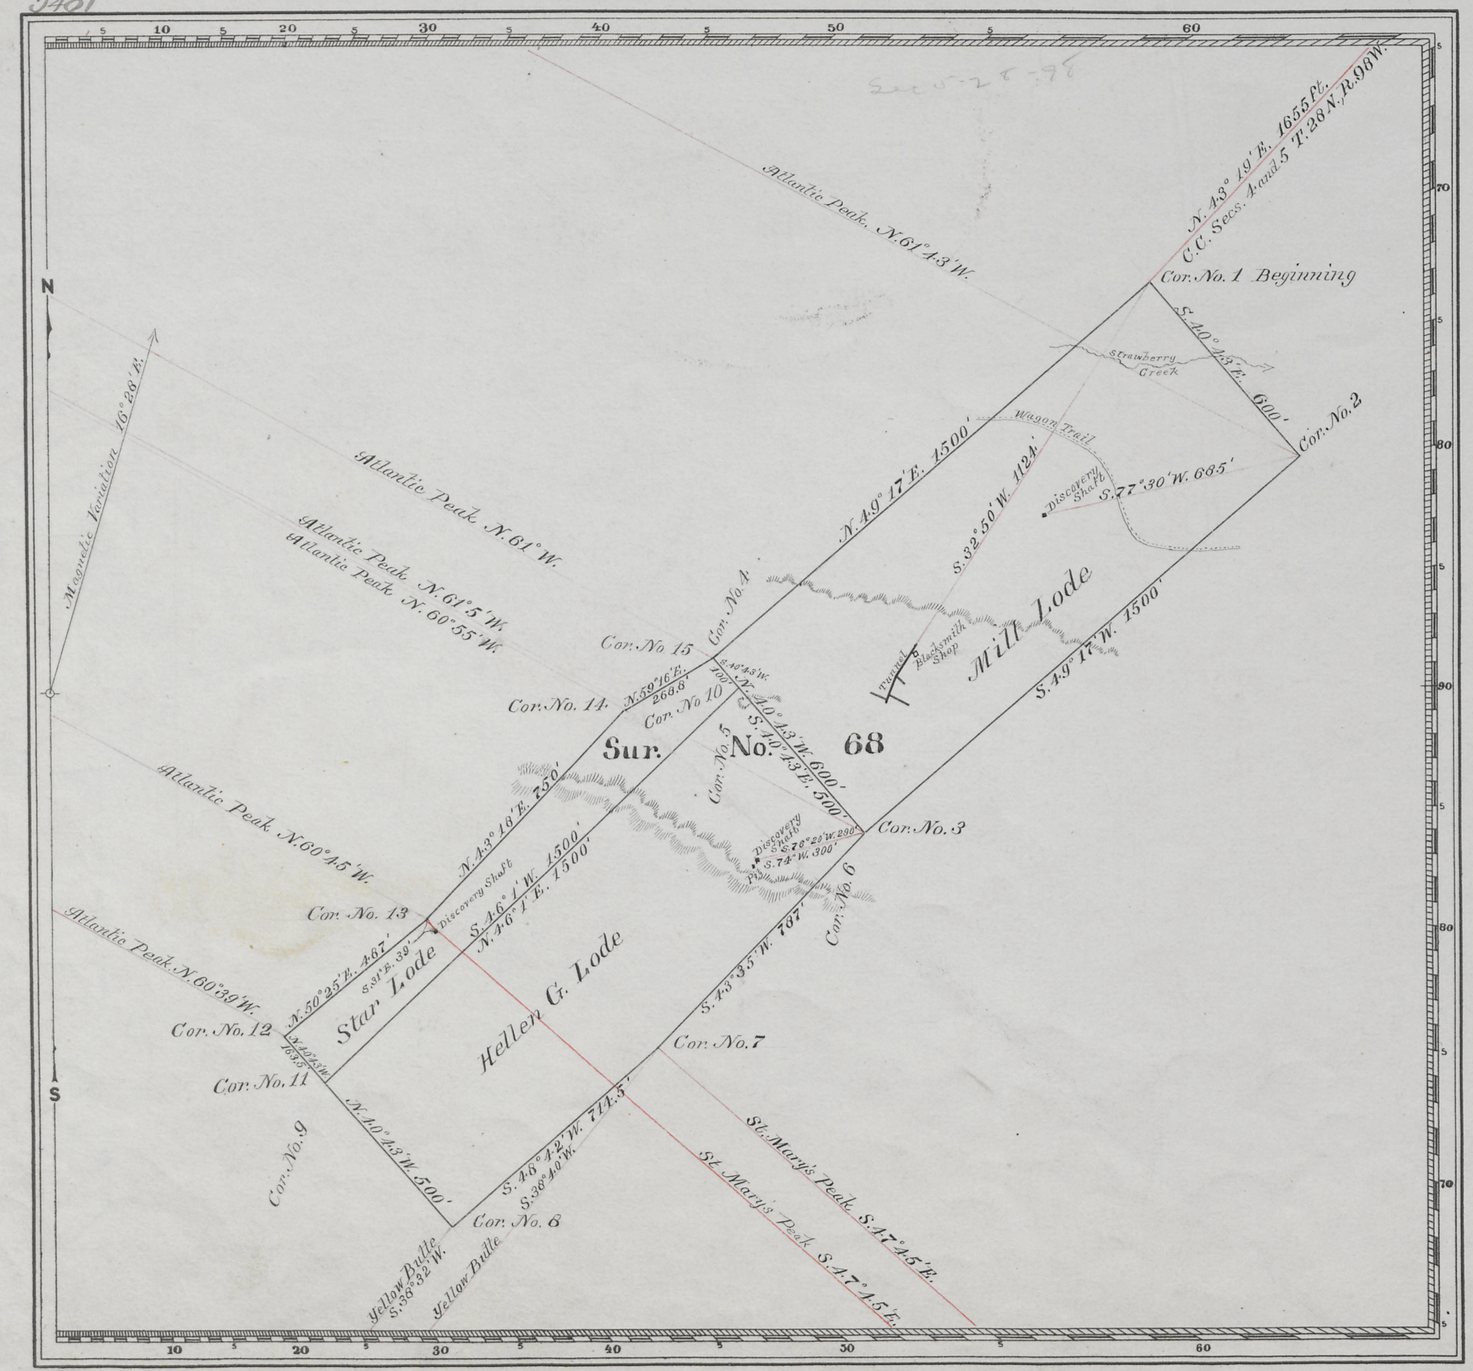

Claim Located Amended July 20th 1894.

Mineral Survey No. 68

L.O.T. No.

Evanston Land District.

PLAT

OF THE CLAIM OF

Walter M. McCain

KNOWN AS THE

Mill, Hellen G. and Star Lodes

IN OVERLAND MINING DISTRICT,
SWEETWATER COUNTY, WYOMING
Containing an Area of 43.303 Acres.
Scale of 300 Feet to the inch.
Variation 16° 28' E.
SURVEYED October 6th 1894 BY

Newton H. Brown U.S. Deputy Mineral Surveyor,

The Original Field Notes of the Survey of the Mining Claim of Walter M. McCain known as the

Mill, Hellen G. and Star Lodes

from which this plat has been made under my direction, have been examined and approved, and are on file in this Office; and I hereby certify that they furnish such an accurate description of said Mining Claim as will, if incorporated into a patent, serve fully to identify the premises, and that such reference is made therein to natural objects or permanent monuments as will perpetuate and fix the locus thereof.

I further certify that Five Hundred Dollars worth of labor has been expended or improvements made upon said Mining Claim by claimant or his grantors, and that said improvements consist of One shaft 20 ft. deep, One shaft 90 feet deep timbered, One shaft 12 ft deep, One tunnel 177 ft. long in earth and rock, One pit 7 ft deep that the location of said improvements is correctly shown upon this plat, and that no portion of said labor or improvements has been included in the estimate of expenditures upon any other claim.

And I further certify that this is a correct plat of said Mining Claim made in conformity with said original field notes of the survey thereof, and the same is hereby approved.

U.S. Surveyor General's Office, Cheyenne Wyoming, December 20, 1894.

Perry Bickford
U.S. Surveyor General for
Wyoming

68

ENT. NO. 26 NOTES Dec. 28, 1895
PAT. NO. 26396 V
C. S. NO. 30 P

#30