2

10

Click Here for Field Notes

5489

(4-675)

Patent #31519 — Sept. 16, 1899.

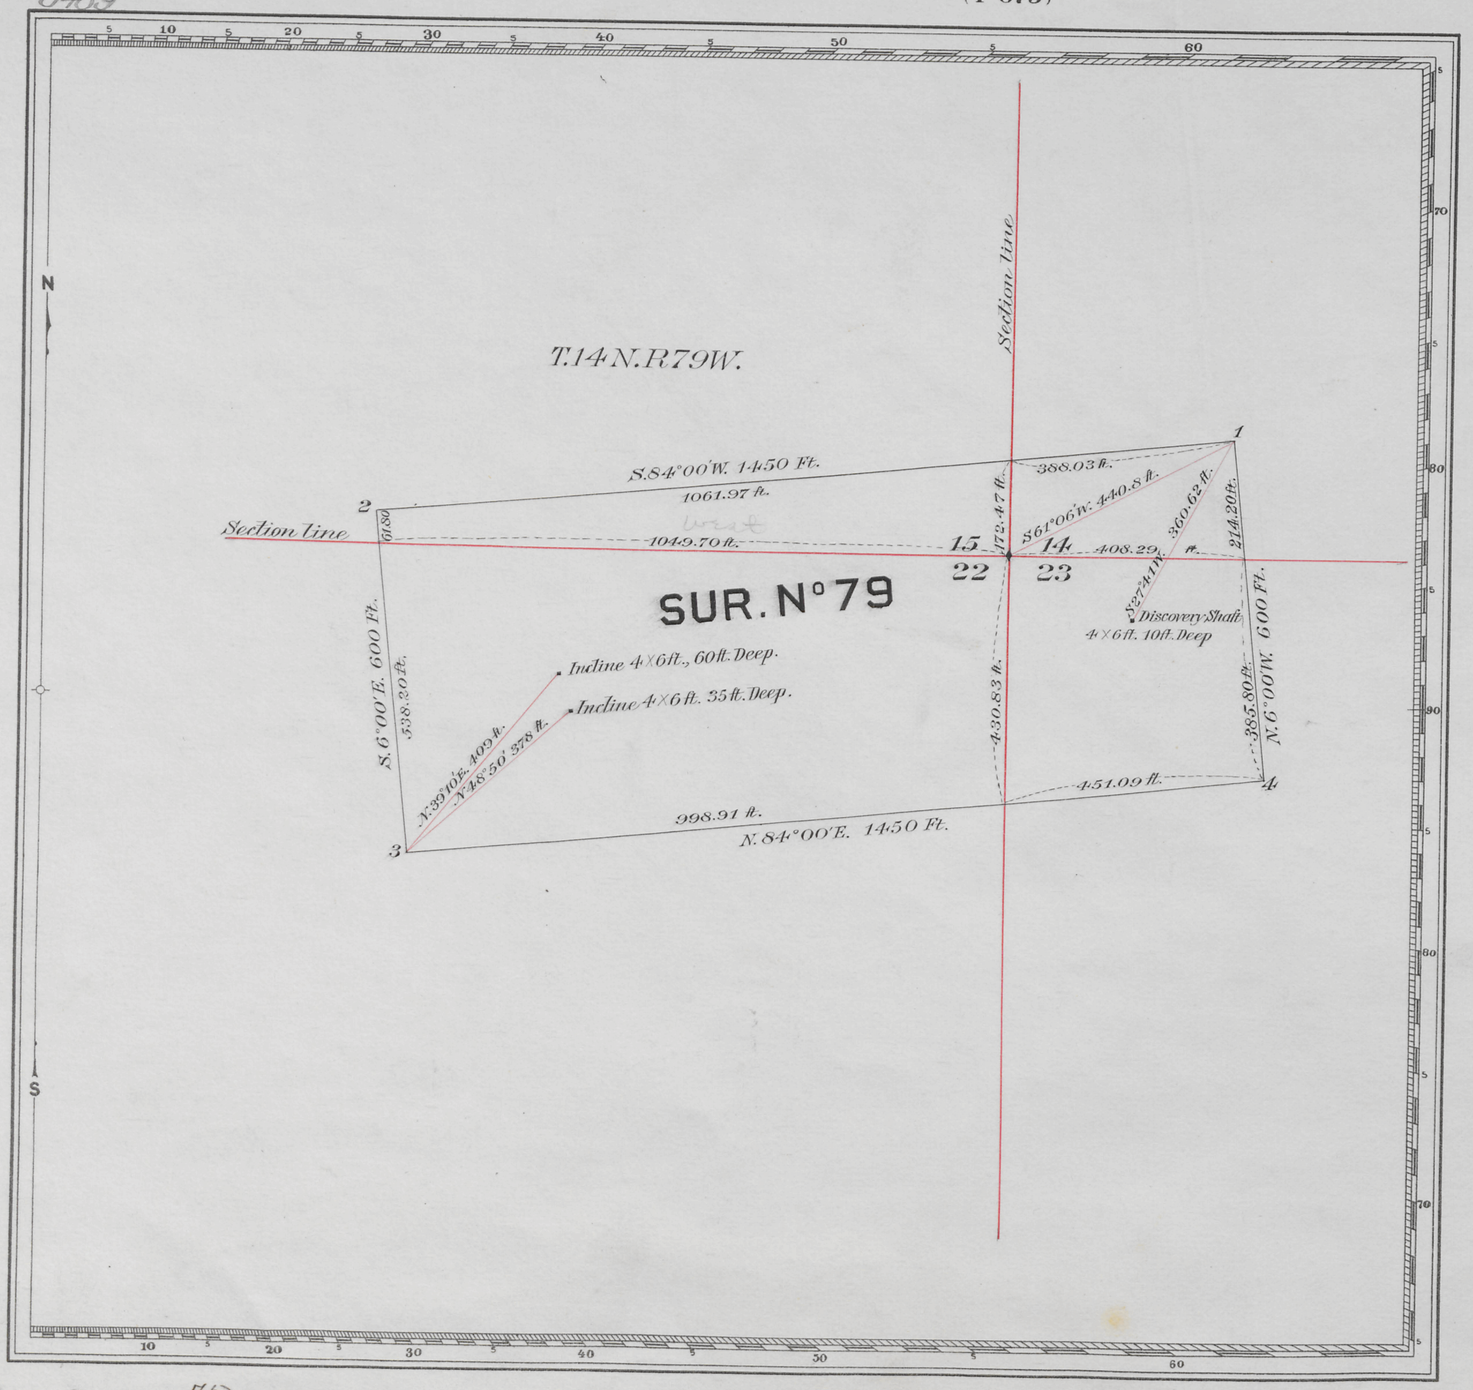

Claim Located May 29 1897

Mineral Survey No. 79

L.O.T. No.

Cheyenne Land District.

PLAT

OF THE CLAIM OF

C.A. WALLIN AND OTTO GRAMM

KNOWN AS THE

CHAMPION LODE

IN DOUGLAS CREEK MINING DISTRICT, ALBANY COUNTY, WYOMING

Containing an Area of 19.97 Acres.

Scale of 200 Feet to the inch.

Variation 15°21' to 15°24' E.

SURVEYED June 19th 1898 BY William O. Owen, U.S. Deputy Mineral Surveyor,

The Original Field Notes of the Survey of the Mining Claim of C.A. Wallin and Otto Gramm known as the

CHAMPION LODE

from which this plat has been made under my direction, have been examined and approved, and are on file in this Office; and I hereby certify that they furnish such an accurate description of said Mining Claim as will, if incorporated into a patent, serve fully to identify the premises, and that such reference is made therein to natural objects or permanent monuments as will perpetuate and fix the locus thereof.

I further certify that Five Hundred Dollars worth of labor has been expended or improvements made upon said Mining Claim by claimants or grantors, and that said improvements consist of One Shaft, and two Inclines with two drifts

that the location of said improvements is correctly shown upon this plat, and that no portion of said labor or improvements has been included in the estimate of expenditures upon any other claim.

And I further certify that this is a correct plat of said Mining Claim made in conformity with said original field notes of the survey thereof, and the same is hereby approved.

U.S. Surveyor General's Office. Alpheus P. Hanson

Cheyenne Wyoming, July 11th, 1898 — U.S. Surveyor General for Wyoming

79 #125

75
Sept. 16, 1899
31519

145
127
245
244
31519