2

Click Here for Field Notes

13

5493

(4-675)

SUR. Nº 82

Sec. 21 T.29N. R.100W.

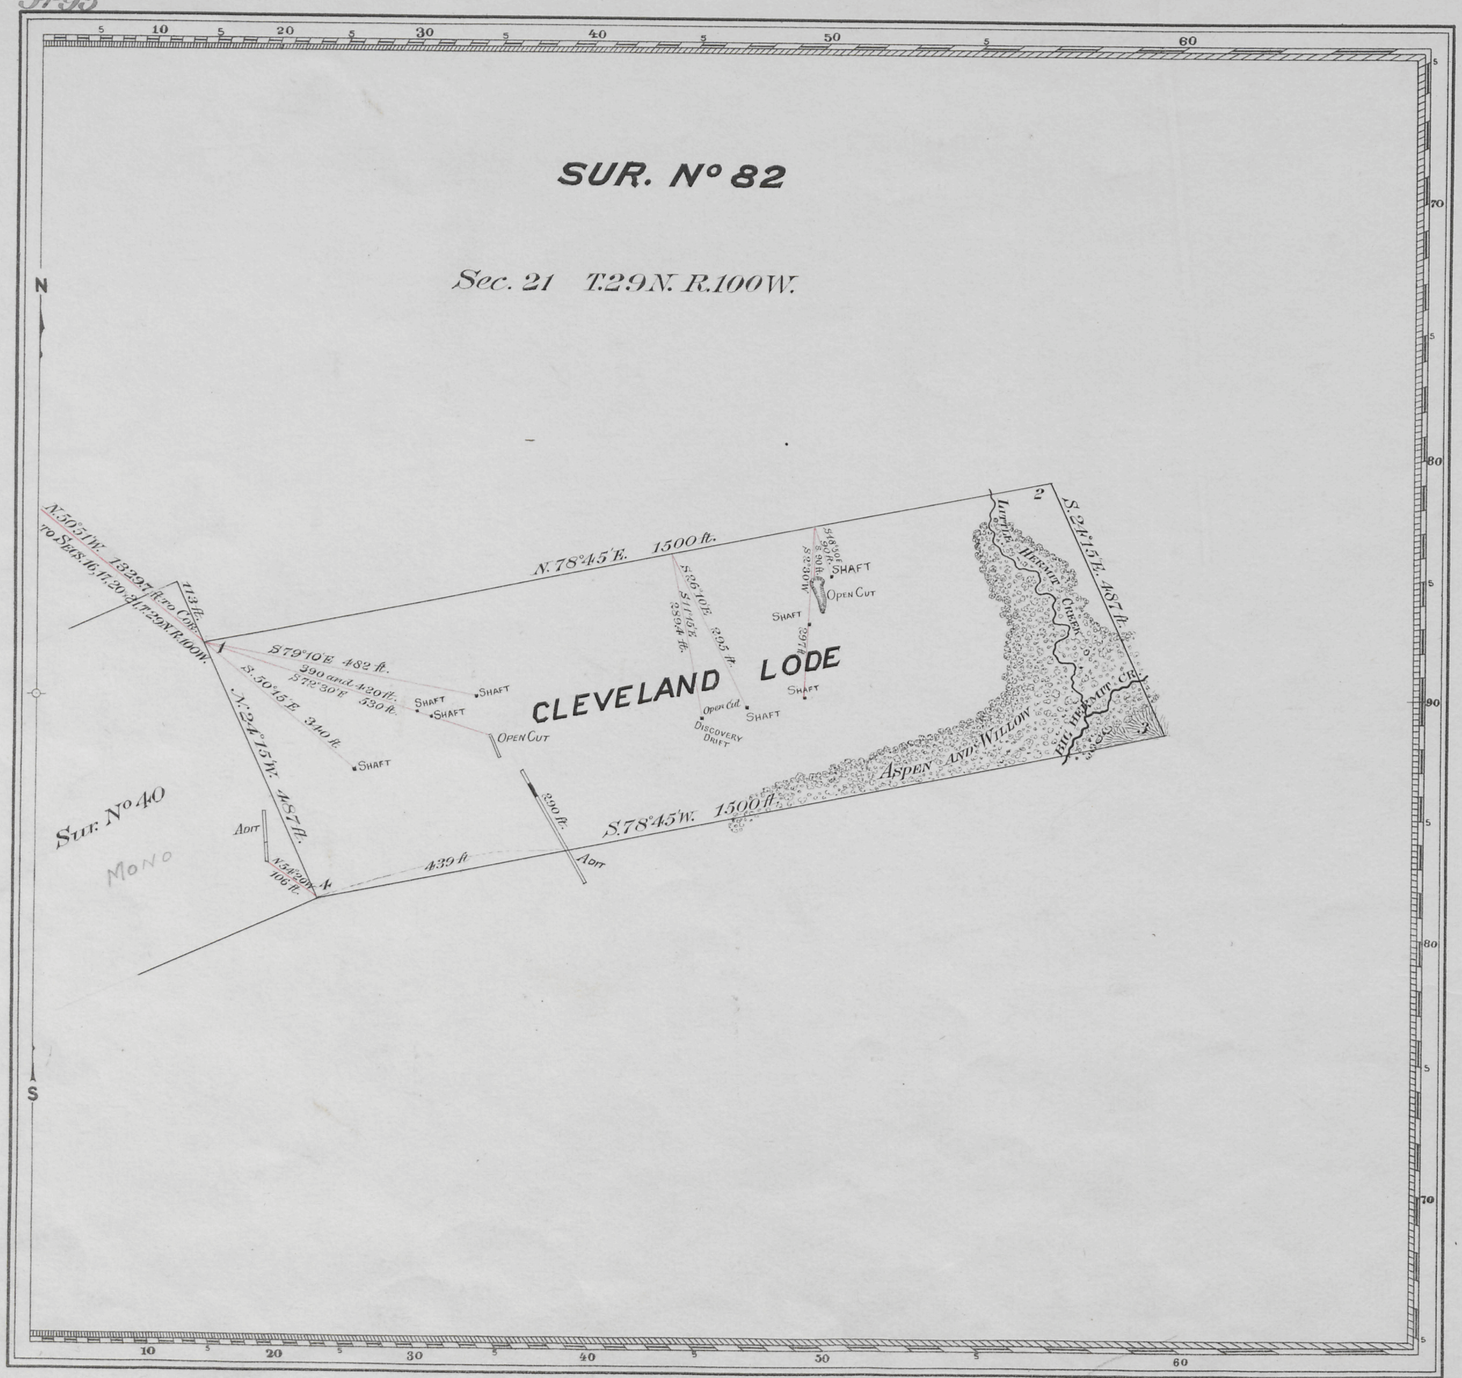

Claim Located July 20th 1883
Amended location August 25th 1898
Mineral Survey Nº 82

L.O.T. Nº
Shoshone Land District.

PLAT

OF THE CLAIM OF
PETER SHERLOCK, GEORGE W. KEEL AND
EVAN J. WILLIAMS
KNOWN AS THE

CLEVELAND LODE

IN MINING DISTRICT,
FREMONT COUNTY, WYOMING
Containing an Area of 16.77 Acres.
Scale of 200 Feet to the inch.
Variation 16°20' East.
SURVEYED September 8 & 9 1898 BY
Newton H. Brown
U.S. Deputy Mineral Surveyor.

The Original Field Notes of the Survey of the Mining Claim of Peter Sherlock, George W. Keel and Evan J. Williams known as the

CLEVELAND LODE

from which this plat has been made under my direction, have been examined and approved, and are on file in this office; and I hereby certify that they furnish such an accurate description of said Mining Claim as will, if incorporated into a patent, serve fully to identify the premises, and that such reference is made therein to natural objects or permanent monuments as will perpetuate and fix the locus thereof.

I further certify that Five Hundred Dollars worth of labor has been expended or improvements made upon said Mining Claim by claimants or their grantors, and that said improvements consist of Two drifts Two Adits, One Shaft, One Pit and, One Open Cut.

that the location of said improvements is correctly shown upon this plat, and that no portion of said labor or improvements has been included in the estimate of expenditures upon any other claim.

And I further certify that this is a correct plat of said Mining Claim made in conformity with said original field notes of the survey thereof, and the same is hereby approved.

U.S. Surveyor Generals Office.
Cheyenne Wyoming
October 12th, 1898

Alpheus P. Hansen
U.S. Surveyor General for
Wyoming

82

ENT. NO. ... NOTES
PAT. NO. 39131 V
C. S. NO. 25 P

June 20. 1904

#25 Patented.

Emailed Oct. 12-98