2

Click Here for Field Notes

23

5505

(4-675)

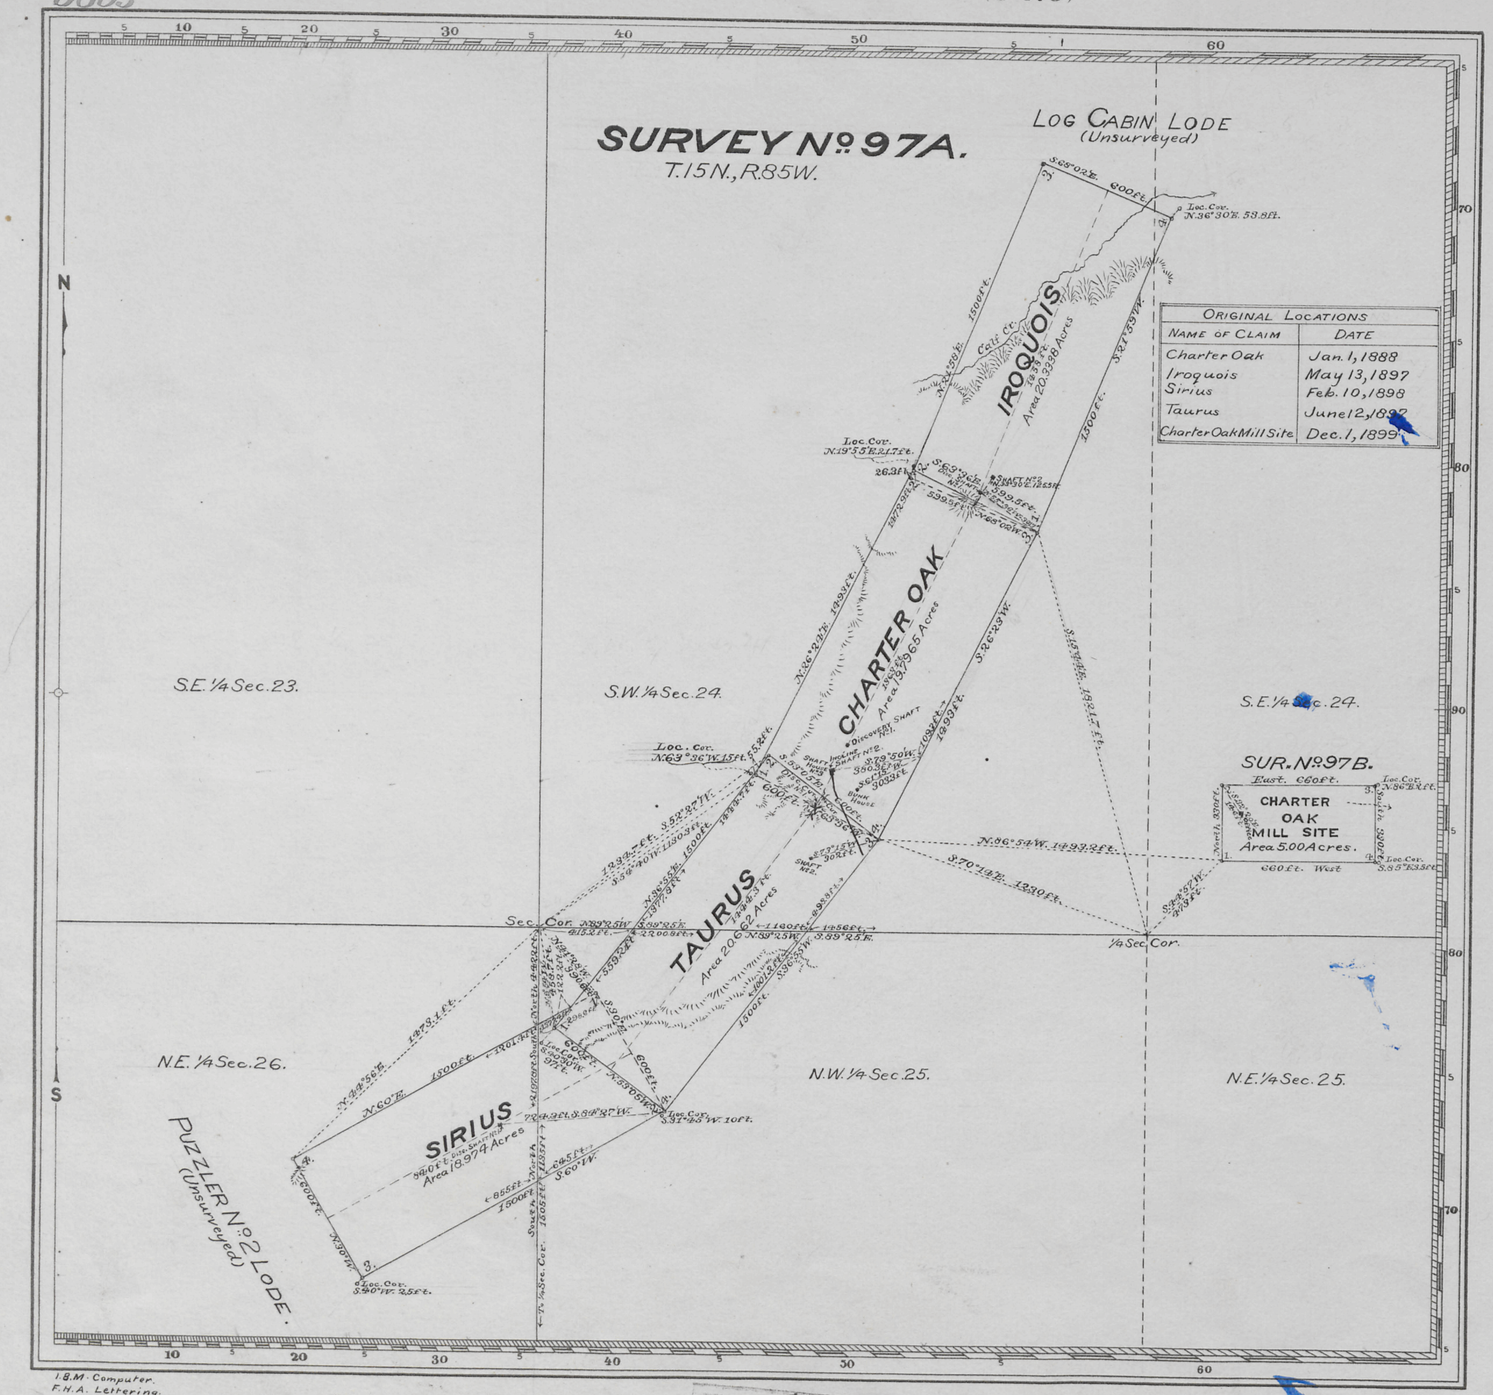

ORIGINAL LOCATIONS	
NAME OF CLAIM	DATE
Charter Oak	Jan. 1, 1888
Iroquois	May 13, 1897
Sirius	Feb. 10, 1898
Taurus	June 12, 1898
Charter Oak Mill Site	Dec. 1, 1899

I.B.M. Computer.
F.H.A. Lettering.

Amended Locations December 1, 1899

Mineral Survey No. 97A. and B.

Cheyenne Land District.

PLAT

OF THE CLAIMS OF

Charles W. Burdick, Trustee.

KNOWN AS THE

CHARTER OAK, IROQUOIS, TAURUS AND SIRIUS LODES; AND THE CHARTER OAK MILL SITE

IN UPPER PLATTE MINING DISTRICT,
CARBON COUNTY, WYOMING

Containing an Area of 84.766 Acres.

Scale of 500 Feet to the inch.

Variation 15° 35' E.

SURVEYED FEBRUARY 17–20, 1900 BY
JAMES C. KENNEDY
U.S. Deputy Mineral Surveyor.

The Original Field Notes of the Survey of the Mining Claims of Charles W. Burdick known as the Charter Oak, Iroquois, Taurus and Sirius Lodes, and the Charter Oak Mill Site

from which this plat has been made under my direction have been examined and approved, and are on file in this Office; and I hereby certify that they furnish such an accurate description of said Mining Claims as will, if incorporated into a patent, serve fully to identify the premises, and that such reference is made therein to natural objects or permanent monuments as will perpetuate and fix the locus thereof.

I further certify that an amount equal to $ per claim has been expended or improvements made upon said Mining Claims by claimant or his grantors, and that said improvements consist of

Incline Shaft No. 2, Charter Oak Lode,	Value	$ 10,000.00
Shaft House No. 3,	"	" 350.00
Machinery, etc.	"	" 3,000.00
Disc Shaft No. 1, Shaft No. 2, Iroquois Lode,	"	" 150.00
Shaft No. 2, Taurus "	"	" 75.00
Disc Shaft No. 1, Sirius "	"	" 75.00
Various Shafts, Trenches, etc.	"	" 100.00

that the location of said improvements is correctly shown upon this plat, and that no portion of said labor or improvements has been included in the estimate of expenditures upon any other claim.

And I further certify that this is a correct plat of said Mining Claims made in conformity with said original field notes of the survey thereof, and the same is hereby approved.

U.S. Surveyor General's Office
Cheyenne Wyoming
July 6, 1900

Stephen P. Hanson
U.S. Surveyor General for Wyoming

No.

ENT. NO. 83 NOTES
PAT. NO. 34387 V.
O. S. NO. P.
Aug 27, 1901
Lec. 24 V. 341 C3

97