2

25.

Click Here for Field Notes

5507

(4-675)

# SURVEY No. 99.

Sec. 26, T. 14 N., R. 85 W.

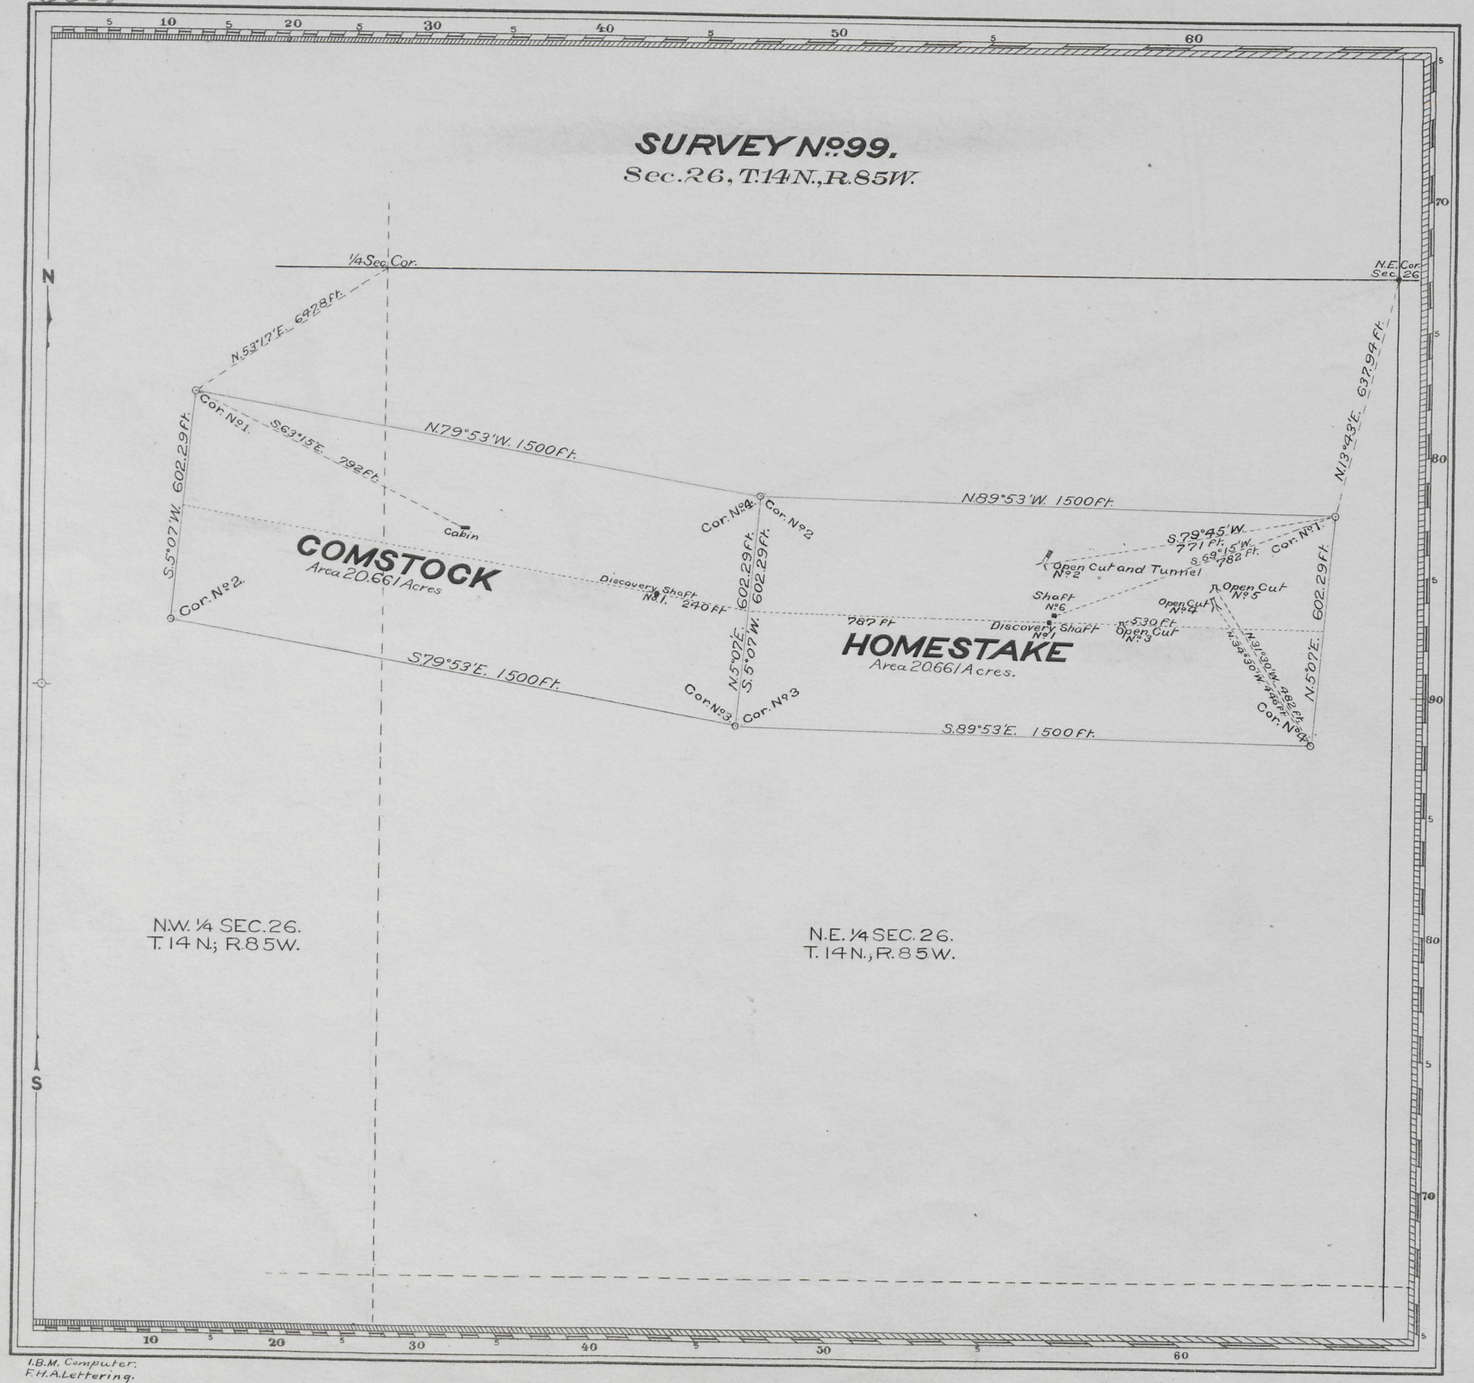


I.B.M. Computer.
F.H.A. Lettering.

Claims Located November 18, 1897
Amended Location, December 7, 1899.
Mineral Survey No. 99

L.O.T. No.

Cheyenne Land District.

# PLAT

OF THE CLAIM OF

W.F. Rock, Et al.

KNOWN AS THE

# HOMESTAKE AND COMSTOCK LODES

IN UPPER PLATTE MINING DISTRICT,
CARBON COUNTY, WYOMING
Containing an Area of 41.322 Acres.
Scale of 300 Feet to the inch.
Variation 15° 00' E.
SURVEYED FEB. 12 – MARCH 24, 1900 BY
J.S. LUCKRAFT
U.S. Deputy Mineral Surveyor.

The Original Field Notes of the Survey of the Mining Claims of
W.F. Rock, Et al.
known as the
Homestake and
Comstock Lodes

from which this plat has been made under my direction, have been examined and approved, and are on file in this Office; and I hereby certify that they furnish such an accurate description of said Mining Claims as will, if incorporated into a patent, serve fully to identify the premises, and that such reference is made therein to natural objects or permanent monuments as will perpetuate and fix the locus thereof. for each location

I further certify that Five Hundred Dollars worth of labor, an amount equal to has been expended or improvements made upon said Mining Claims by claimants or their grantors, and that said improvements consist of:

| | | | | |
|---|---|---|---|---|
| Discovery Shaft No. 1, | Homestake Lode, | Value | $ | 120.00 |
| Open Cut & Tunnel No. 2, | " | " | " | 400.00 |
| Open Cut No. 3, | " | " | " | 100.00 |
| " " No. 4, | " | " | " | 200.00 |
| Shaft No. 5, | " | " | " | 100.00 |
| Discovery Shaft No. 1, | Comstock Lode, | " | " | 180.00 |
| | | | | 930.00 |

that the location of said improvements is correctly shown upon this plat, and that no portion of said labor or improvements has been included in the estimate of expenditures upon any other claim.

And I further certify that this is a correct plat of said Mining Claims made in conformity with said original field notes of the survey thereof, and the same is hereby approved.

U.S. Surveyor General's Office, Cheyenne, Wyoming. July 27, 1900.

Alpheus P. Hanson
U.S. Surveyor General for Wyoming

F.H.A.

99.

ENT. NO. 85
Jan. 16, 1901
PAT. NO. 34938 V
C. S. NO. 89 P