2

22

Click Here for Field Notes

accession no. 5509

(4-675)

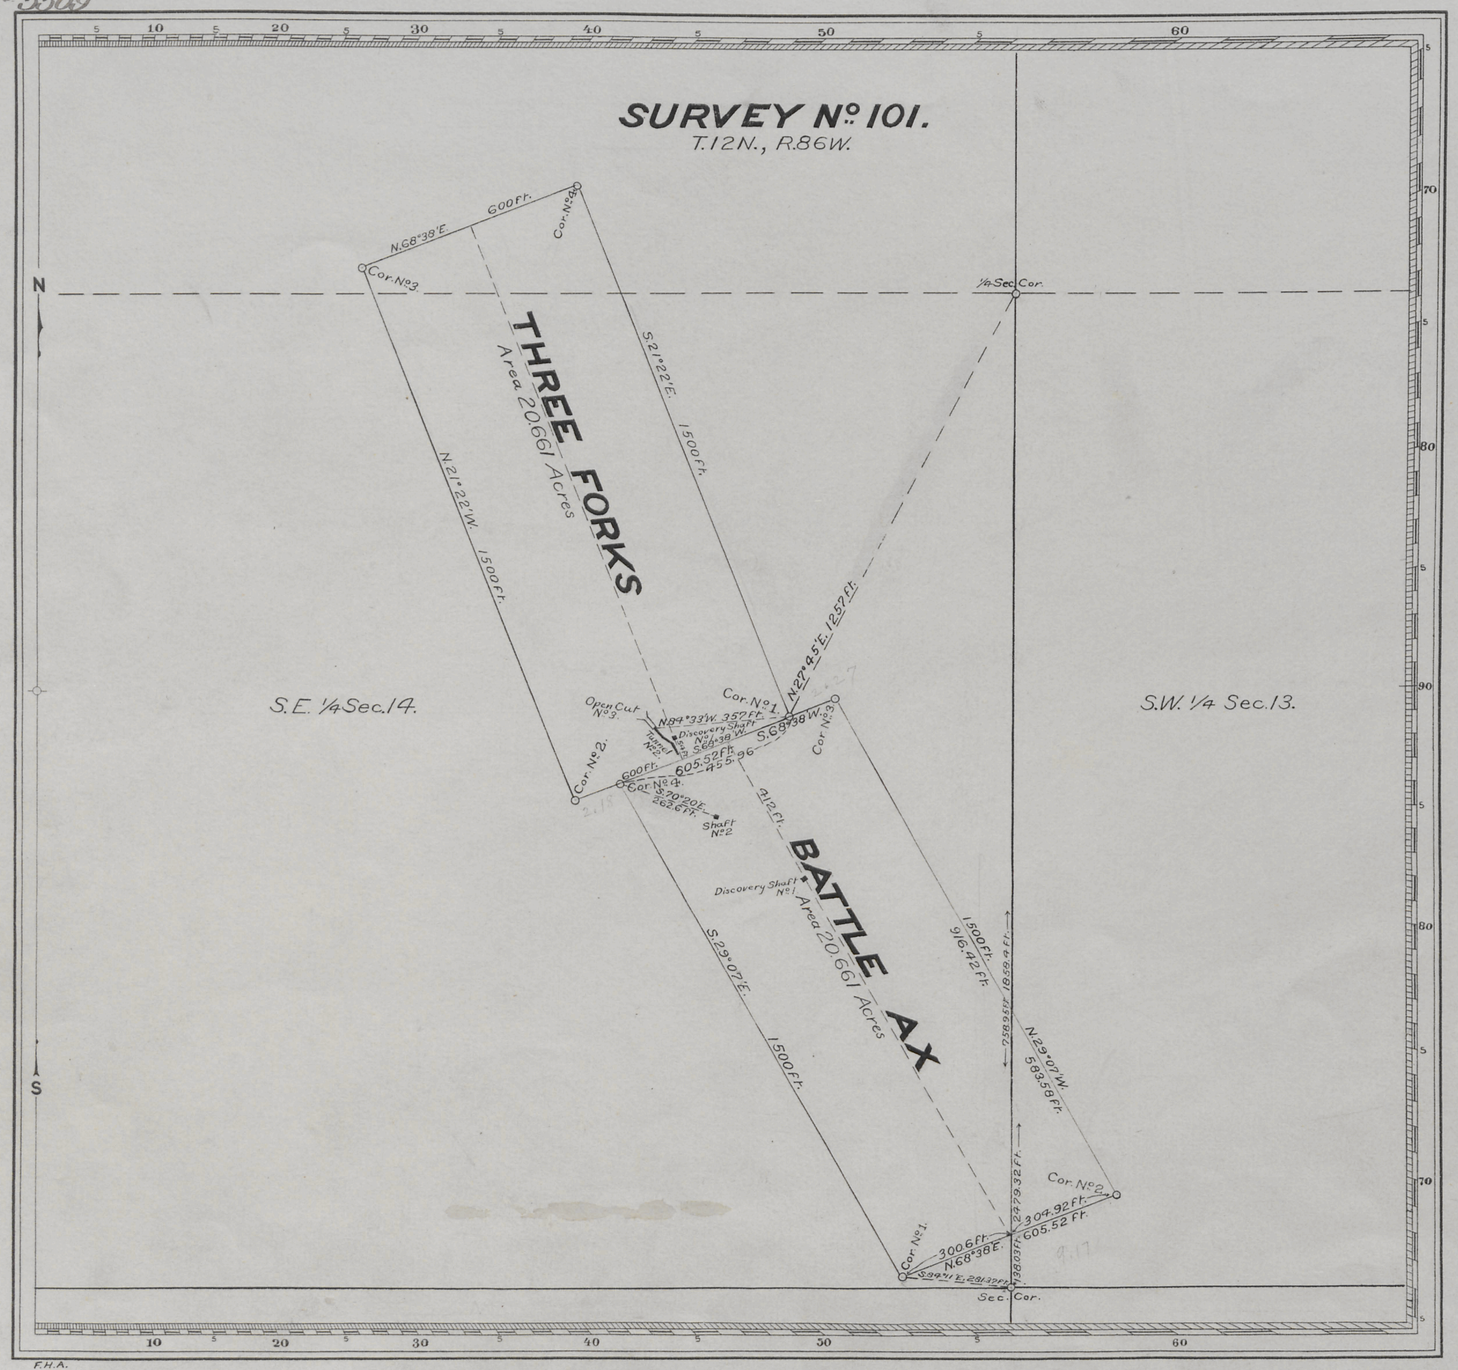

Claim Located May 13, 1897
Amended Location November 20, 1899
Mineral Survey No. 101

L.O.T. No.
Cheyenne Land District.

PLAT

OF THE CLAIMS OF
Three Forks Mining and Reduction Company

KNOWN AS THE

BATTLE AX AND THREE FORKS LODES

IN THREE FORKS MINING DISTRICT, CARBON COUNTY, WYOMING
Containing an Area of 41.322 Acres.
Scale of 300 Feet to the inch.
Variation 15°30' E.
SURVEYED APRIL 9-12, 1900 BY
GEORGE B. McFADDEN
U.S. Deputy Mineral Surveyor,

The Original Field Notes of the Survey of the Mining Claims of Three Forks Mining and Reduction Company known as the

BATTLE AX AND THREE FORKS LODES

from which this plat has been made under my direction, have been examined and approved, and are on file in this Office; and I hereby certify that they furnish such an accurate description of said Mining Claims as will, if incorporated into a patent, serve fully to identify the premises, and that such reference is made therein to natural objects or permanent monuments as will perpetuate and fix the locus thereof.

I further certify that an amount equal to Five Hundred Dollars worth of labor per claim has been expended or improvements made upon said Mining Claims by claimant or their grantors, and that said improvements consist of

Discovery Shaft No. 1, Battle Ax Lode, Value $450.00
Shaft No. 2, " " " ; " 250.00
Discovery Shaft No. 1, Three Forks " ; " 400.00
Tunnel No. 2 & Open Cut No. 3 " " ; " 1090.00

that the location of said improvements is correctly shown upon this plat, and that no portion of said labor or improvements has been included in the estimate of expenditures upon any other claim.

And I further certify that this is a correct plat of said Mining Claims made in conformity with said original field notes of the survey thereof, and the same is hereby approved.

U.S. Surveyor General's Office Alphaeus P. Hanson
Cheyenne, Wyoming *U.S. Surveyor General for*
June 15, 1900 *Wyoming*

101

INT. NO. 105 NOTES
Feb 3 1903
PAT. NO. 36352 V.
C. S. NO. 241-242 P.