2

42

Click Here for Field Notes

(4-675)

5512

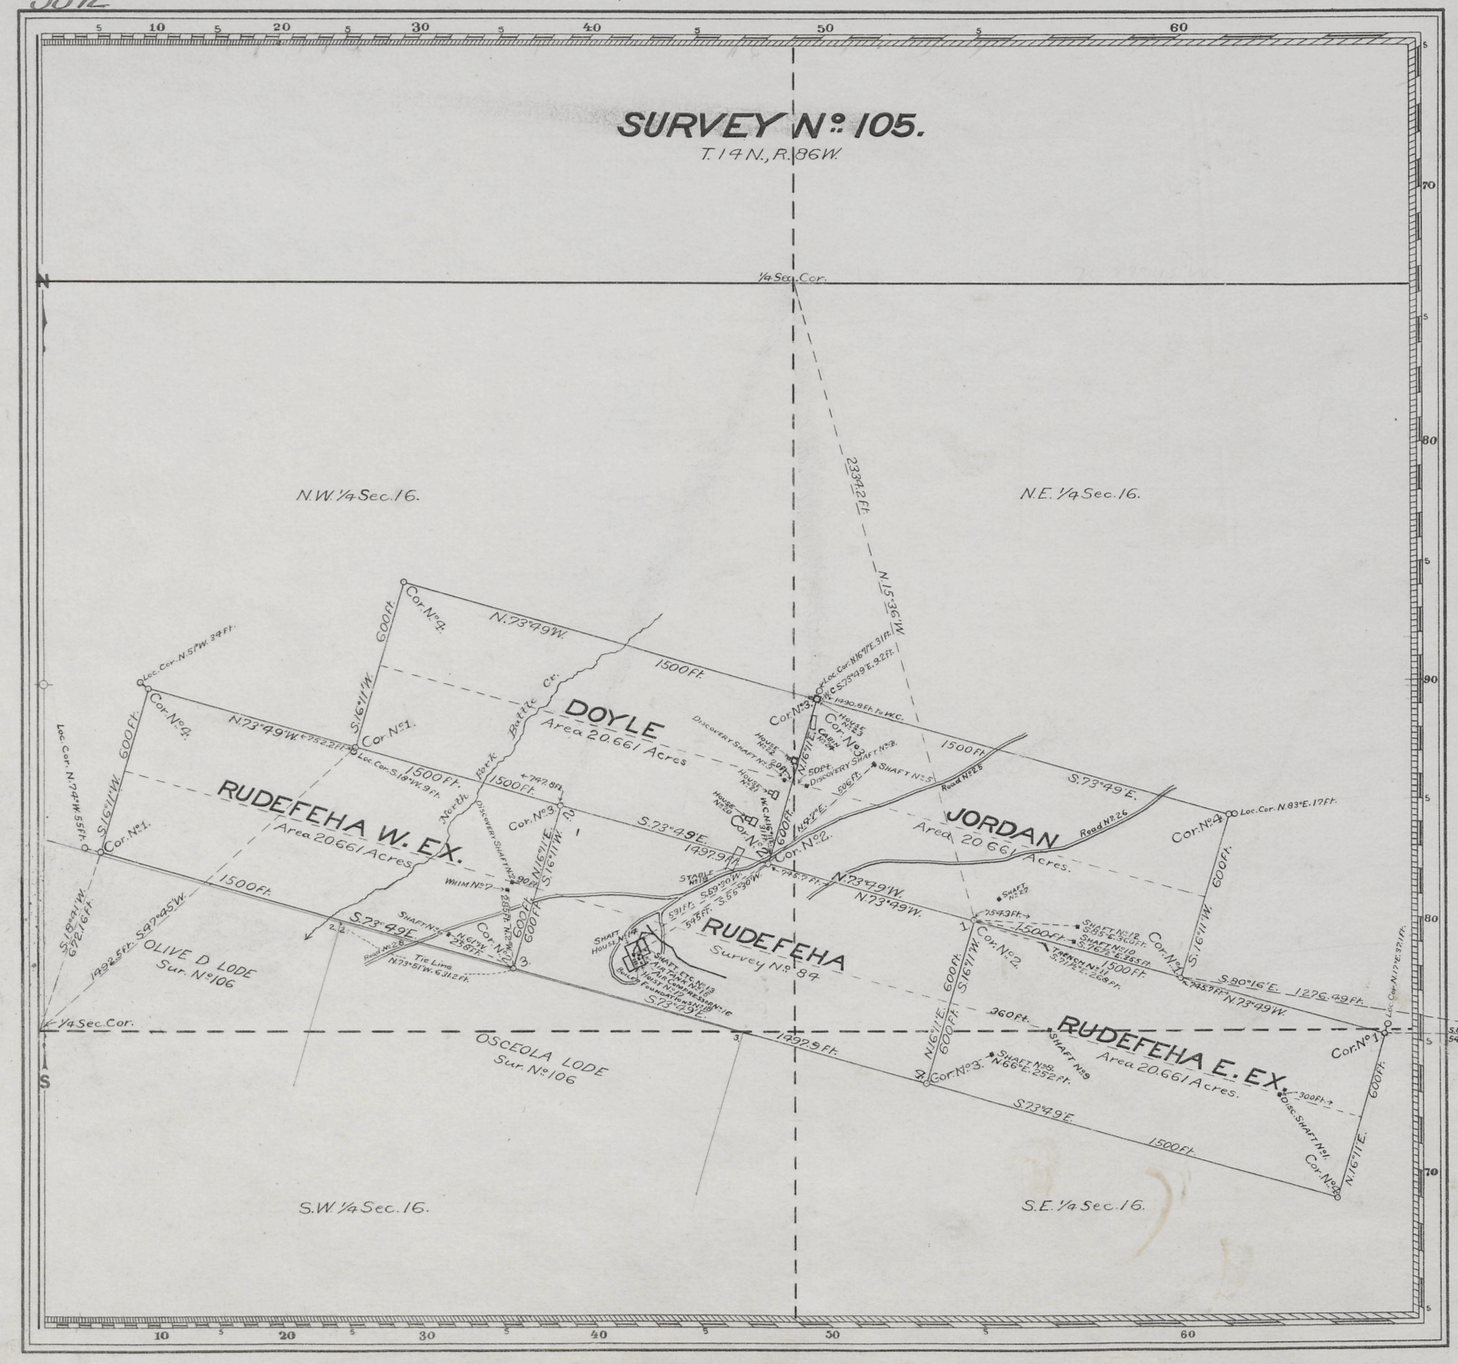

CLAIMS LOCATED	
NAME.	DATE.
Rudefeha E. Ex.	July 12, 1898.
Rudefeha W. Ex.	June 10, 1898.
Doyle	October 23, 1898.
Jordan	October 23, 1898.

Mineral Survey No. 105.
Cheyenne Land District.

PLAT

OF THE CLAIM OF

The Ferris-Haggarty Copper Mining Co.
KNOWN AS THE

RUDEFEHA E. EX., RUDEFEHA W. EX., DOYLE AND JORDAN LODES.

IN BATTLE LAKE MINING DISTRICT, CARBON COUNTY, WYOMING
Containing an Area of 82.644 Acres.
Scale of 400 Feet to the inch.
Variation N. 15°30' E.
SURVEYED AUGUST 27 - SEPTEMBER 4, 1900, BY
Robert Z. McCoy,
U.S. Deputy Mineral Surveyor,

The Original Field Notes of the Survey of the Mining Claims of The Ferris-Haggarty Copper Mining Co. known as the

Rudefeha E. Ex., Rudefeha W. Ex., Doyle and Jordan Lodes

from which this plat has been made under my direction, have been examined and approved, and are on file in this Office; and I hereby certify that they furnish such an accurate description of said Mining Claims as will, if incorporated into a patent, serve fully to identify the premises, and that such reference is made therein to natural objects or permanent monuments as will perpetuate and fix the locus thereof.

I further certify that an amount equal to Five Hundred Dollars worth of labor has been expended or improvements made for each location upon said Mining Claims by claimant or its grantors, and that said improvements consist of Four Discovery Shafts; seven Shafts; one Whim; one Trench; one Shaft House; one Air Tank; one Air Compressor; one Hoist; three Boilers & Foundations; two Cross Cuts and one Drift.

that the location of said improvements is correctly shown upon this plat, and that no portion of said labor or improvements has been included in the estimate of expenditures upon any other claim.

And I further certify that this is a correct plat of said Mining Claims made in conformity with said original field notes of the survey thereof, and the same is hereby approved.

U.S. Surveyor General's Office
Cheyenne, Wyoming,
March 18, 1901

Alpheus P. Hanson
U.S. Surveyor General for
Wyoming

H.B.P.

105

ENT. NO. 117 NO. 28
Nov. 23, 1903
PAT. NO. 37517 V
C. S. NO. 57 P