2

29

Click Here for Field Notes

(4-675)

5514

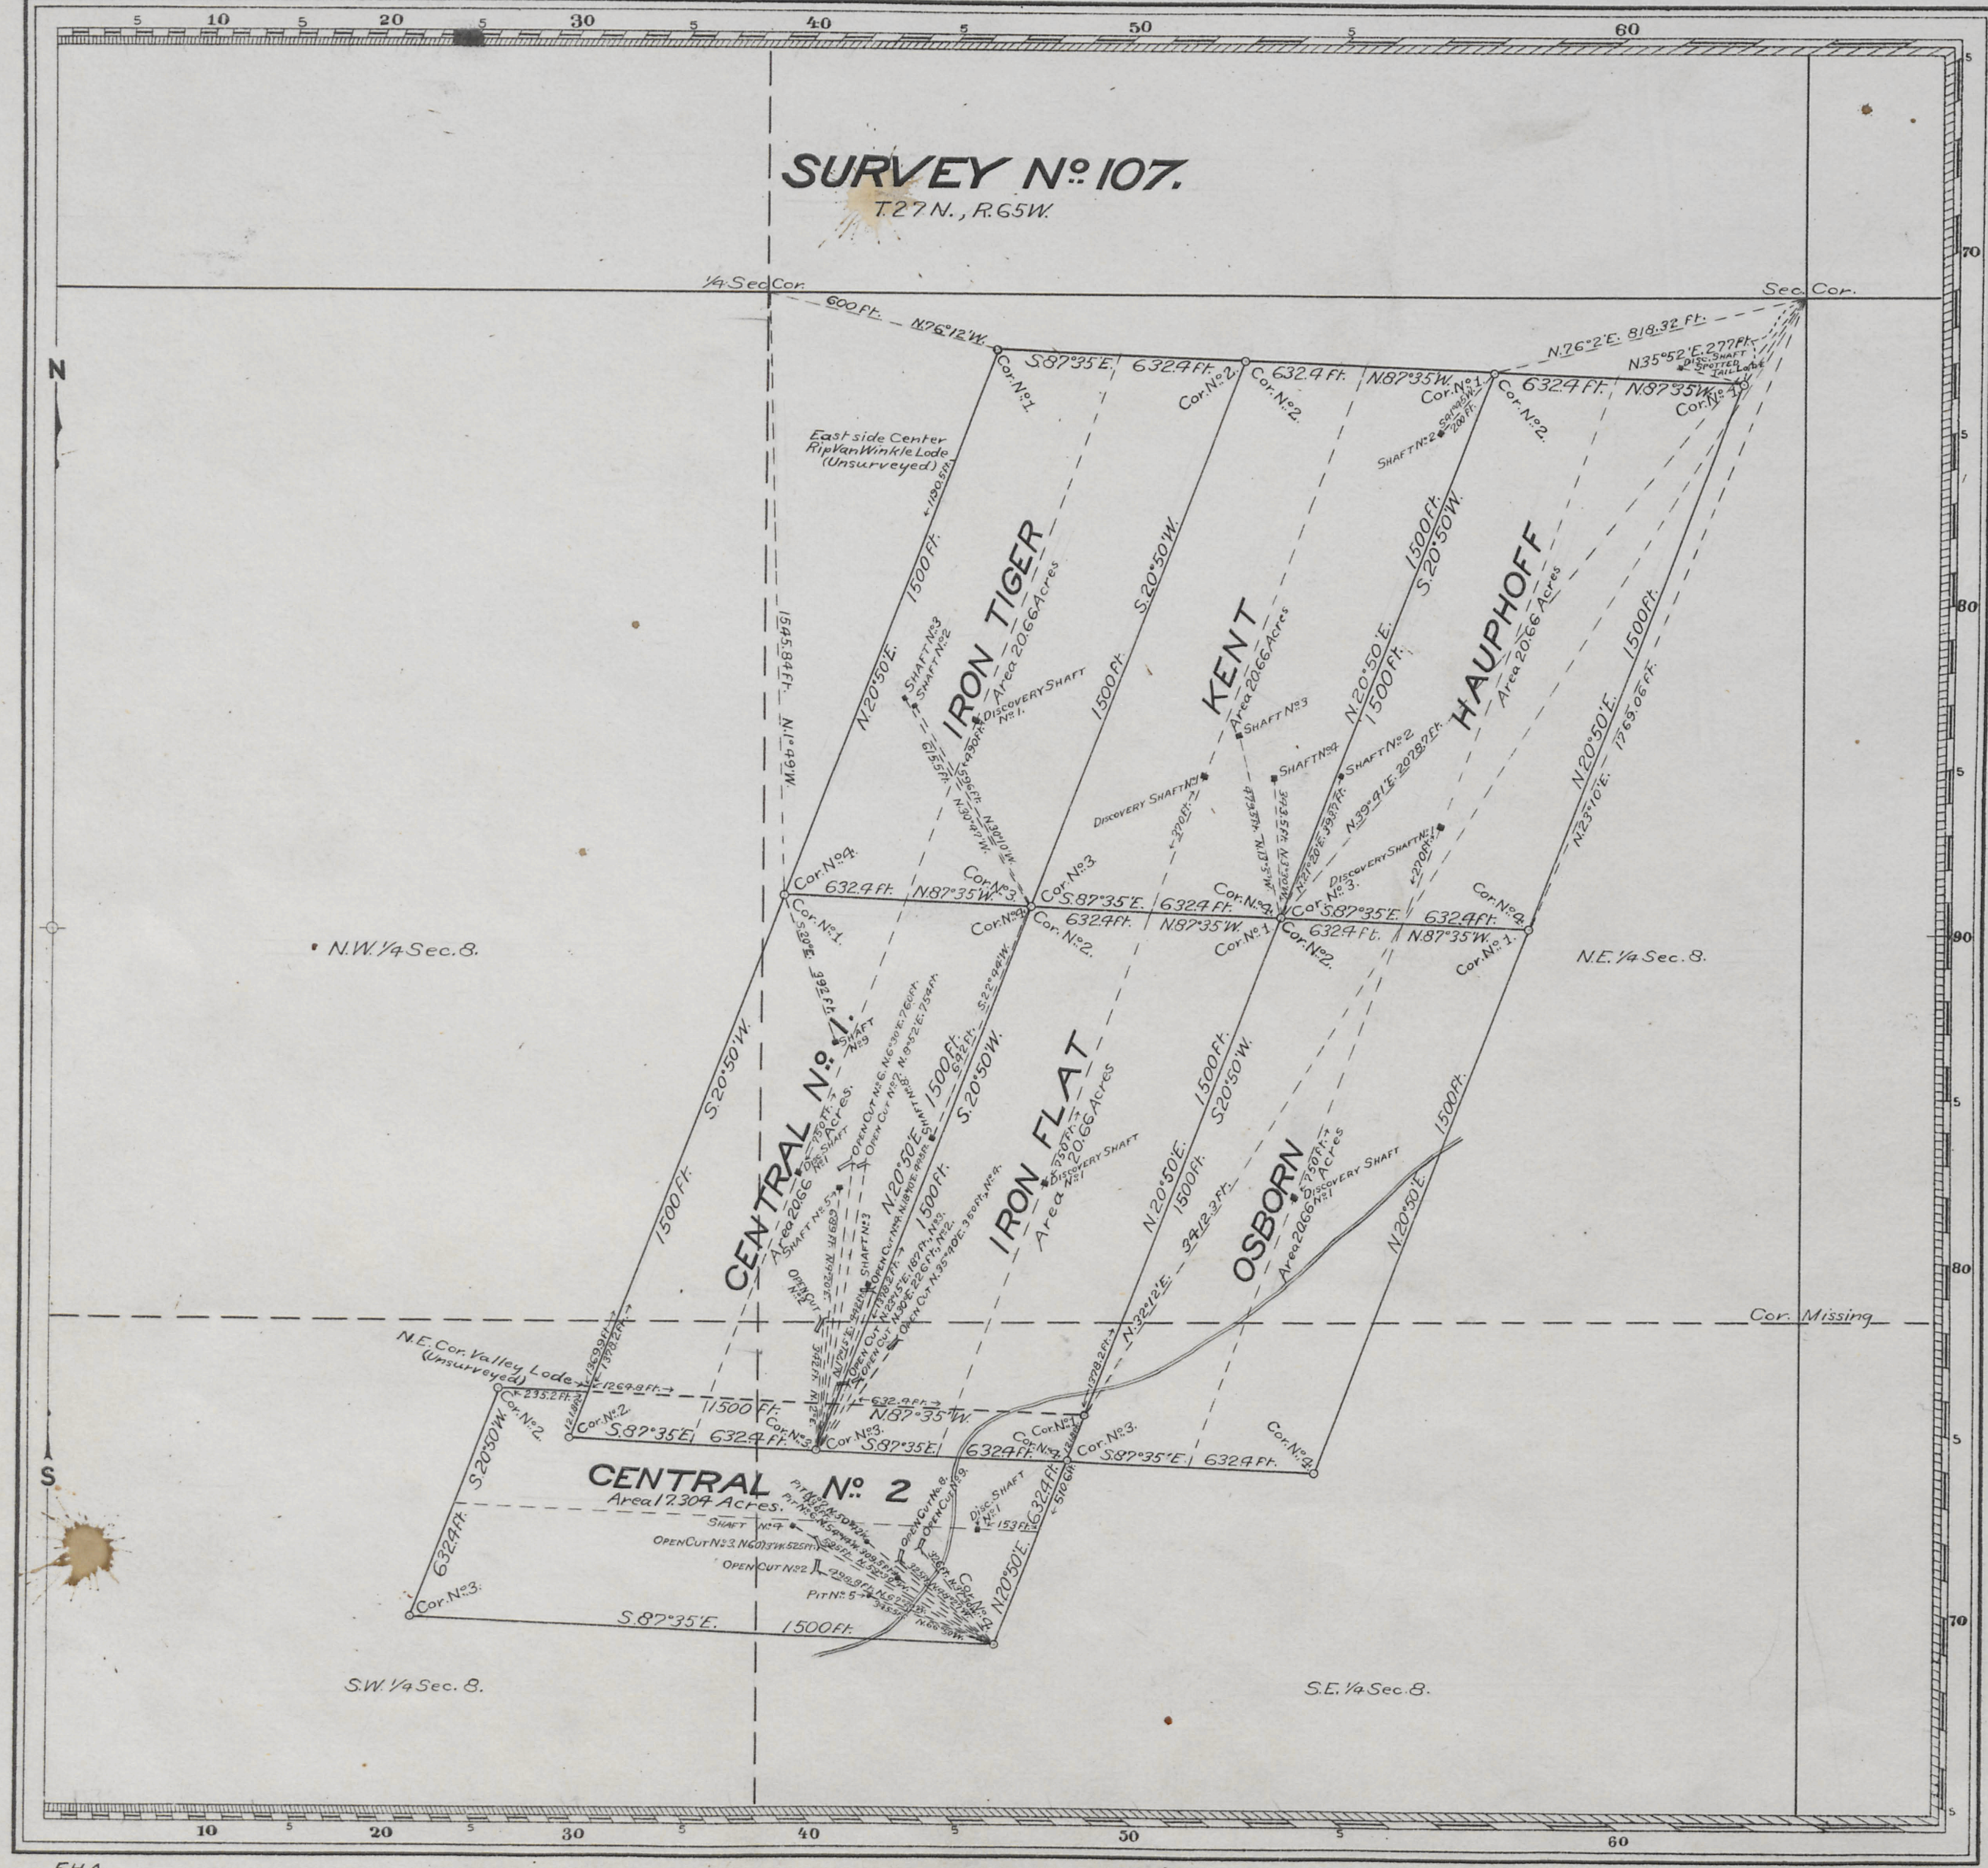

F.H.A.

107

90
Feb. 15, 1902
PAT. NO. 35101
O. S. NO. 170

LOCATIONS		
NAME	ORIGINAL	AMENDED
Hauphoff	Dec. 19, 1891	Dec. 19, 1899
Kent	Dec. 19, 1891	" " "
Iron Tiger	Sept. 12, 1891	" " "
Osborne	March 31, 1893	" " "
Iron Flat	Sept. 12, 1891	" " "
Central No. 1	Sept. 12, 1891	" " "
Central No. 2	Sept. 12, 1891	" " "

Mineral Survey No. 107.
Cheyenne Land District.

PLAT

OF THE CLAIM OF

The Hartville Iron Co.

KNOWN AS THE

Iron Tiger Group.

HAUPHOFF, KENT, IRON TIGER, OSBORN, IRON FLAT, CENTRAL No. 1, AND CENTRAL No. 2 LODES

IN HARTVILLE MINING DISTRICT,
LARAMIE COUNTY, WYOMING.
Containing an Area of 141.264 Acres.
Scale of 400 Feet to the inch.
Variation 14°2'E.–14°9'E.
SURVEYED AUGUST 16–20, 1900 BY
Edward F. Stahle,
U.S. Deputy Mineral Surveyor,

The Original Field Notes of the Survey of the Mining Claims of
The Hartville Iron Co.
known as the

Hauphoff, Kent, Iron Tiger, Osborn, Iron Flat, Central No. 1 and Central No. 2 Lodes.

from which this plat has been made under my direction, have been examined and approved, and are on file in this Office; and I hereby certify that they furnish such an accurate description of said Mining Claims as will, if incorporated into a patent, serve fully to identify the premises, and that such reference is made therein to natural objects or permanent monuments as will perpetuate and fix the locus thereof.

I further certify that an amount equal to Five Hundred Dollars worth of labor has for each location been expended or improvements made upon said Mining Claims by claimant or their grantors, and that said improvements consist of
7 Discovery Shafts; eleven Shafts; eleven Open Cuts; and three Pits.

that the location of said improvements is correctly shown upon this plat, and that no portion of said labor or improvements has been included in the estimate of expenditures upon any other claim.

And I further certify that this is a correct plat of said Mining Claims made in conformity with said original field notes of the survey thereof, and the same is hereby approved.

U.S. Surveyor General's Office, Alpheus P. Hanson
Cheyenne, Wyoming U.S. Surveyor General for
October 11, 1900 Wyoming

H.B.P.