2

47

Click Here for Field Notes

5519

(4-675)

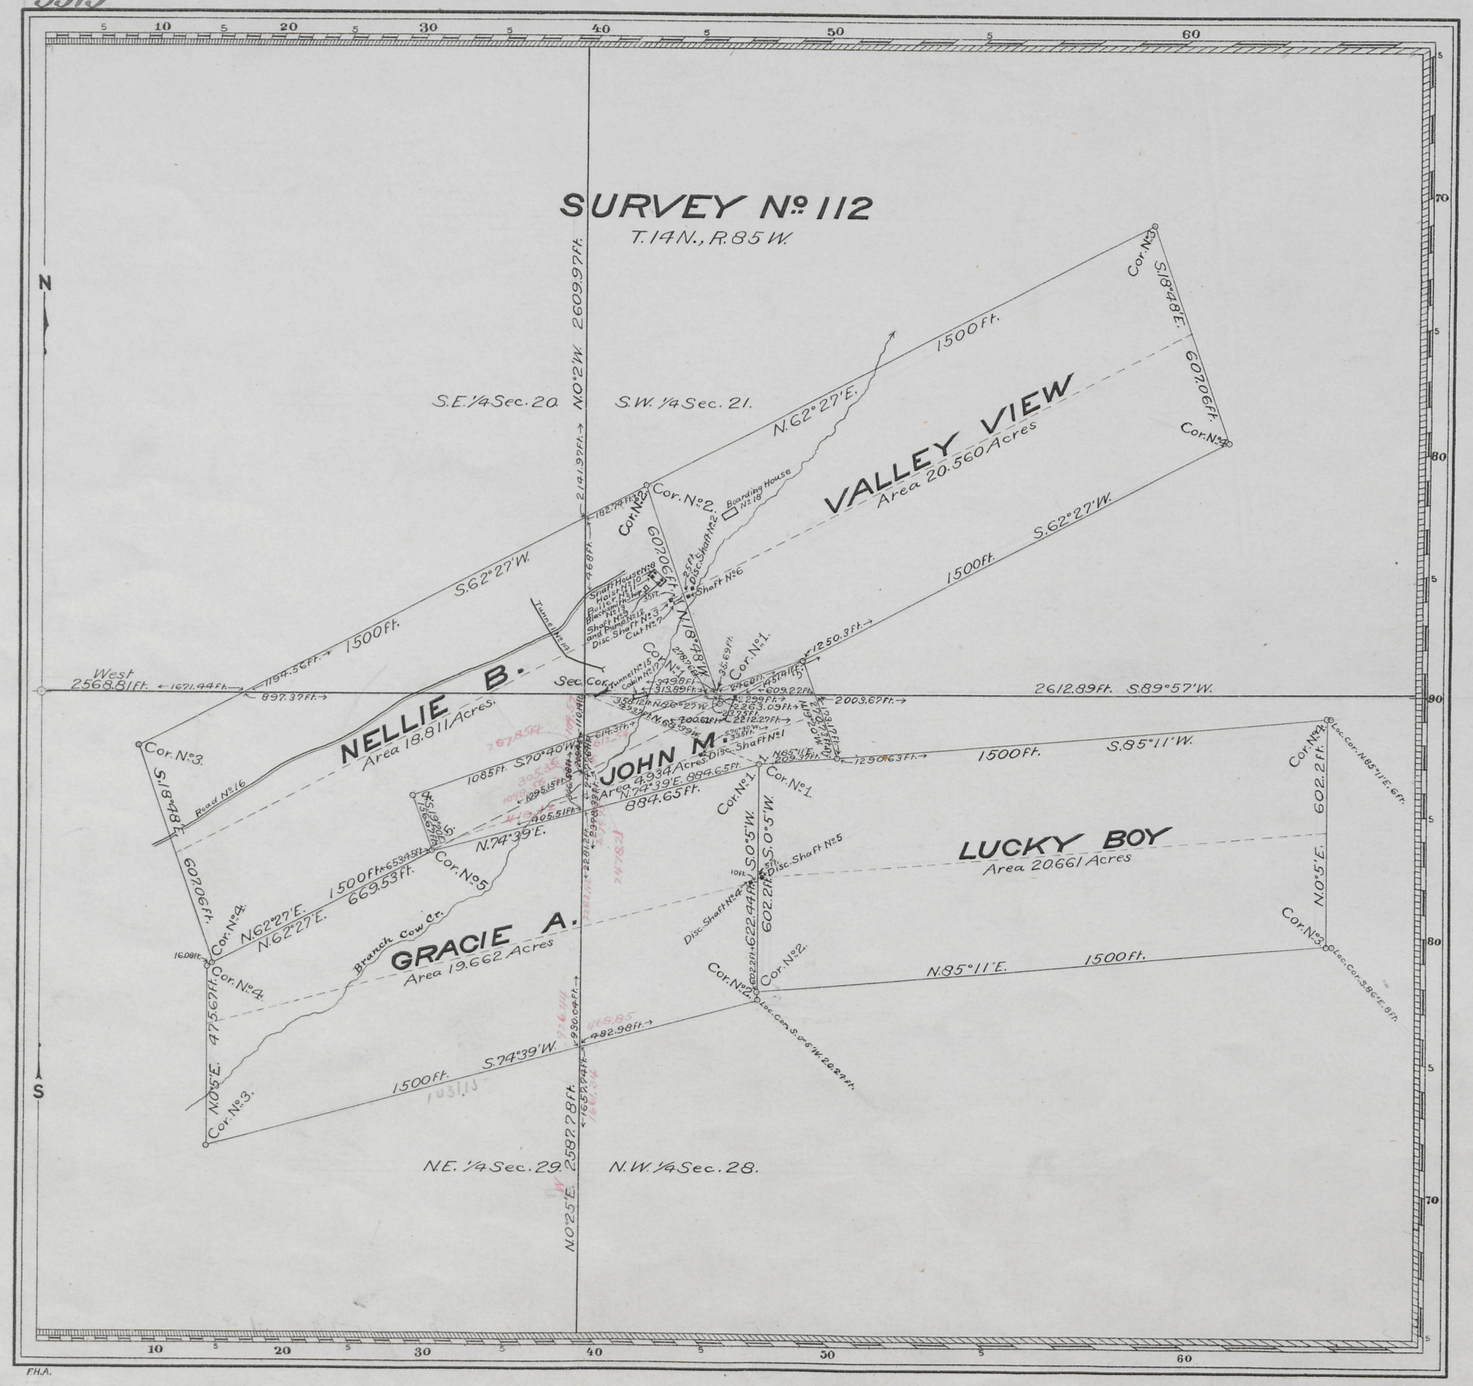


Claim Located July 18, 1900; Sept. 21, 1899; Sept. 21, '99; Sept. 18, 1897 and May 18, 1898.

Mineral Survey No. 112

L.O.T. No.

Cheyenne Land District.

# PLAT

OF THE CLAIM OF

The Continental Copper Mining Co.

KNOWN AS THE

## JOHN M., GRACIE A., LUCKY BOY, NELLIE B. AND VALLEY VIEW LODES

IN UPPER PLATTE MINING DISTRICT, CARBON COUNTY, WYOMING

Containing an Area of 84.628 Acres.

Scale of 300 Feet to the inch.

Variation 15°10'-15°50'E.

SURVEYED FEBRUARY 22-27, 1901 BY

Robert Z. McCoy,

U.S. Deputy Mineral Surveyor,

The Original Field Notes of the Survey of the Mining Claim of The Continental Copper Mining Co. known as the

John M., Gracie A., Lucky Boy, Nellie B. and Valley View Lodes.

from which this plat has been made under my direction, have been examined and approved, and are on file in this Office; and I hereby certify that they furnish such an accurate description of said Mining Claim as will, if incorporated into a patent, serve fully to identify the premises, and that such reference is made therein to natural objects or permanent monuments as will perpetuate and fix the locus thereof.

I further certify that an amount equal to Five Hundred Dollars worth of labor has been expended or improvements made for each location upon said Mining Claim by claimant or its grantors, and that said improvements consist of Five Discovery Shafts; two Shafts; one Cut; one Shaft House; one Steam Hoist; one Boiler; one Pump; one Blacksmith Shop and two Tunnels that the location of said improvements is correctly shown upon this plat, and that no portion of said labor or improvements has been included in the estimate of expenditures upon any other claim.

And I further certify that this is a correct plat of said Mining Claim made in conformity with said original field notes of the survey thereof, and the same is hereby approved.

U.S. Surveyor General's Office
Cheyenne, Wyoming
April 17, 1901

Alpheus P. Hanson
U.S. Surveyor General for Wyoming

Appln for patent #126 May 23 1901.

112

ENT. NO. 99 NOTES
Dec. 29, 1904
PAT. NO. 40278
C. S. NO. 87-91