2

Click Here for Field Notes

45
V

(4-675)

5526

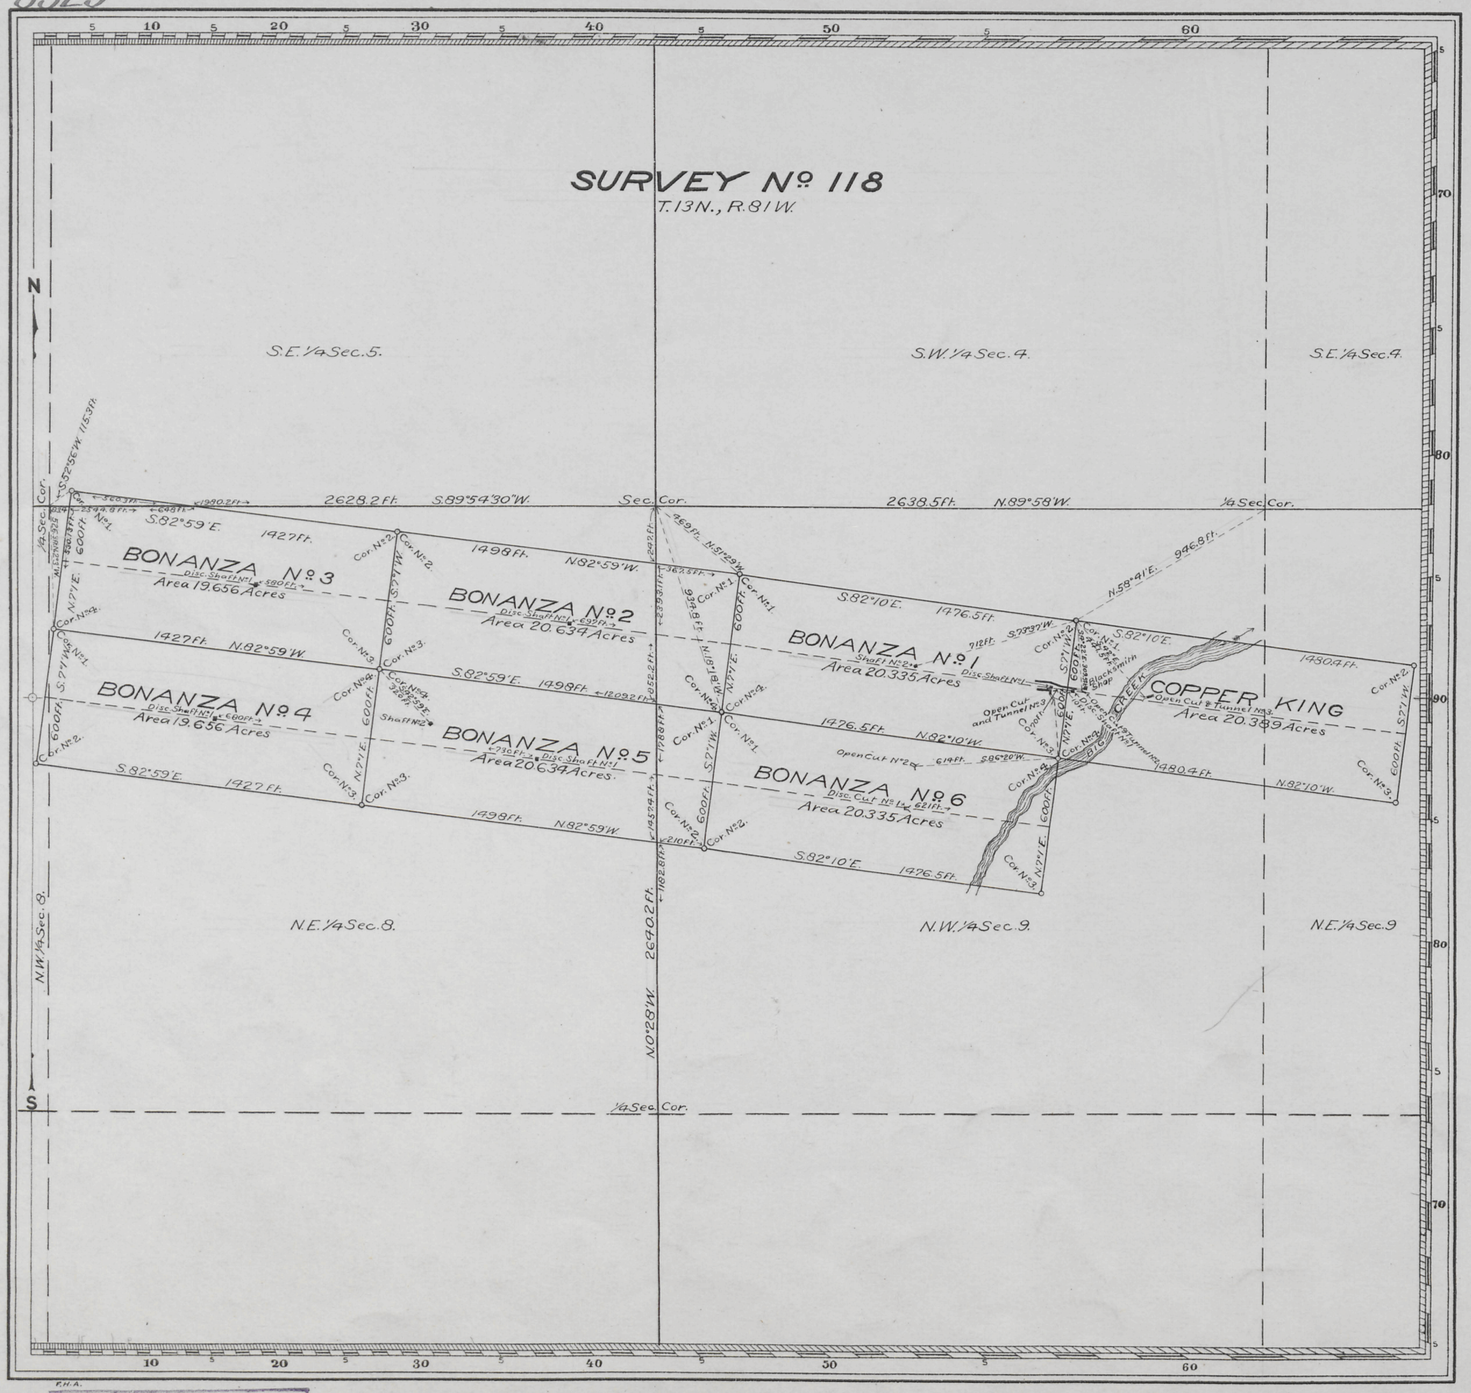

Amended Location November 4, 1900

Mineral Survey Nº 118

L.O.T. Nº

Cheyenne Land District.

PLAT

OF THE CLAIM OF

The Wyoming Consolidated Copper Co.

KNOWN AS THE

BONANZA Nº 1, BONANZA Nº 2, BONANZA Nº 3, BONANZA Nº 4, BONANZA Nº 5, BONANZA Nº 6, AND COPPER KING LODES

IN UPPER PLATTE MINING DISTRICT, CARBON COUNTY, WYOMING

Containing an Area of 141.639 Acres.

Scale of 500 Feet to the inch.

Variation 15°00'-15°20'E

SURVEYED JANUARY 19-22, 1901 BY Frank J. Cramer, U.S. Deputy Mineral Surveyor,

The Original Field Notes of the Survey of the Mining Claim of The Wyoming Consolidated Copper Co. known as the

Bonanza Nº 1, Bonanza Nº 2, Bonanza Nº 3, Bonanza Nº 4, Bonanza Nº 5, Bonanza Nº 6, and Copper King Lodes

from which this plat has been made under my direction, have been examined and approved, and are on file in this Office; and I hereby certify that they furnish such an accurate description of said Mining Claim as will, if incorporated into a patent, serve fully to identify the premises, and that such reference is made therein to natural objects or permanent monuments as will perpetuate and fix the locus thereof.

I further certify that Five Hundred Dollars worth of labor has been expended or improvements made upon said Mining Claim by claimant or its grantors, and that said improvements consist of Six Discovery Shafts; one Discovery Cut; two Shafts; three Open Cuts and Tunnels; and one Open Cut (an amount equal to for each location) that the location of said improvements is correctly shown upon this plat, and that no portion of said labor or improvements has been included in the estimate of expenditures upon any other claim.

And I further certify that this is a correct plat of said Mining Claim made in conformity with said original field notes of the survey thereof, and the same is hereby approved.

U.S. Surveyor General's Office, Cheyenne, Wyoming, March 30, 1901

Alpheus P. Hanson
U.S. Surveyor General for Wyoming

H.B.P.

118

115

ENT. NO. 98 NOTES
Nov. 17, 1902
PAT. NO. 36033 V.
O. S. NO. 252 253 P.