2

Click Here for Field Notes

Click Here for Amended Notes

50
V

(4-675)

5536

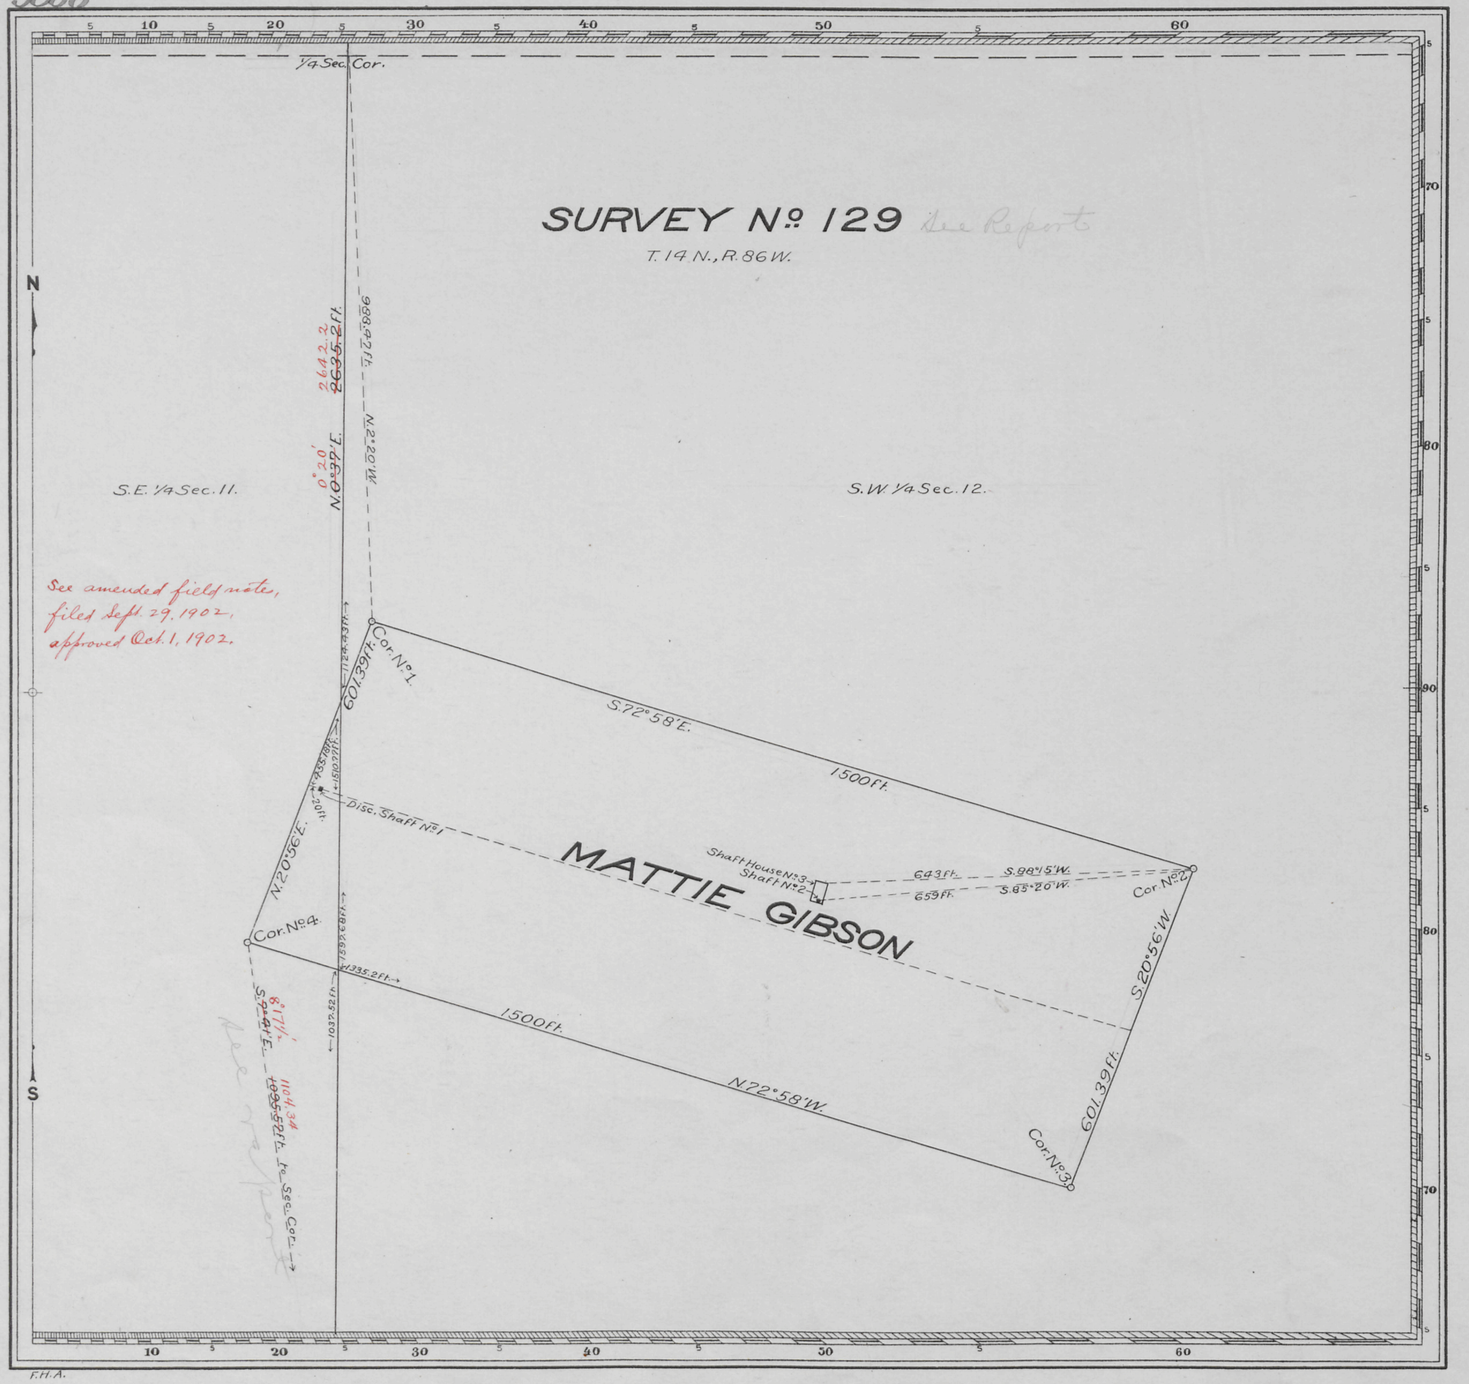

F.H.A.

Claim Located May 8, 1899

Mineral Survey Nº 129

L.o.t. Nº

Cheyenne Land District.

PLAT

OF THE CLAIM OF

Otto C. Dahl

KNOWN AS THE

MATTIE GIBSON LODE

IN BATTLE LAKE MINING DISTRICT, CARBON COUNTY, WYOMING.

Containing an Area of 20.661 Acres.

Scale of 200 Feet to the inch.

Variation 15° 55' E.

SURVEYED MARCH 9-11, 1901 BY

Robert Z. McCoy,

U.S. Deputy Mineral Surveyor,

The Original Field Notes of the Survey of the Mining Claim of Otto C. Dahl known as the Mattie Gibson Lode

from which this plat has been made under my direction, have been examined and approved, and are on file in this Office; and I hereby certify that they furnish such an accurate description of said Mining Claim as will, if incorporated into a patent, serve fully to identify the premises, and that such reference is made therein to natural objects or permanent monuments as will perpetuate and fix the locus thereof.

I further certify that Five Hundred Dollars worth of labor has been expended or improvements made upon said Mining Claim by claimant or his grantors, and that said improvements consist of

The Discovery Shaft; one Shaft, and one Shaft House

that the location of said improvements is correctly shown upon this plat, and that no portion of said labor or improvements has been included in the estimate of expenditures upon any other claim.

And I further certify that this is a correct plat of said Mining Claim made in conformity with said original field notes of the survey thereof, and the same is hereby approved.

U.S. Surveyor General's Office
Cheyenne, Wyoming
April 19, 1901

Thos. P. Hanson
U.S. Surveyor General for Wyoming.

Orig.

CS.

F.H.A.

129

97
June 16, 1902
35667
5Y